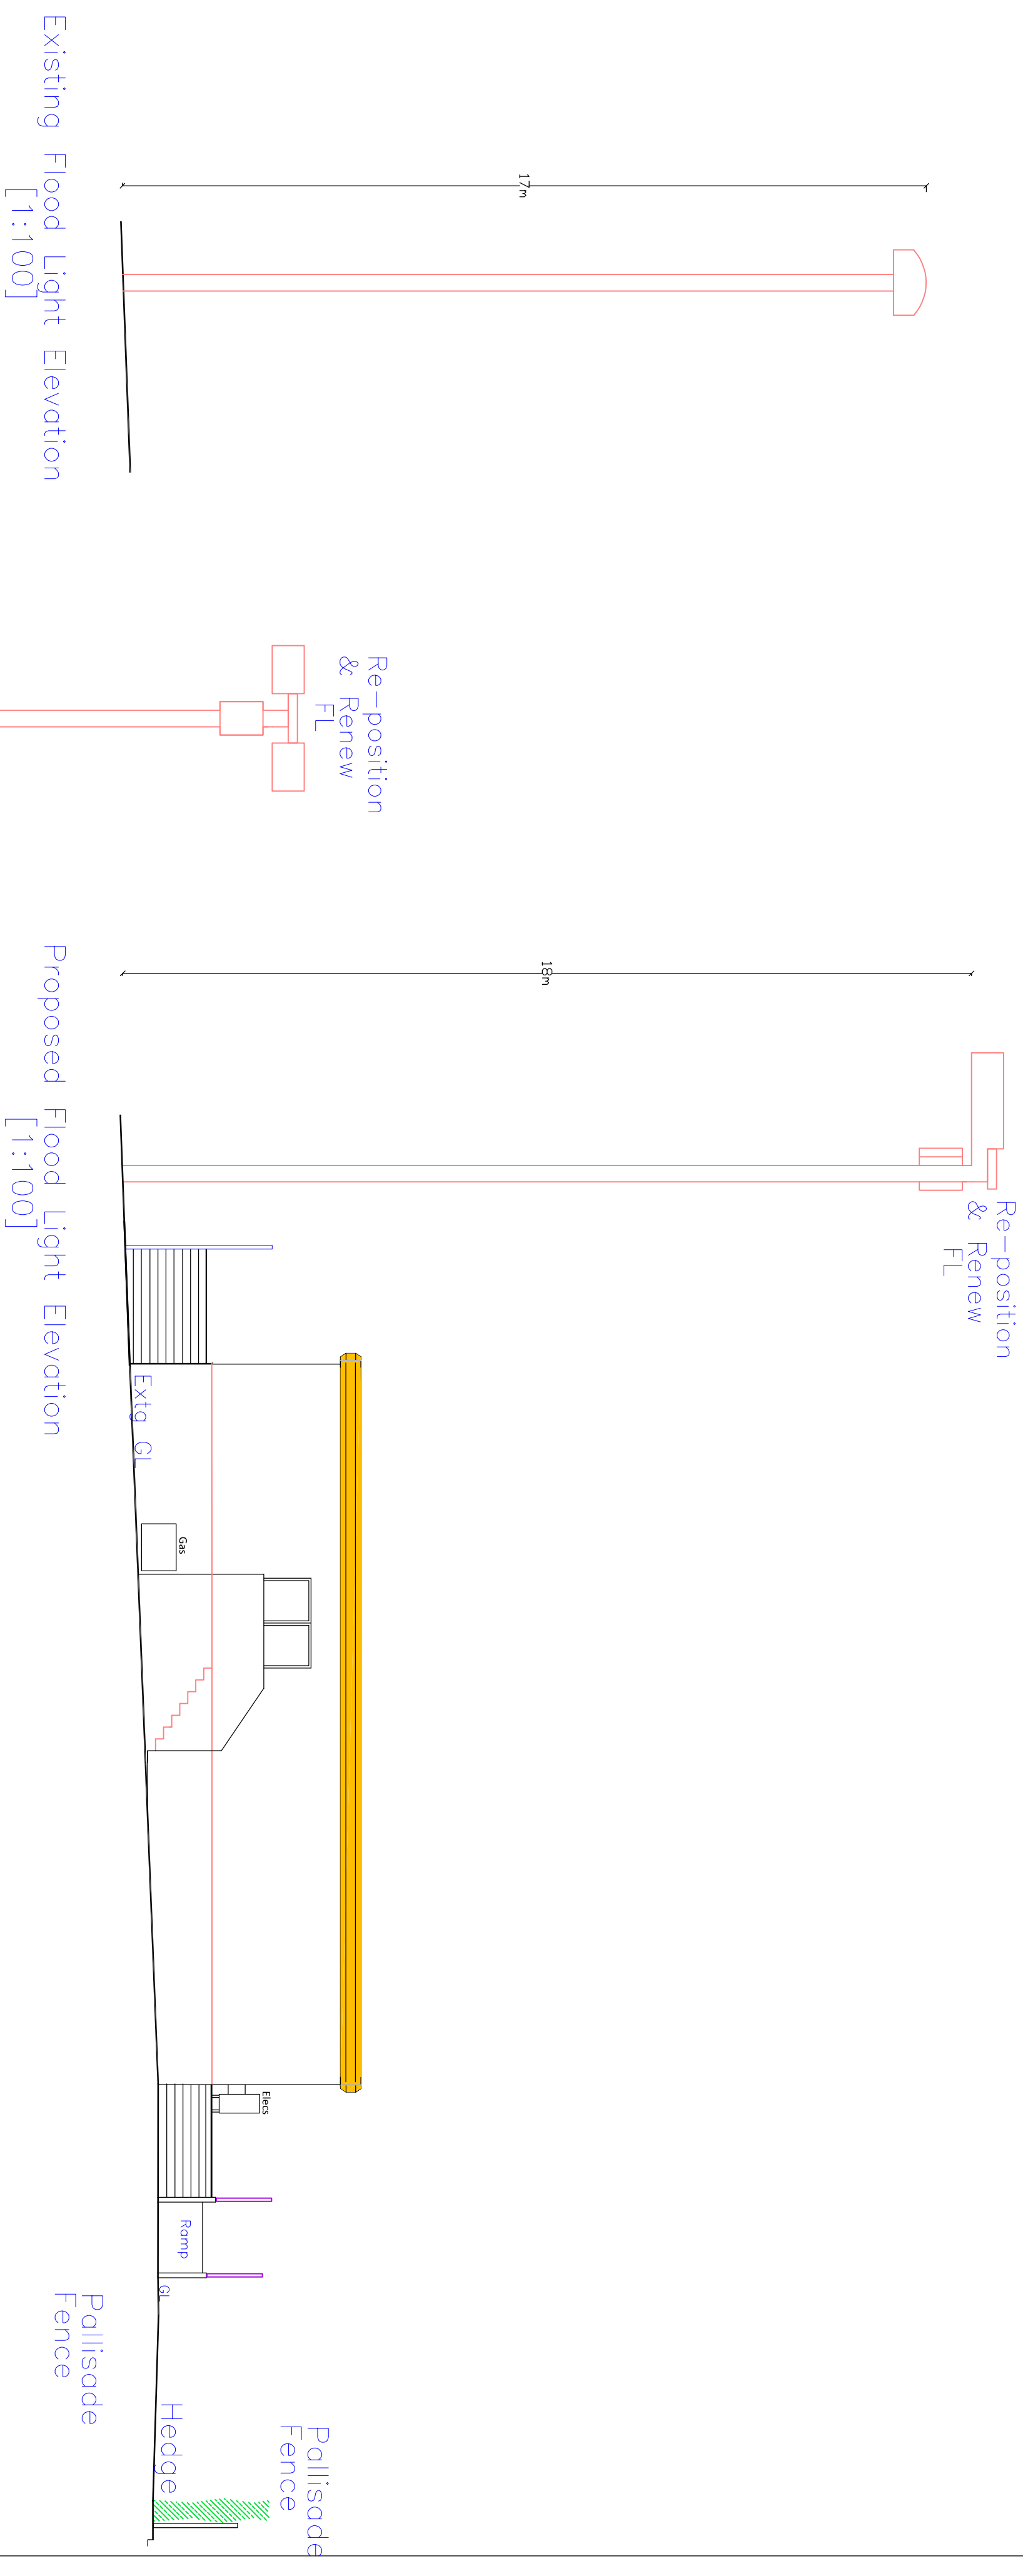


	
Utopia Design <i>Technical Services</i>	
<i>Utopia Design</i>	
<u>Architectural Services</u>	
Building Planning Application Support Paul Thomas: BSc (Hons) Tel: 01685 559230. Mob: 07908 725065 e-mail: utopiadesign@hotmail.com	
Issued Only for Purpose Indicated	
Drawing Status: FOR PLANNING PURPOSES ONLY	
Client	Merthyr Rugby Ground The Wern Ynysfach Merthyr Tydfil
Project	Increased Curtilage to improve access and parking to main entrance. New Retaining Wall to increase Parking and Reposition Flood lights at Merthyr Rugby Ground The Wern Ynysfach Merthyr Tydfil
Drawn by PT	Date 17/11/2020
Scale 1:500	
Page A2	Proposed Elevations WERN CLUBHOUSE OFF