



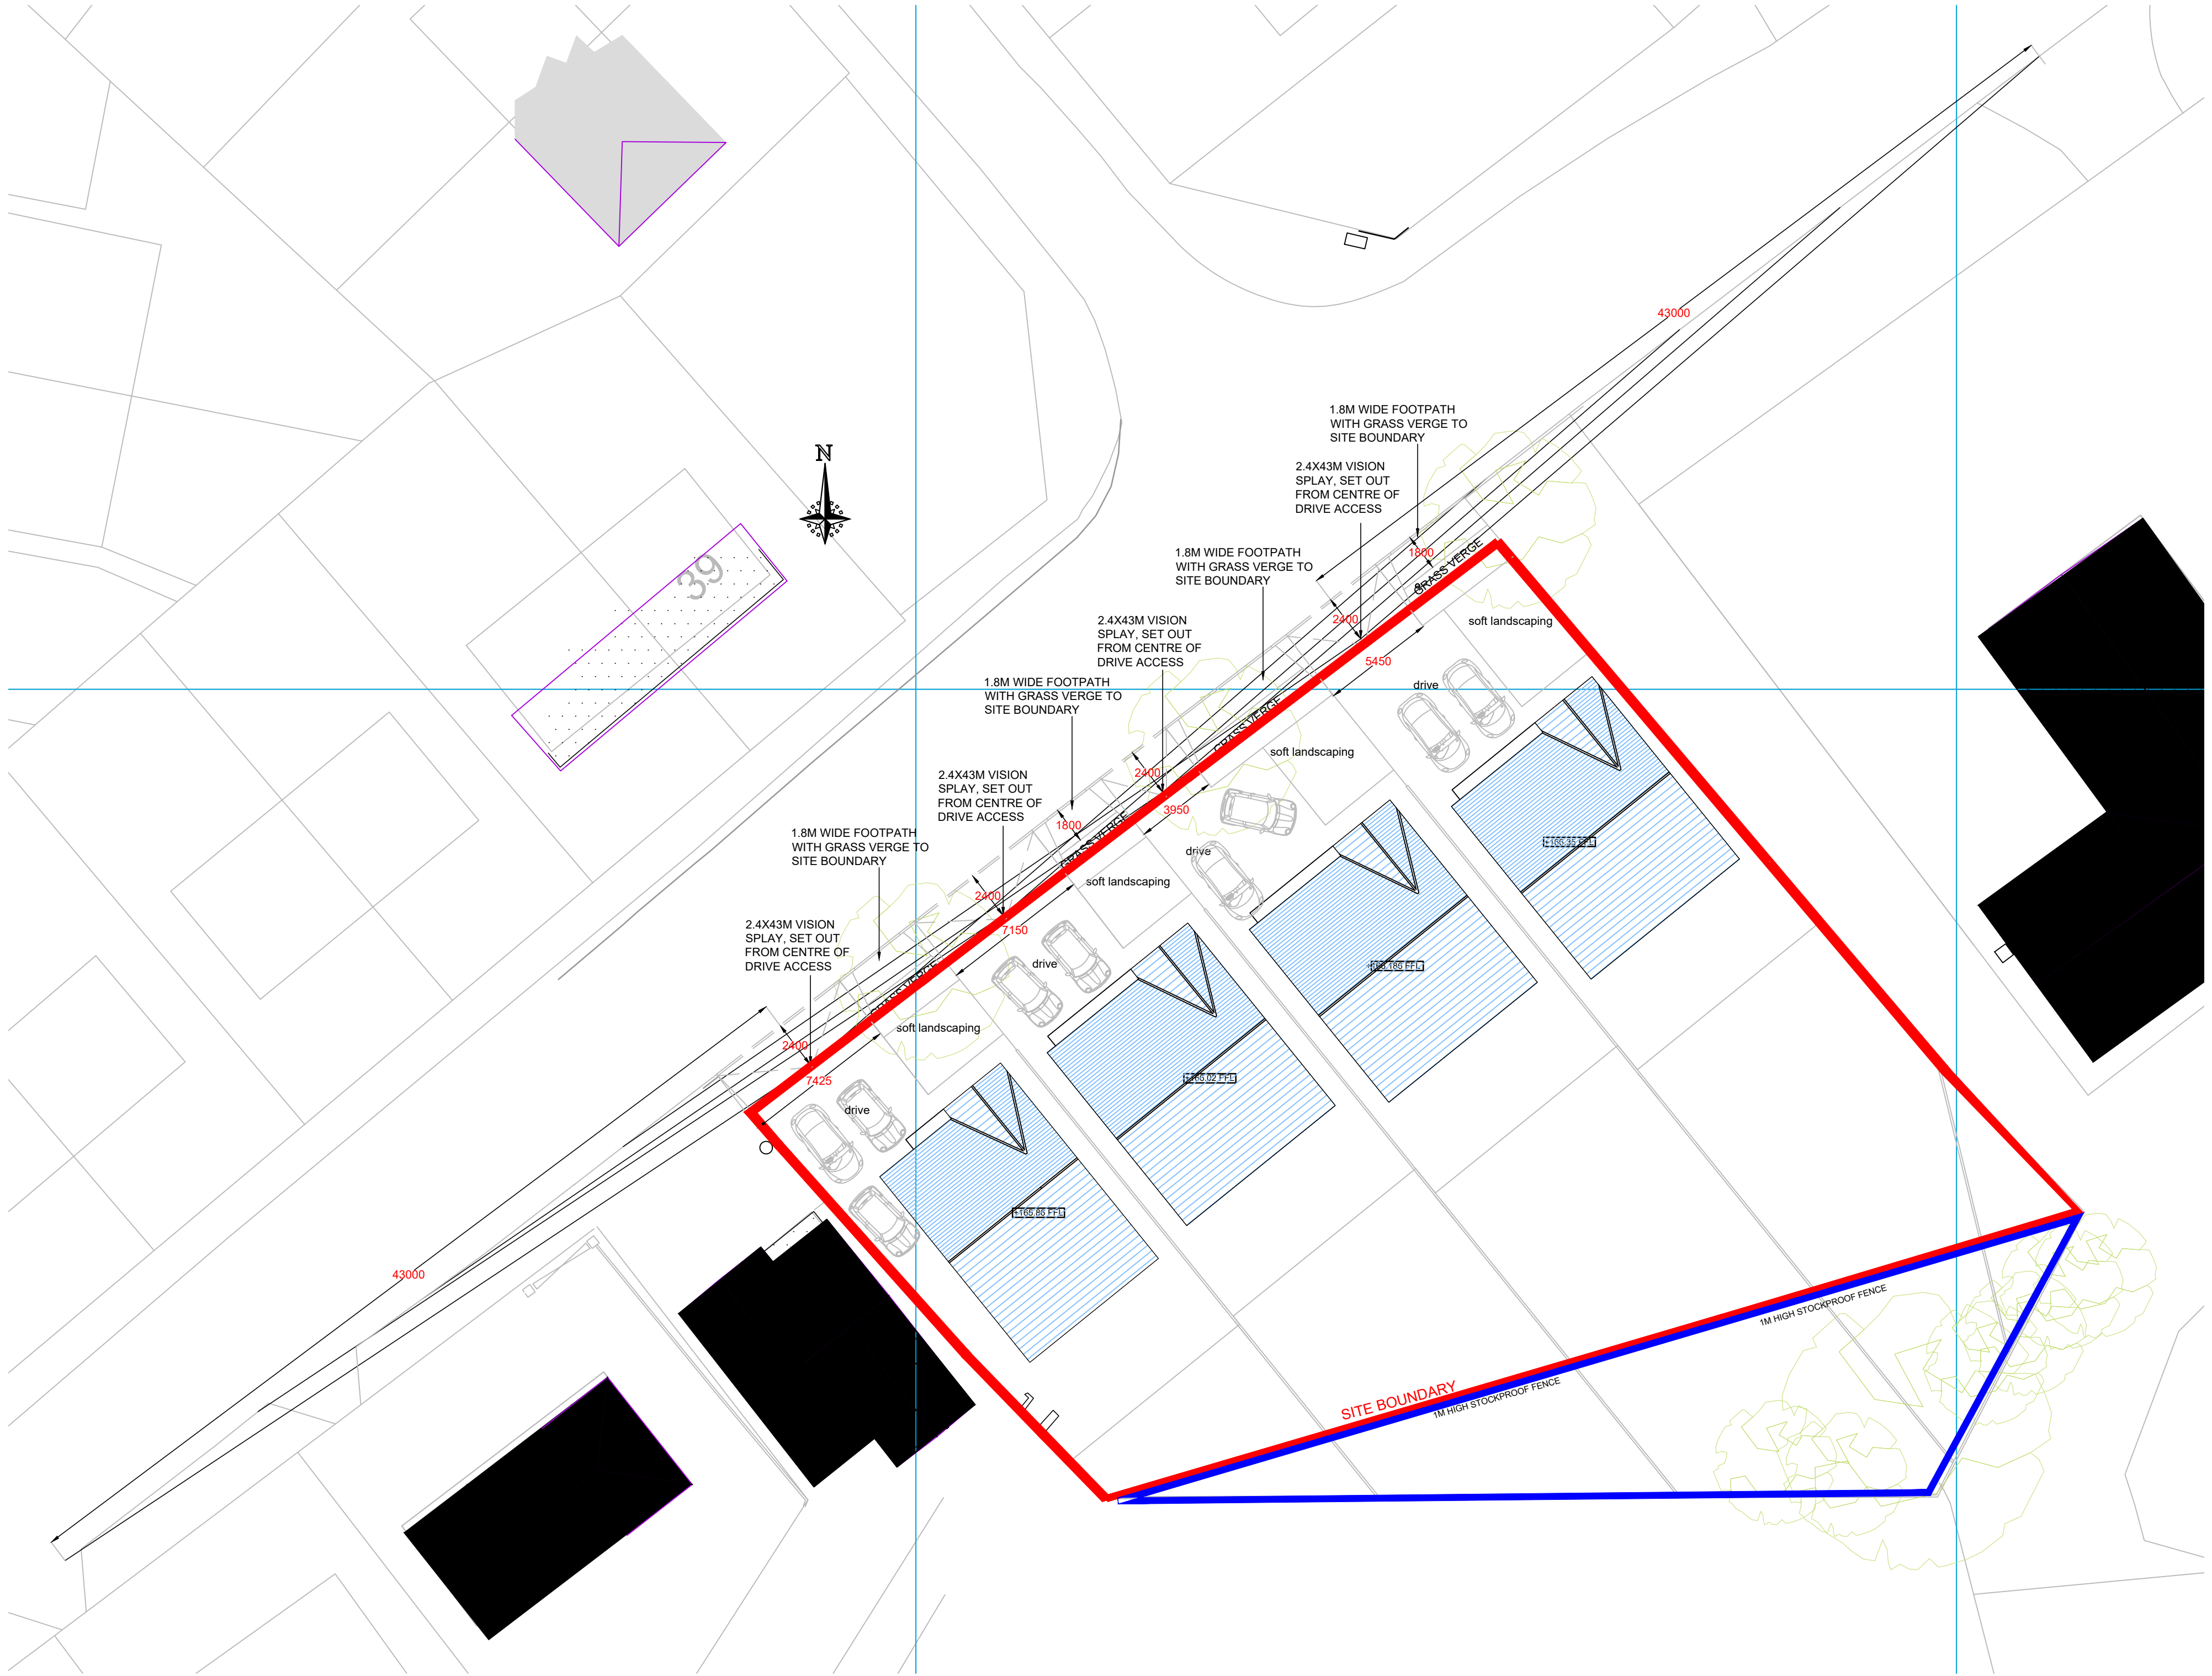

Vision Splay Plan Scale 1:200

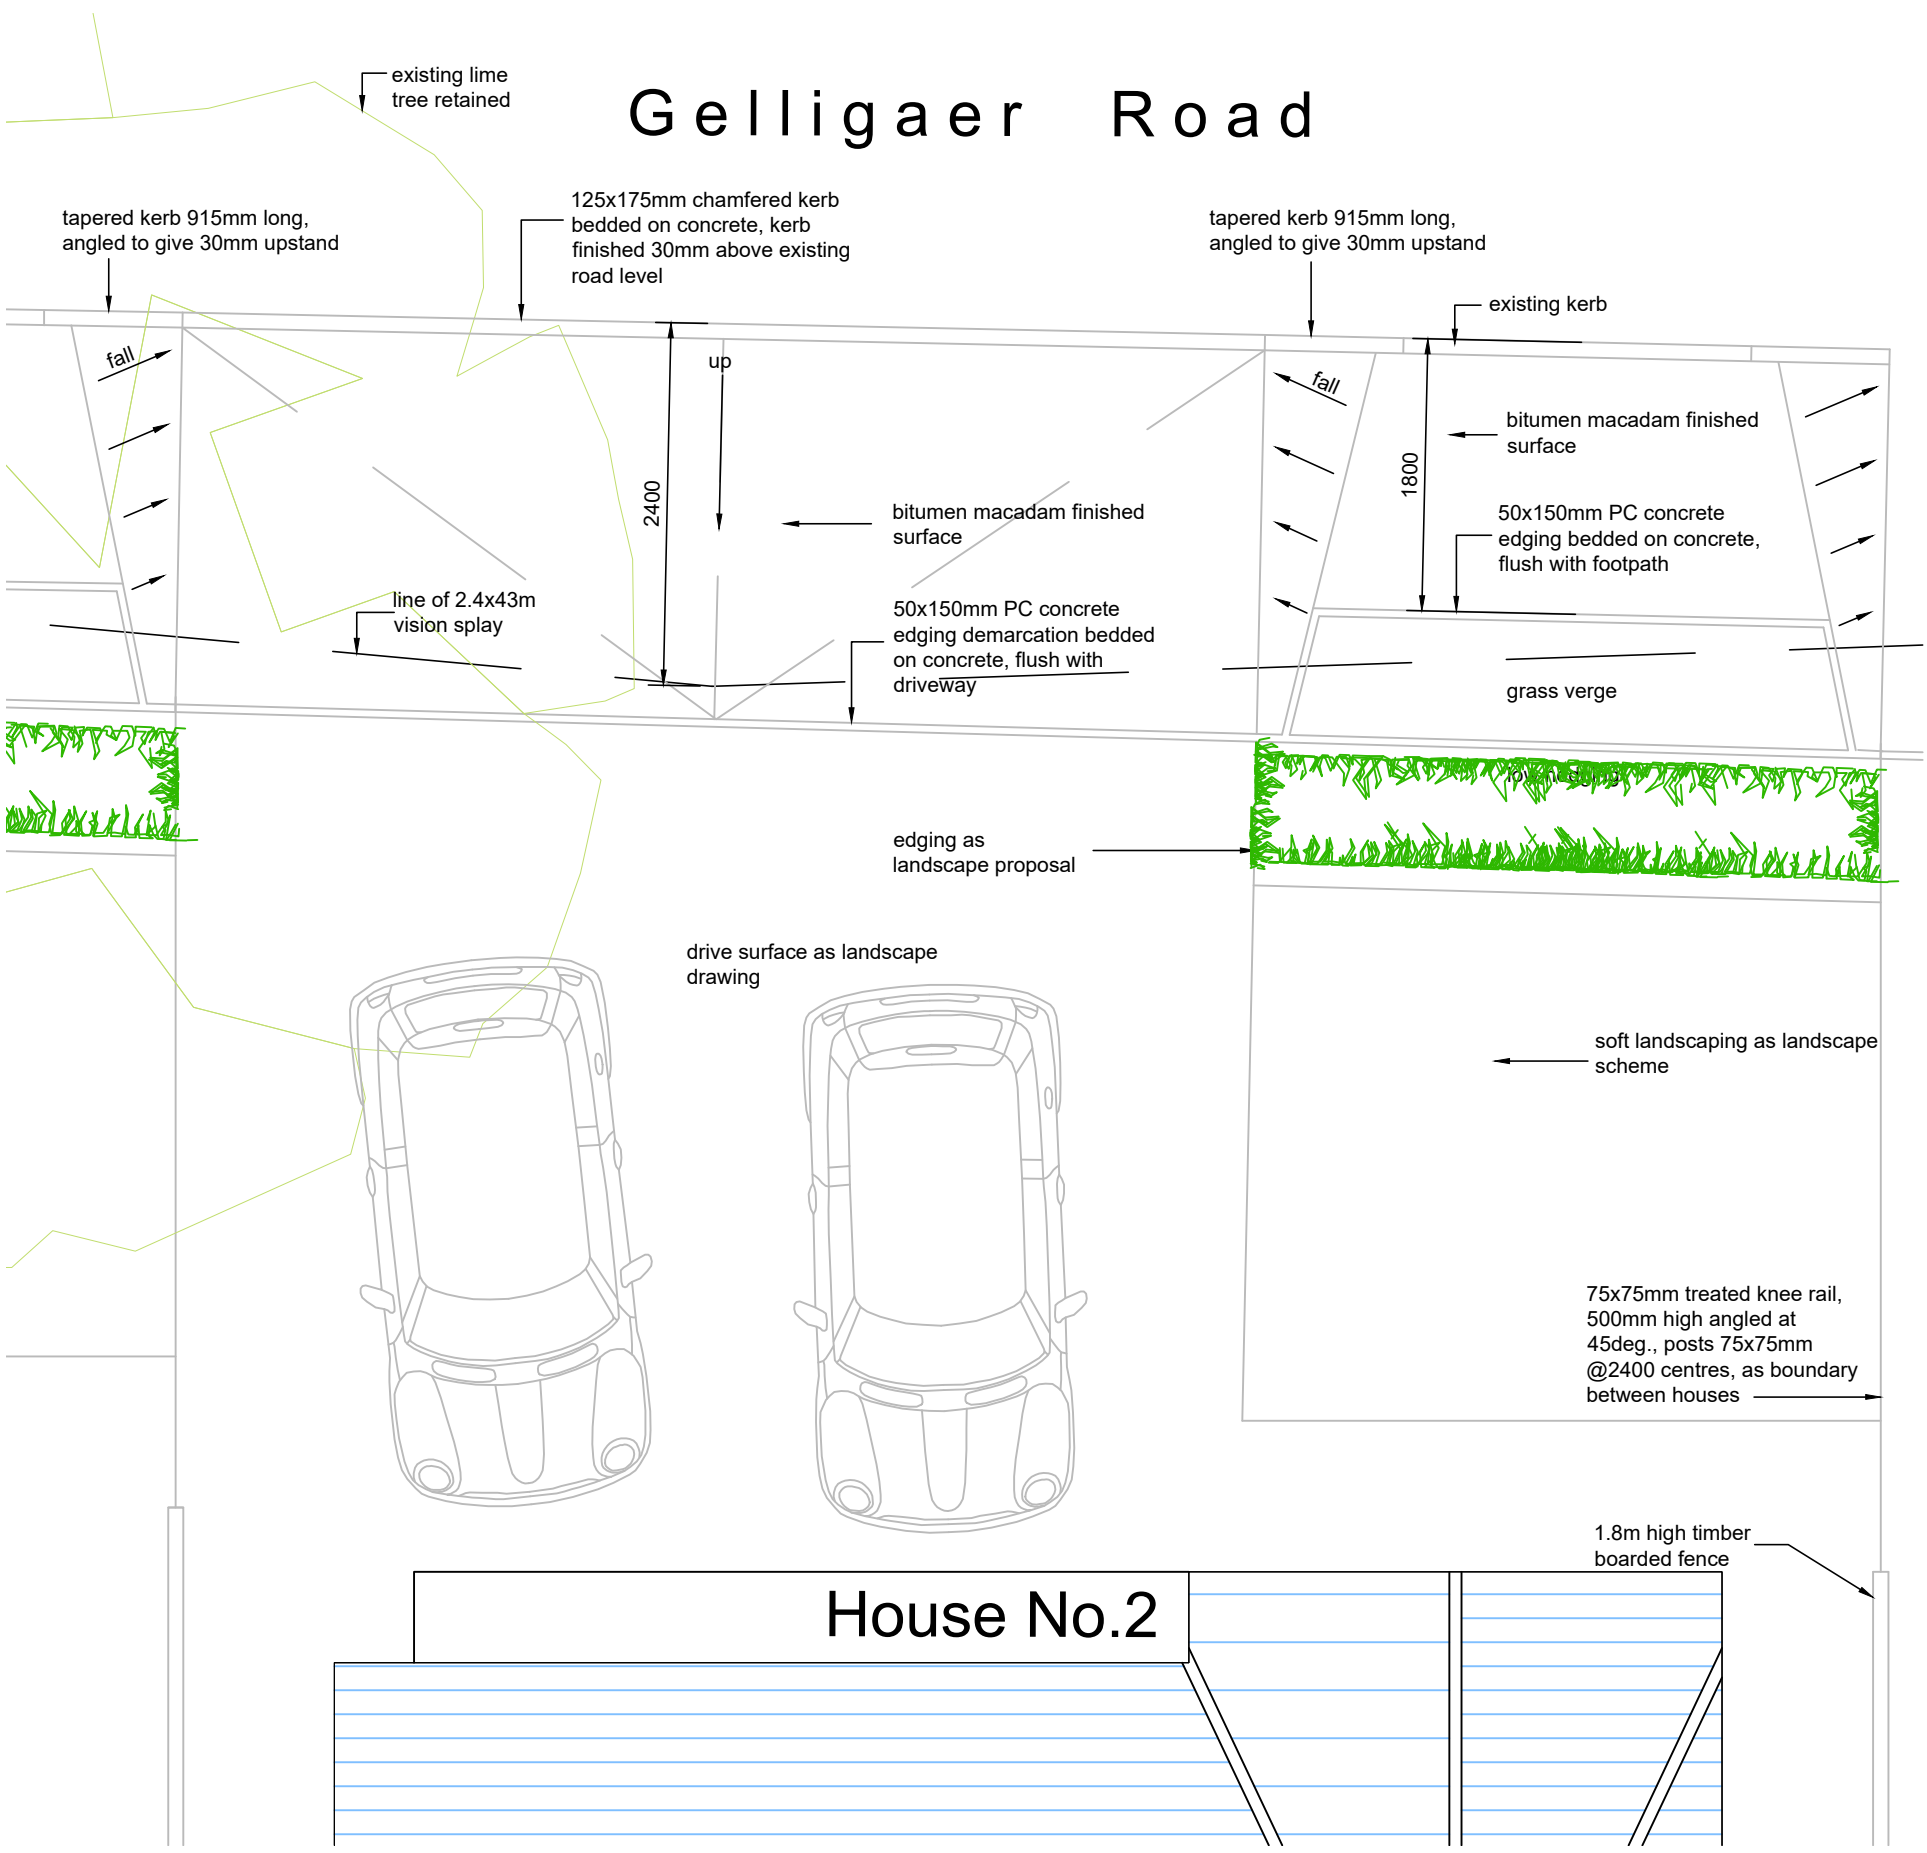

Typical Crossover/ Plan Scale 1:50

This drawing
supersedes
Treescape Arborist
report drawings for
Arboricultural Impact
Assessment,
Crossover and Access
Drive, Draft Tree
Protection Plan, and
Planting Schedule
This drawing to be
read in conjunction
with Catherine Etchell
Associates Ltd
landscape drawings

Layout based on survey
data provided by Azimuth
Land Surveys

REV A:17.12.2021:PLANNING

PROJECT
Land adjacent Caths Farm
Shop CF46 6DN

TITLE
Proposed Vision Splay
and Crossover Plan

DATE
September 2021

DRAWING NUMBER
AL(0)12A

SCALE
1:200
1:50
REVISION