



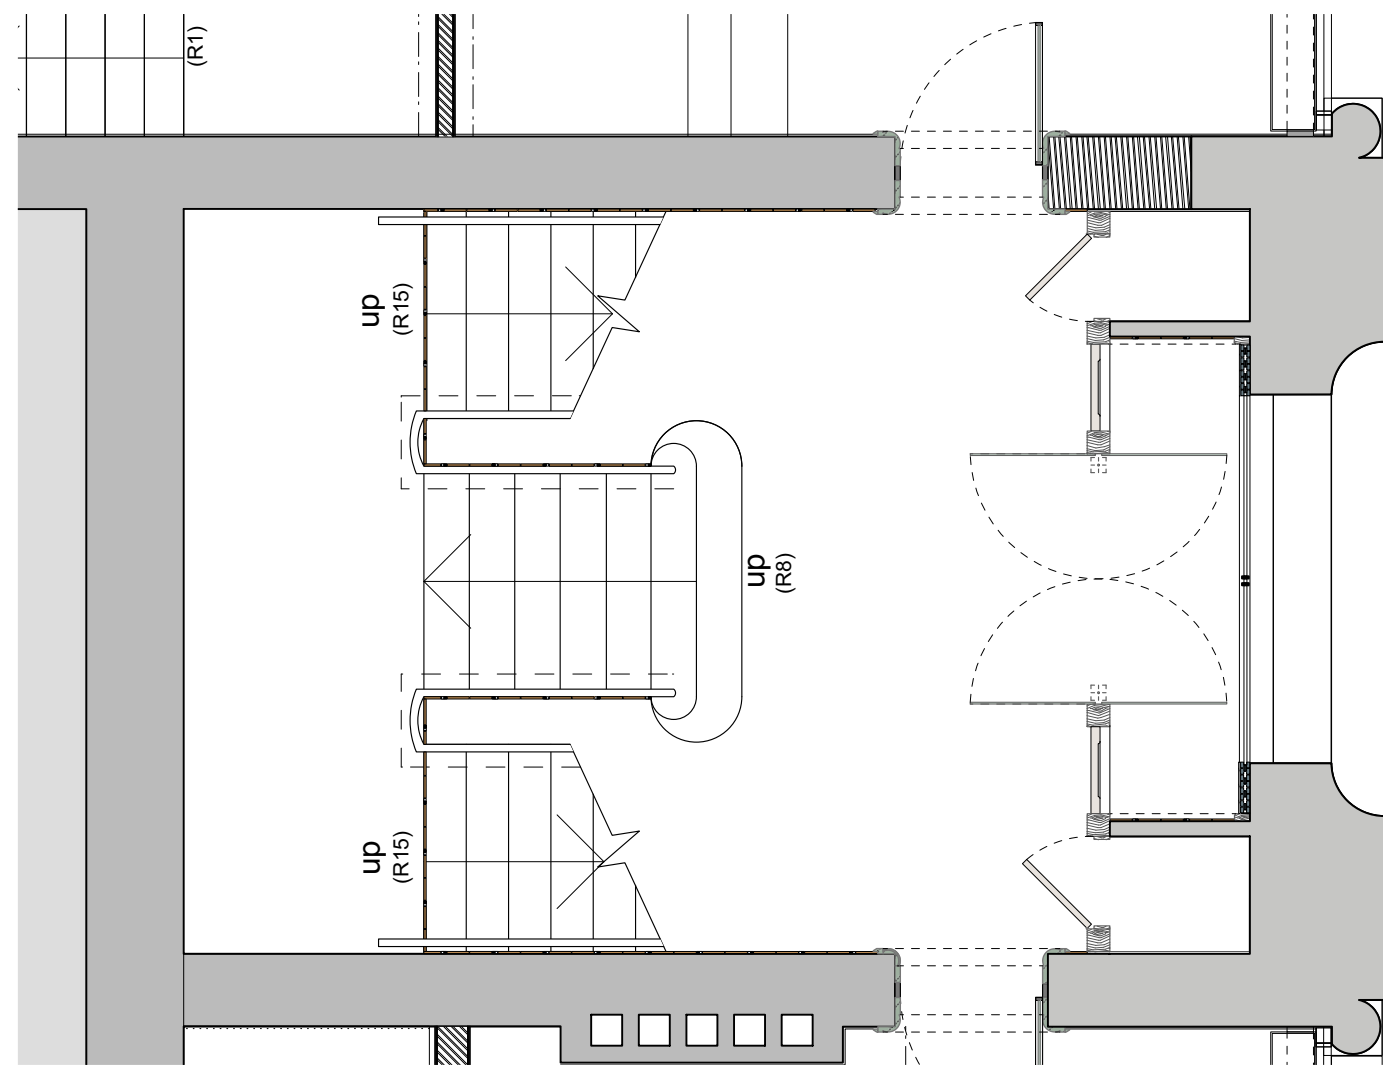

A 550.1 STAIRHALL PLAN
SCALE 1:50 @ A1, 1:100 @ A3

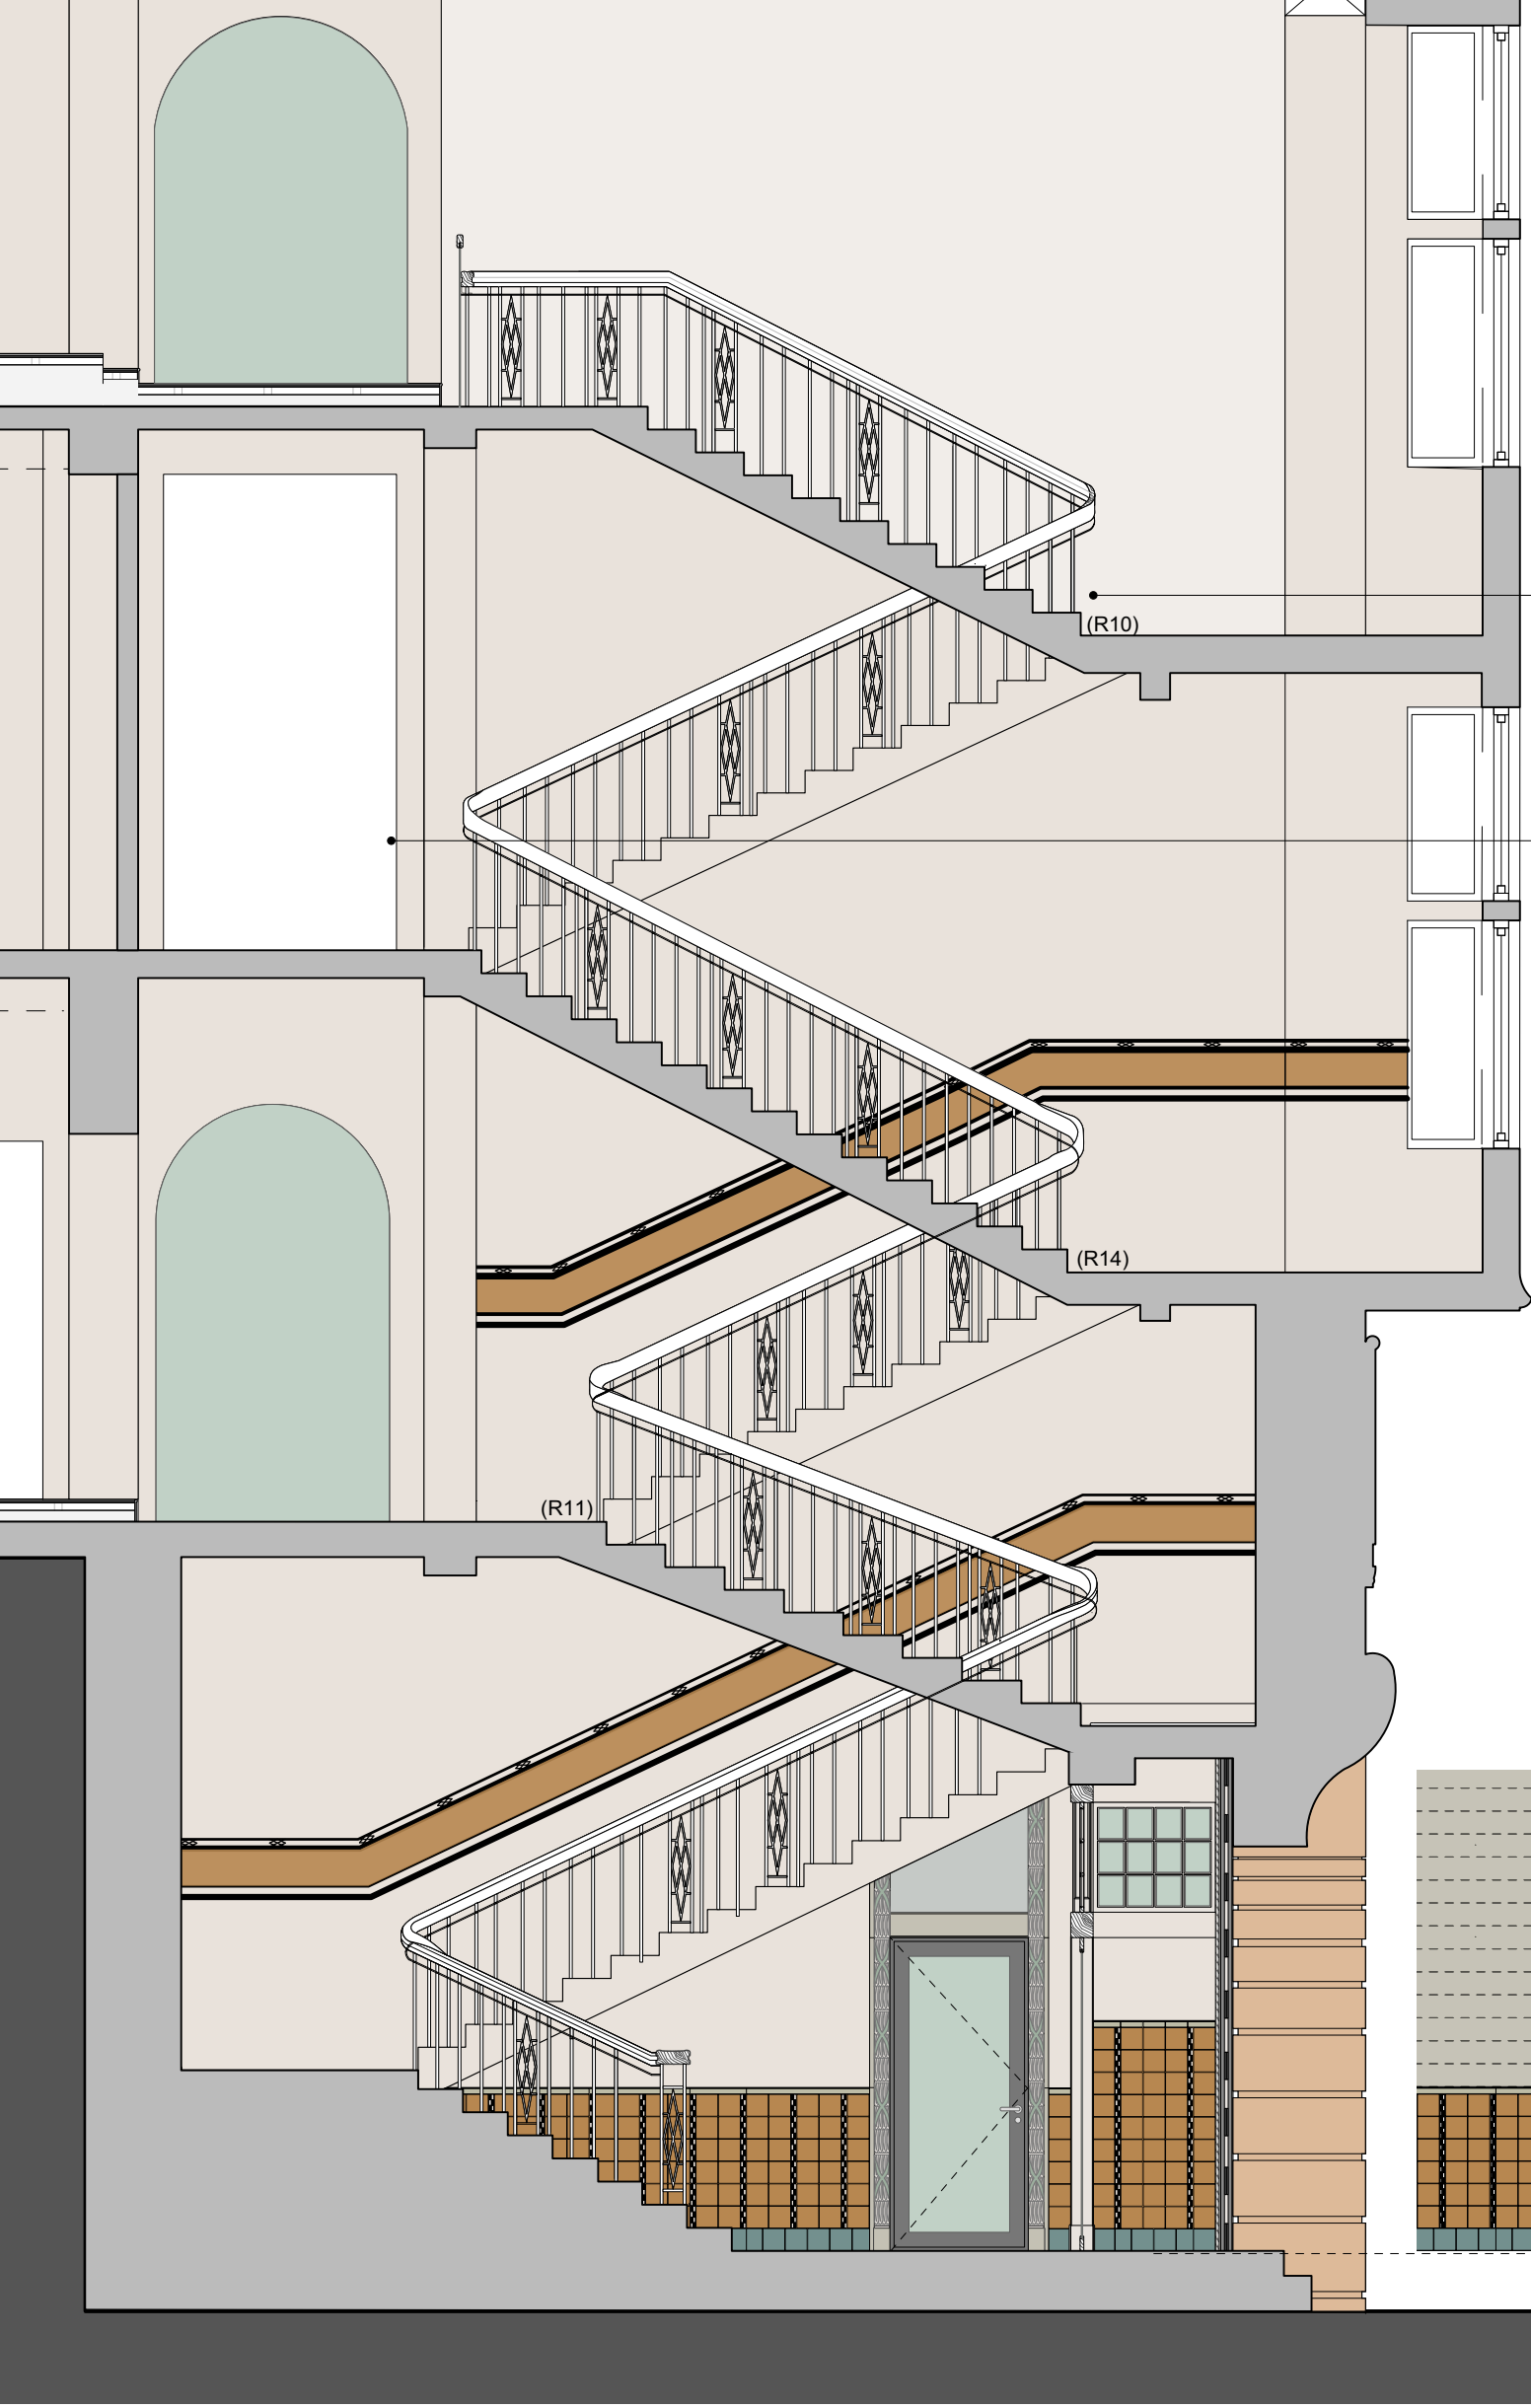

A 550.2 STAIRHALL SECTION
SCALE 1:50 @ A1, 1:100 @ A3


Notes:
Responsibility is not accepted for errors made by others scaling from this drawing.

All construction information should be taken from figured dimensions only. Dimensions are in millimetres unless otherwise stated.

All dimensions and conditions are to be checked on site prior to preparing drawings or commencing any work.

Any variations or supplementary drawings are to be approved by The Architect.


A 550.3 STAIRCASE FRONT ELV
SCALE 1:50 @ A1, 1:100 @ A3

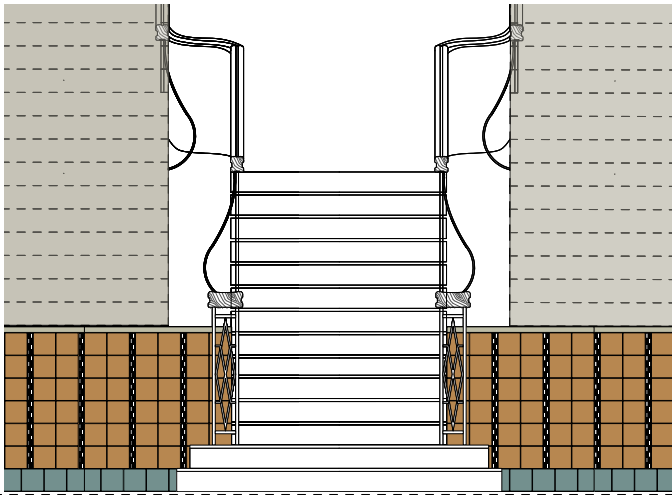


Pattern composed of 7mm thk intersecting black lines occurring at 580mm centre to centre at chair rail level
Original black and ochre decorative painted scheme to be protected and restored
Existing timber handrail (displaying rot decay due to extremely damp atmosphere in the interior of the building) to be replaced with a new timber handrail of similar design but slightly elongated proportions to achieve desired railing height at flights (900mm)
The rusted metal work of staircase balustade to be retained in place and restored to former condition
Metal bead to be inserted between the tile and wall paint or plaster for designed transition of materials
Original tile work dado on the walls of the ground floor stairhall to be restored
Existing stair finish to be restored and groove detail to be retained

Glass railing to be erected aligned to the internal face of the existing railing to meet building regulation standards where the existing height is insufficient (1100 mm at landings and 900 mm at flights)

First floor stair Landing outside the main room of the building, bearing artistic value to have an emphasised detail around the fixed glass partition with design and finishes inspired from exterior architectural design

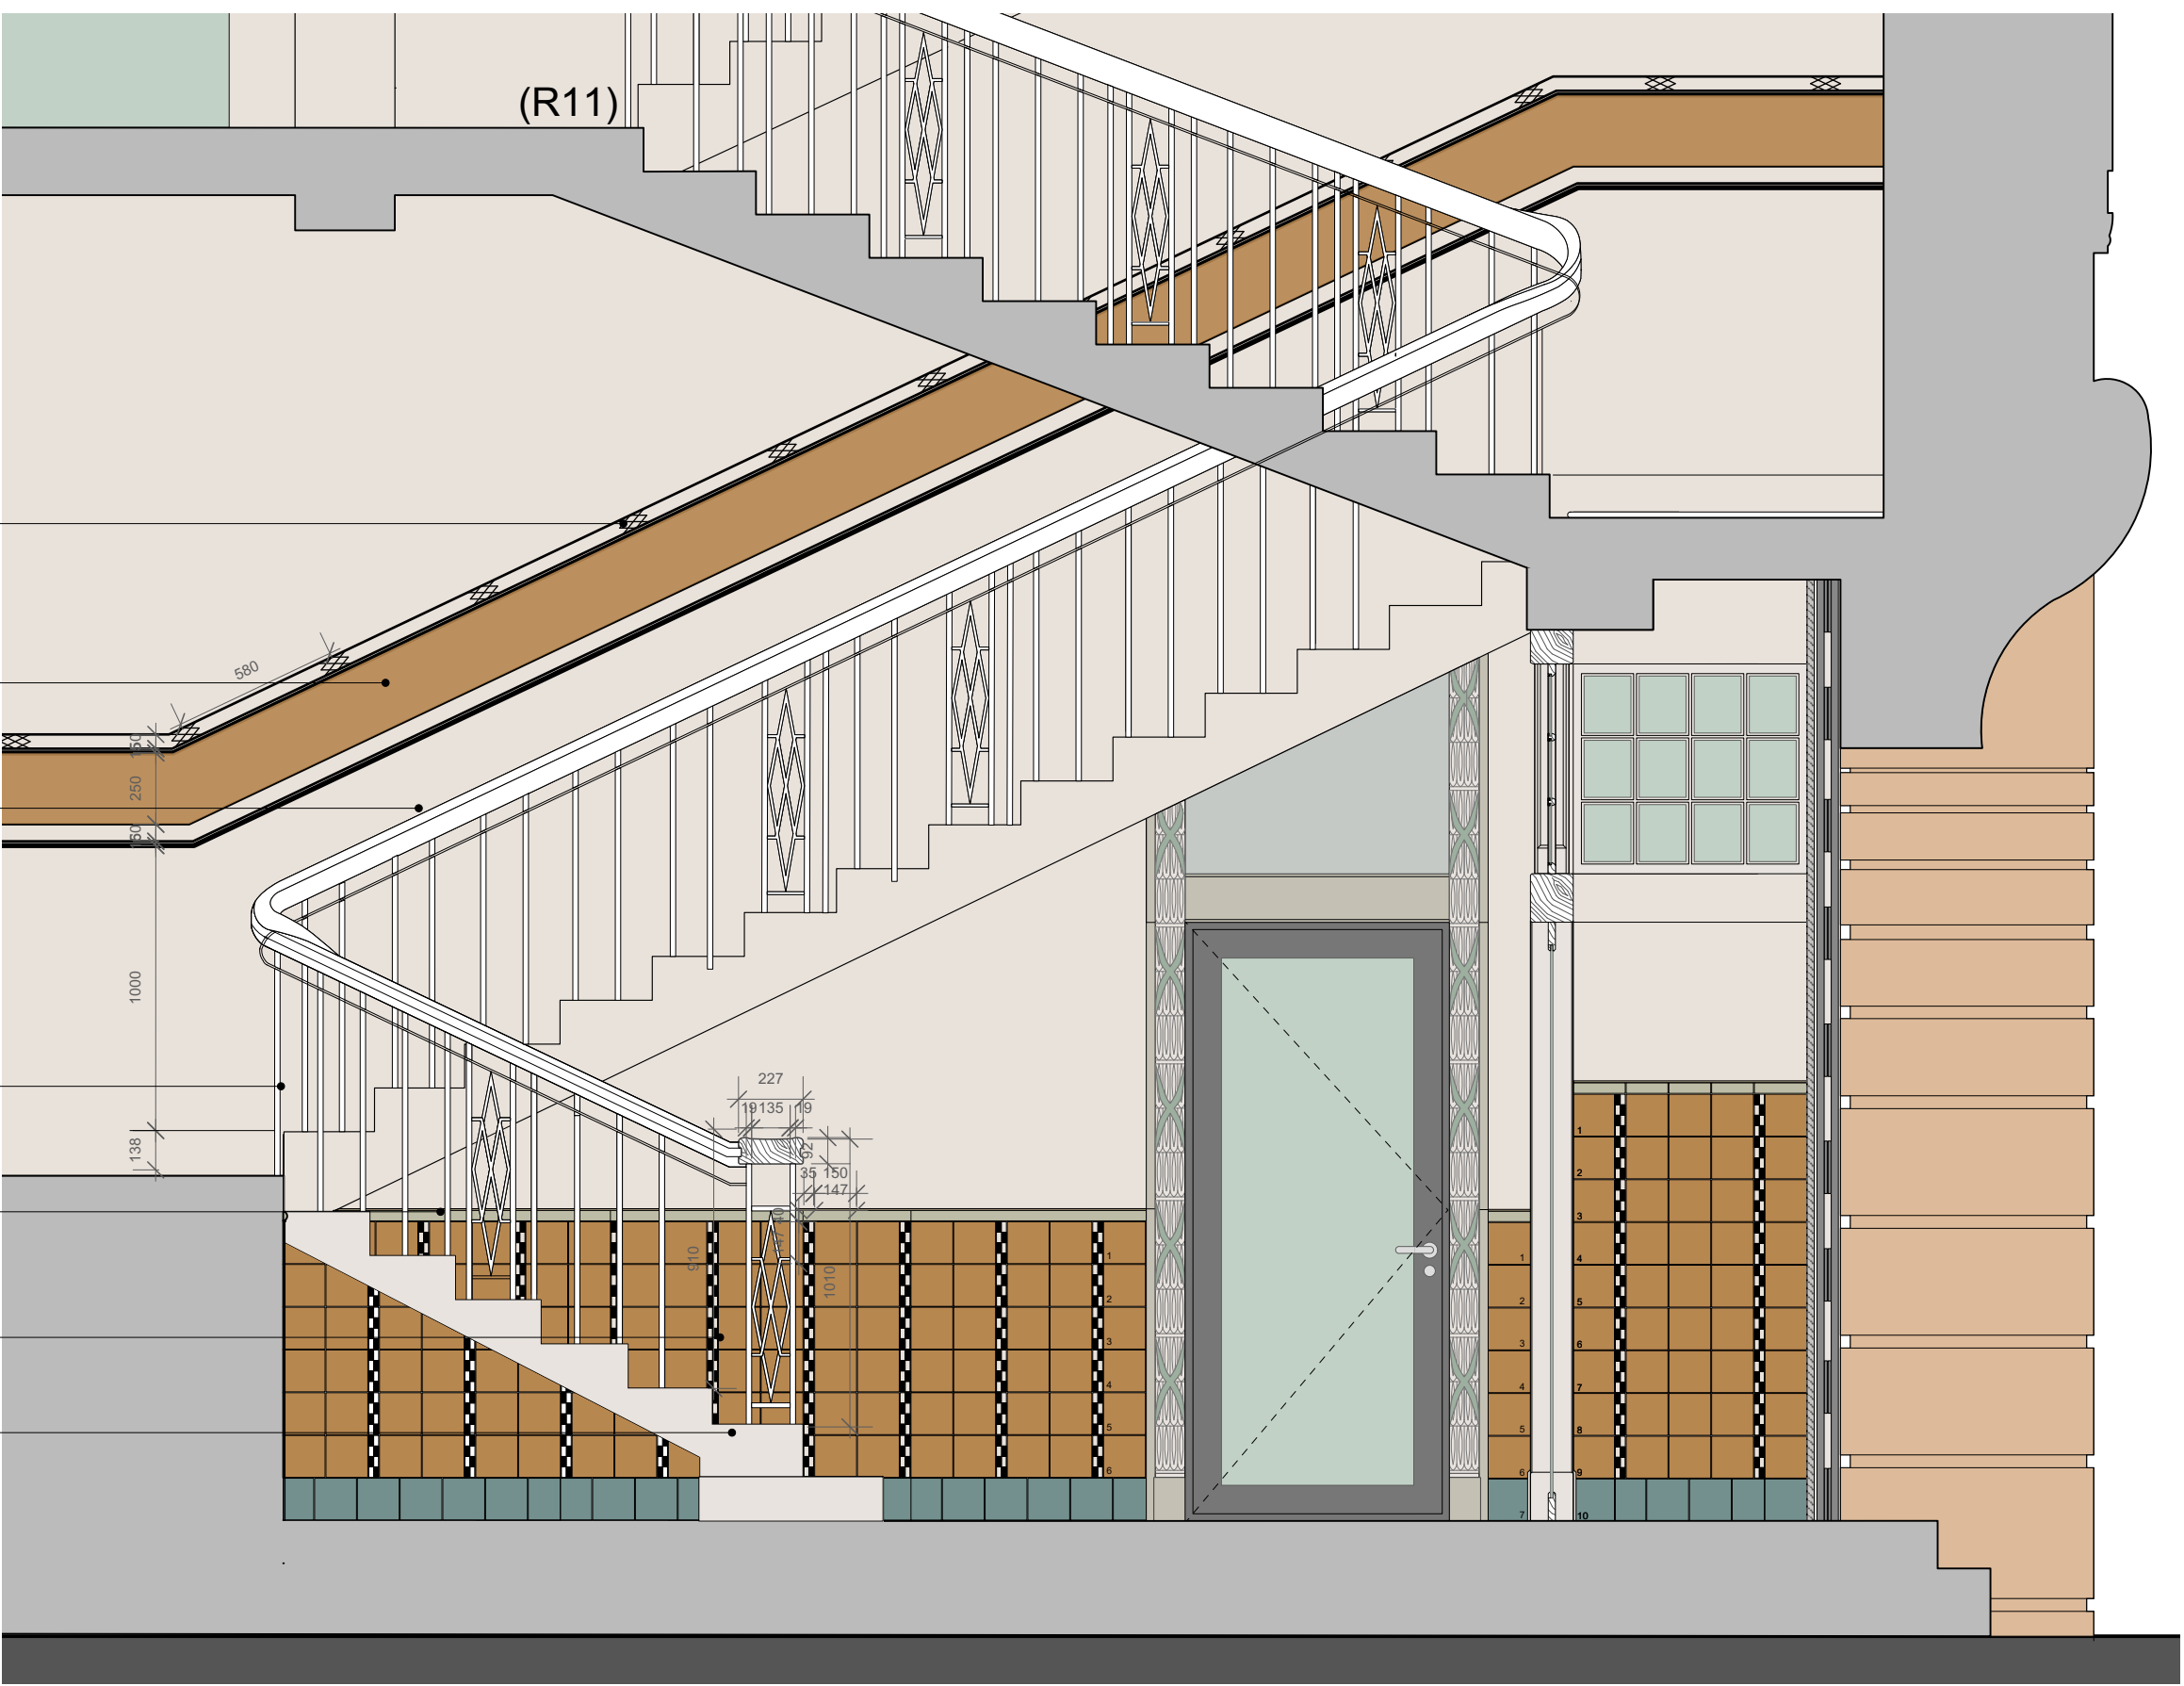


A 550.4 DETAIL SECTION
SCALE 1:25 @ A1, 1:50 @ A3

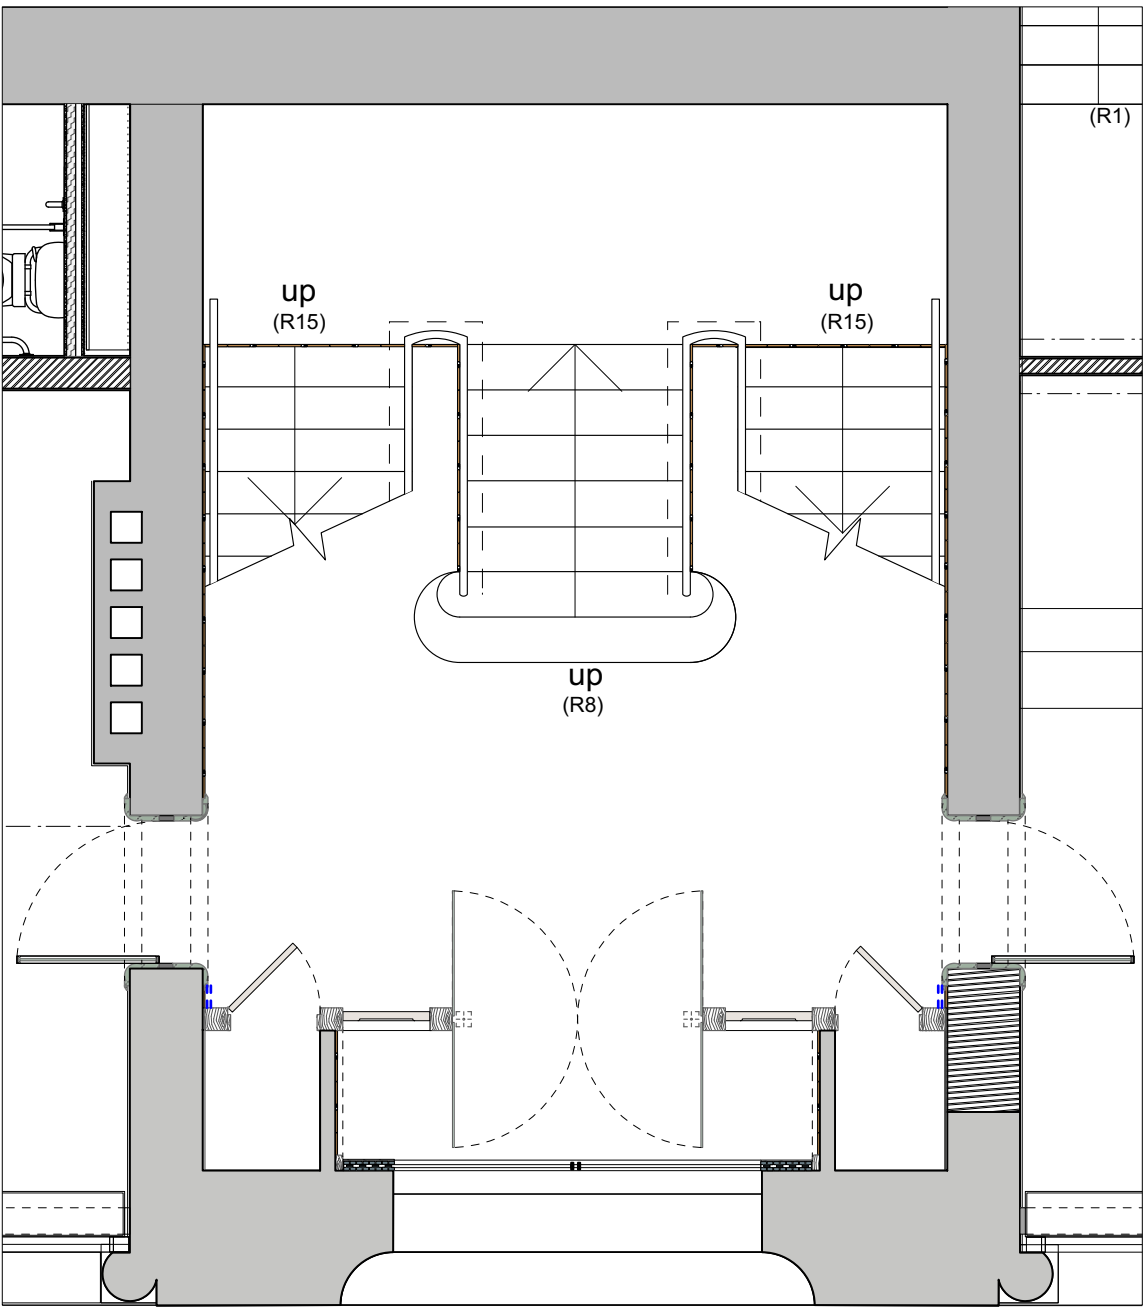

PROPOSED TILE COVER

A 550.5 PLAN SHOWING PROPOSED WALL TILES
SCALE 1:50 @ A1, 1:100 @ A3

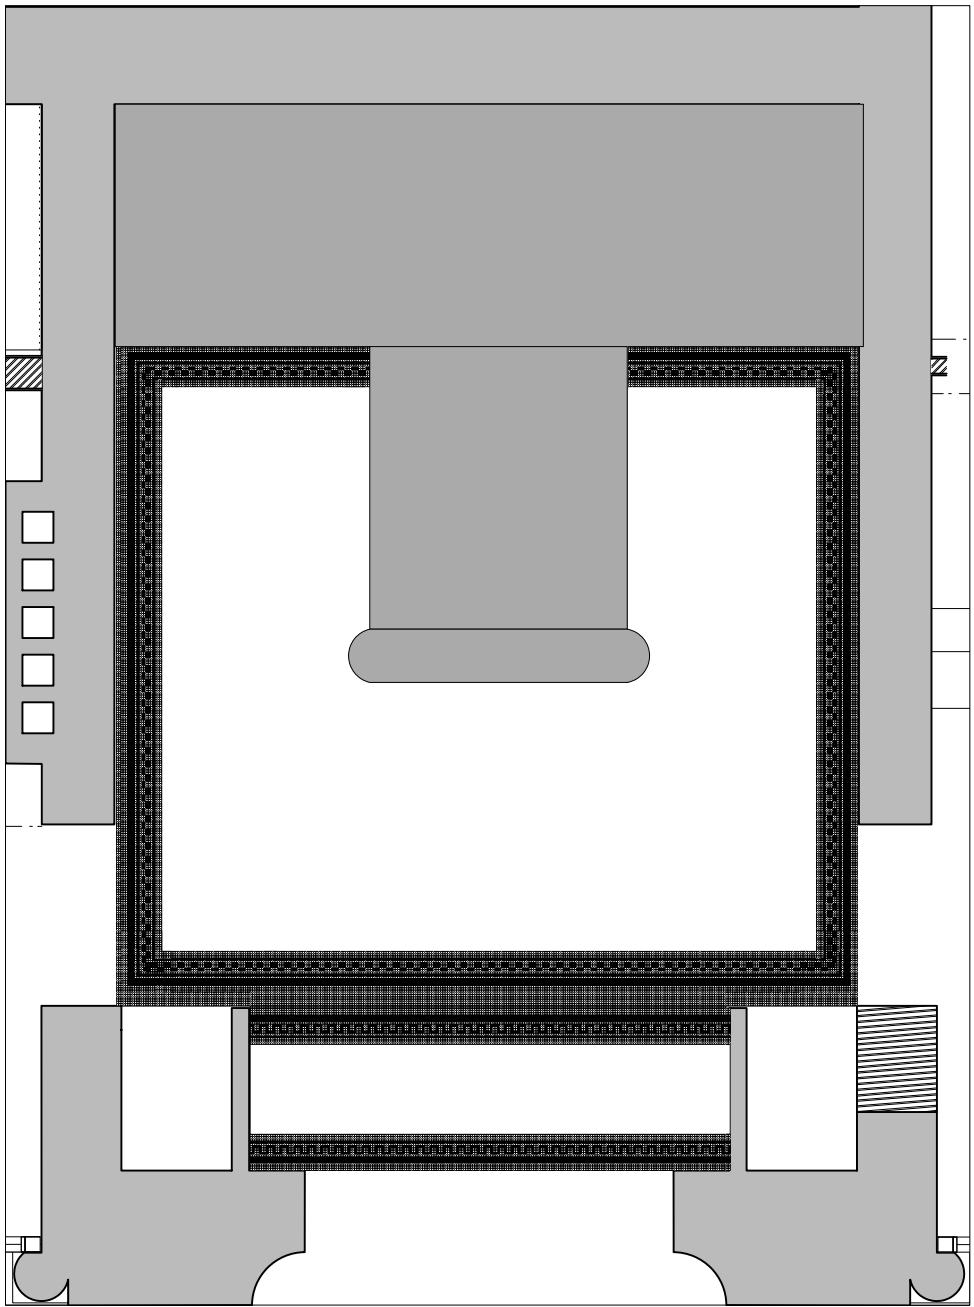

PATTERN 1 PATTERN 2

A 550.6 PROPOSED FLOOR TILES LAYOUT
SCALE 1:50 @ A1, 1:100 @ A3