


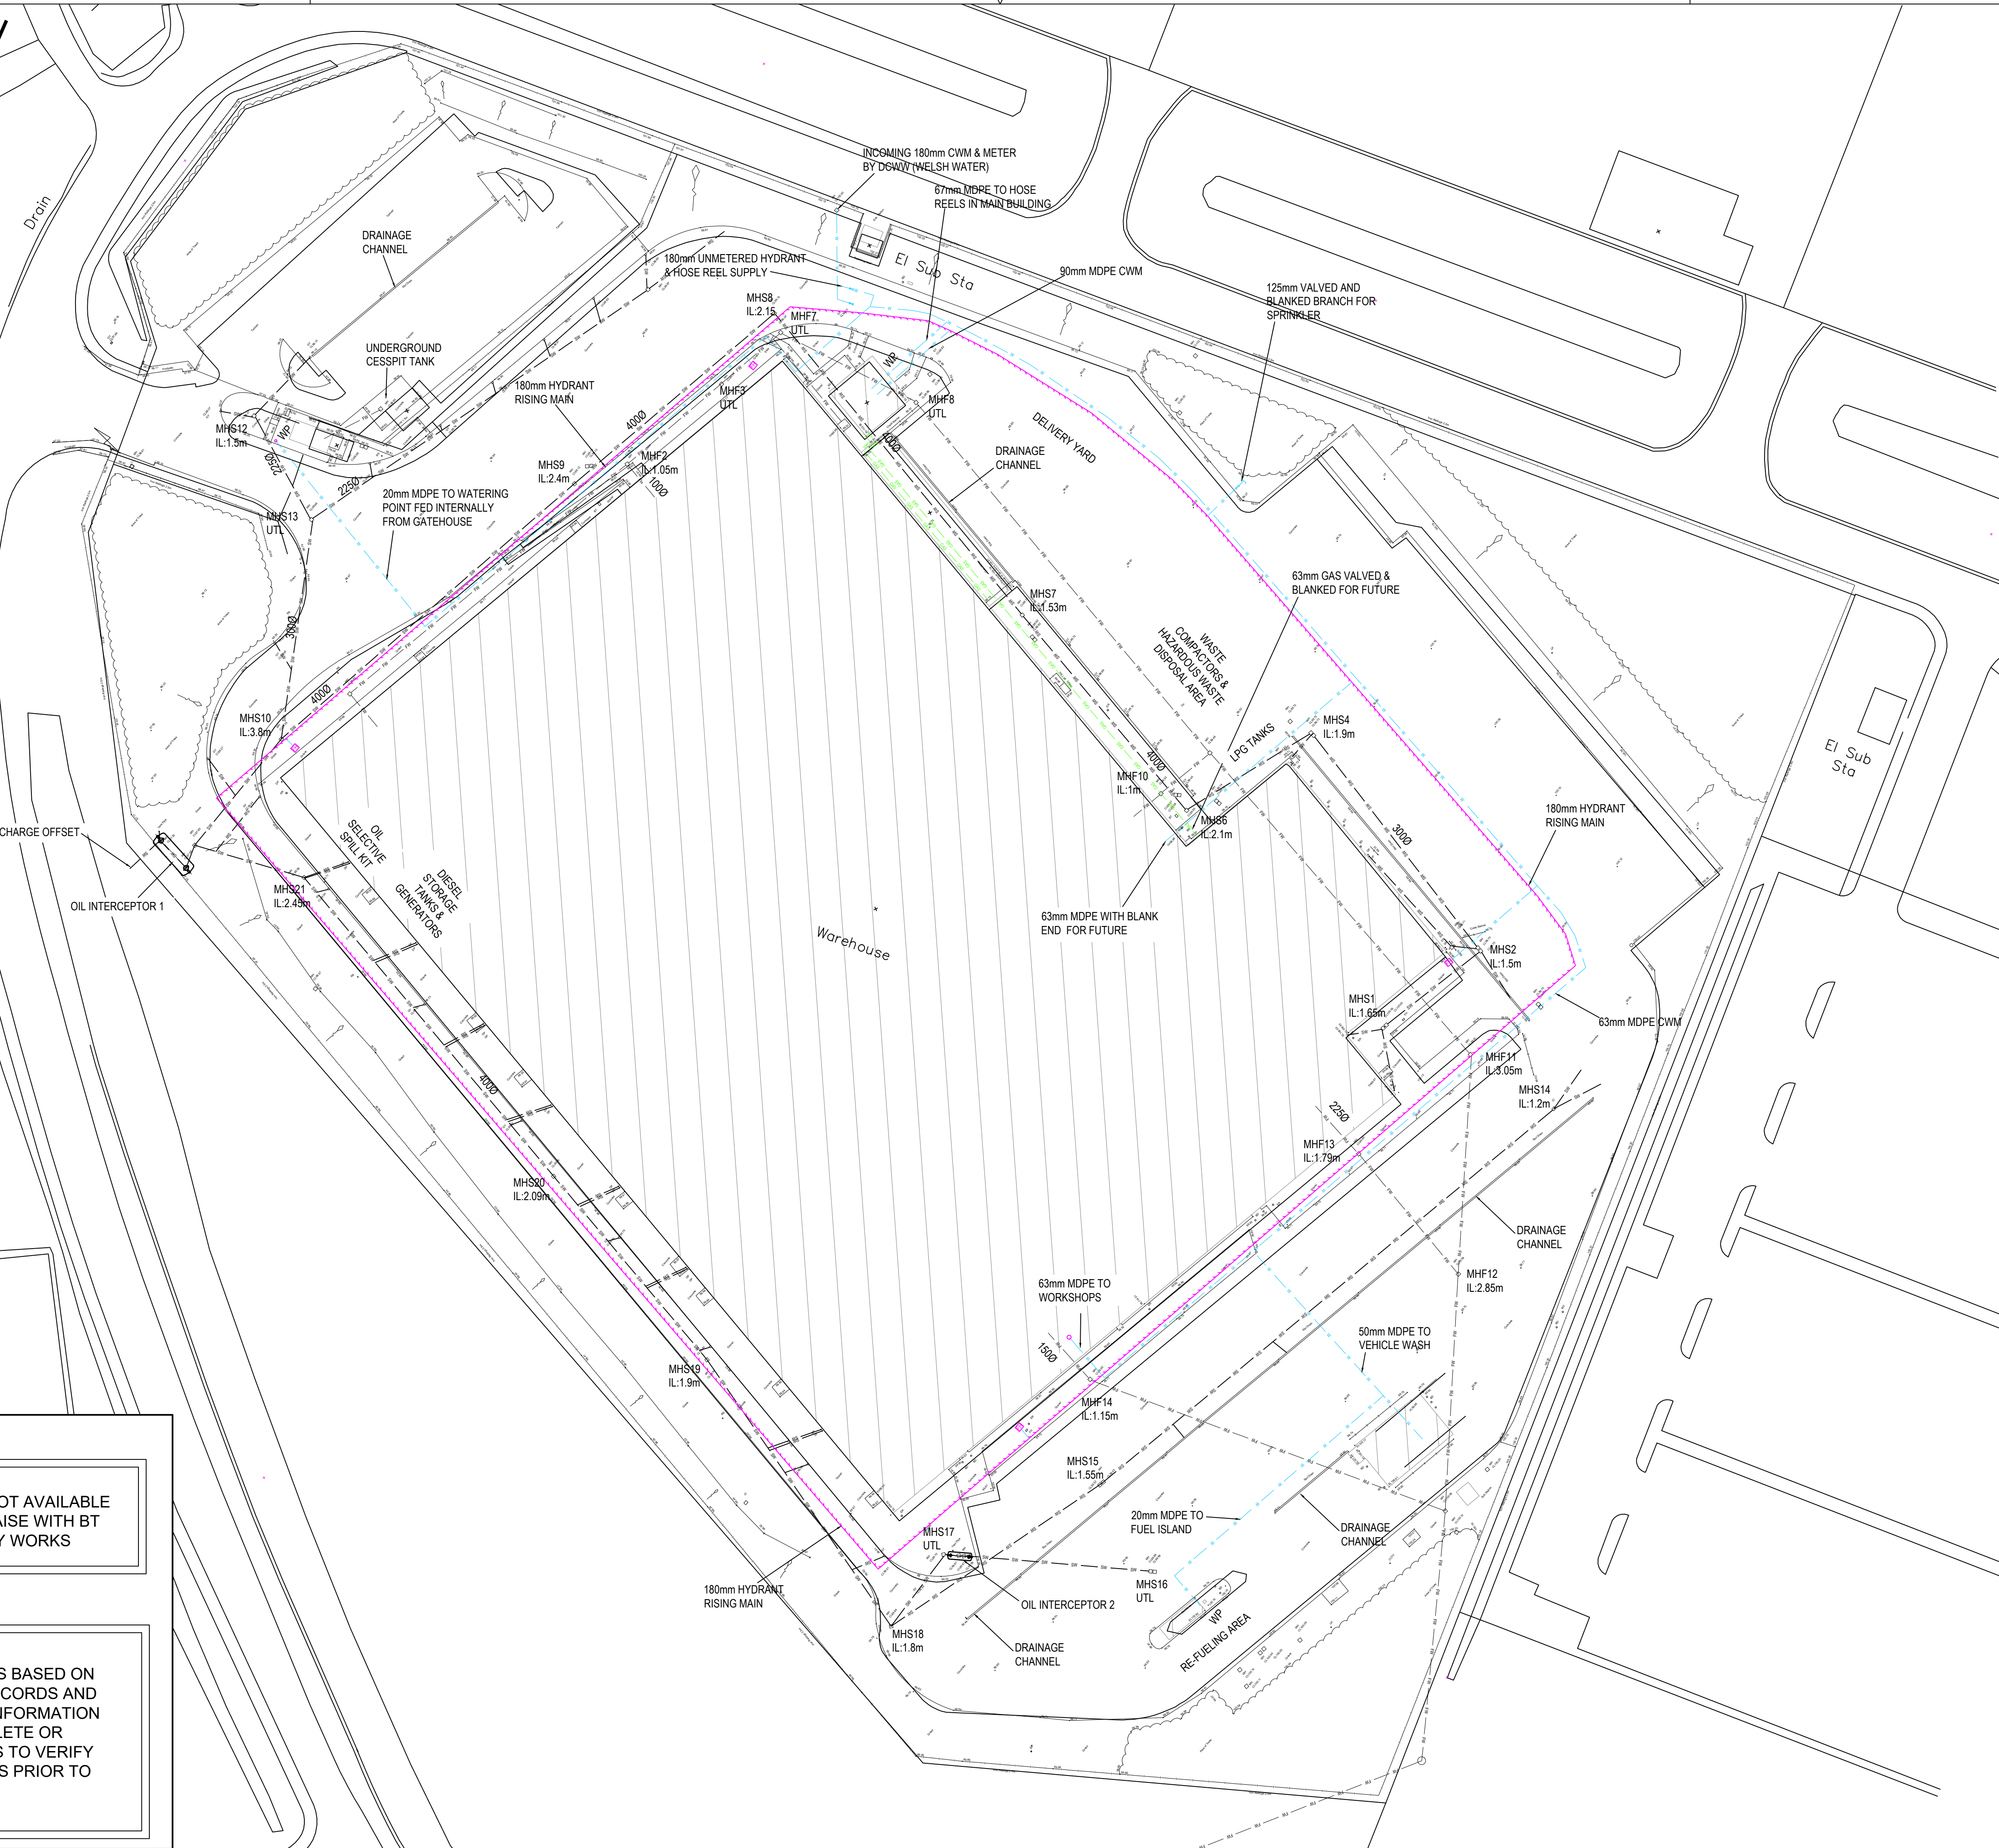

- NOTES:
1. ALL DIMENSIONS ARE IN MILLIMETRES UNLESS NOTED OTHERWISE.
 2. ALL LEVELS ARE SHOWN IN METRES UNLESS NOTED OTHERWISE.
 3. DO NOT SCALE FROM THE DRAWING. USE FIGURED DIMENSIONS ONLY.
 4. ANY DISCREPANCIES TO BE REPORTED IMMEDIATELY TO THE ENGINEER.
 5. THIS DRAWING TO BE READ IN CONJUNCTION WITH ALL RELEVANT ARCHITECTS, ENGINEERS, SUBCONTRACTORS AND SPECIALISTS DRAWINGS AND SPECIFICATIONS.
 6. EXISTING SERVICES HAVE NOT BEEN SHOWN BUT MAY BE PRESENT. THE CONTRACTOR IS CARRY OUT ALL NECESSARY SURVEY'S & IS TO LIAISE WITH ALL RELEVANT STATUTORY AUTHORITIES PRIOR TO THE COMMENCEMENT OF ANY WORKS.

SERVICES NOTE

1. ALL WORKS ON EXISTING UTILITIES TO BE DISCUSSED AND AGREED WITH THE STATUTORY UNDERTAKER.
2. THE EXACT LOCATION OF ALL EXISTING SERVICES IS TO BE CONFIRMED ON SITE.
3. THE CONTRACTOR IS TO HOLD DISCUSSIONS PRIOR TO THE COMMENCEMENT OF ANY WORKS AND LIAISE WITH THE APPROPRIATE UNDERTAKERS THROUGHOUT THE CONSTRUCTION PROGRAM.
4. EXISTING SERVICES HAVE NOT BEEN SHOWN BUT MAY BE PRESENT. THE CONTRACTOR IS TO CARRY OUT ALL NECESSARY SURVEYS AND IS TO LIAISE WITH ALL RELEVANT STATUTORY AUTHORITIES PRIOR TO THE COMMENCEMENT OF ANY WORKS.
5. TRIAL PITCHING TO BE UNDERTAKEN TO ASCERTAIN EXACT HORIZONTAL AND VERTICAL POSITION OF APPARATUS.

EXISTING SERVICES KEY

- | | |
|---|--|
|  | EXISTING SURFACE WATER DRAINAGE |
|  | EXISTING FOUL WATER DRAINAGE |
|  | EXISTING GAS MAIN |
|  | EXISTING WATER MAIN |
|  | EXISTING HYDRANT RISING MAIN
180mm MDPE |
|  | EXISTING WATERING POINT
(TERMINATES WITH HOSE UNION
BIB TAP) |

NOTE:
TOPOGRAPHICAL SURVEY PROVIDED
ON LOCAL GRID

Preliminary Issue

01	RGP	JW	MJ	02.05.19	Preliminary issue	
rev.	drawn	chekd.	approved	dte	description	
Client TENNENCE WALKER LTD PANT MERTHYR TYDFIL						
Project PROPOSED SIDE EXTENSION						
Title EXISTING SERVICES LAYOUT						
 Vale Consultancy CONSULTING CIVIL & STRUCTURAL ENGINEERS 29 Boscam Park, Old Field Road, Pencoed, Bridgend CF35 5LJ. Phone: 01656 863794 Email: enquiries@vale-consultancy.co.uk						
date	drawn	checked	approved			
02.05.19	RGF	JW	LR	02.05.19		
scale @ A1 1:500		8671				
status	drwg. no.				rev.	
P	8671/102					01

NOTE:
BRITISH TELECOM INFORMATION NOT AVAILABLE
AT PRESENT - CONTRACTOR TO LIAISE WITH BT
PRIOR TO COMMENCEMENT OF ANY WORKS

NOTE: THE INFORMATION ON THIS PLAN IS BASED ON STATUTORY AUTHORITY ASSET RECORDS AND TOPOGRAPHICAL SURVEY DATA. INFORMATION AND MAY THEREFORE BE INCOMPLETE OR INACCURATE. THE CONTRACTOR IS TO VERIFY POSITIONS OF IMPACTED SERVICES PRIOR TO COMMENCEMENT OF THE WORKS