


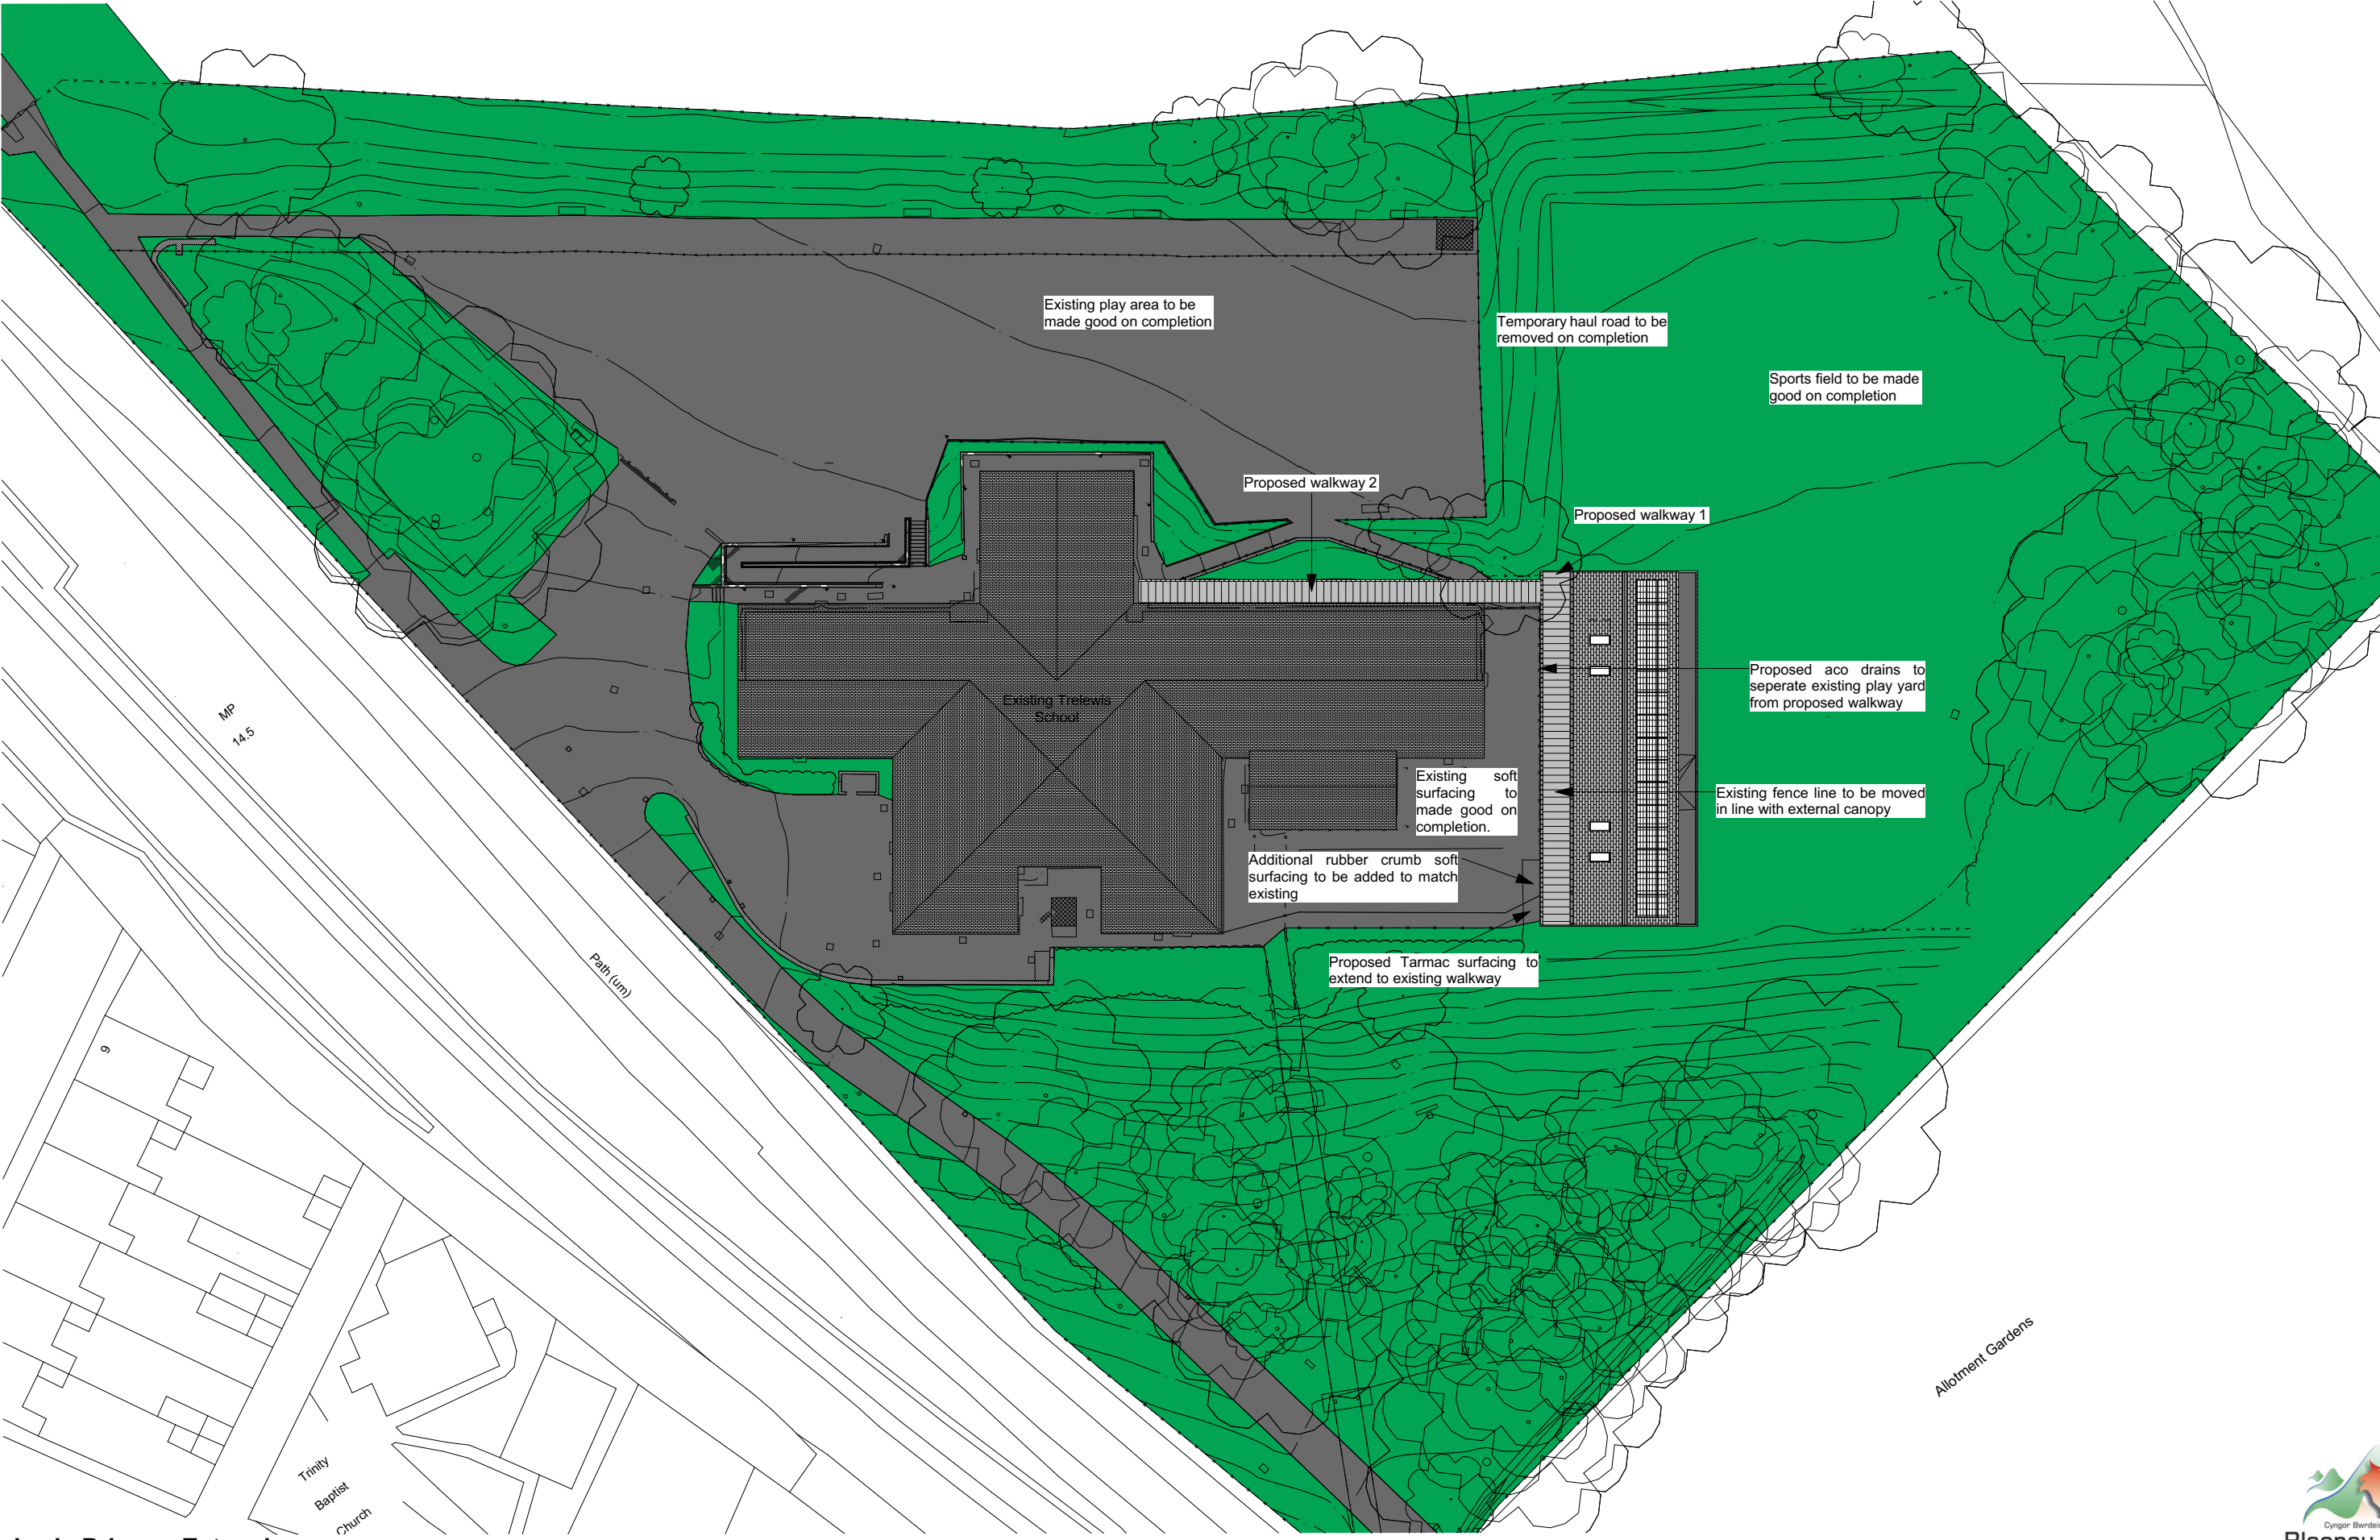

**Trelewis Primary Extension
Proposed Site Layout**

Blaenau Gwent County Borough Council
Community Services