




Proposed - Building Section 1

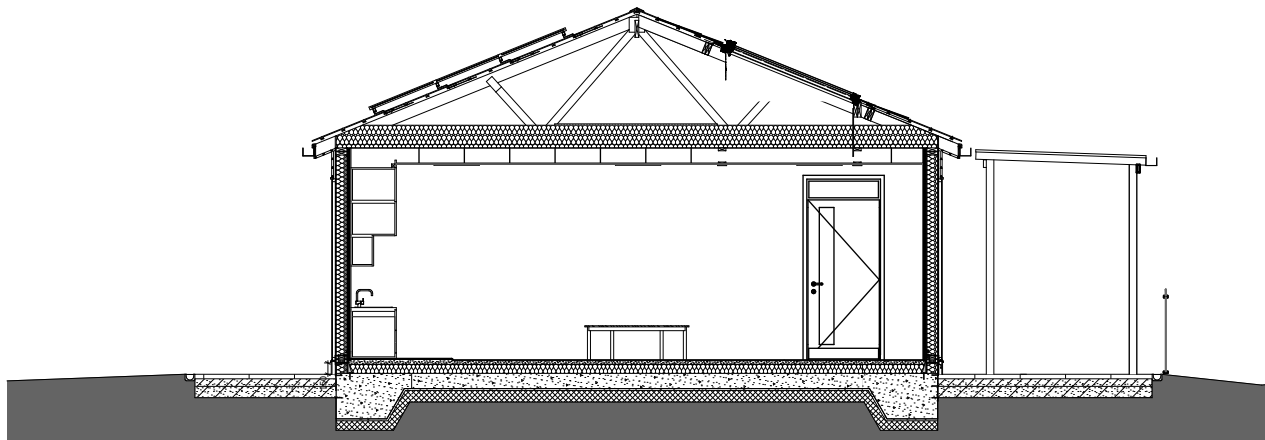

Proposed - Building Section 3

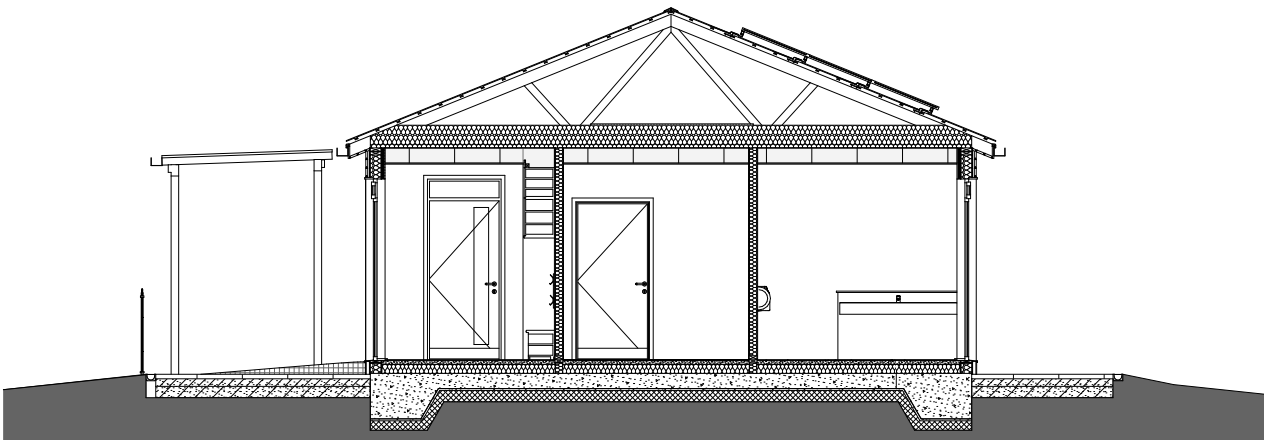

Proposed - Building Section 4

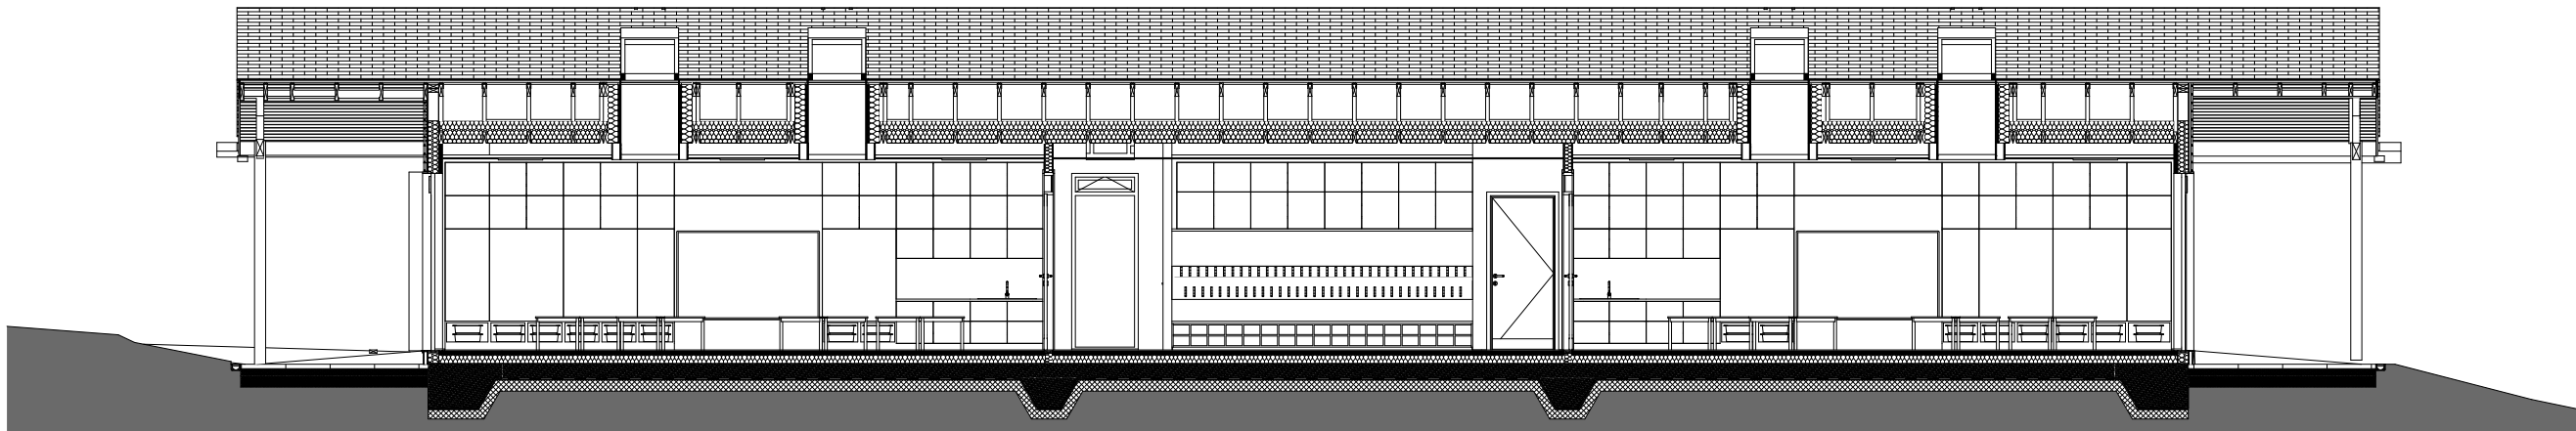

Proposed - Building Section 2