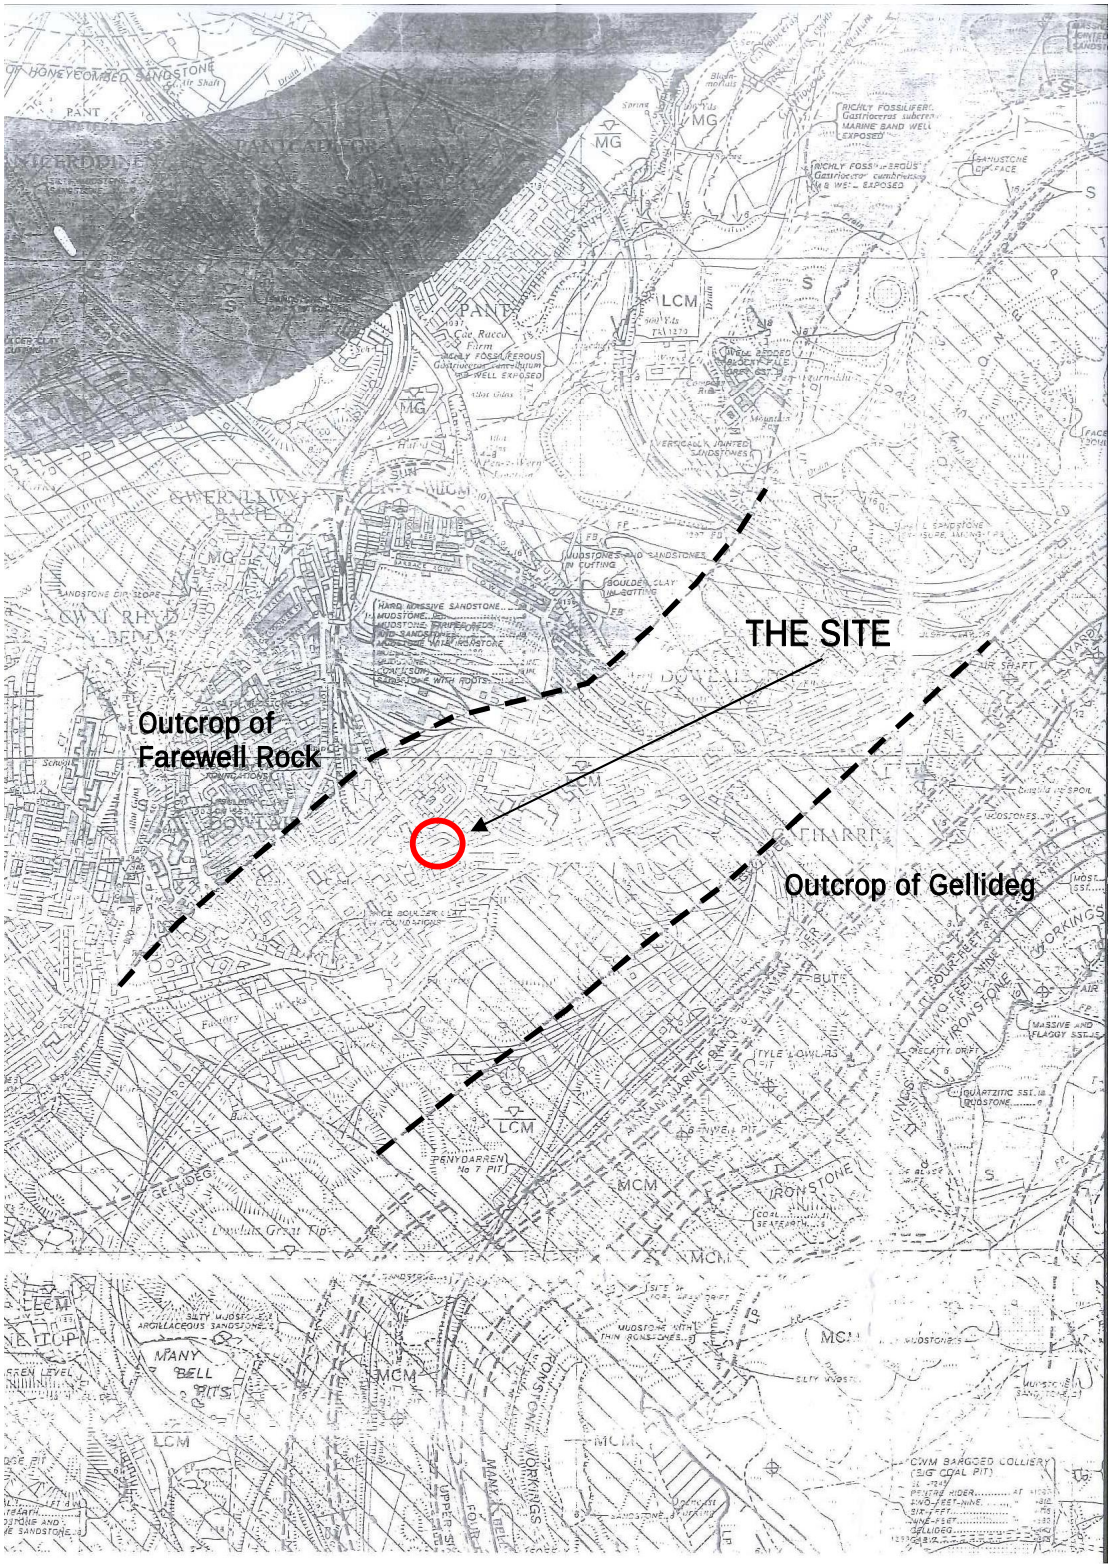


N

PROJECT:	PROPOSED RESIDENTIAL DEVELOPMENT EAST STREET, DOWLAIS
SCALE:	1: 10,560 (at A4)
FIGURE 3:	EXTRACT FROM BGS SHEET (SO 00 NE)

EARTH SCIENCE PARTNERSHIP
33 Cardiff Road, Taffs Well, Cardiff CF15 7RB
Tel: 029 2081 3385 enquiries@earthsciencepartnership.com