


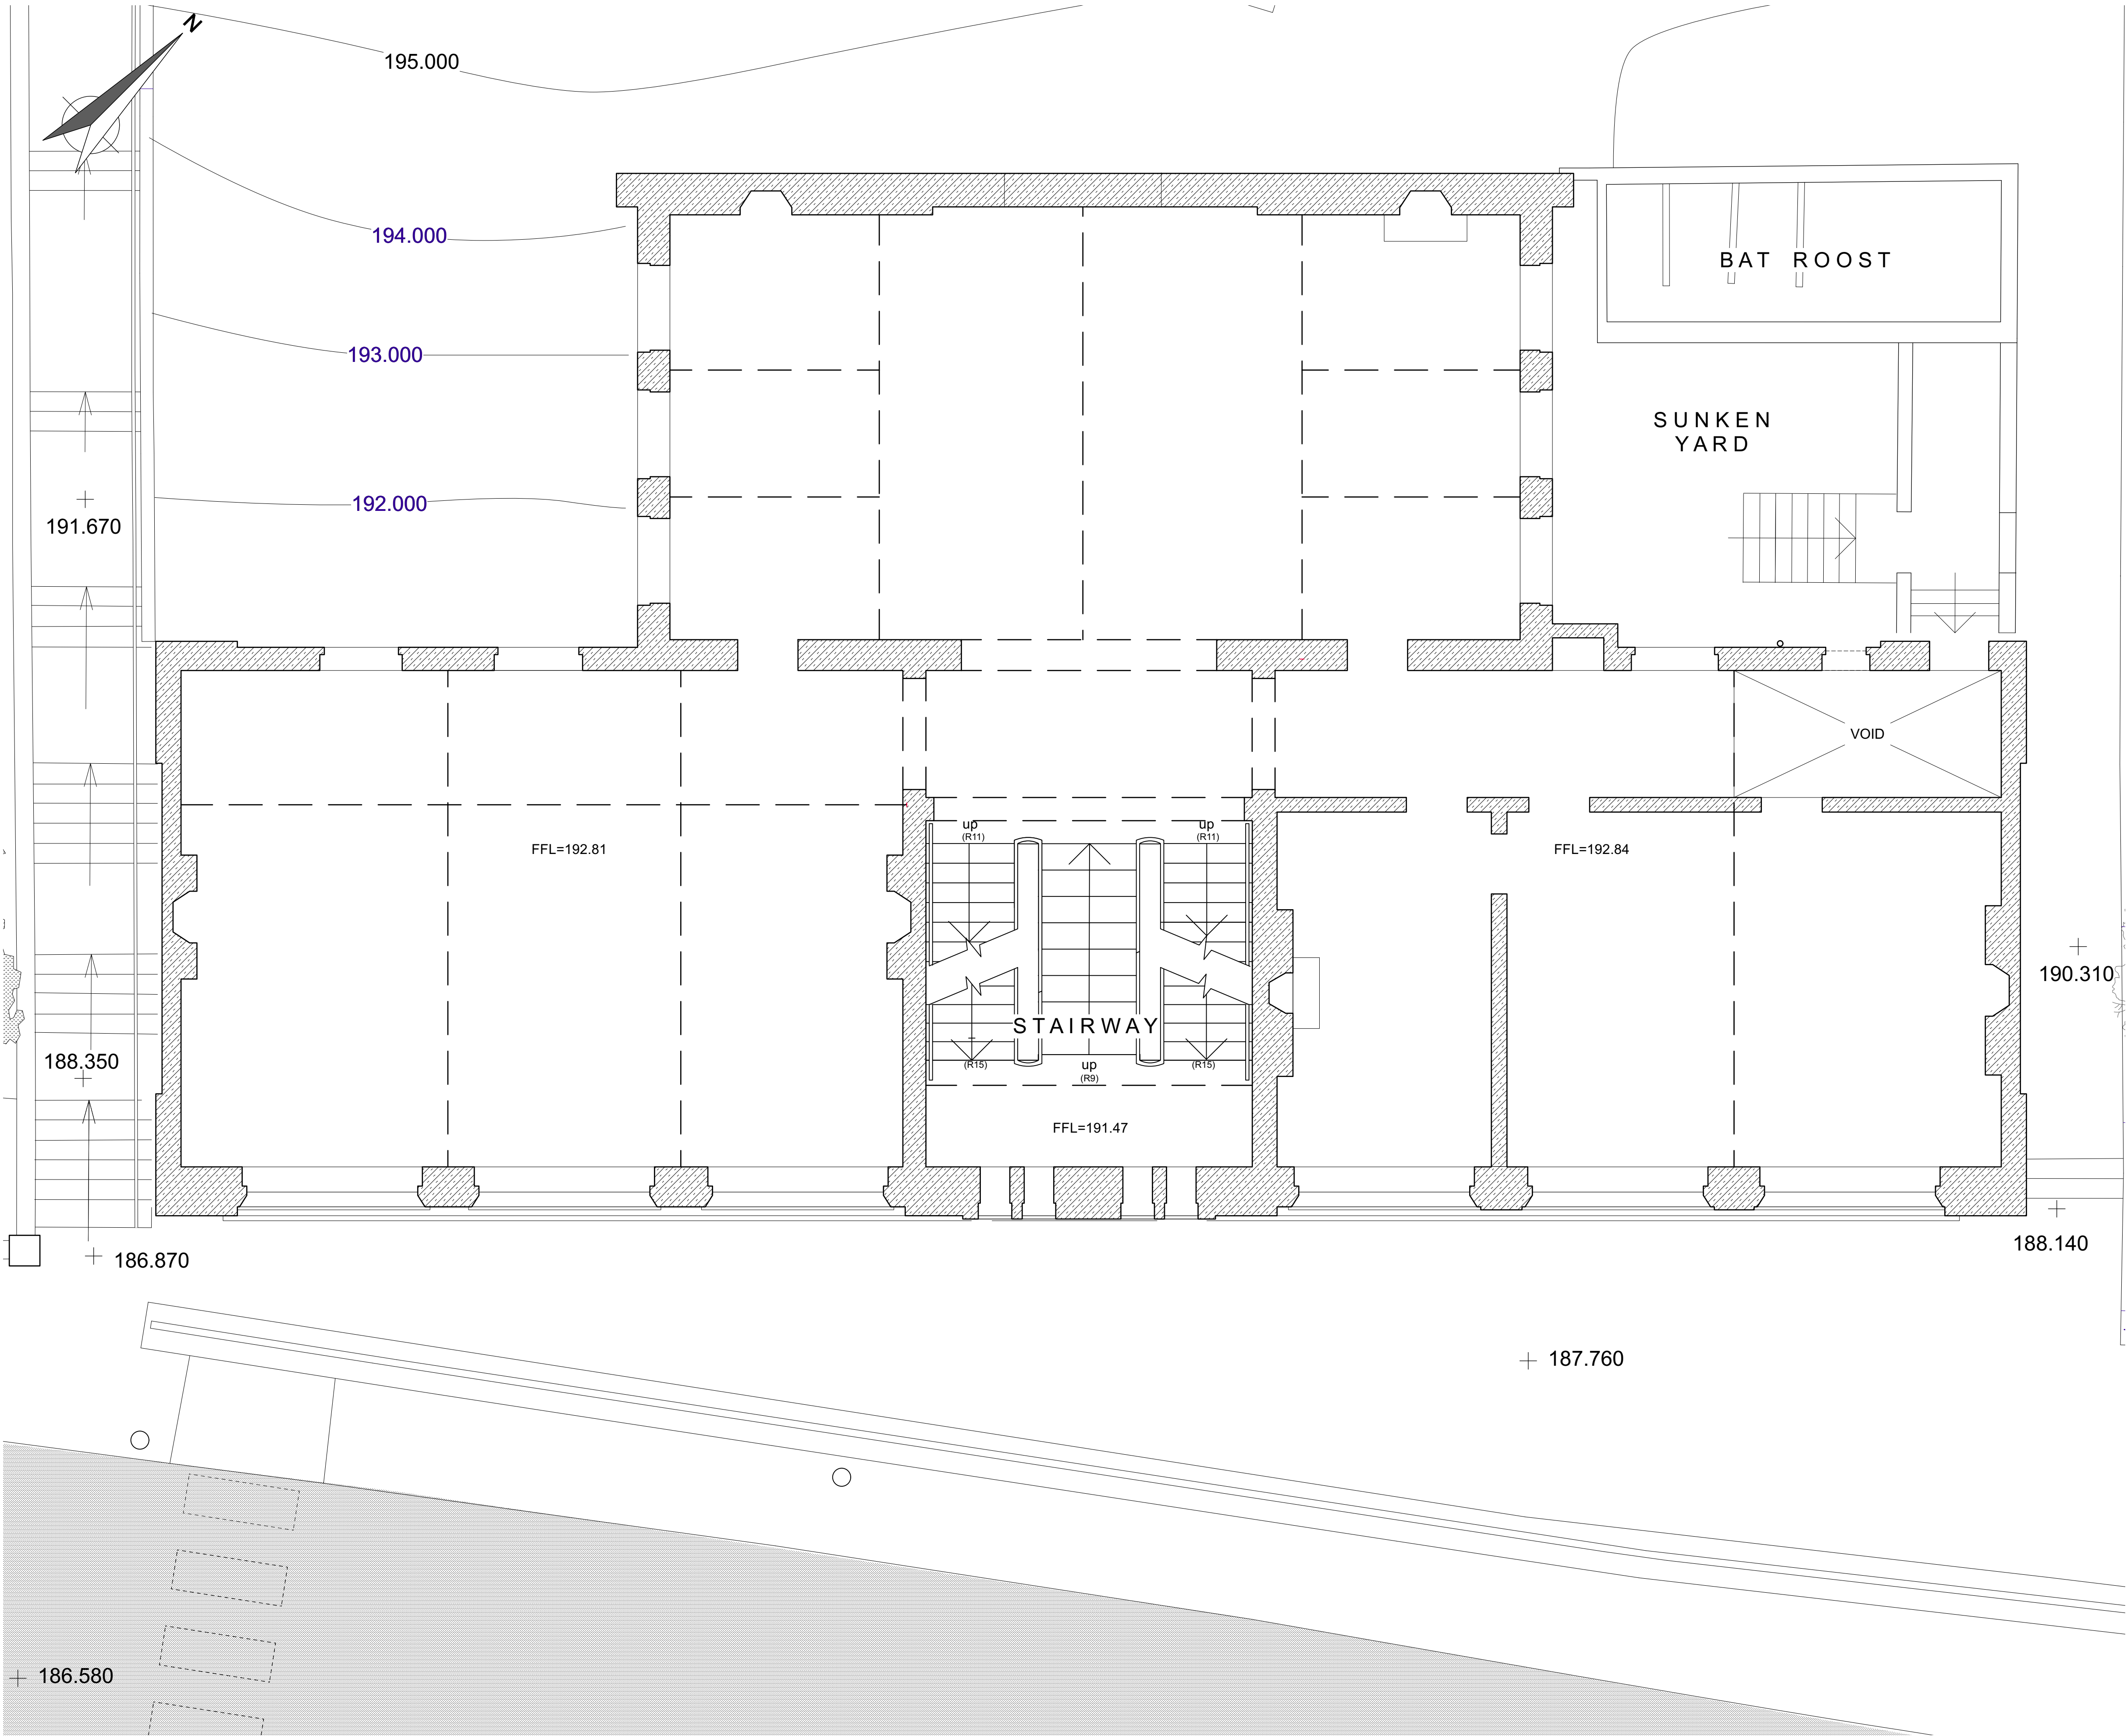

Responsibility is not accepted for errors made by others scaling from this drawing.

All construction information should be taken from figured dimensions only. Dimensions are in millimetres unless otherwise stated.

All dimensions and conditions are to be checked on site prior to preparing drawings or commencing any work.

Any variations or supplementary drawings are to be approved by The Architect.

1 Mezzanine Demolition Plan
Scale: 1:50

CLIENT		Merthyr Tydfil CBC	
PROJECT		YMCA, Merthyr, Temporary Roof	
DRAWING TITLE		Mezz Demolition Plan	
DRAWN/CHECKED	SCALE	DATE	DRAWING NO. REV.
AA	1:50 @ A1, 1:100 @ A3	11/11/2022	3510 R 122

DO NOT SCALE FOR CONSTRUCTION PURPOSES • ALL DIMENSIONS TO BE CHECKED ON SITE • NOTIFY ARCHITECT OF ALL DISCREPANCIES • THIS DRAWING IS COPYRIGHT

DAVIES SUTTON
ARCHITECTS
Penheved Studios • Penheved Street
Grange Town • Cardiff • CF11 7LJ
Tel: 029 2066 4455 • Fax: 029 2066 4411
E-mail: office@davies-sutton.co.uk
Web: www.davies-sutton.co.uk