


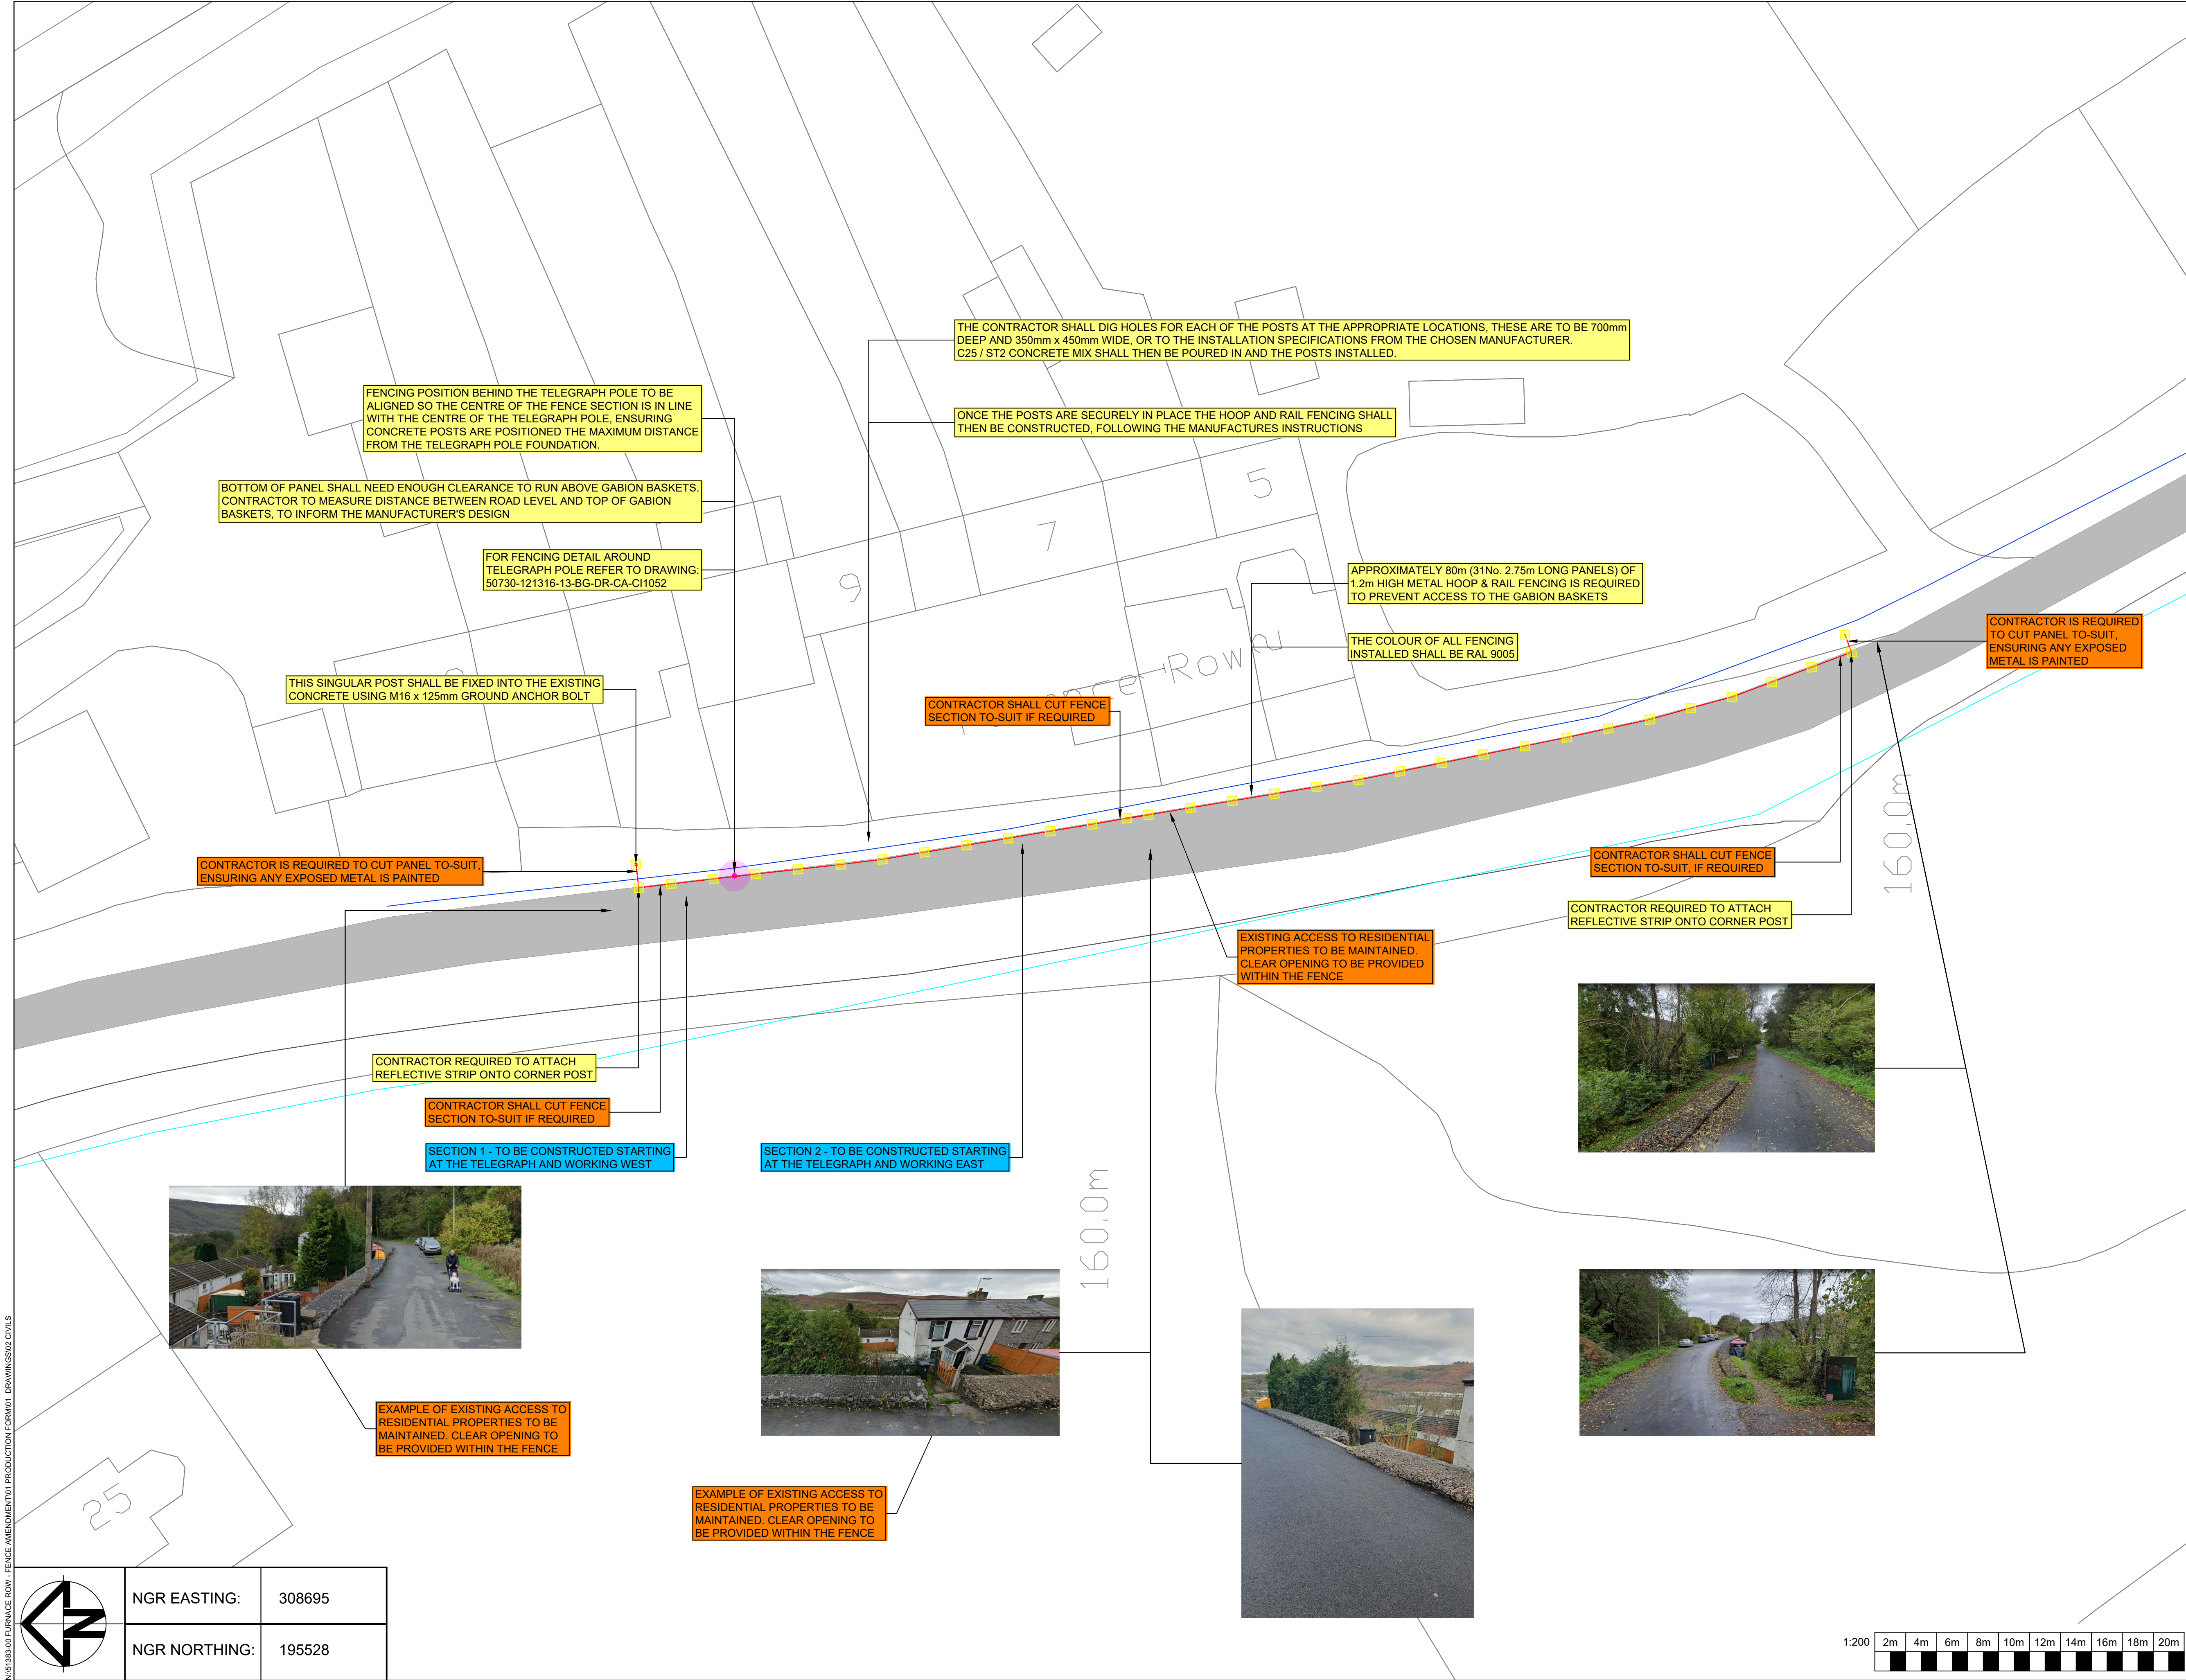

**DRAWING NOTES:**

- NO TOPOGRAPHICAL SURVEYS HAVE BEEN CONDUCTED TO DATE
- CONTRACTOR REQUIRED TO ACCURATELY MEASURE ALONG THE PROPOSED FENCING ROUTE, IT'S EXPECTED THAT 33 PANELS SHALL BE REQUIRED
- THE FOLLOWING SHALL BE REQUIRED:
  - 30 x 1.2m HIGH METAL HOOP & RAIL FENCE SECTIONS (TO BE CONFIRMED FOLLOWING MEASURING)
  - 1 x 1.2m HIGH CUSTOM HOOP & RAIL FENCE SECTION
  - 28 x DIG IN POSTS (TO BE CONFIRMED FOLLOWING MEASURING)
  - 2 x DIG IN CORNER POSTS
- REFER TO THE FOLLOWING DRAWINGS FOR FENCING CONNECTION DETAILS:
  - 50730-121316-13-BG-DR-CA-CI1050
  - 50730-121316-13-BG-DR-CA-CI1051
  - 50730-121316-13-BG-DR-CA-CI1052
- FENCE PANELS MAY NEED TO BE CUT TO SUIT THE ON SITE DIMENSIONS; ANY FENCE PANELS THAT HAVE BEEN CUT, THE CONTRACTOR SHALL PAINT THE EXPOSED METAL TO ENSURE NO DEGRADATION
  - ALTERNATIVELY IF EXACT MEASUREMENTS ARE TAKEN, PANELS COULD BE CUSTOM FABRICATED BY THE MANUFACTURER
- THE COLOUR OF ALL FENCING INSTALLED SHALL BE RAL 9005 - JET BLACK
- PLANNING PERMISSION MUST OF BEEN RECEIVED PRIOR TO COMMENCEMENT OF WORKS
- THIS DRAWING NEEDS TO BE READ IN CONJUNCTION WITH THE UTILITY INFORMATION PROVIDED
- THE CONTRACTOR SHALL BE RESPONSIBLE FOR UTILITIES INTERFACES ALONG WITH MARKING AND IDENTIFYING UTILITIES ON SITE, PRIOR TO WORKS
- CONTRACTOR TO BE AWARE THAT THERE MAY BE INACCURACIES IN DCWW'S GIS INFORMATION, REGARDING THE LOCATION OF DCWW ASSETS.

**LEGEND:**

- DCWW EXISTING POTABLE TRUNK MAIN
- DCWW EXISTING POTABLE PIPE
- LOCATION OF TAFF TRAIL PATH / FURNACE ROW ROAD
- APPROXIMATE LOCATION OF TELEGRAPH POLE
- PROPOSED 1.2m HIGH V MESH SECURITY FENCING
- APPROXIMATE LOCATION OF PROPOSED FENCE POSTS

|       |                                          |          |      |      |
|-------|------------------------------------------|----------|------|------|
| C5.01 | FOR CONSTRUCTION - PLANNING CONSULTATION | 14/05/20 | EG   | I.G. |
| C4.01 | ADDITION OF FENCE COLOUR                 | 03/03/20 | SA   | K.C. |
| C3.01 | FOR CONSTRUCTION - REVISED FENCE         | 16/02/20 | SA   | K.C. |
| C2.01 | HIGHLIGHTED FENCE POSTS                  | 09/09/20 | SA   | N.W. |
| C1.01 | FOR CONSTRUCTION                         | 05/09/20 | SA   | N.W. |
| REV.  | DESCRIPTION                              | DATE     | DRW. | CHK. |

**Burroughs**  
Burroughs, 4 Radnor Court, 296 Cowbridge Rd East, Cardiff, CF5 1GZ  
Tel: 029 2084 7484 | www.burroughs.co.uk

**Cynghair Rhwydwaith Dŵr**  
**Water Network Alliance**

Project Name:  
50730-00  
FURNACE ROW  
FENCE INSTALLATION

Drawing Title:  
GENERAL ARRANGEMENT

Status: A1 | Status Description: FOR CONSTRUCTION

Checked: K.CRITCHLEY | Approved: L.GALSWORTHY | Date: 14/05/2026

Scale: 1:200 @ A1 | Designer: E.GALSWORTHY | Rev.: C5.0

Drawing Number:  
B50730-121316-13-BG-DR-CA-CI1001

N 151985.00 FURNACE ROW - FENCE AMENDMENT01 PRODUCTION FORM001 DRAWINGS02 CIVILS

THIS MAP IS BASED UPON THE ORDNANCE SURVEY MATERIAL WITH THE PERMISSION OF ORDNANCE SURVEY ON BEHALF OF THE CONTROLLER OF HER MAJESTY'S STATIONERY OFFICE. CROWN COPYRIGHT 2015