



N:\1983\00 FURNACE ROW - FENCE AMENDMENT\01 PRODUCTION FORM\01 DRAWINGS\02 CIVILS

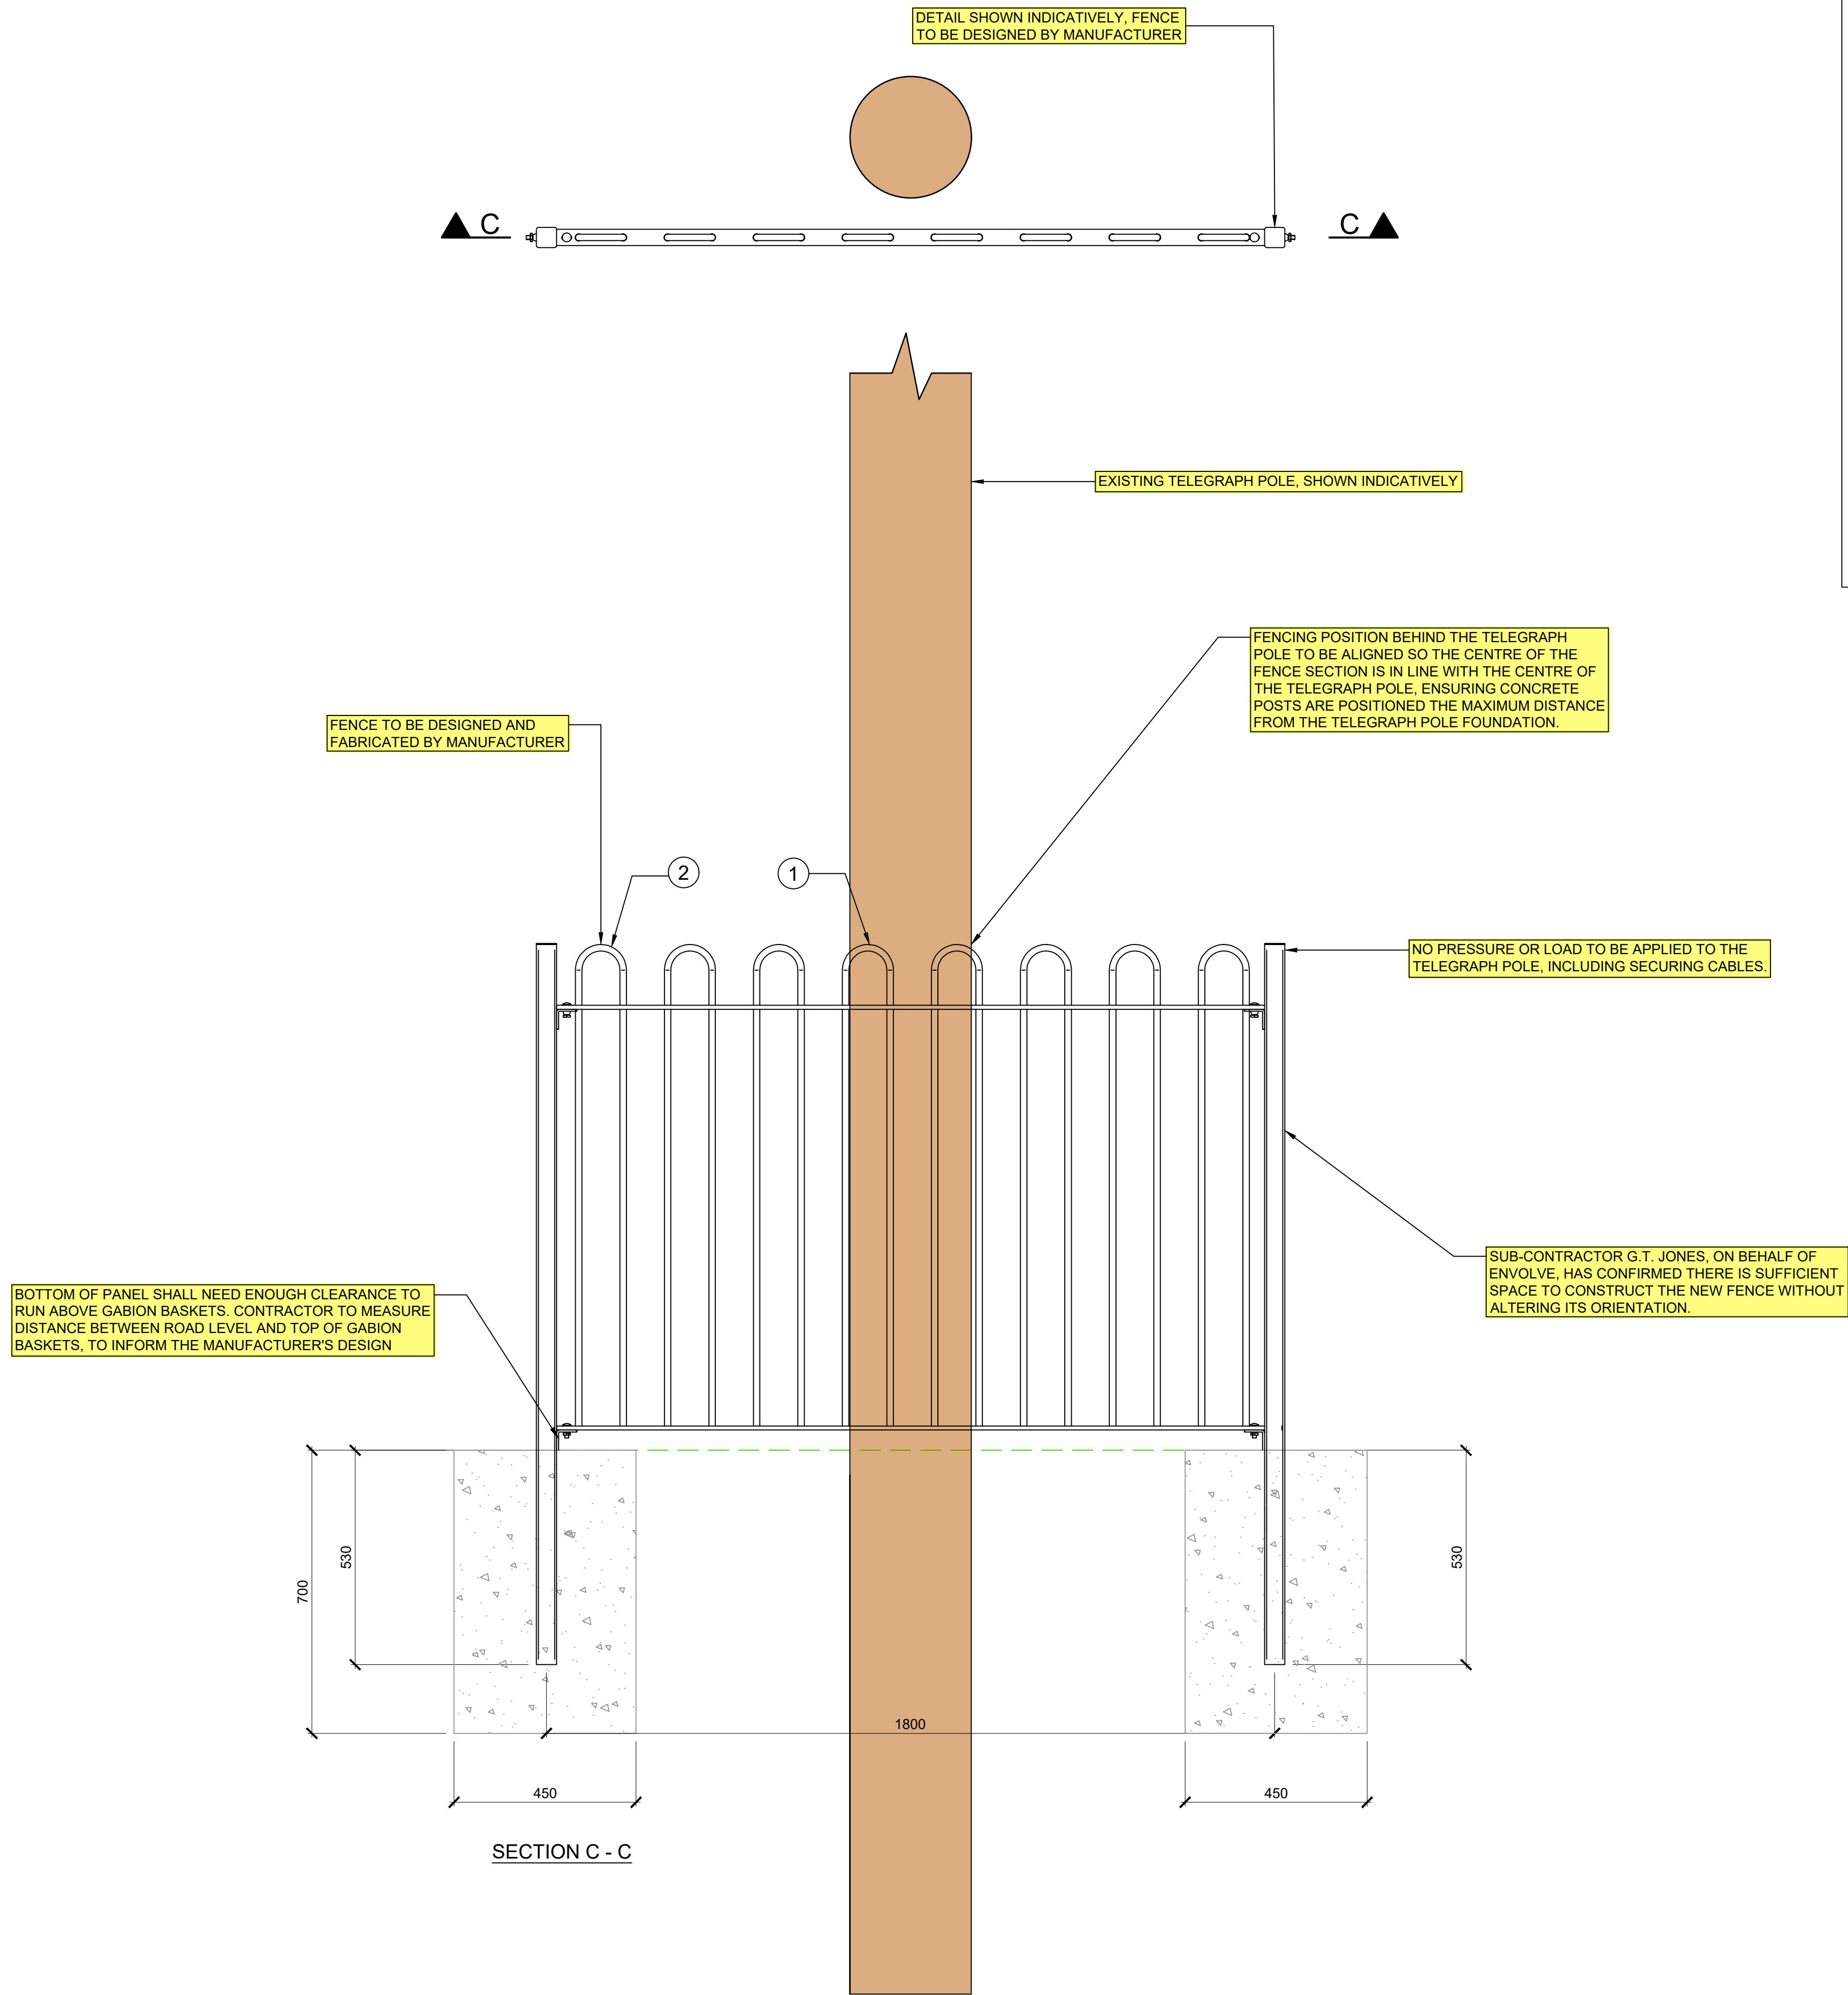

ASSEMBLY OF FENCING (DUG-IN)

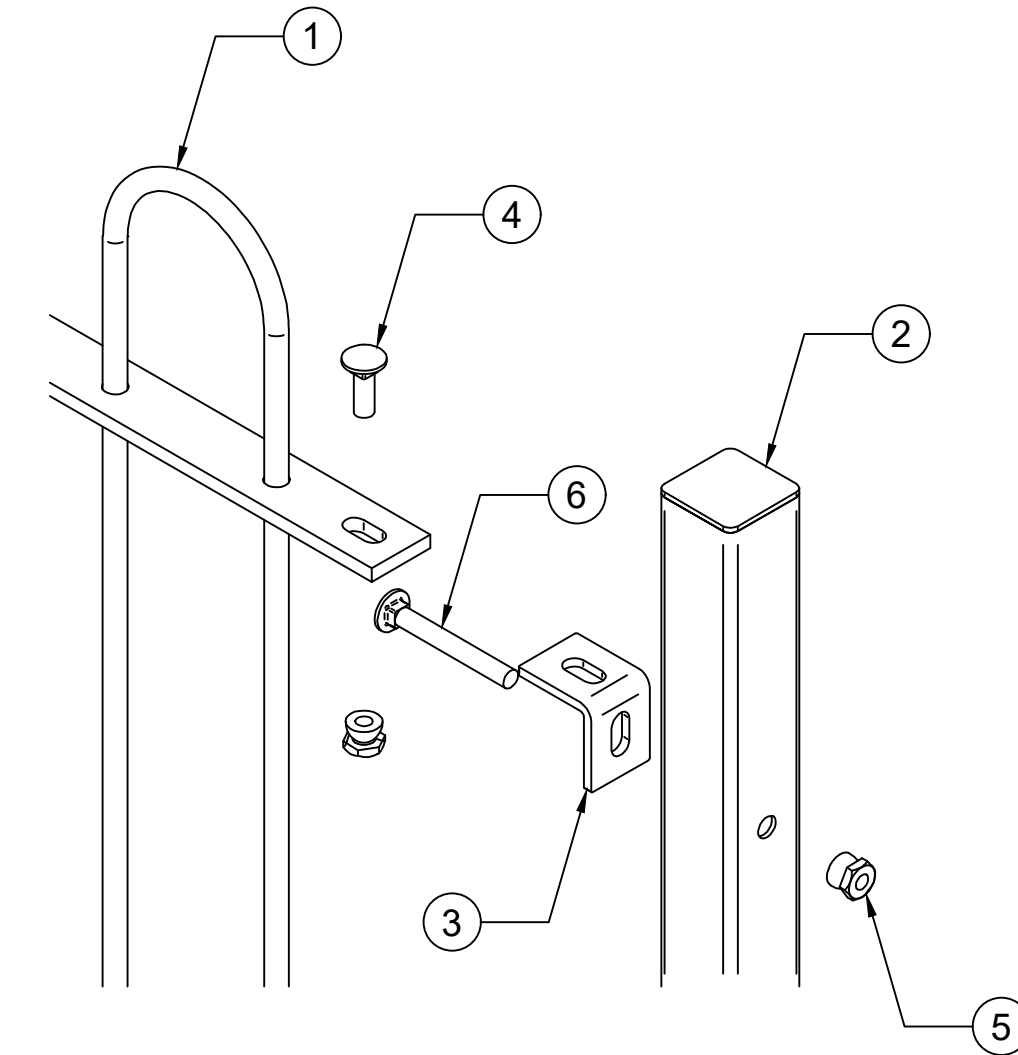

NOT TO SCALE

SCHEDULE OF PARTS

REF.	QTY.	DESCRIPTION
1	1	1.2m HIGH CUSTOM FABRICATED BOW TOP FENCE PANEL
2	2	1.2m HIGH DIG IN RAILING POST
3	4	RAILING ANGLE CLEAT
4	6	M10 X 30mm CUP HEAD BOLTS
5	8	M10 CONE SHEAR NUT FOR RAILING
6	4	M10 X 80mm CUP HEAD BOLTS

C3.01 FOR CONSTRUCTION - PLANNING CONSULTATION	14/05/20	EG	L	C
C2.01 FOR CONSTRUCTION - REVISED FENCE	16/02/20	SA	L	C
C1.01 FOR CONSTRUCTION	25/09/20	SA	L	NW

REV.	DESCRIPTION	DATE	DRW.	CHK.
------	-------------	------	------	------

Burroughs

Burroughs, 4 Radnor Court, 256 Cowbridge Rd East, Cardiff, CF5 1GZ
Tel: 029 2084 7484 | www.burroughs.co.uk



Project Name:
**50730-00
FURNACE ROW
FENCE INSTALLATION**

Drawing Title:
FENCING DETAIL 03

Status: A1 Status Description: FOR CONSTRUCTION

Checked: K. CRITCHLEY Approved: L. GALSWORTHY Date: 12/05/2026

Scale: 1:10 @ A1 Designer: E. GALSWORTHY Rev.: C3.0

Drawing Number:
B50730-121316-13-BG-DR-CA-C11052

