



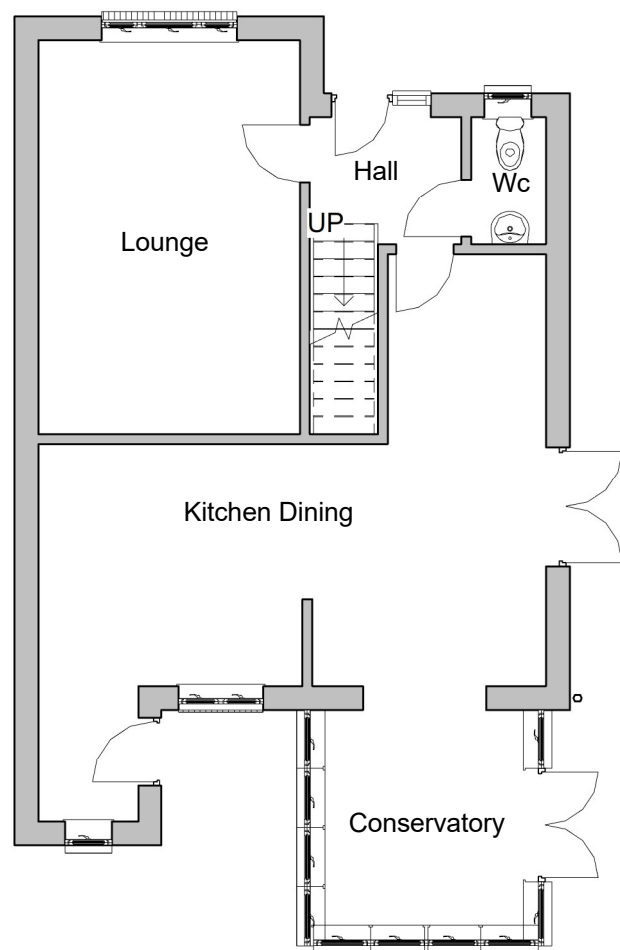


Existing Ground Floor

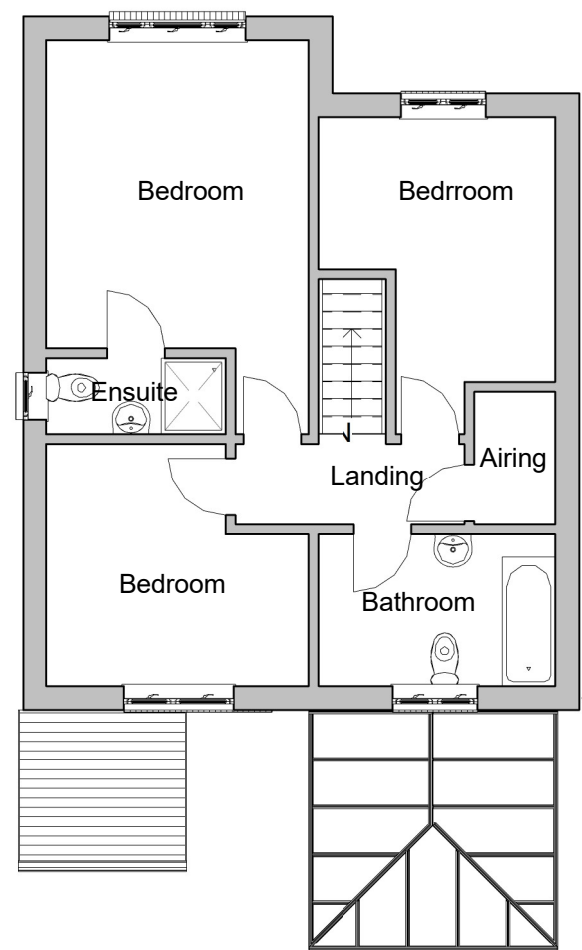


Existing First Floor



Existing Front Elevation

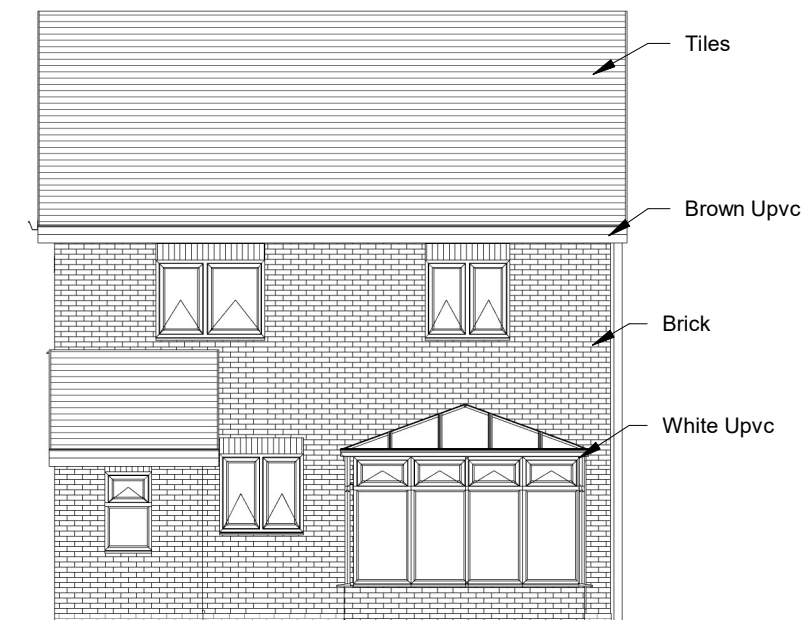

Existing Rear Elevation


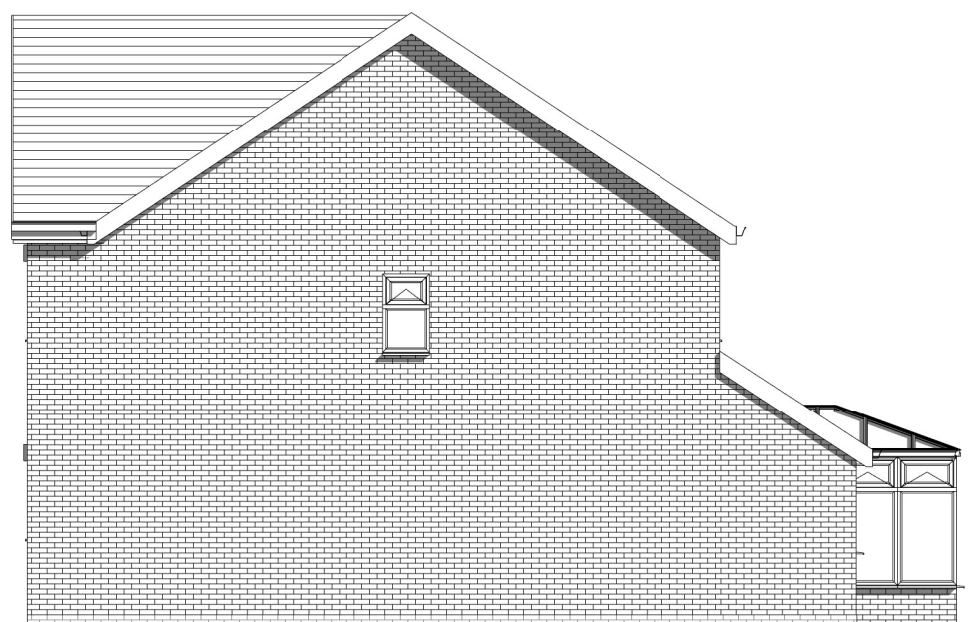


Existing Side 1 Elevation



Existing Side 2 Elevation

INDIGO DESIGN (Part of 3dcadwales Ltd) 5 Ashlea Drive, Merthyr Tydfil, CF47 0NY Tele 01685 385746 Mob - 07940913216 Email: enquiries@indigo-3d-design.co.uk		
This Drawing is Copyright, Dimensions to be checked on site and not scaled from this drawing	Indigo 3d Design	
PURPOSE OF ISSUE	DRAWING NUMBER	
Planning Approval	02022012-01	
PROJECT	Single storey rear extension	
SHEET	Existing Plans and Elevations	
Address	9 Millfield, Quakers Yard, Treharris CF46 5LD	
Checked by	Drawn by	Scale (@ A3)
JH	PH	1 : 100
Rev No	Description	Date
A	Issue	01/03/2020

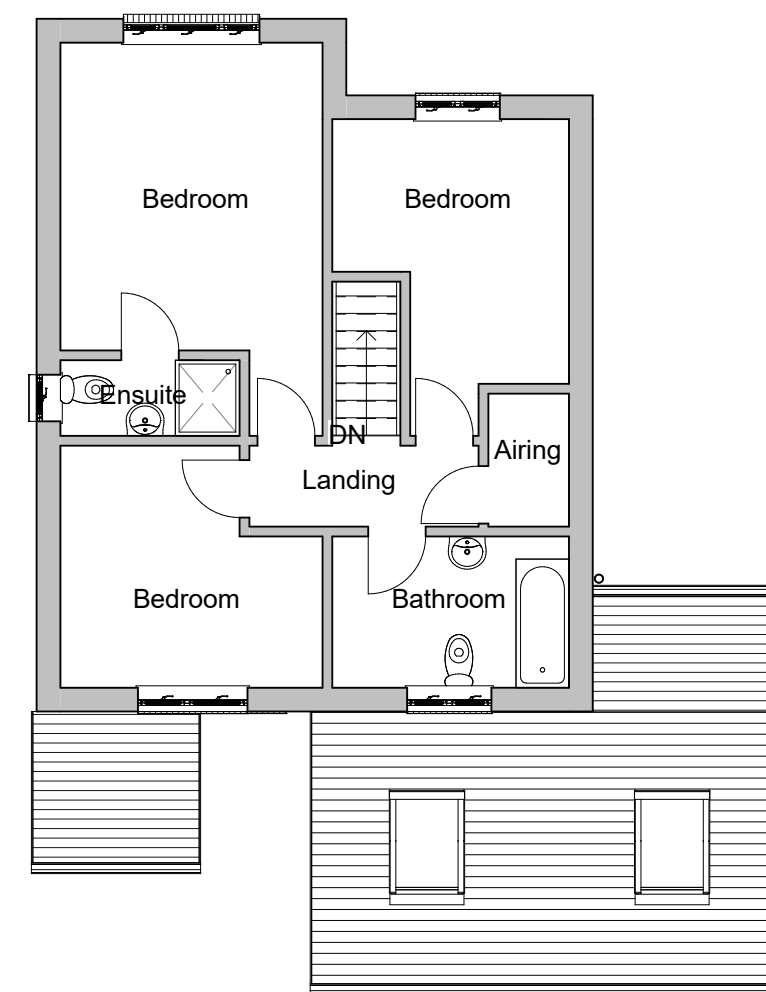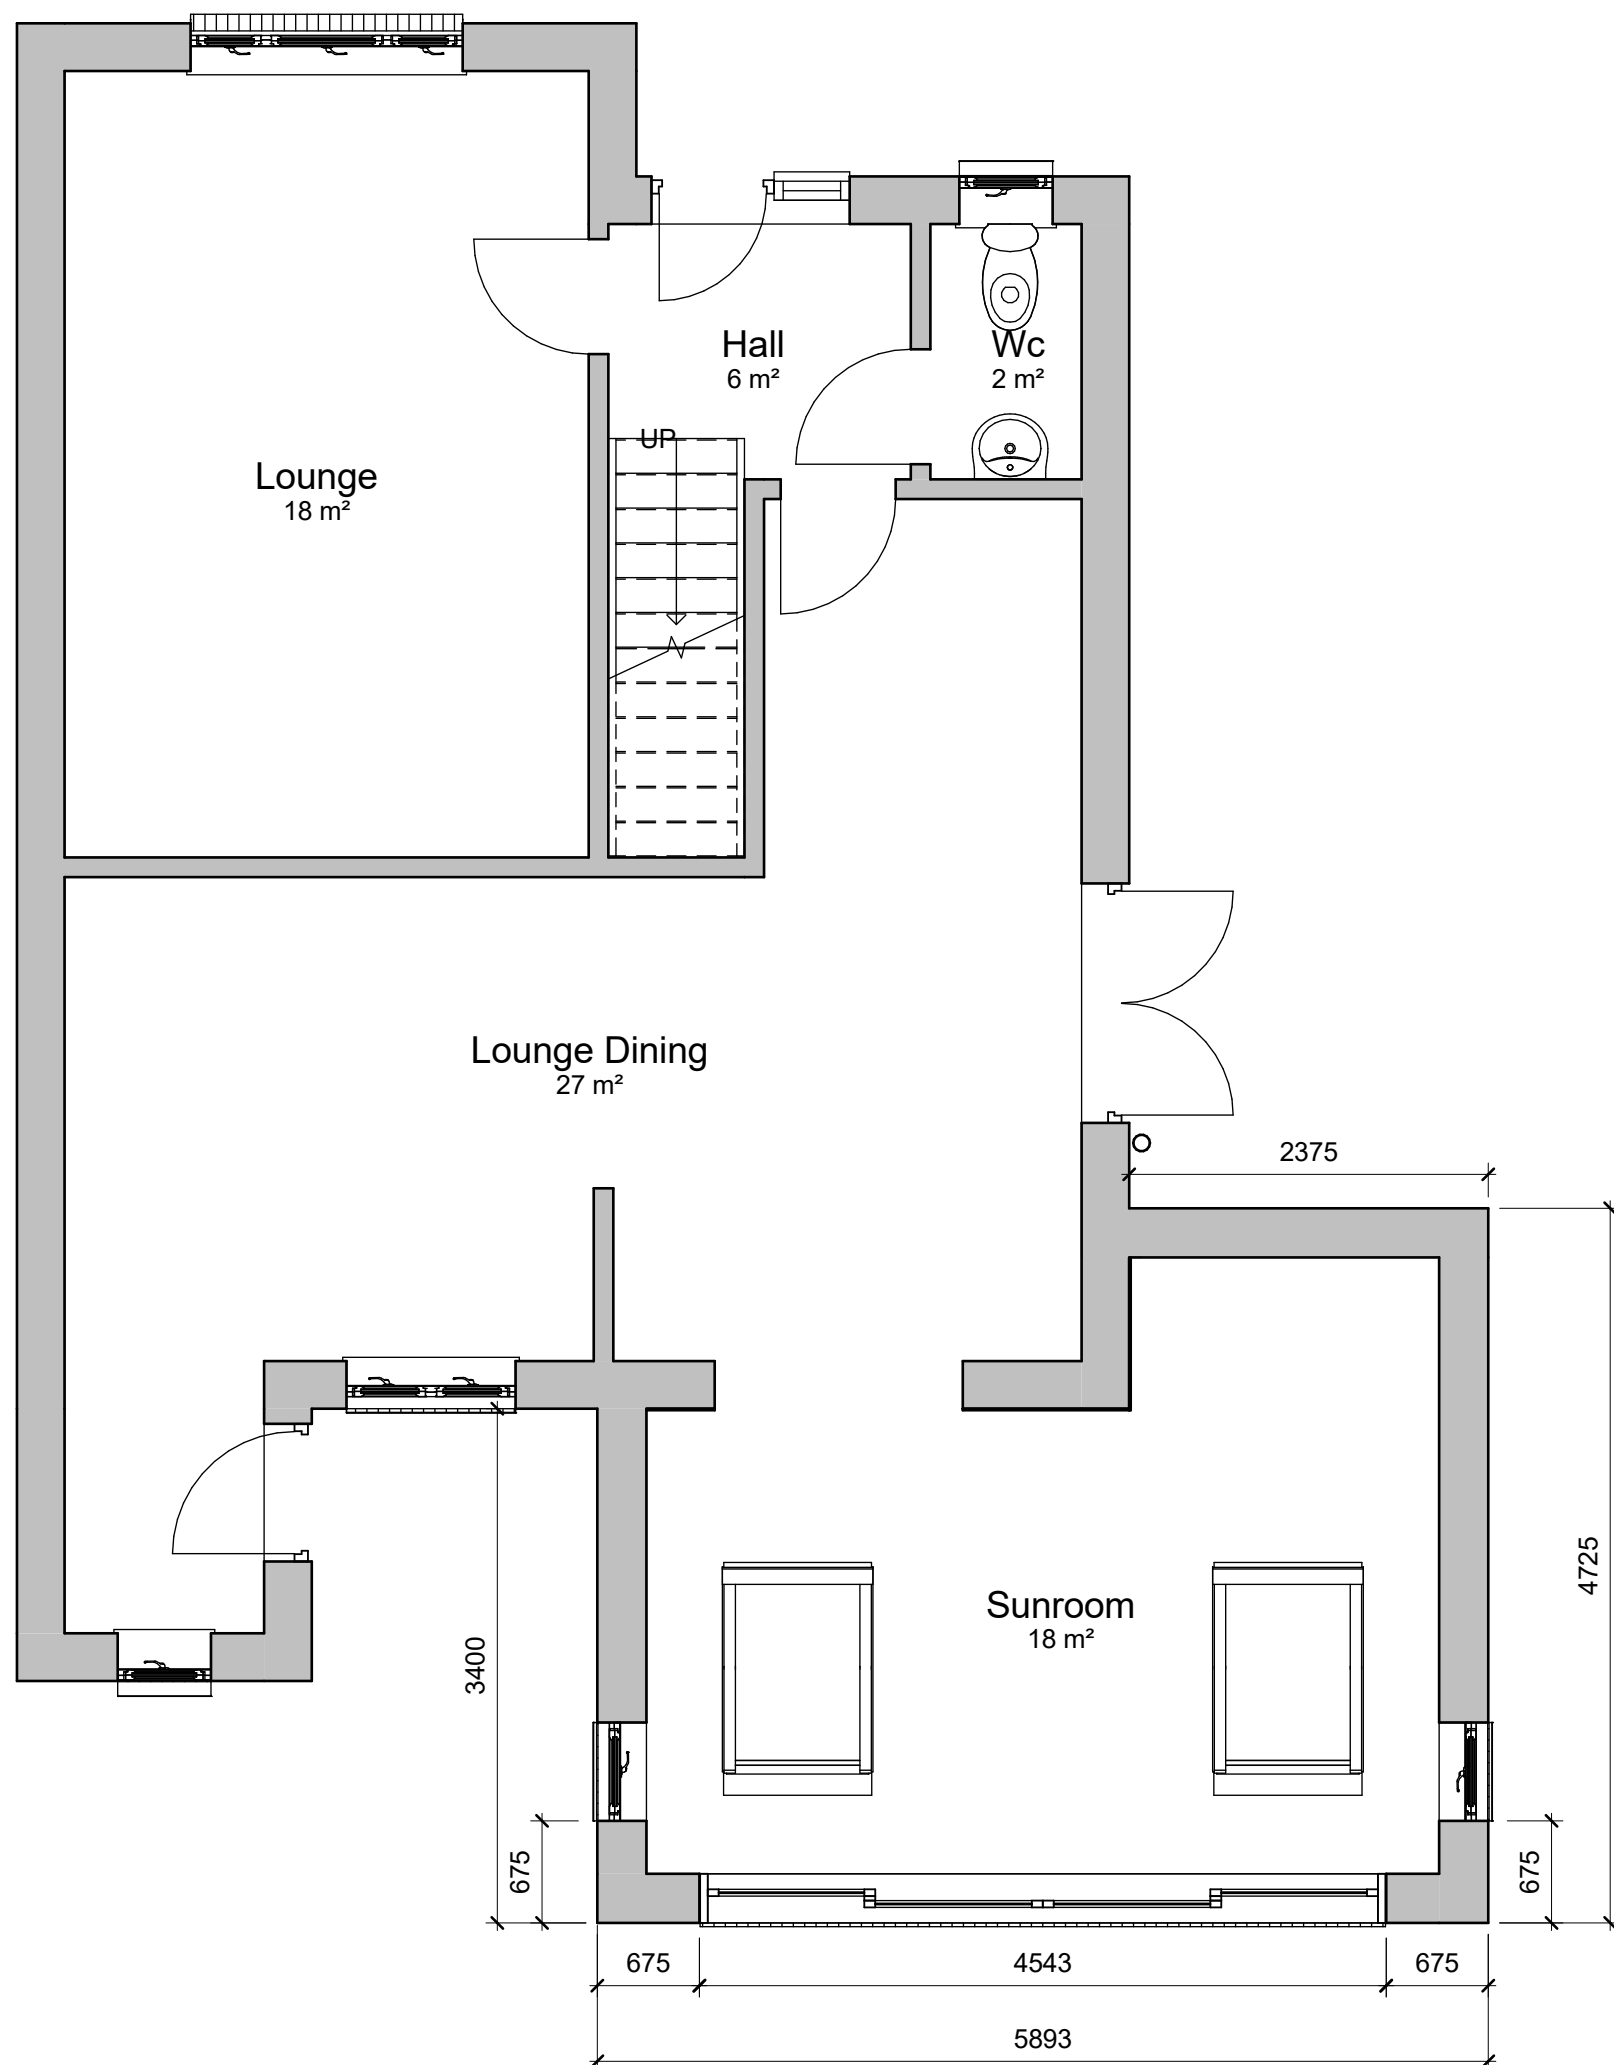

INDIGO DESIGN (Part of 3dcadwales Ltd) 5 Ashlea Drive,
Merthyr Tydfil, CF47 0NY Tele 01685 385746 Mob -
07940913216 Email: enquiries@indigo-3d-design.co.uk

This Drawing is Copyright,
Dimensions to be checked
on site and not scaled from
this drawing



PURPOSE OF ISSUE	DRWAING NUMBER
Planning Approval	02022012-02


PROJECT	Single storey rear extension
---------	------------------------------

SHEET	Proposed Ground Floor
-------	-----------------------

Address	9 Millfield, Quakers Yard, Treharris CF46 5LD
---------	--

Checked by	Drawn by	Scale (@ A3)
JH	PH	As indicated


Rev No	Description	Date
A	Issue	01/03/2020

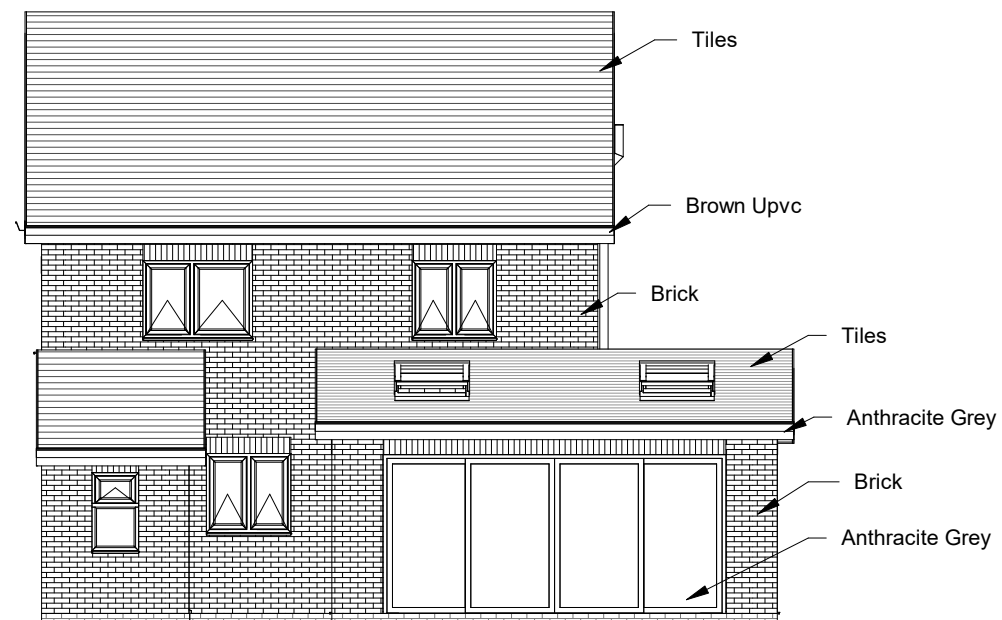


Proposed Rear Elevation



Proposed Front Elevation

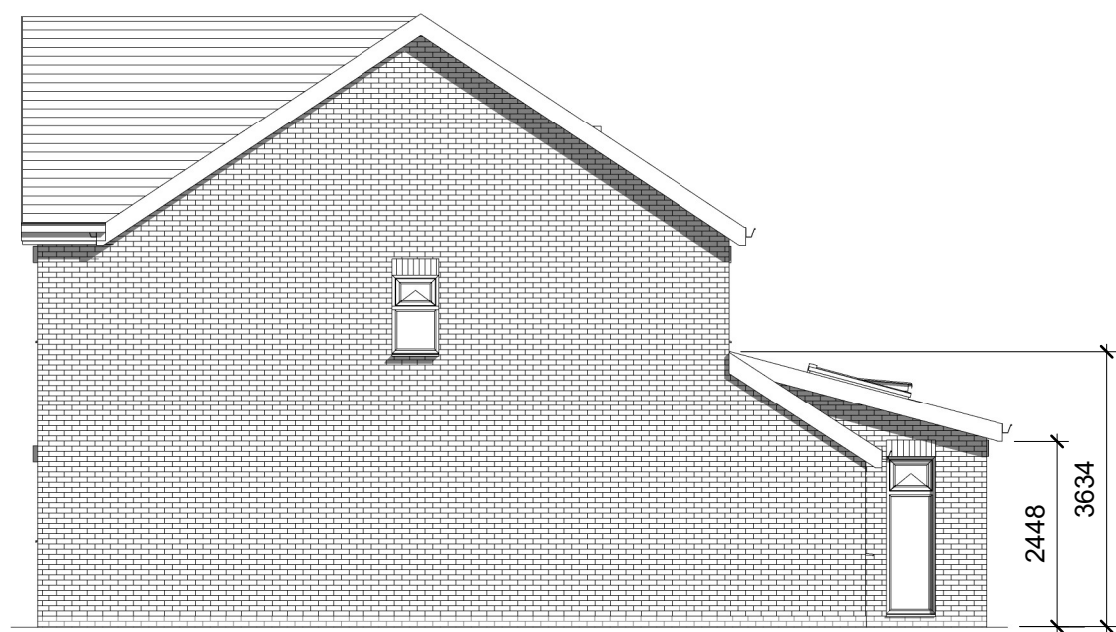

Proposed Side 1 Elevation

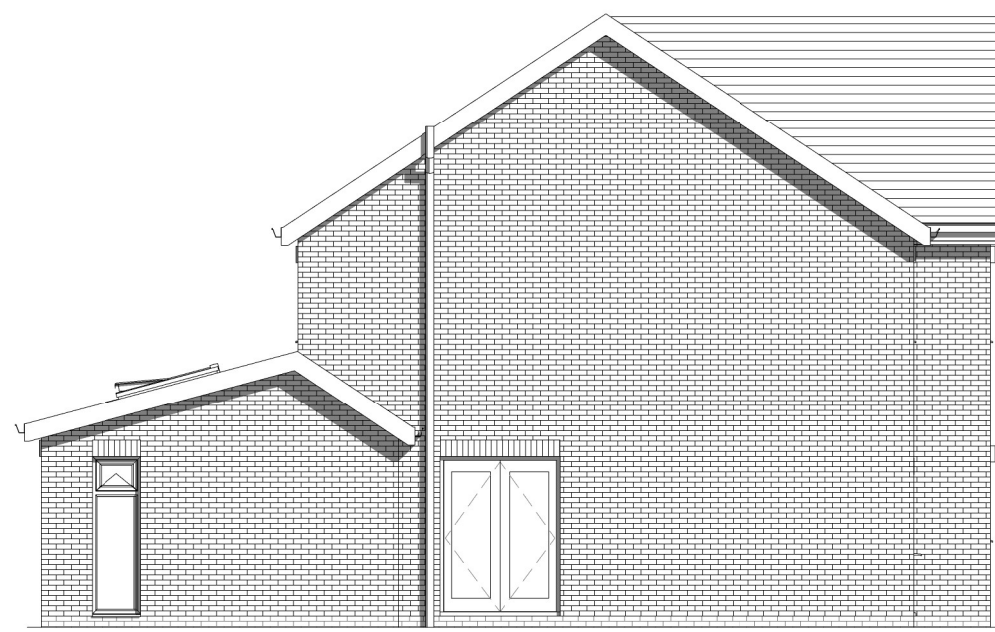

Proposed Side 2 Elevation

INDIGO DESIGN (Part of 3dcadwales Ltd) 5 Ashlea Drive,
Merthyr Tydfil, CF47 0NY Tele 01685 385746 Mob -
07940913216 Email: enquiries@indigo-3d-design.co.uk

This Drawing is Copyright,
Dimensions to be checked
on site and not scaled from
this drawing



PURPOSE OF ISSUE	DRWAING NUMBER
Planning Approval	02022012-03

PROJECT	Single storey rear extension
---------	------------------------------

SHEET	Proposed Elevations
-------	---------------------

Address	9 Millfield, Quakers Yard, Treharris CF46 5LD
---------	--

Checked by	Drawn by	Scale (@ A3)
JH	PH	1 : 100

Rev No	Description	Date
A	Issue	01/03/2020



Existing Site

Proposed Site

Rev No	Description	Date
A	Issue	01/03/2020

Address	9 Millfield, Quakers Yard, Treharris CF46 5LD	Scale (@ A3)	SHEET Site Plans	DRAWING NUMBER 02022012-04
		1 : 100		