


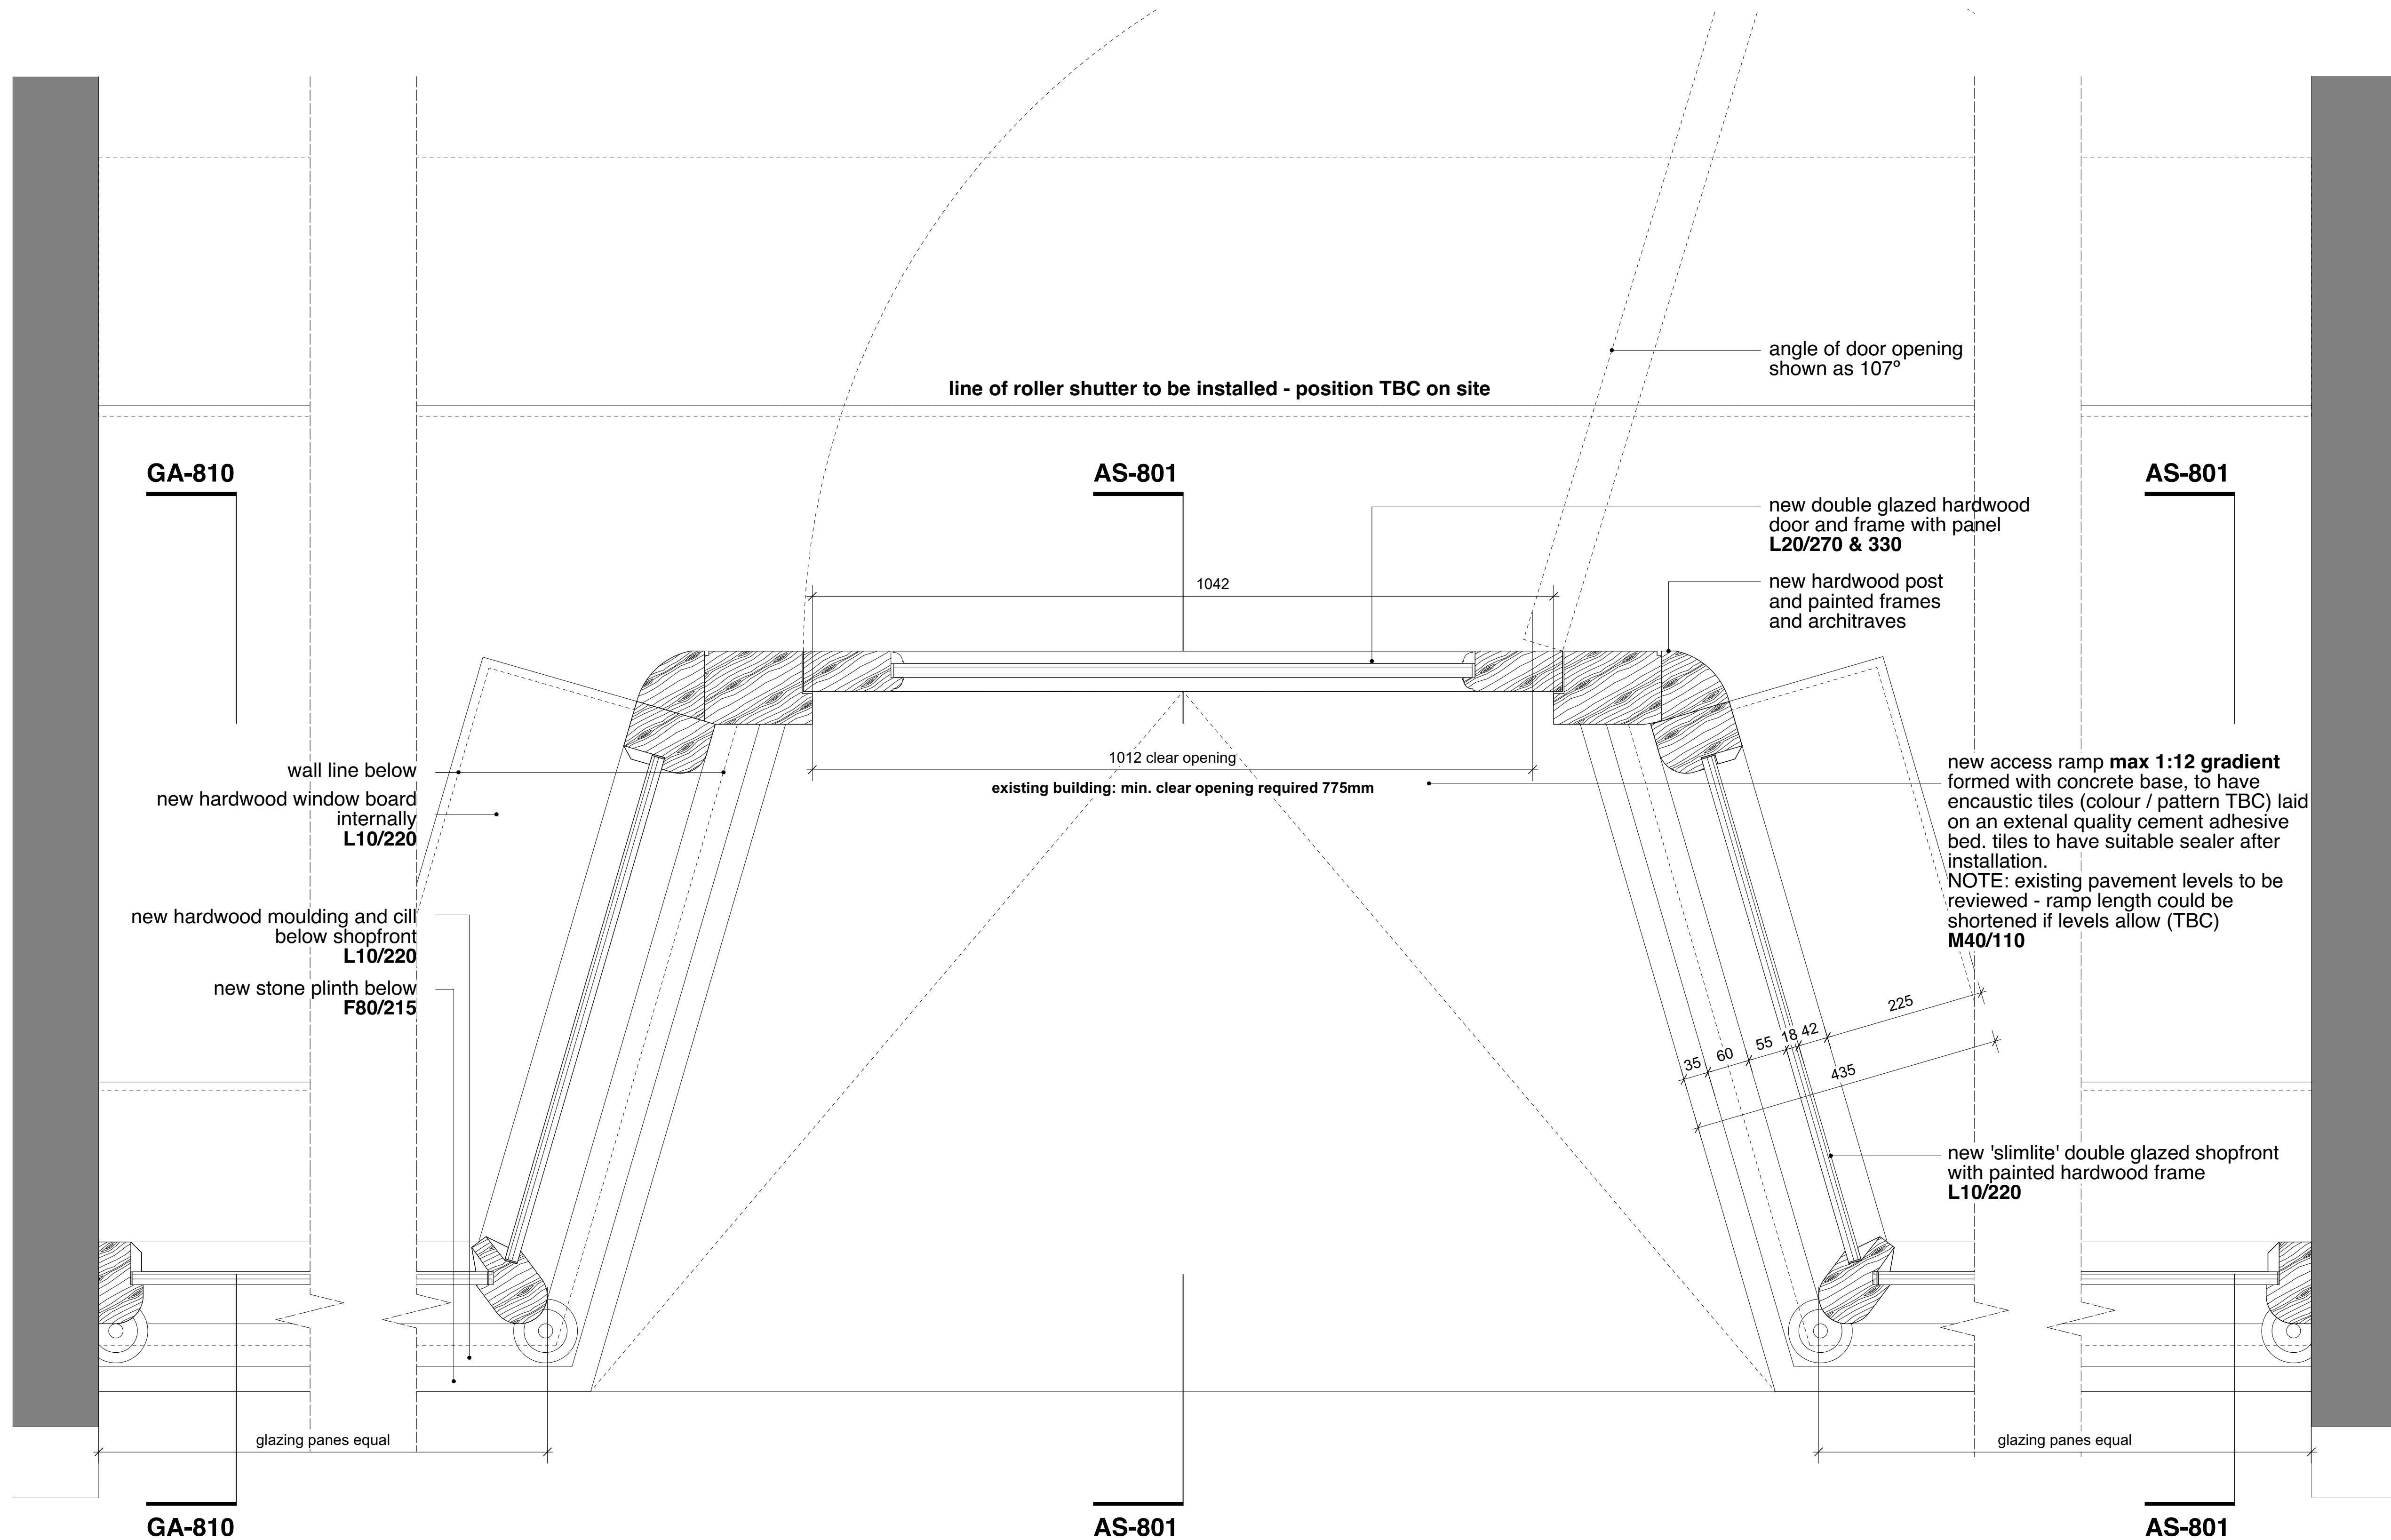

01 shopfront plan detail

CONSTRUCTION


Rev	Date	Dwn	Chkd	Description
/	14.09.20	FS	CF	Drawing created.
A	26.01.21	AK	CF	Clear opening dimensions of door clarified
B	15.11.21	AK	CF	Drawing prepared for planning condition approval

SUBMISSIONS / SITE DIMENSIONS
1. Contractor to take site dimensions.
2. Submit fabrication drawings to CA, for comment, 10 working days in advance of fabrication. Only proceed once FMA Status 'A' or 'B' awarded. Drawings to include detailed profiles.

6 King Street Bristol BS1 4EQ
T 0117 929 9293 E info@fm-architects.co.uk
F 0117 929 9295 W fm-architects.co.uk

- All drawings are copyright
- Report all discrepancies to project administrator
- Do not scale drawing for construction purposes
- All dimensions to be checked on site

0 Xm

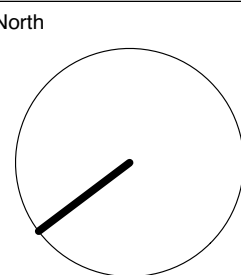

Job Title				Drawing Title		
Merthyr Tydfil THI				2 Morlais Buildings		
Client				Shopfront Plan Details		
Merthyr Tydfil County Borough Council						
Scale	Date	Dwn	Chkd	Job No	Drawing No	Rev
1:5 @ A1	14.09.20	FS	CF	10647-08	AS-800	B

ferguson mann architects