



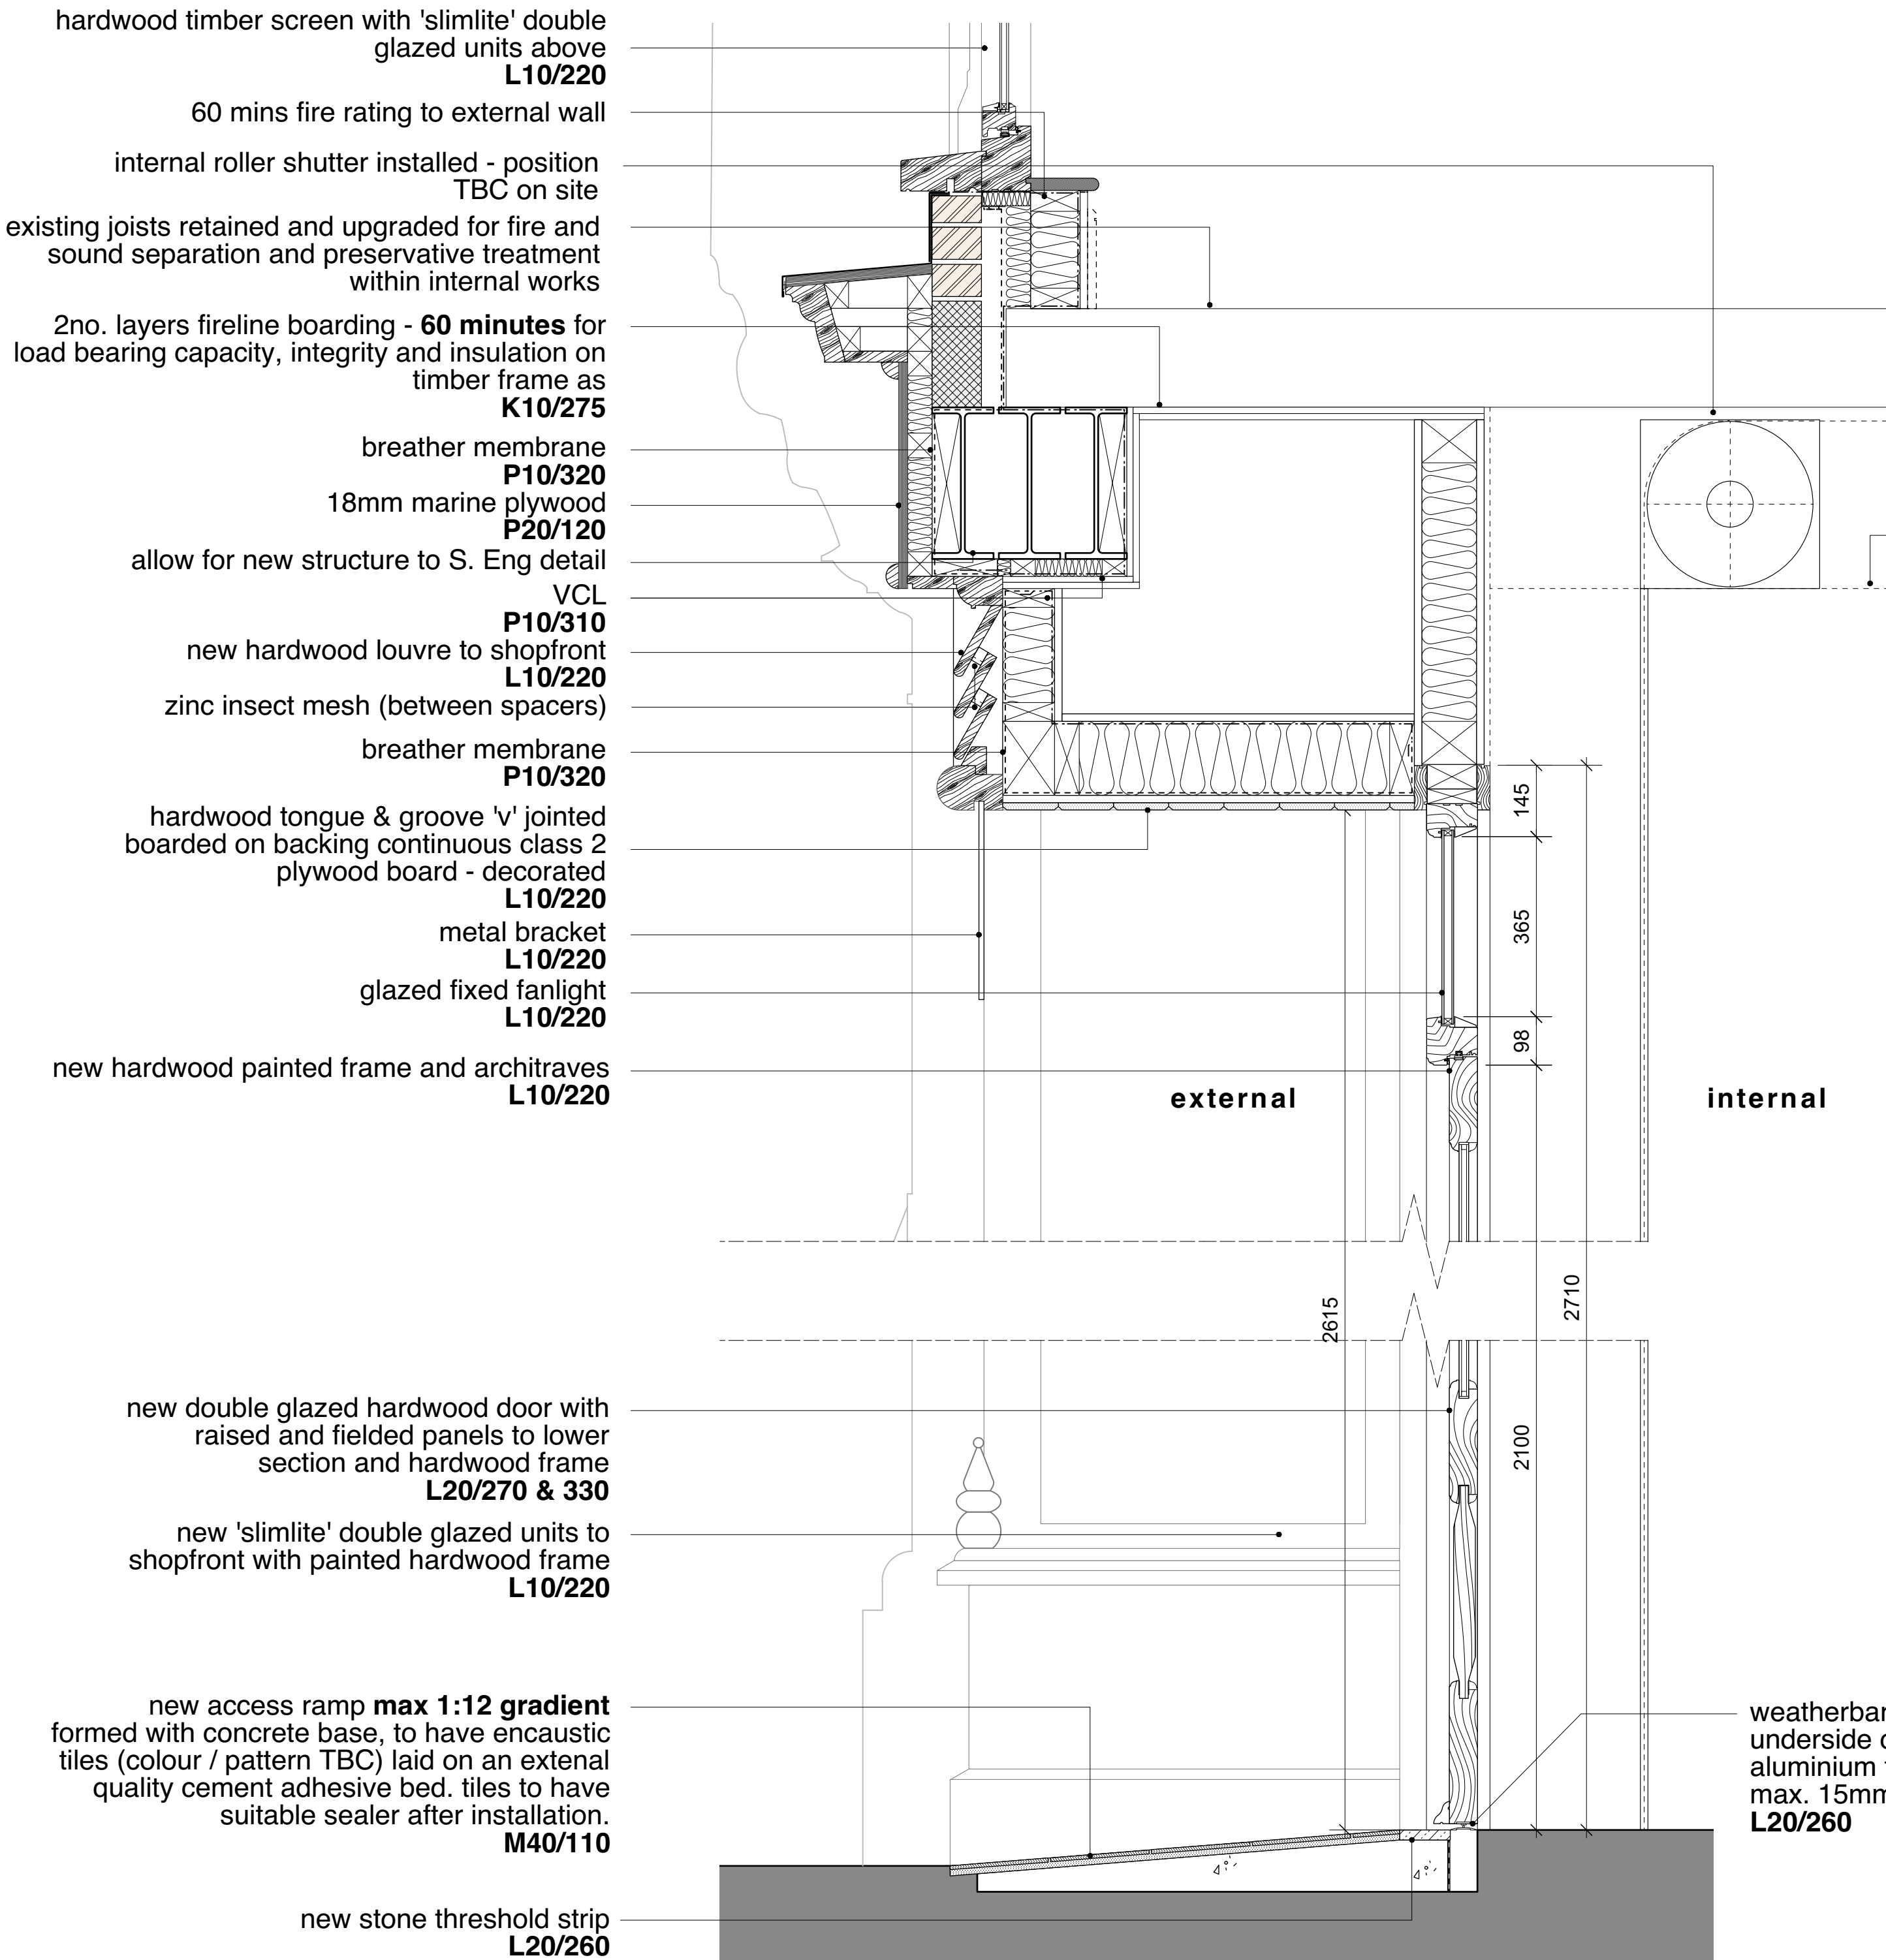

01 new timber shopfront section detail (through door)

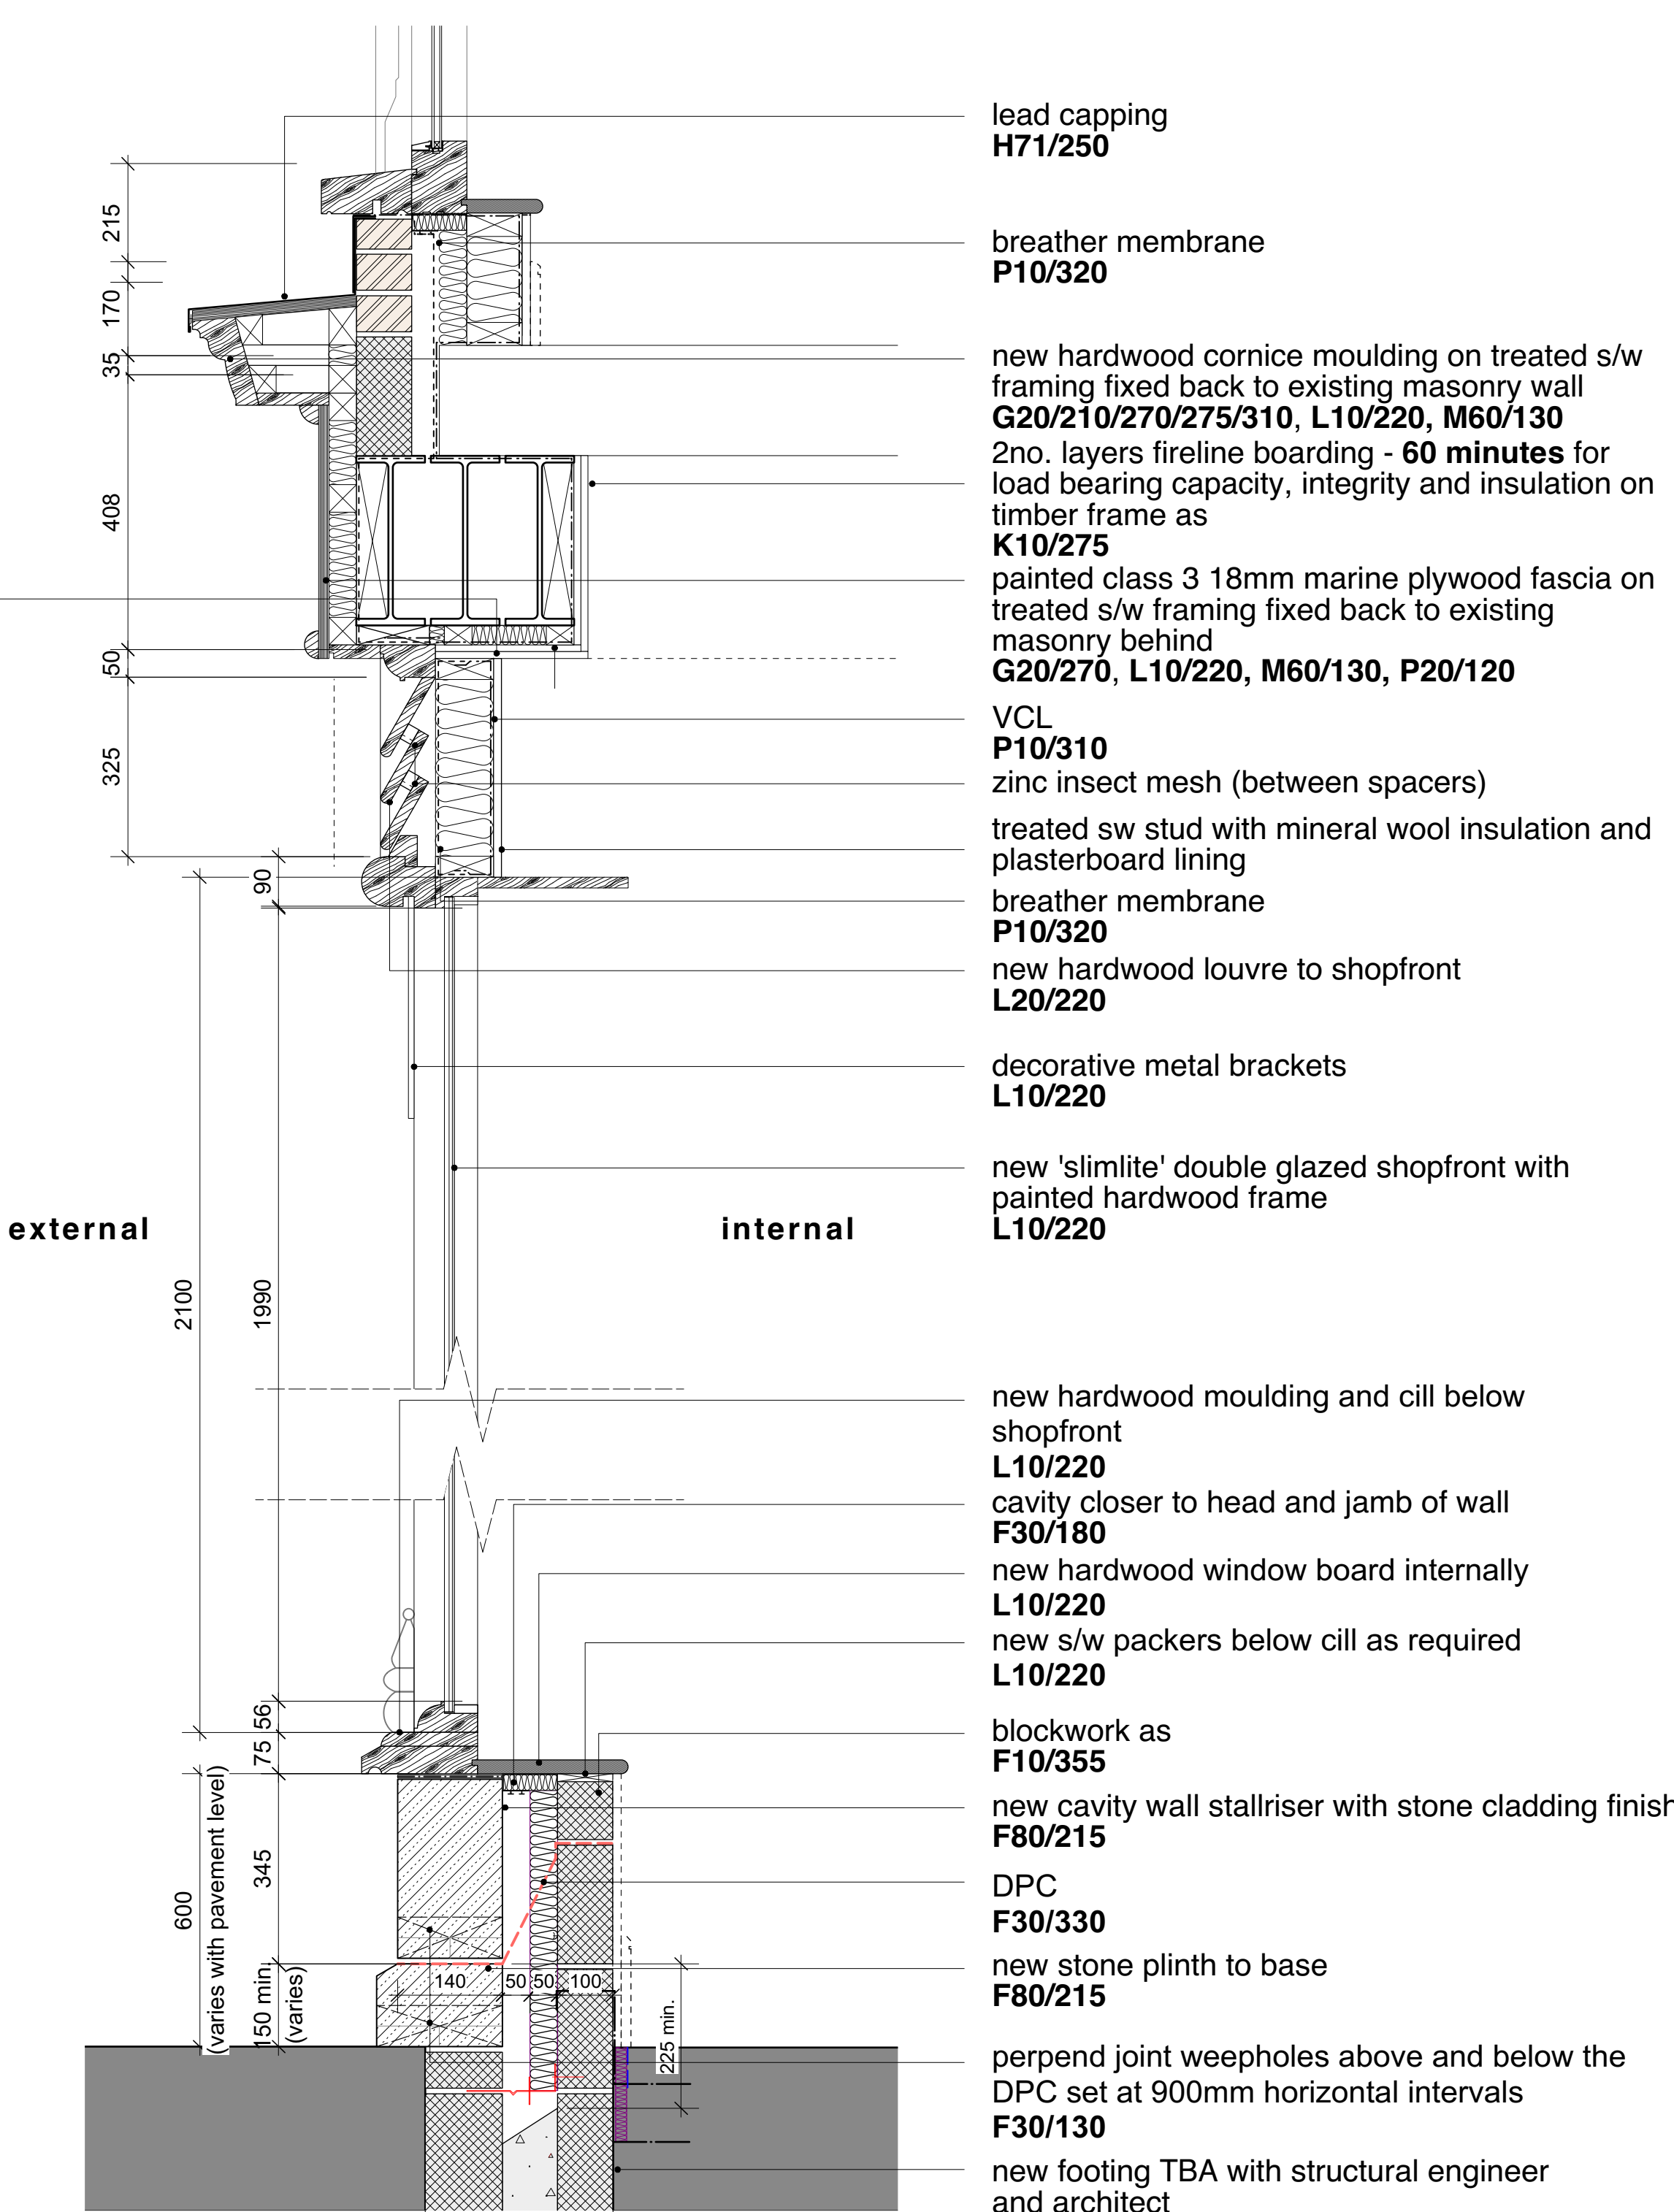

02 new timber shopfront section detail (through glazing)

CONSTRUCTION

Rev	Date	Dwn	Chckd	Description
/	14.09.20	FS	CF	Drawing created.
A	07.01.21	AK	CF	Annotation clarifying accessible threshold added. Cavity build up clarified. Galvanising specification added.
B	02.08.21	AK	CF	Cavity closer note added.
C	15.11.21	AK	CF	Drawing prepared for planning condition approval


SUBMISSIONS / SITE DIMENSIONS

- Contractor to take site dimensions.
- Submit fabrication drawings to CA, for comment, **10 working days in advance of fabrication. Only proceed once FMA Status 'A' or 'B' awarded. Drawings to include detailed profiles.**
- Steel UBs to be galvanised to EN ISO 14713 parts 1 and 2, and to have 85µm thickness zinc coating

6 King Street Bristol BS1 4EQ
T 0117 929 9293 E info@fm-architects.co.uk
F 0117 929 9295 W fm-architects.co.uk

- All drawings are copyright
- Report all discrepancies to project administrator
- Do not scale drawing for construction purposes
- All dimensions to be checked on site

0 800mm

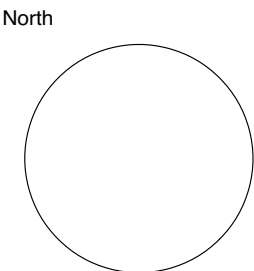

ferguson mann architects				
Job Title Merthyr Tydfil THI				Drawing Title 2 Morlais Buildings
Client Merthyr Tydfil County Borough Council				Shopfront Section Details
Scale 1:10 @ A1	Date 14.09.20	Dwn FS	Chckd CF	Job No 10647-08
		Drawing No AS-801	Rev C	