
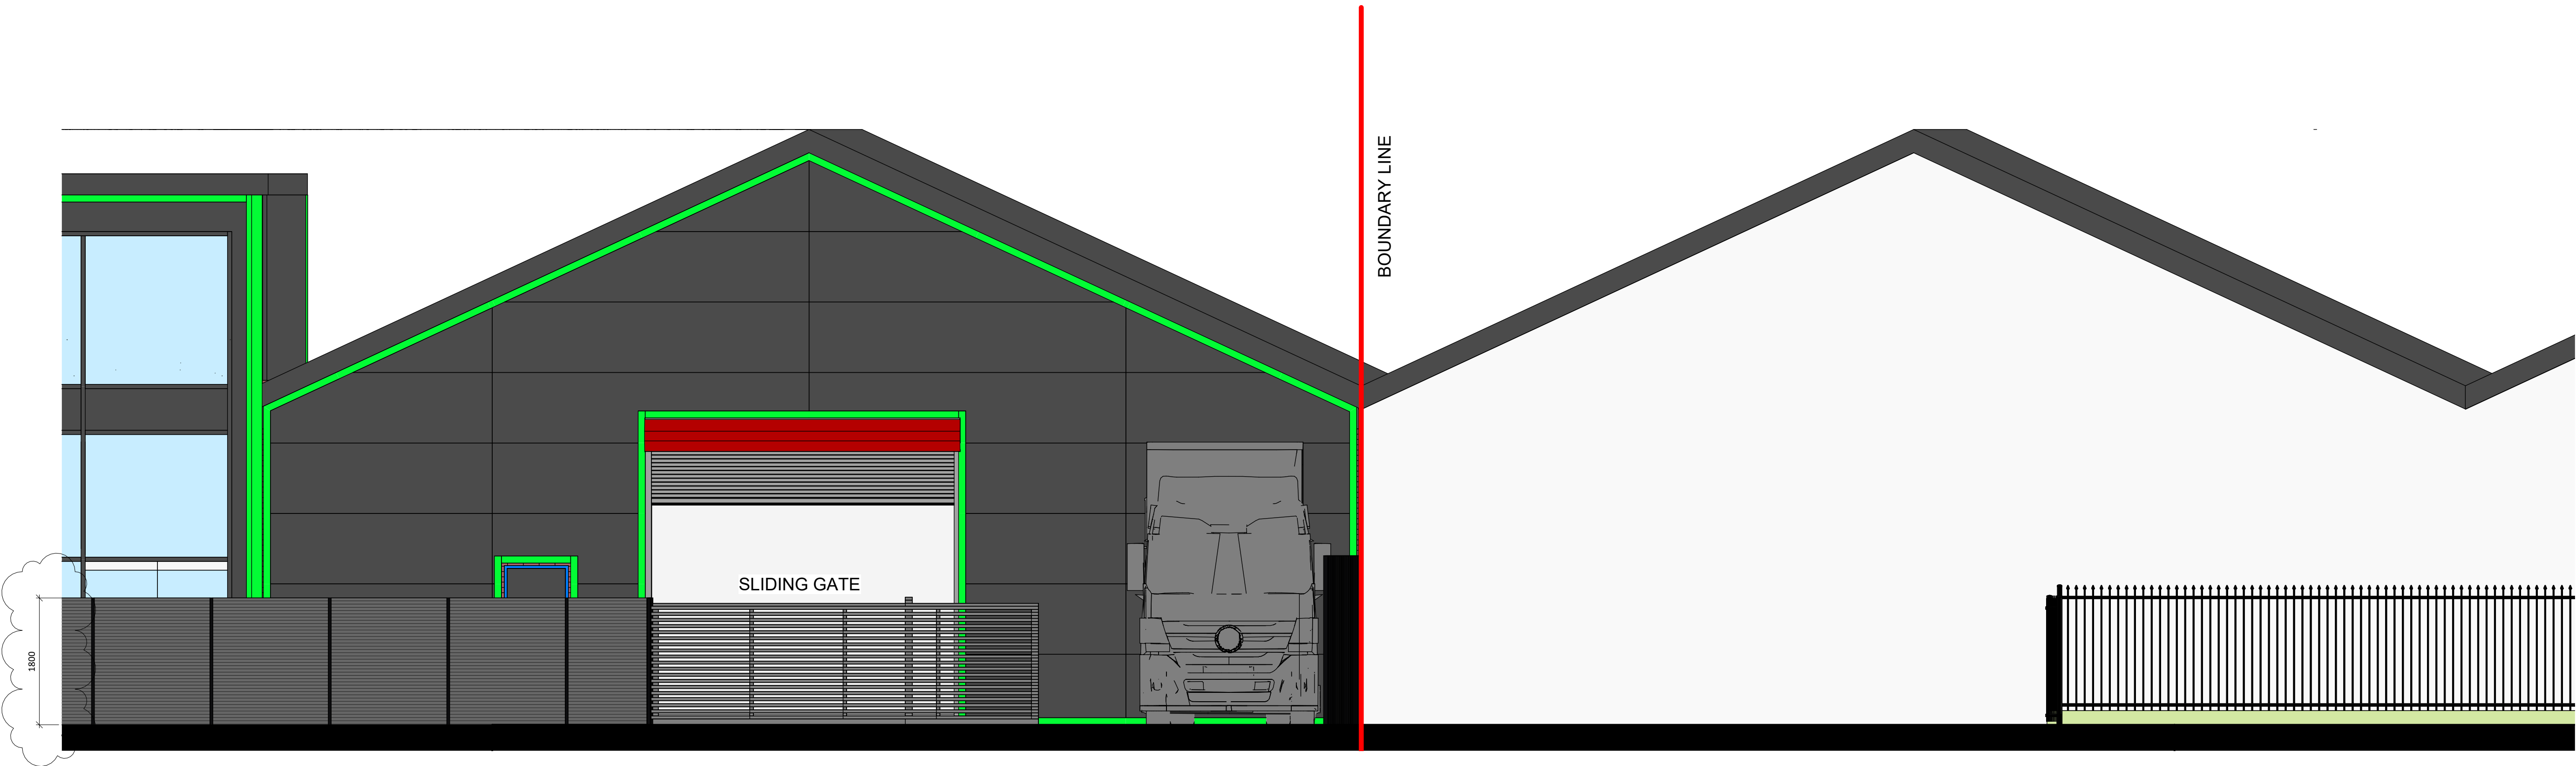


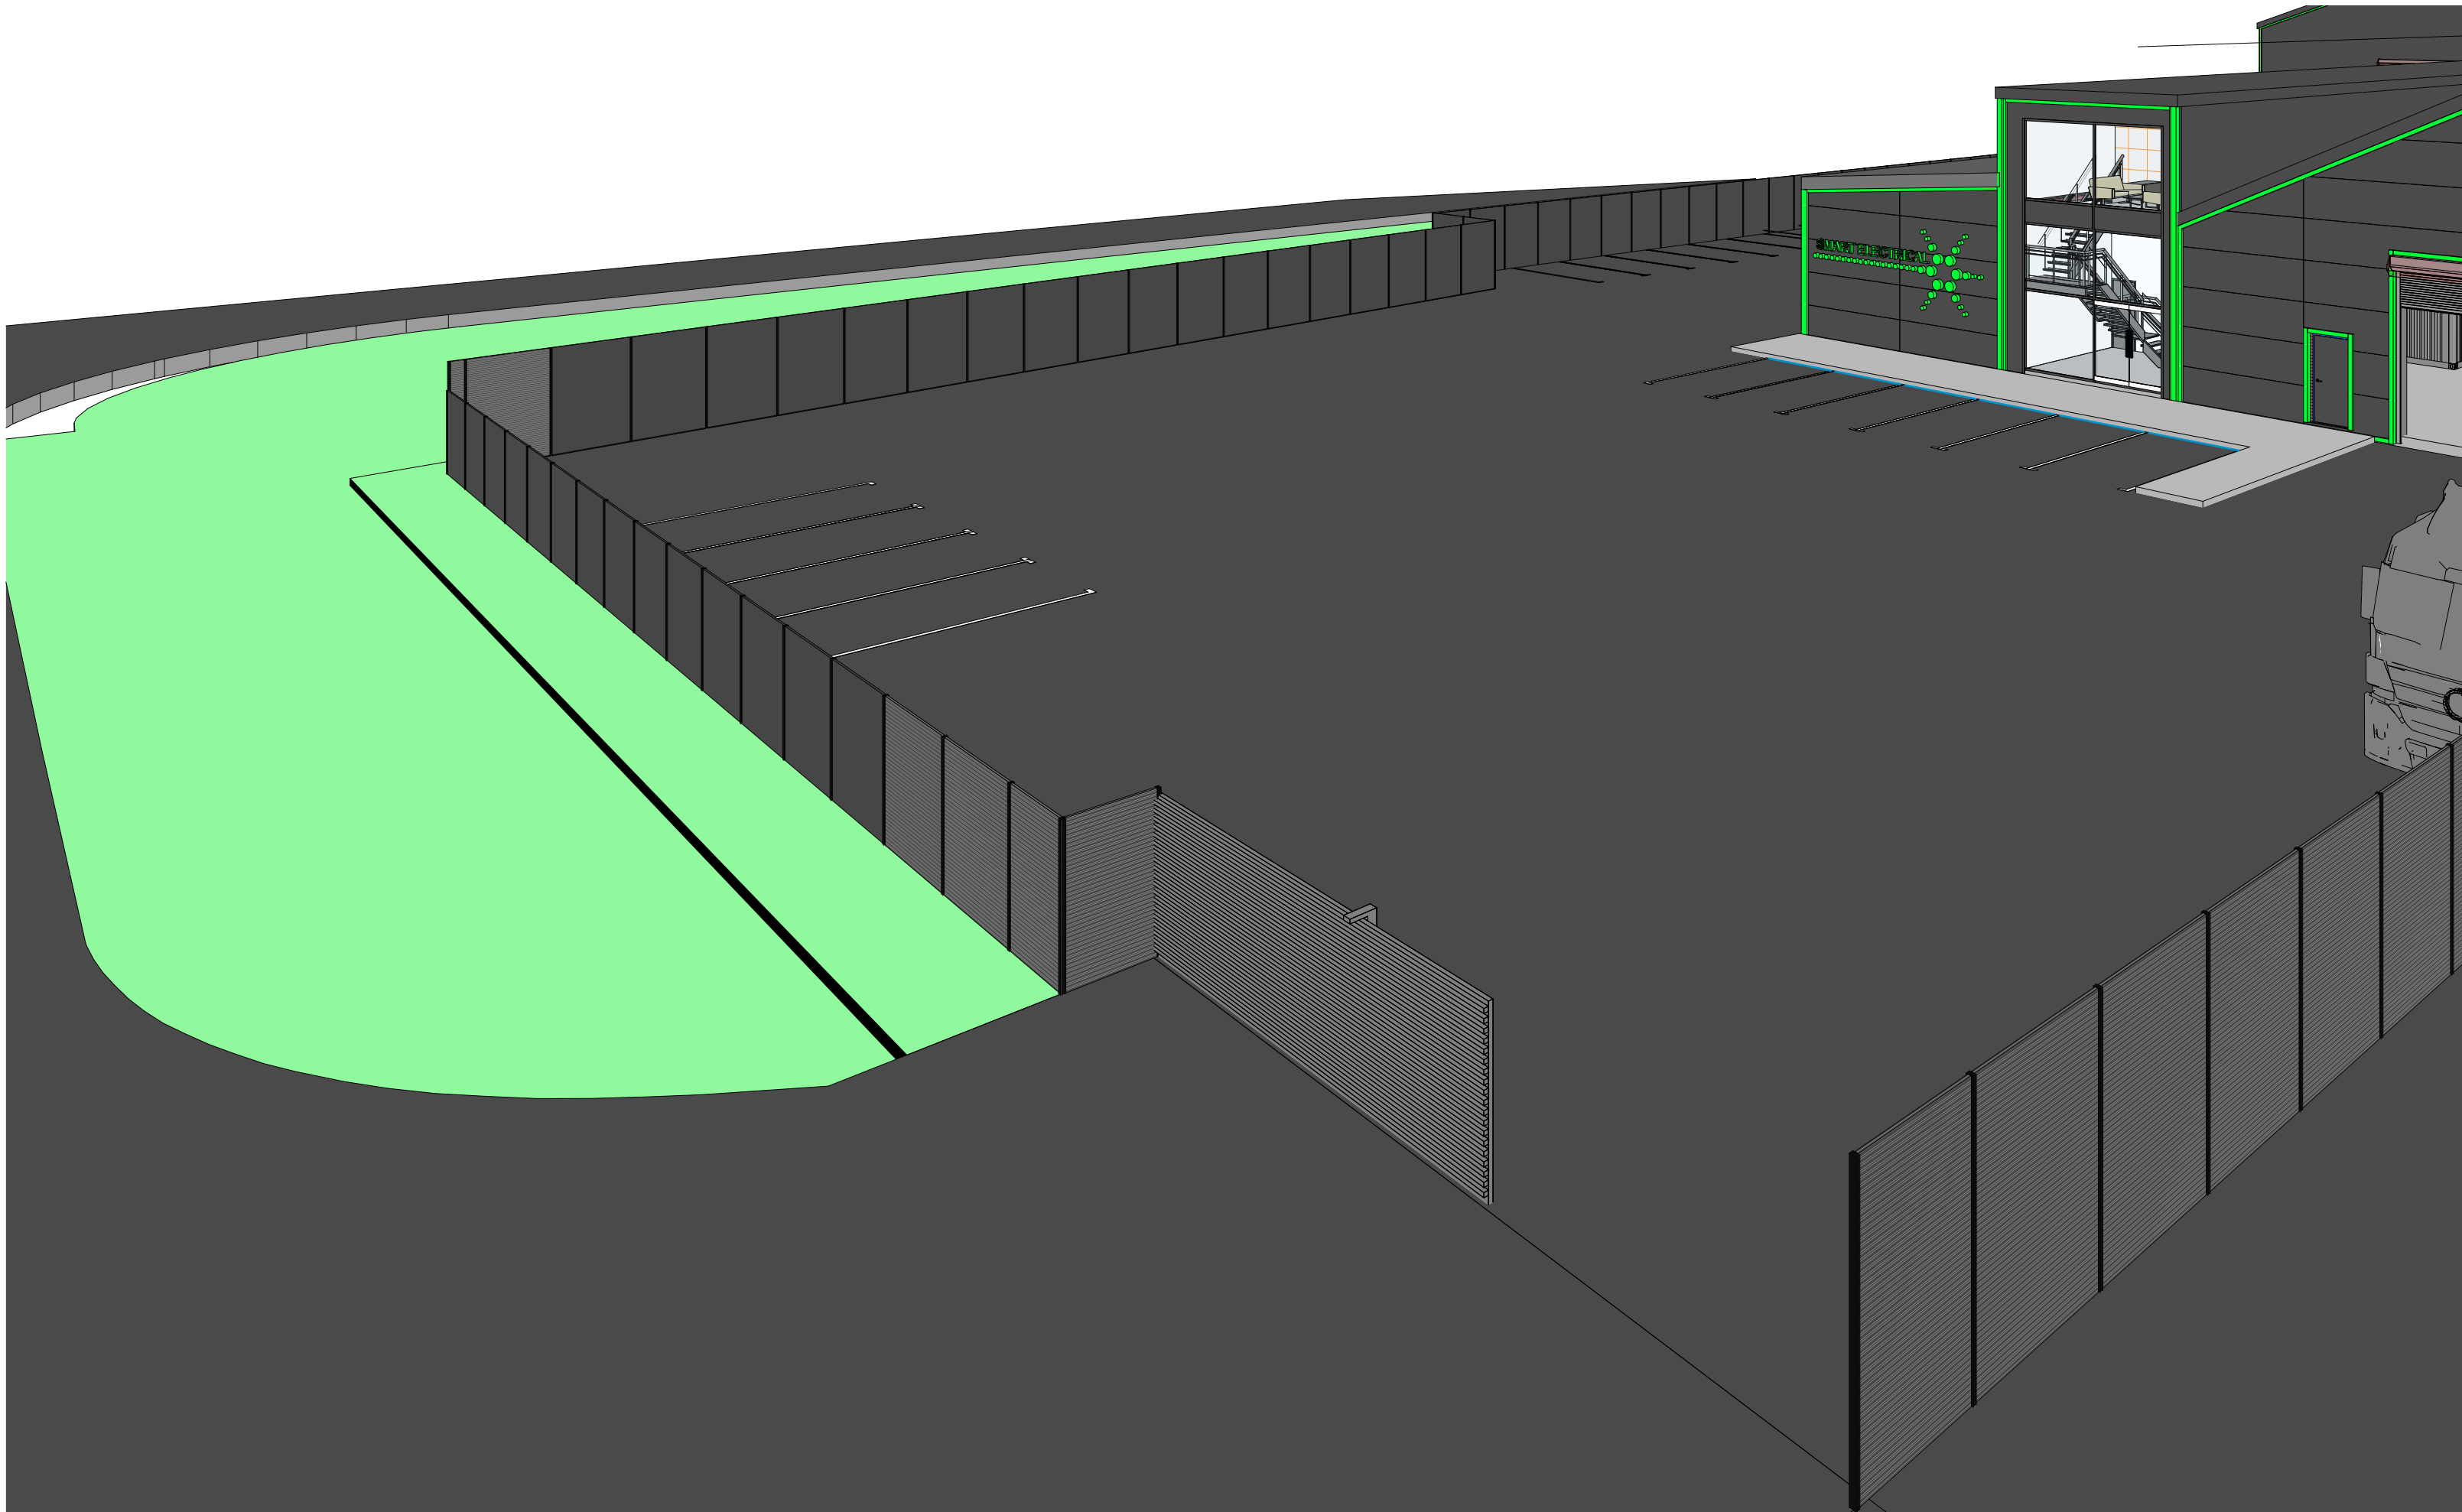

NOTE: All dimensions to be checked on site. Do not scale this drawing. All discrepancies should be reported to Blackbrick Studio. Copyright: 2024 Blackbrick Studio. This drawing and this design are copyright of Blackbrick Studio. This drawing is not to be used or copied without written consent.

REVISIONS		
REVISION	DESCRIPTION	DATE
1	New Carpark Layout, Boundary Treatment and Entrance	28/08/2025
2	Front Boundary Treatment Height Reduced to 1.8m, Extended Access for Units 6/7, Sliding Entrance Gates	16/12/2025

STATUS: Planning

BLACK
BRICK

Blackbrick Studio, Platform, Bute St,
Cardiff CF10 9LE
hello@blackbrick-studio.com
02922520485

CLIENT:	Smart Electrical Systems Ltd		
ADDRESS:	Goot Mill Rd, Dowlais, Merthyr Tydfil CF48 3TD		
TITLE:	Gate		
DRAWN:	CHECKED:	APPROVED:	REVISION:
WP	CM	RD	2
SHEET:	SCALE:	DATE:	
PL007	1 : 50@A1	16/12/2025	