



Hillcrest / Hadyn Terrace

Merthyr Tydfil

Tree Constraints Plan

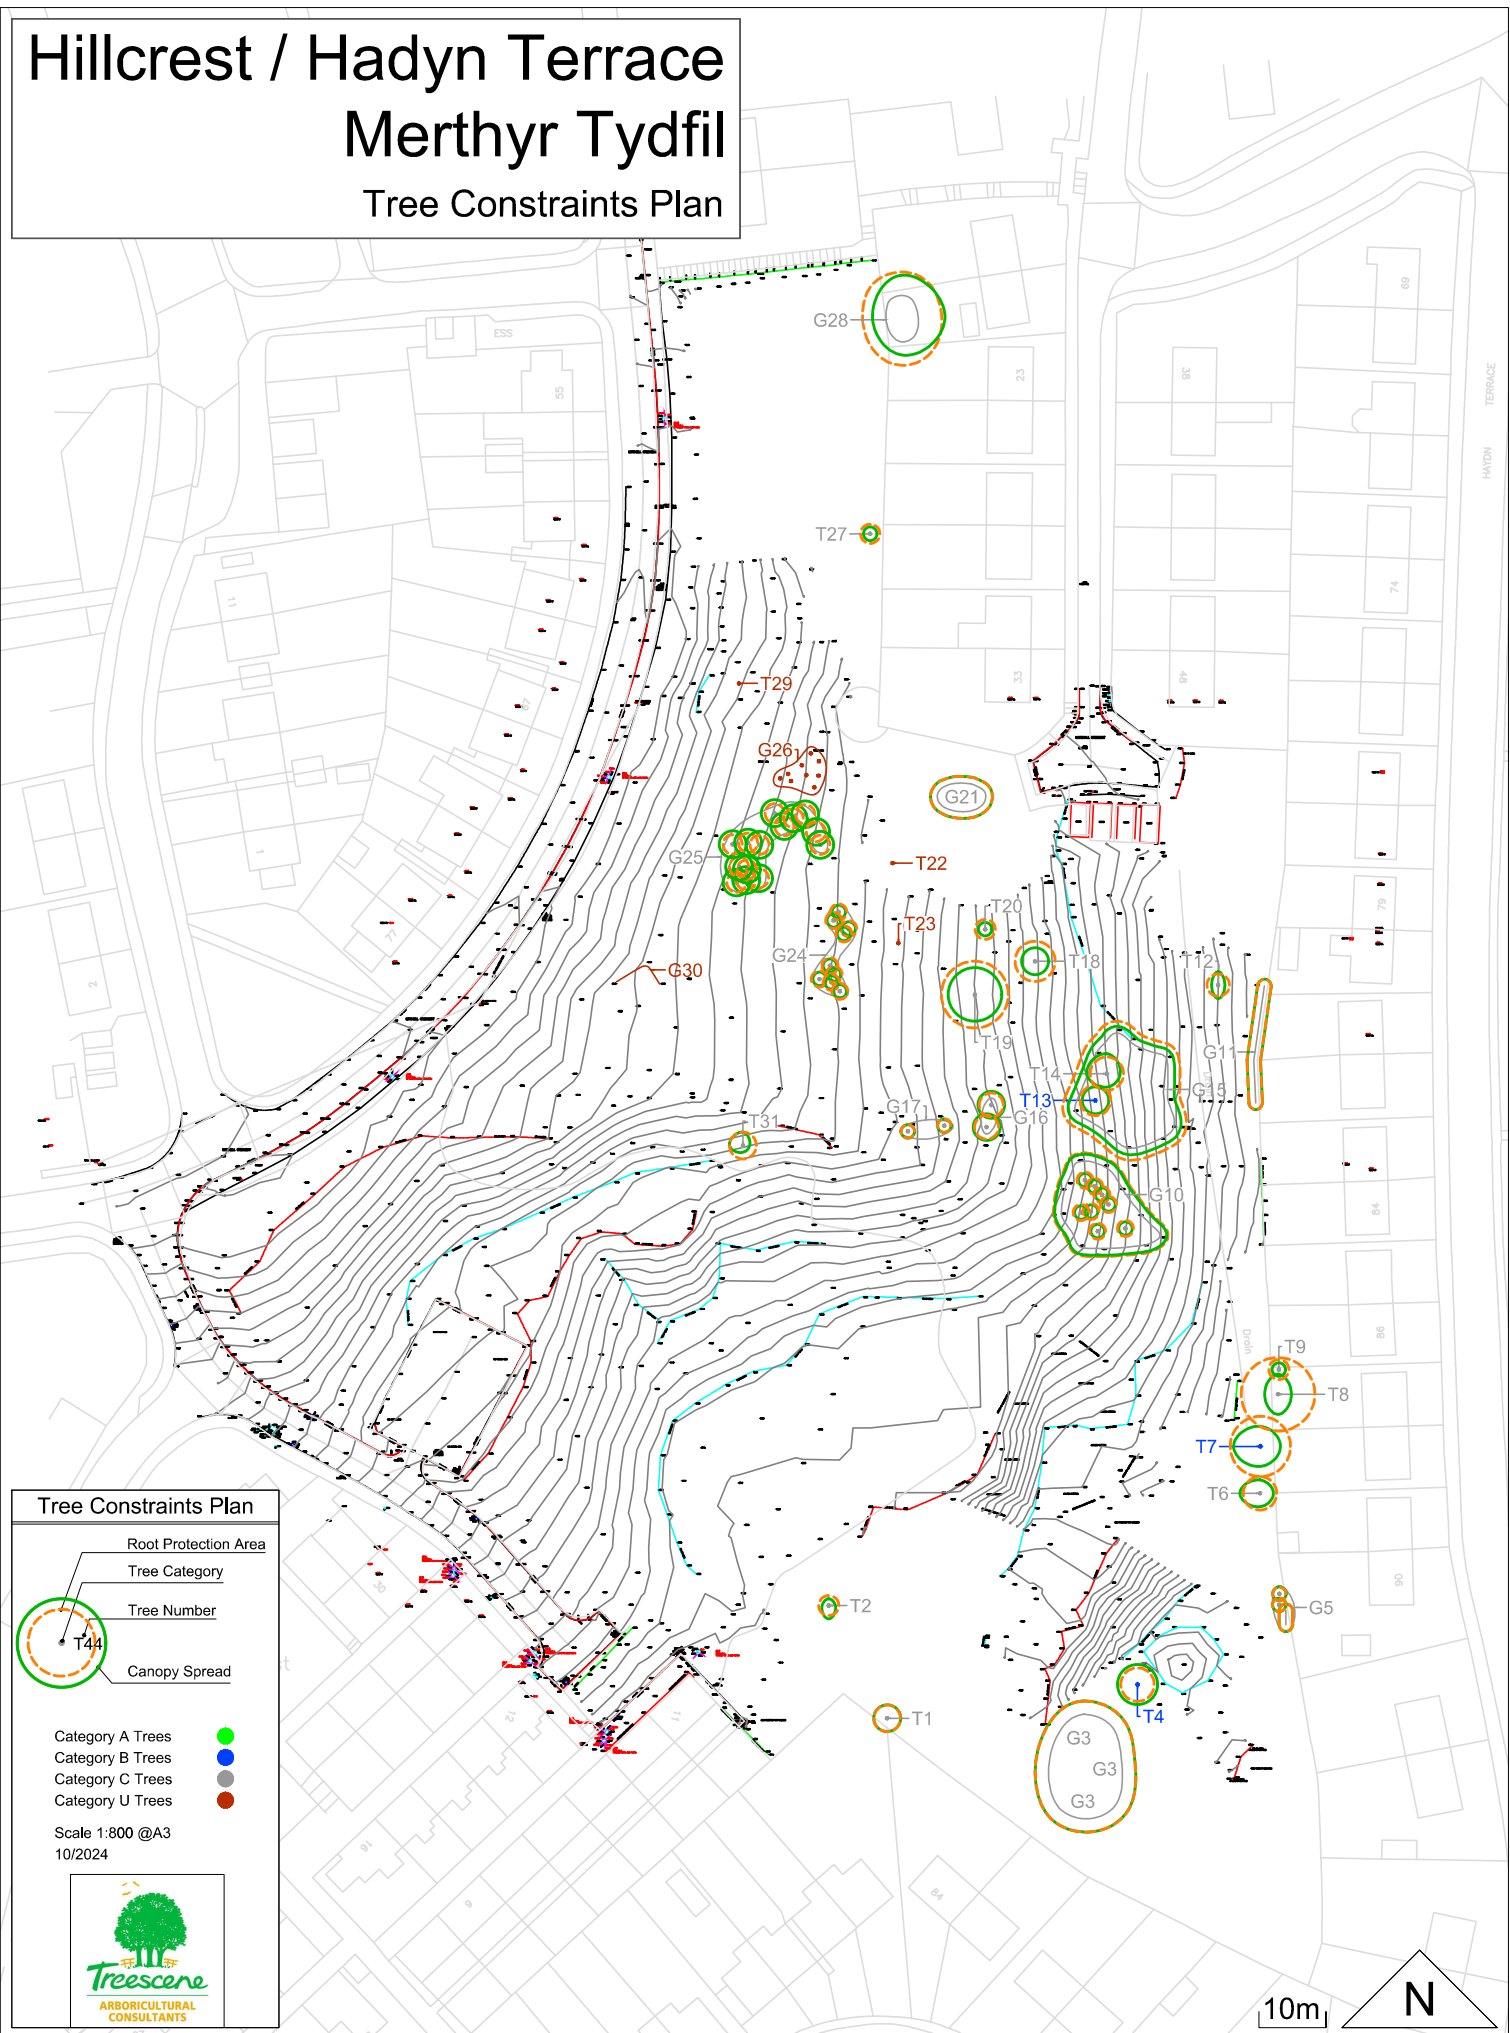

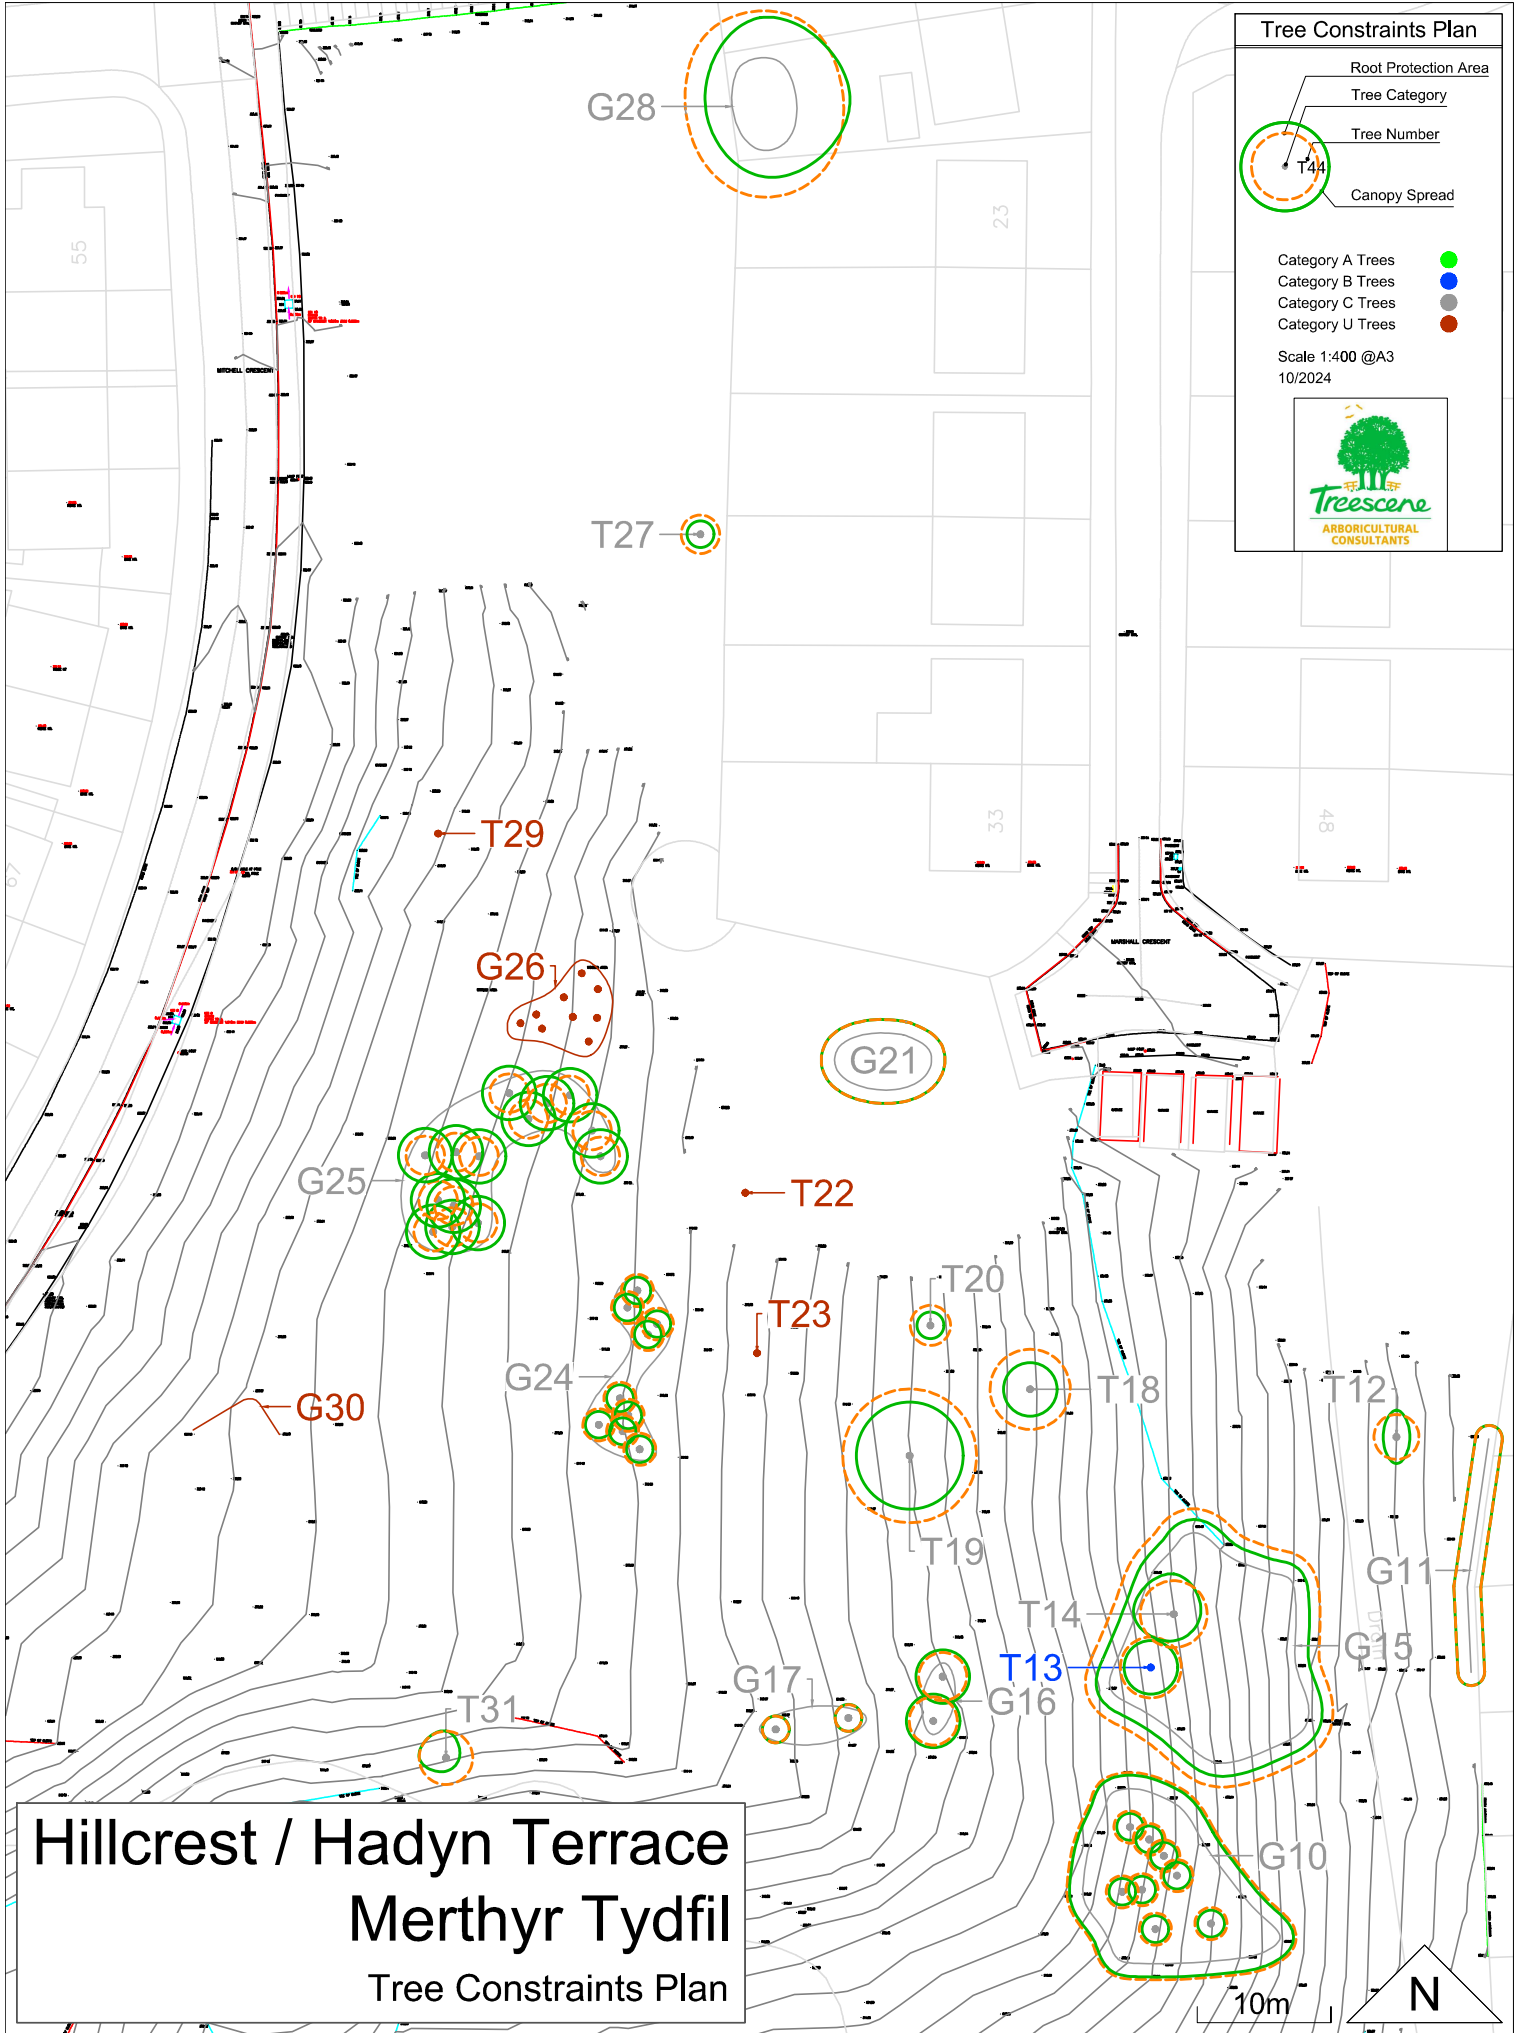

Hillcrest / Hadyn Terrace Merthyr Tydfil

Tree Constraints Plan

Tree Constraints Plan

Root Protection Area
Tree Category
Tree Number
Canopy Spread

Category A Trees
Category B Trees
Category C Trees
Category U Trees

Scale 1:400 @A3
10/2024

