



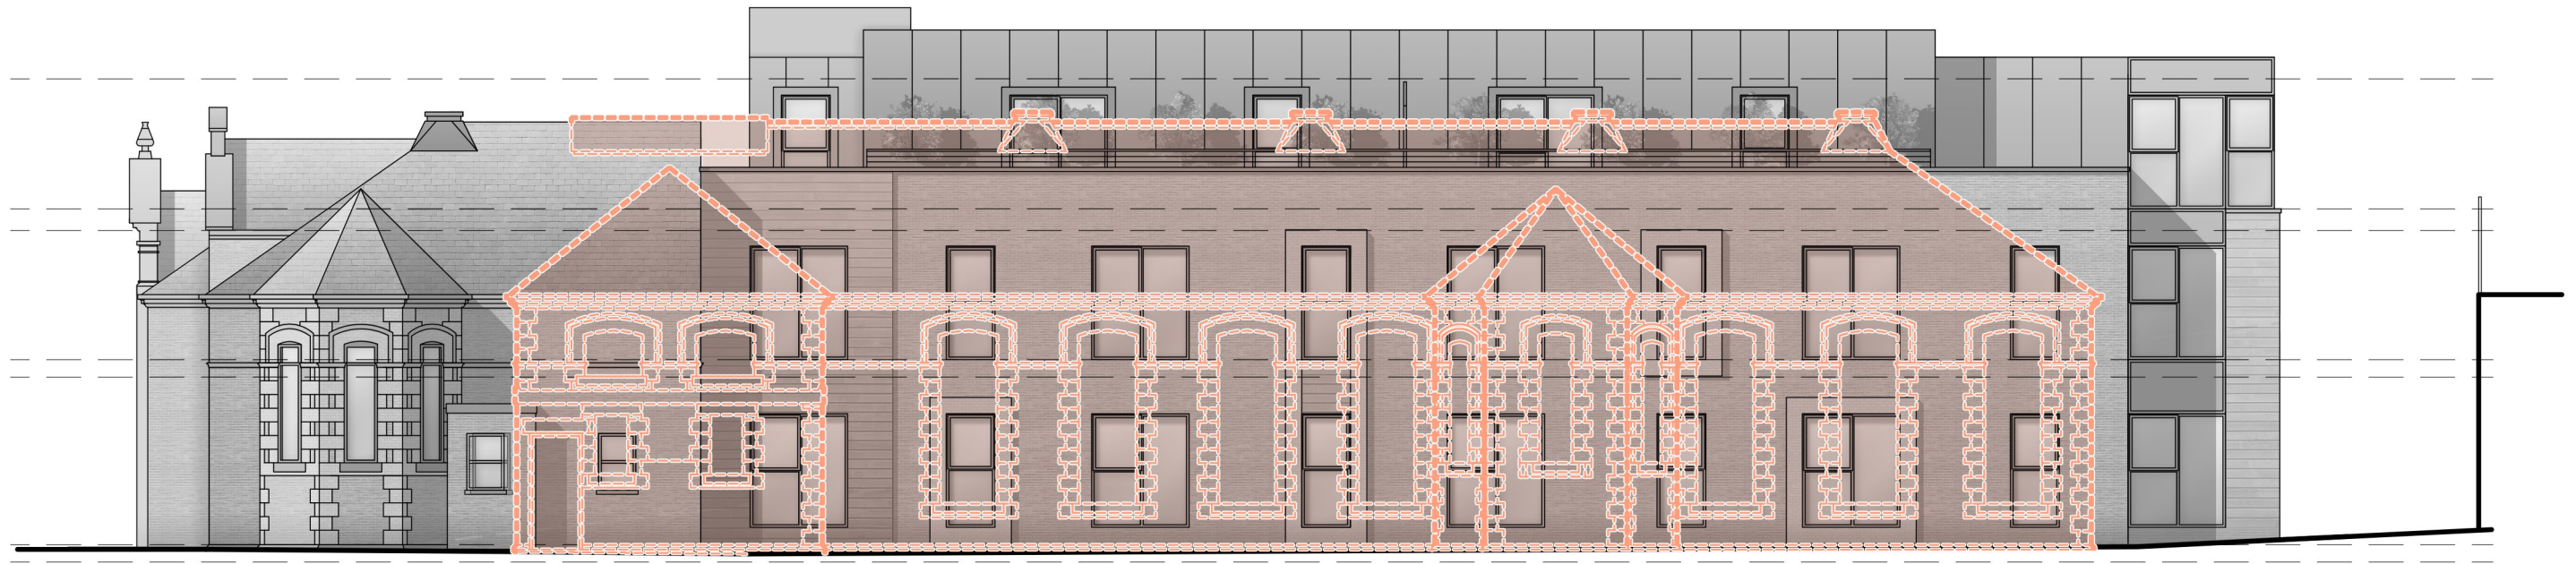

Alexandra Road (East) Elevation - Demolitions

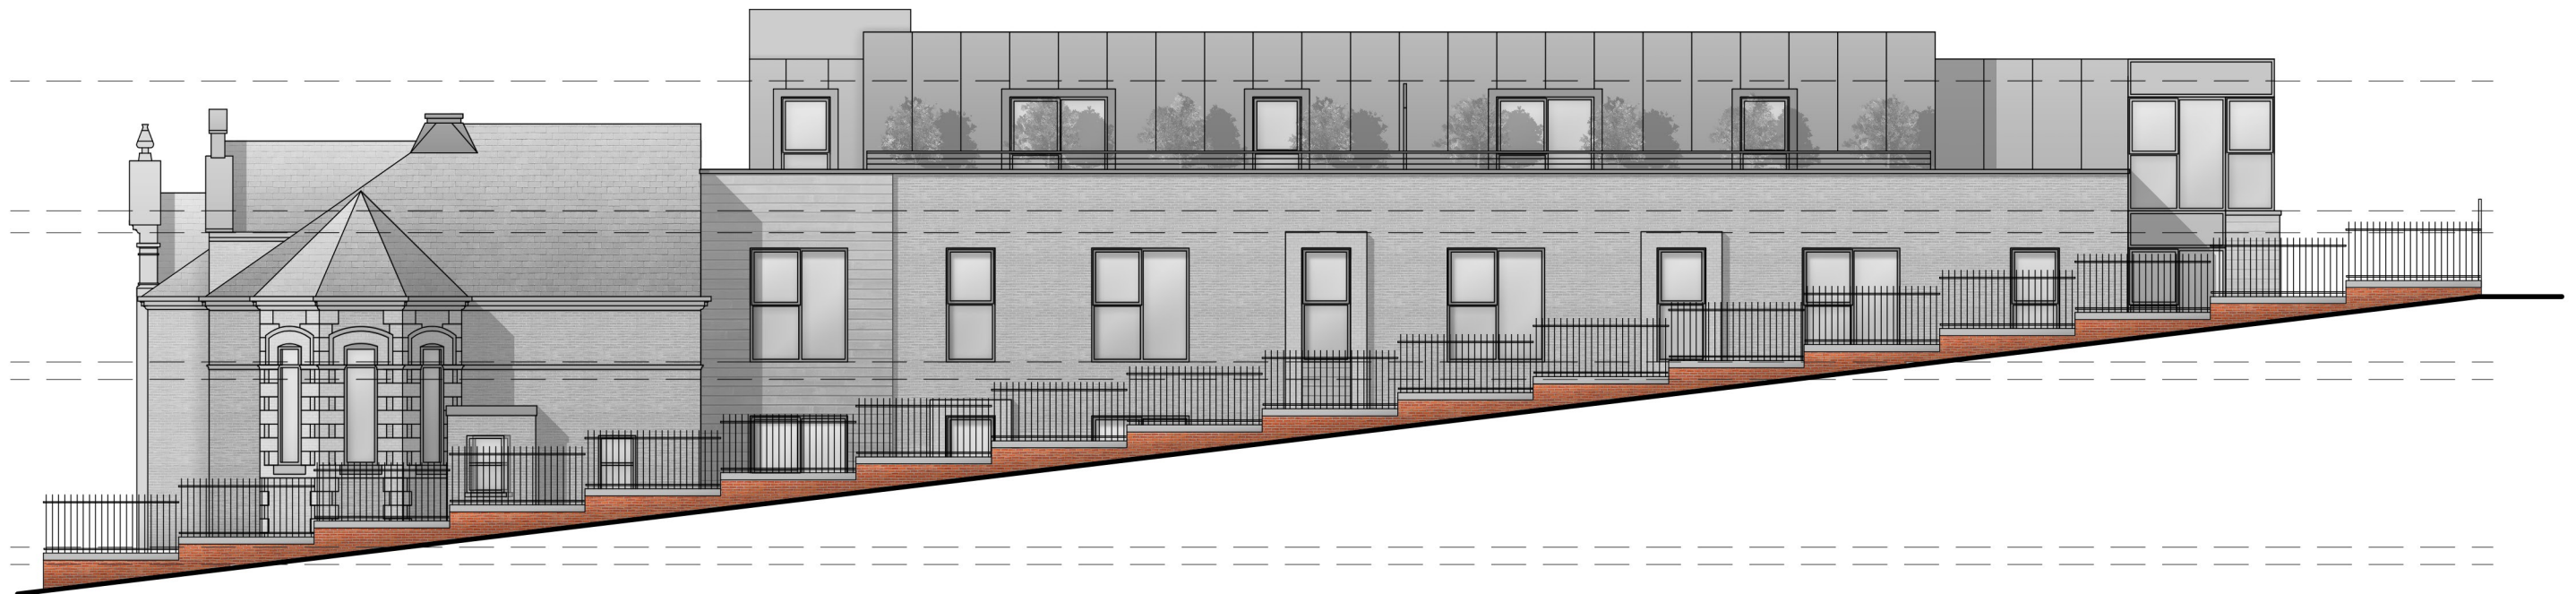

Alexandra Road (East) Elevation - Context