



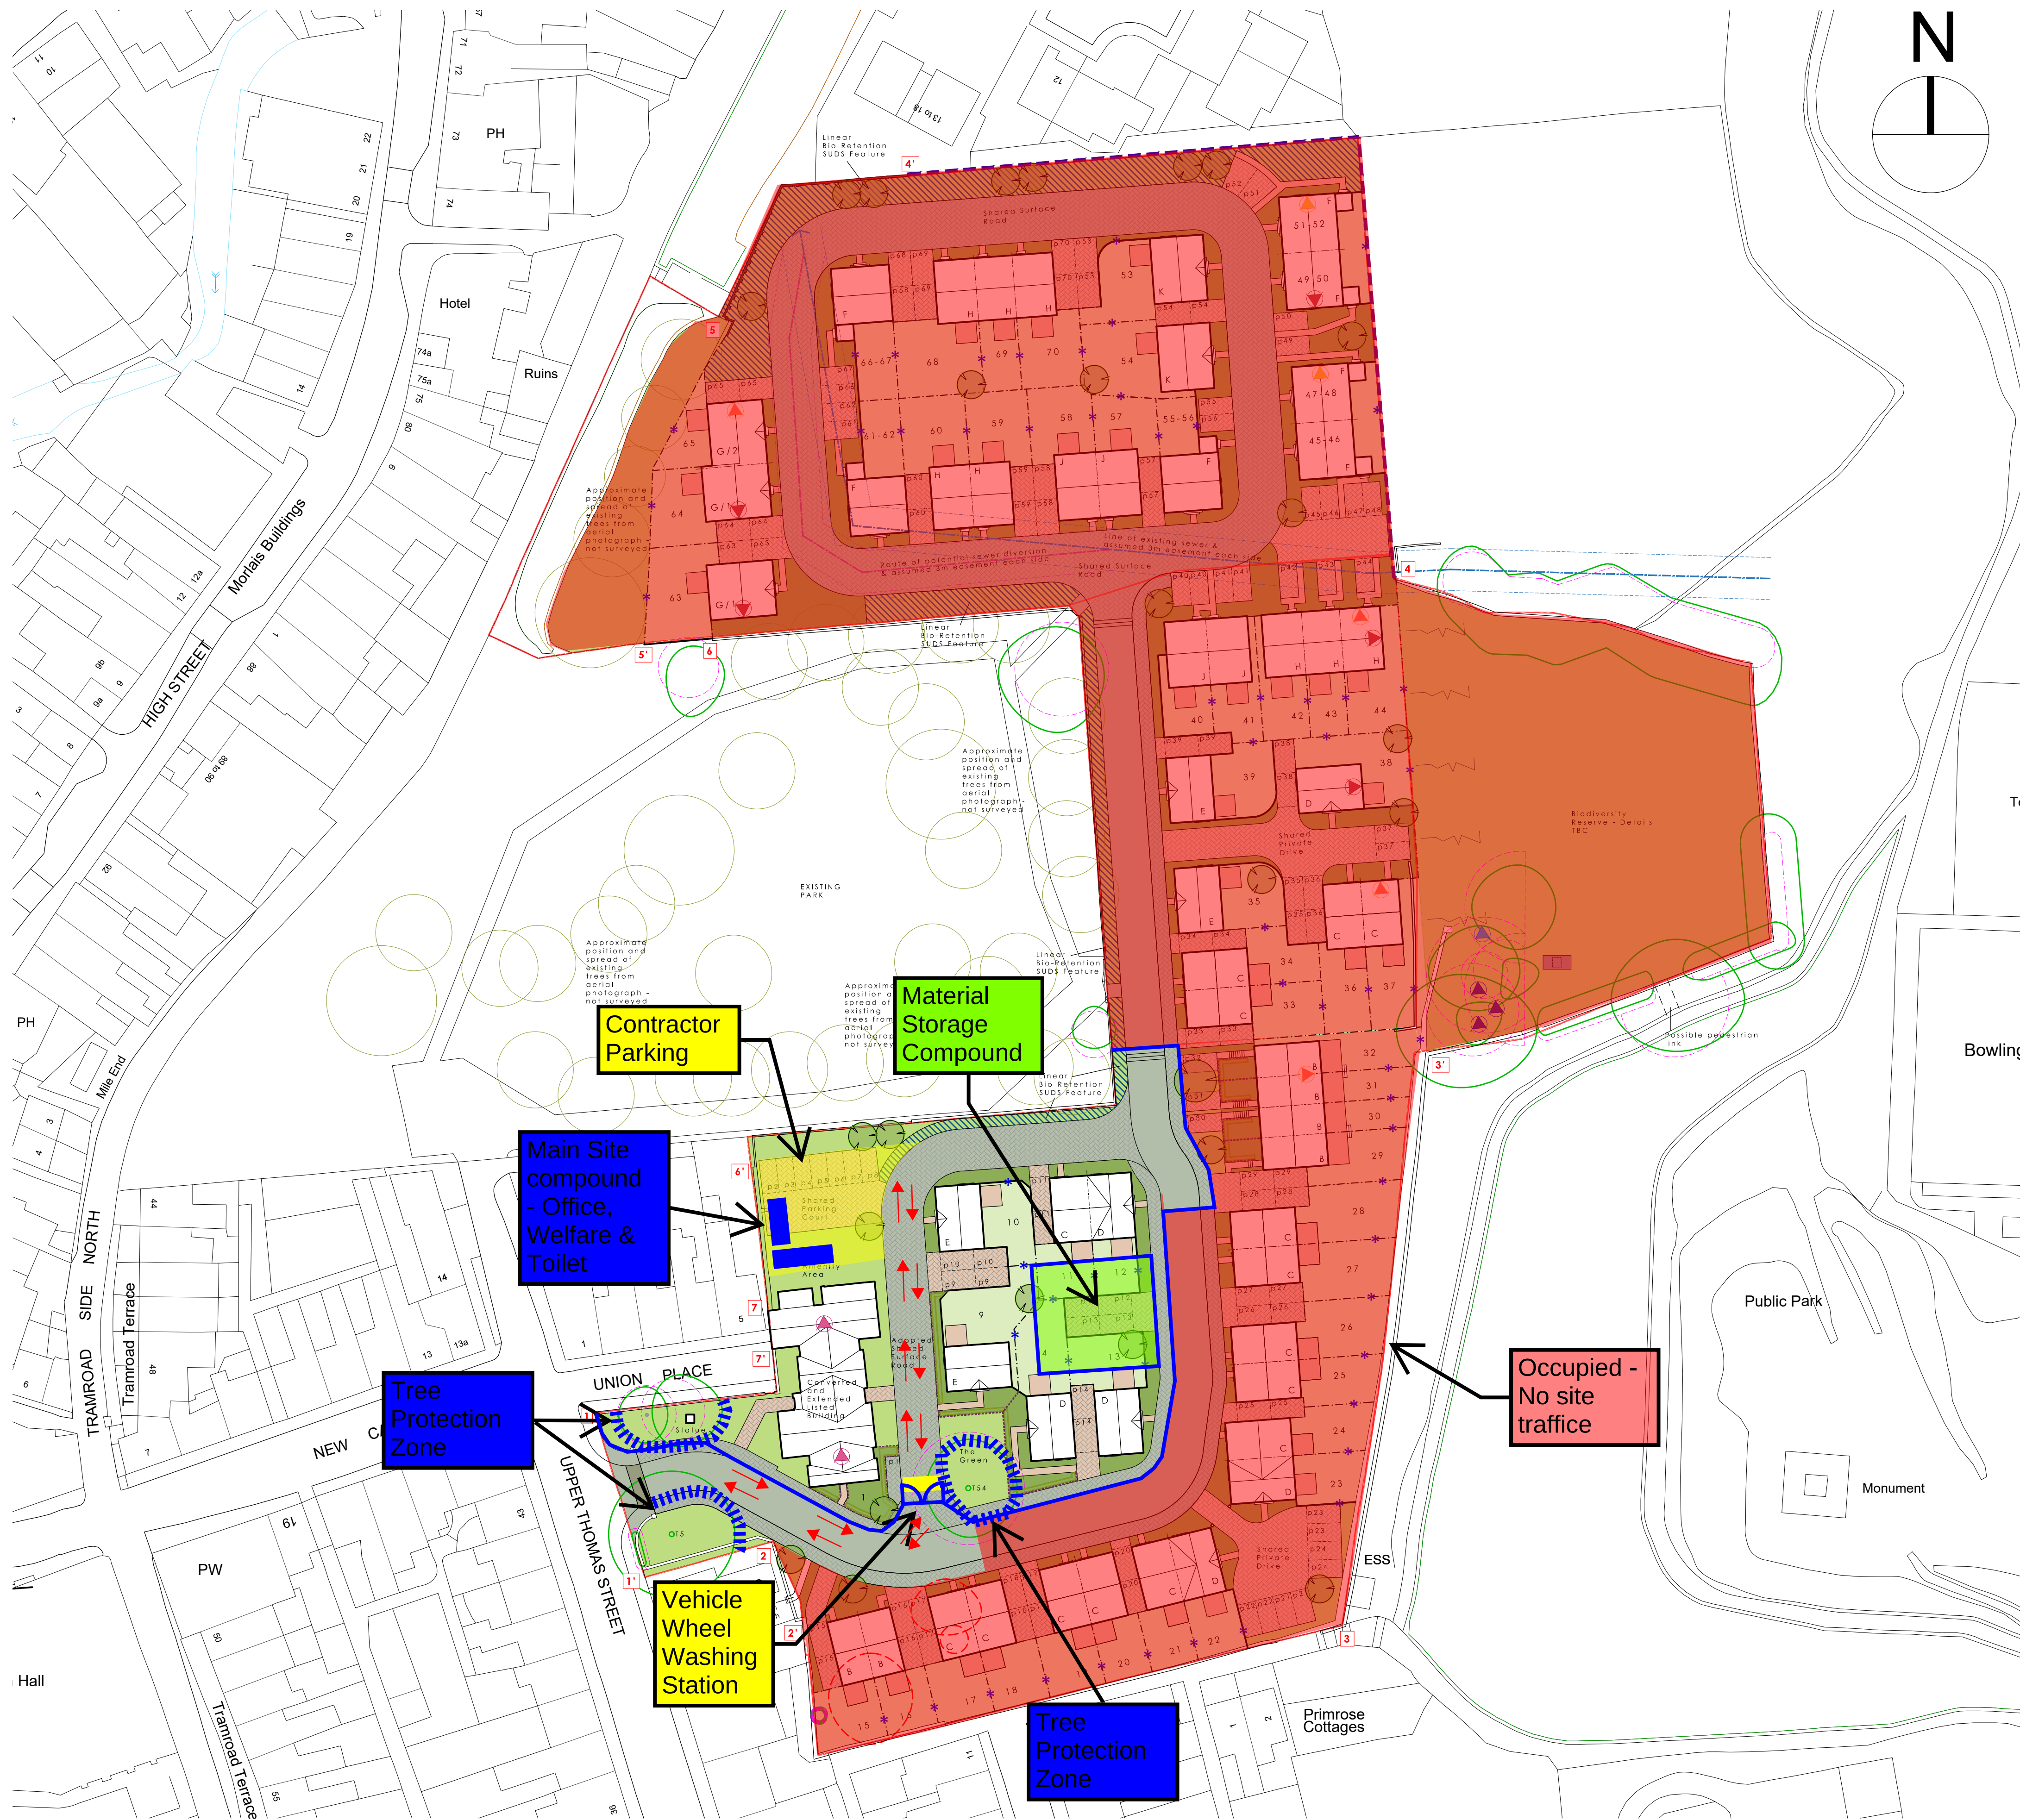

PROTECTION OF RETAINED TREES
 All trees to be retained should be protected by fencing in accordance with the details in BS5837:2012.

Figure 2 Default specification for protective barrier

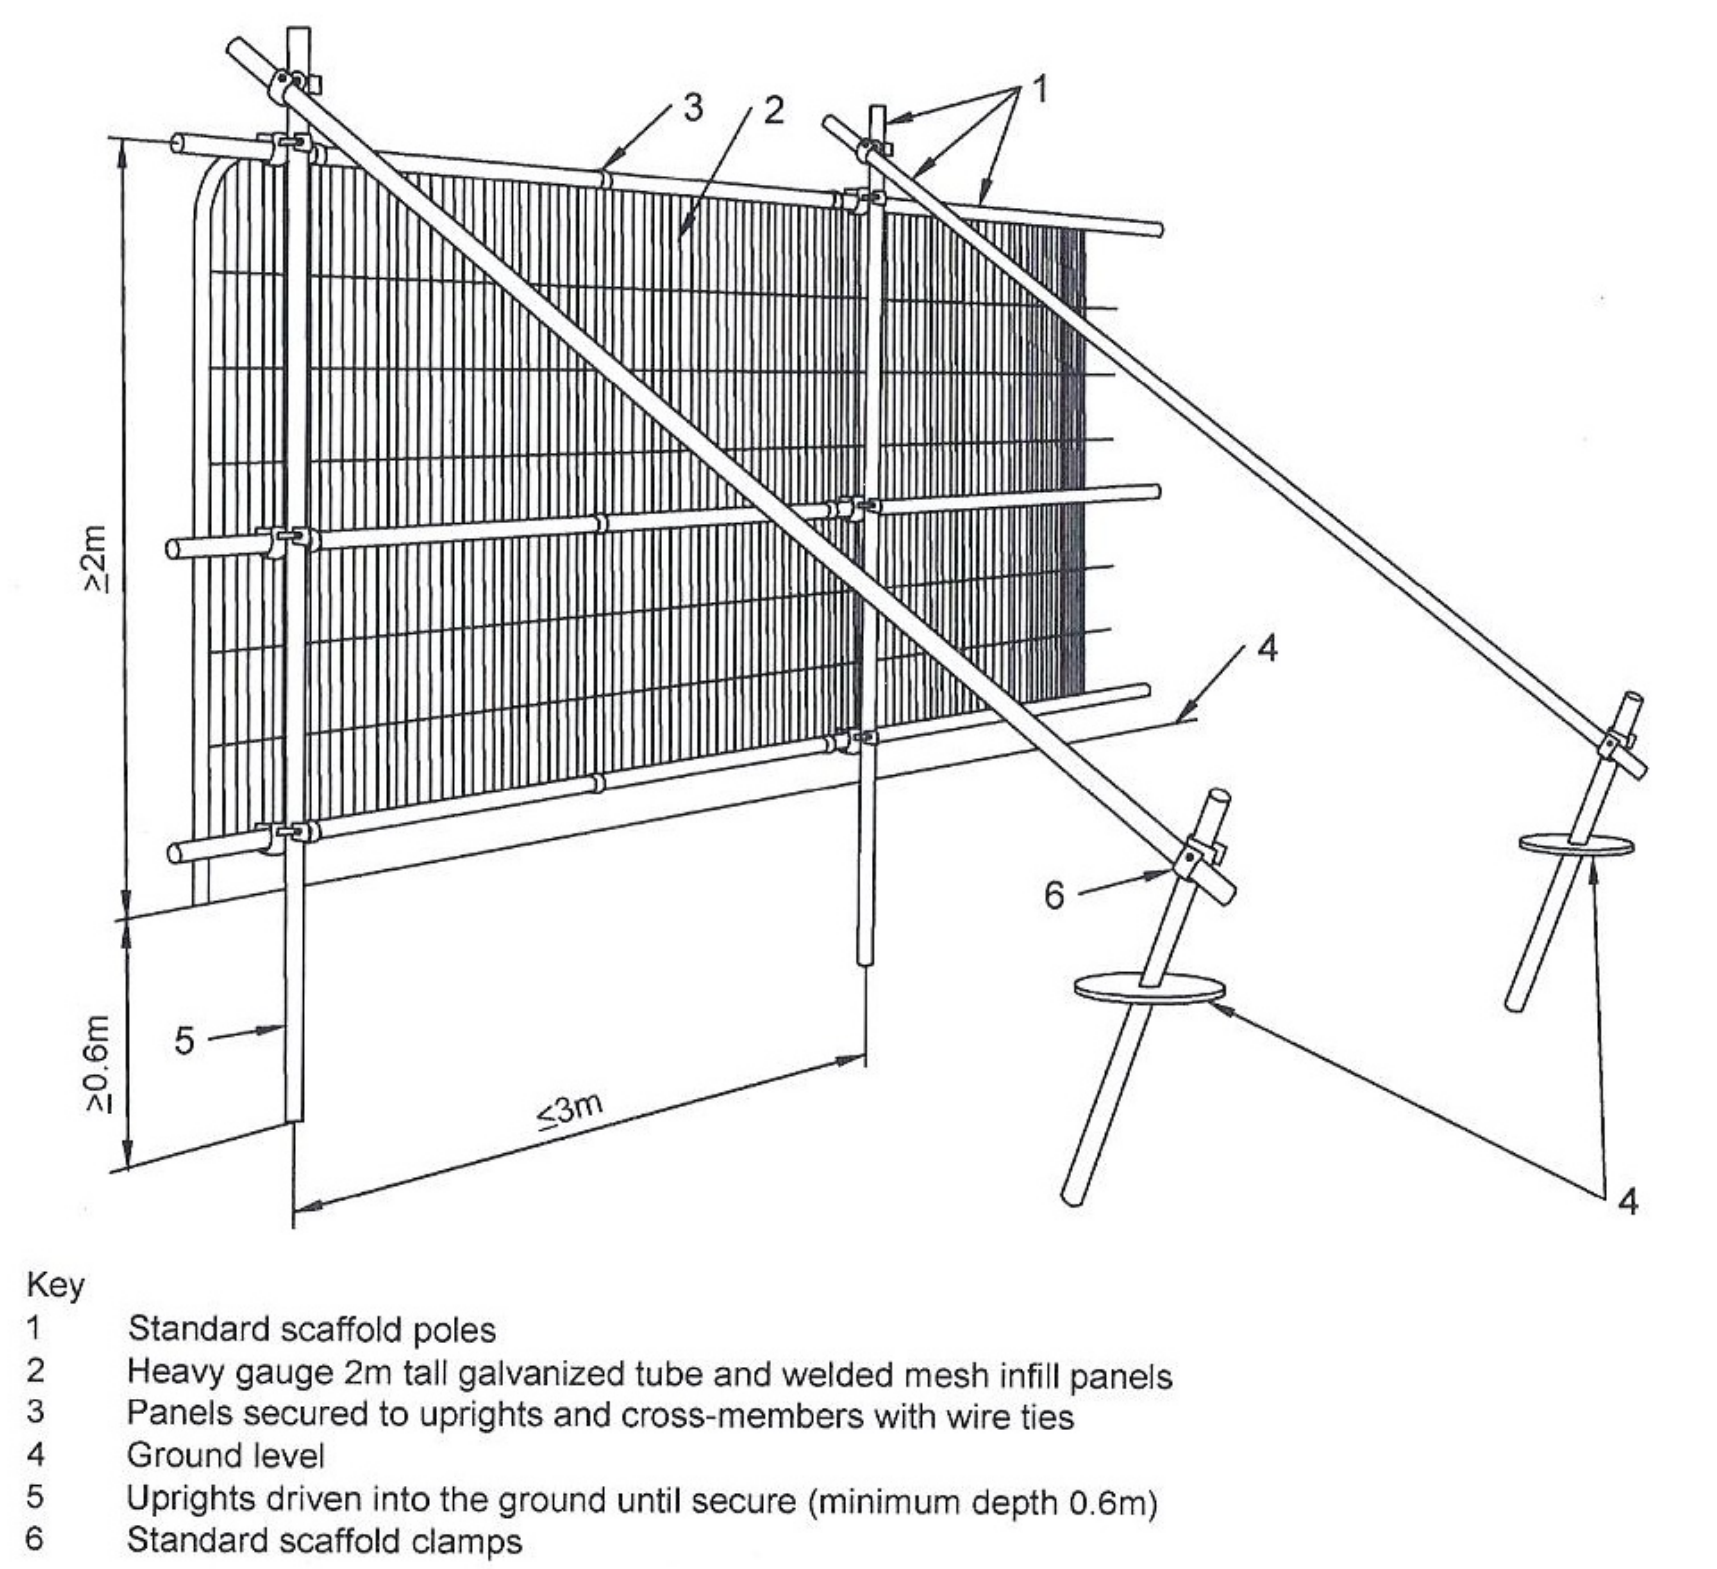

ST TYDFILS GROVE, MERTHYR TYDFIL,
 CF470BN

TRAFFIC MANAGEMENT PLAN
 V3 - PHASE 3

24/02/26