




Sheet ACAD - A1 rev. C

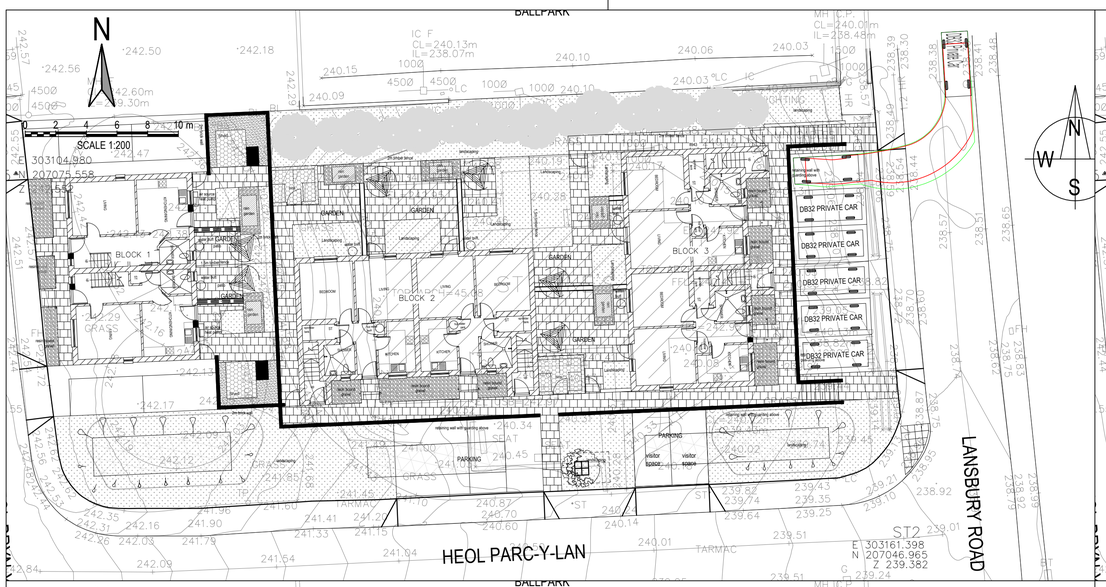


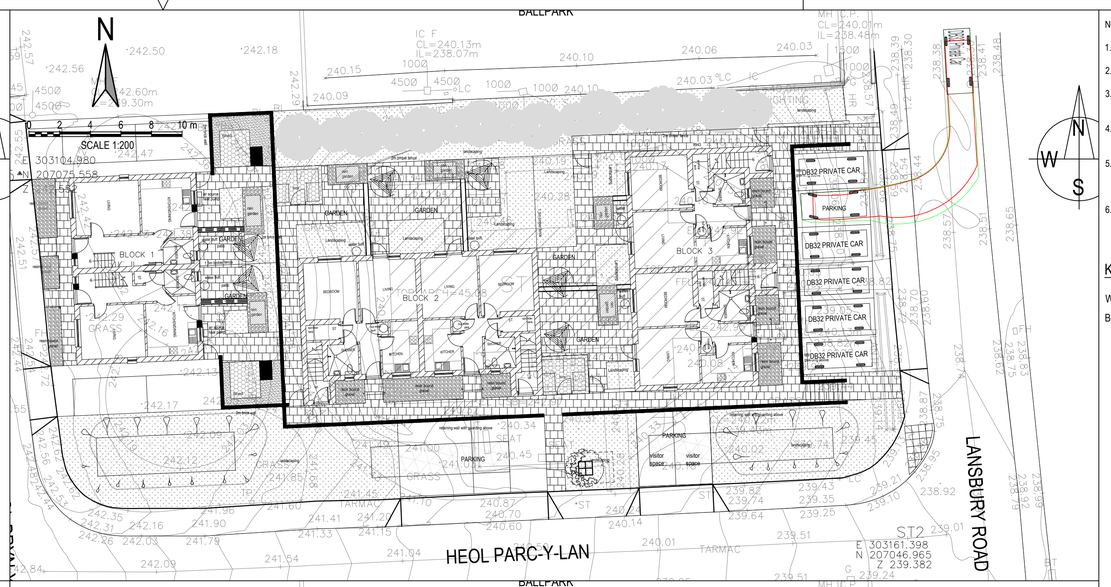

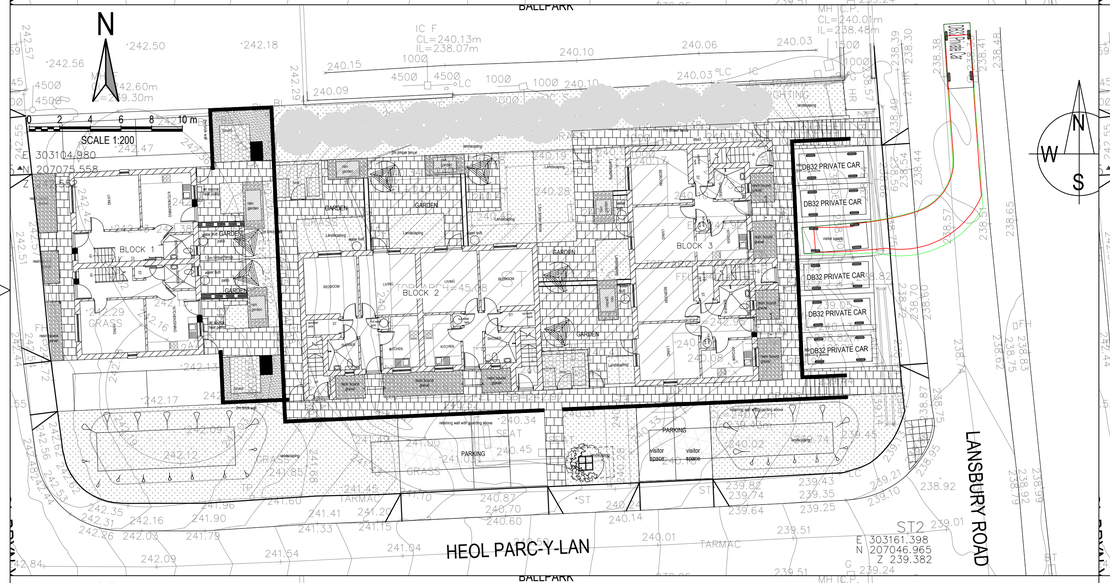

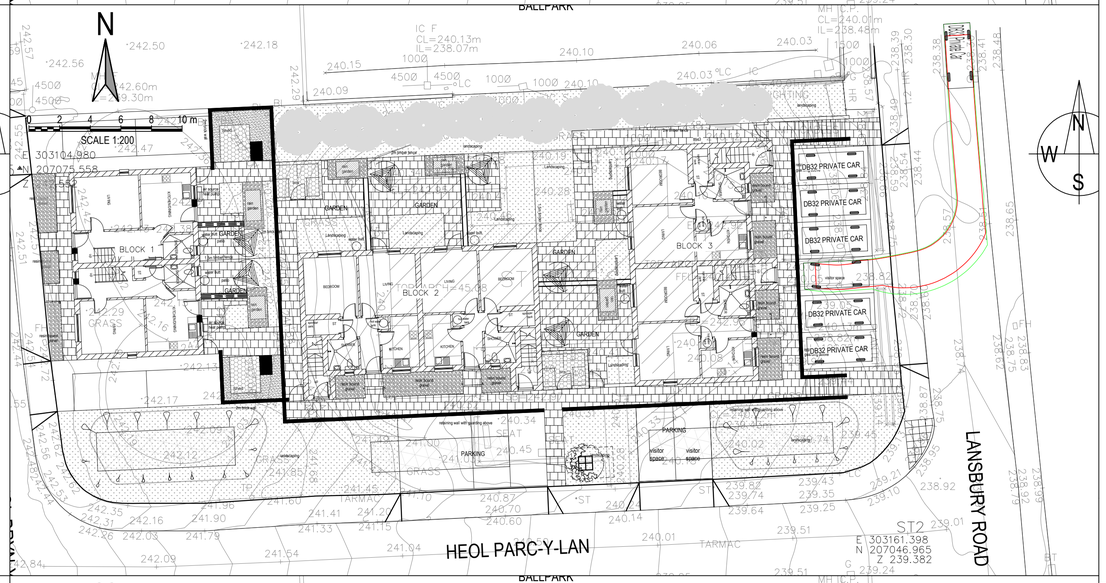

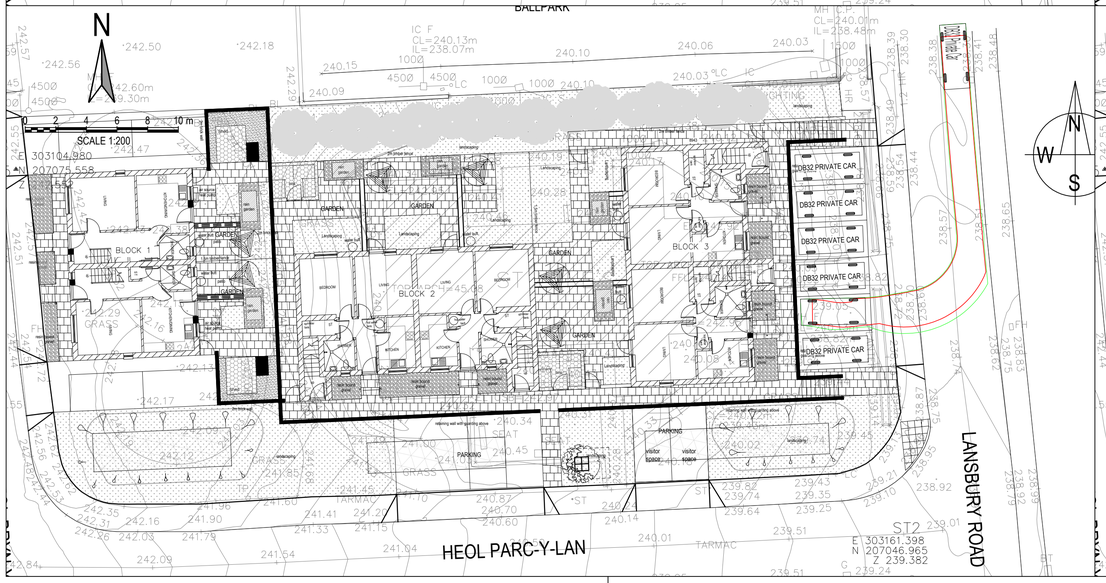

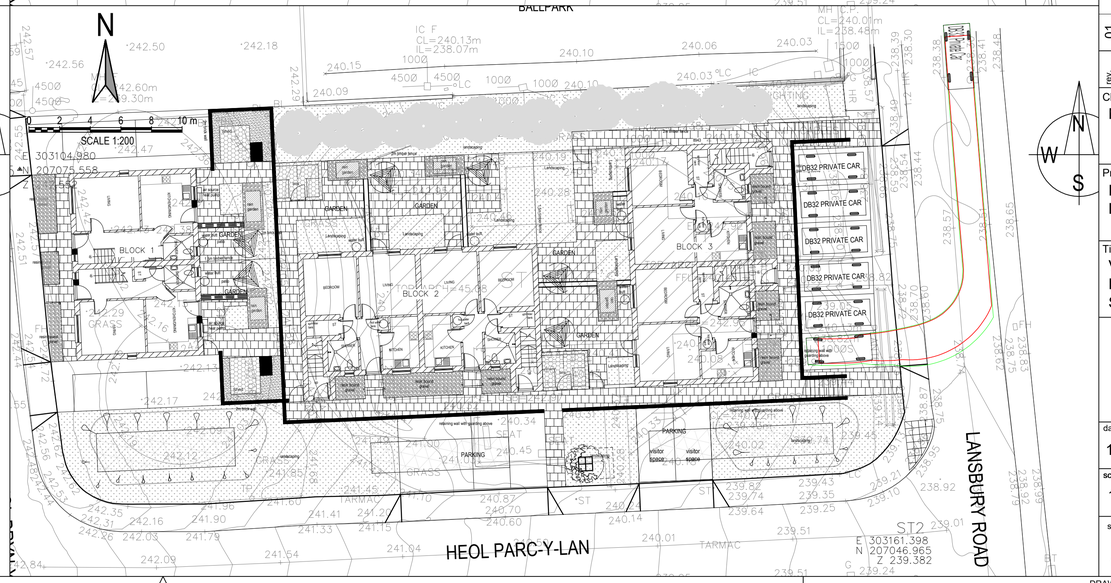

NOTES:

1. ALL DIMENSIONS ARE IN MILLIMETRES UNLESS NOTED OTHERWISE.
2. ALL LEVELS ARE SHOWN IN METRES UNLESS NOTED OTHERWISE.
3. DO NOT SCALE FROM THE DRAWING. USE FIGURED DIMENSIONS ONLY.
4. ANY DISCREPANCIES TO BE REPORTED IMMEDIATELY TO THE ENGINEER.
5. THIS DRAWING TO BE READ IN CONJUNCTION WITH ALL RELEVANT ARCHITECTS, ENGINEERS, SUBCONTRACTORS AND SPECIALISTS DRAWINGS AND SPECIFICATIONS.
6. EXISTING SERVICES HAVE NOT BEEN SHOWN BUT ARE PRESENT - THE CONTRACTOR IS TO LIAISE WITH ALL STATUTORY AUTHORITIES PRIOR TO THE COMMENCEMENT OF ANY WORKS.

KEY

WHEEL LINE

BODY LINE



DB32 PRIVATE CAR

OVERALL LENGTH	4.223m
OVERALL WIDTH	1.715m
OVERALL BODY HEIGHT	1.392m
MIN BODY GROUND CLEARANCE	0.233m
MAX TRACK WIDTH	1.629m
LOCK TO LOCK TIME	4.00s
KERB TO KERB TURNING RADIUS	5.780m

VEHICLE DETAILS

APPROVAL

rev.	drawn	chkd	apprvd	date	description
01	SU	RGP	JM	13.01.21	ISSUED FOR APPROVAL.

Client
MV HOMES

Project
HOUSING DEVELOPMENT
LANSBURY ROAD

Title
VEHICLE TRACKING LAYOUT
ENTERING BAY IN FORWARD GEAR
SHEET 3/4

Vale Consultancy
CONSULTING CIVIL & STRUCTURAL ENGINEERS
29 Bocam Park, Old Field Road, Pencoed, Bridgend CF35 5LJ.
Phone: 01656 863794 Email: enquiries@vale-consultancy.co.uk

date	drawn	checked	approved
13.01.21	SU	RGP 13.01.21	JM 13.01.21

scale @ A1	project no.
1:200	10463

status	drg. no.	rev.
A	10463/902	01

DRAWING STATUS
A - Approval, AB - As-Built, C - Construction, D - Draft, P - Preliminary, T - Tender

ORIGINAL DRAWING SIZE 841 x 594

10 0 10 20 50 100mm NATURAL SCALE

A1