



NORTH

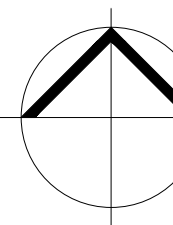

Do not scale from this drawing.  
The users of this drawing shall check all dimensions & report all errors and omissions to LeTrucco Design.  
This drawing is copyright. It must not be copied, used or disclosed to third parties without prior permission of LeTrucco Design.



SHEFFIELD BIKE STANDS  
NTS

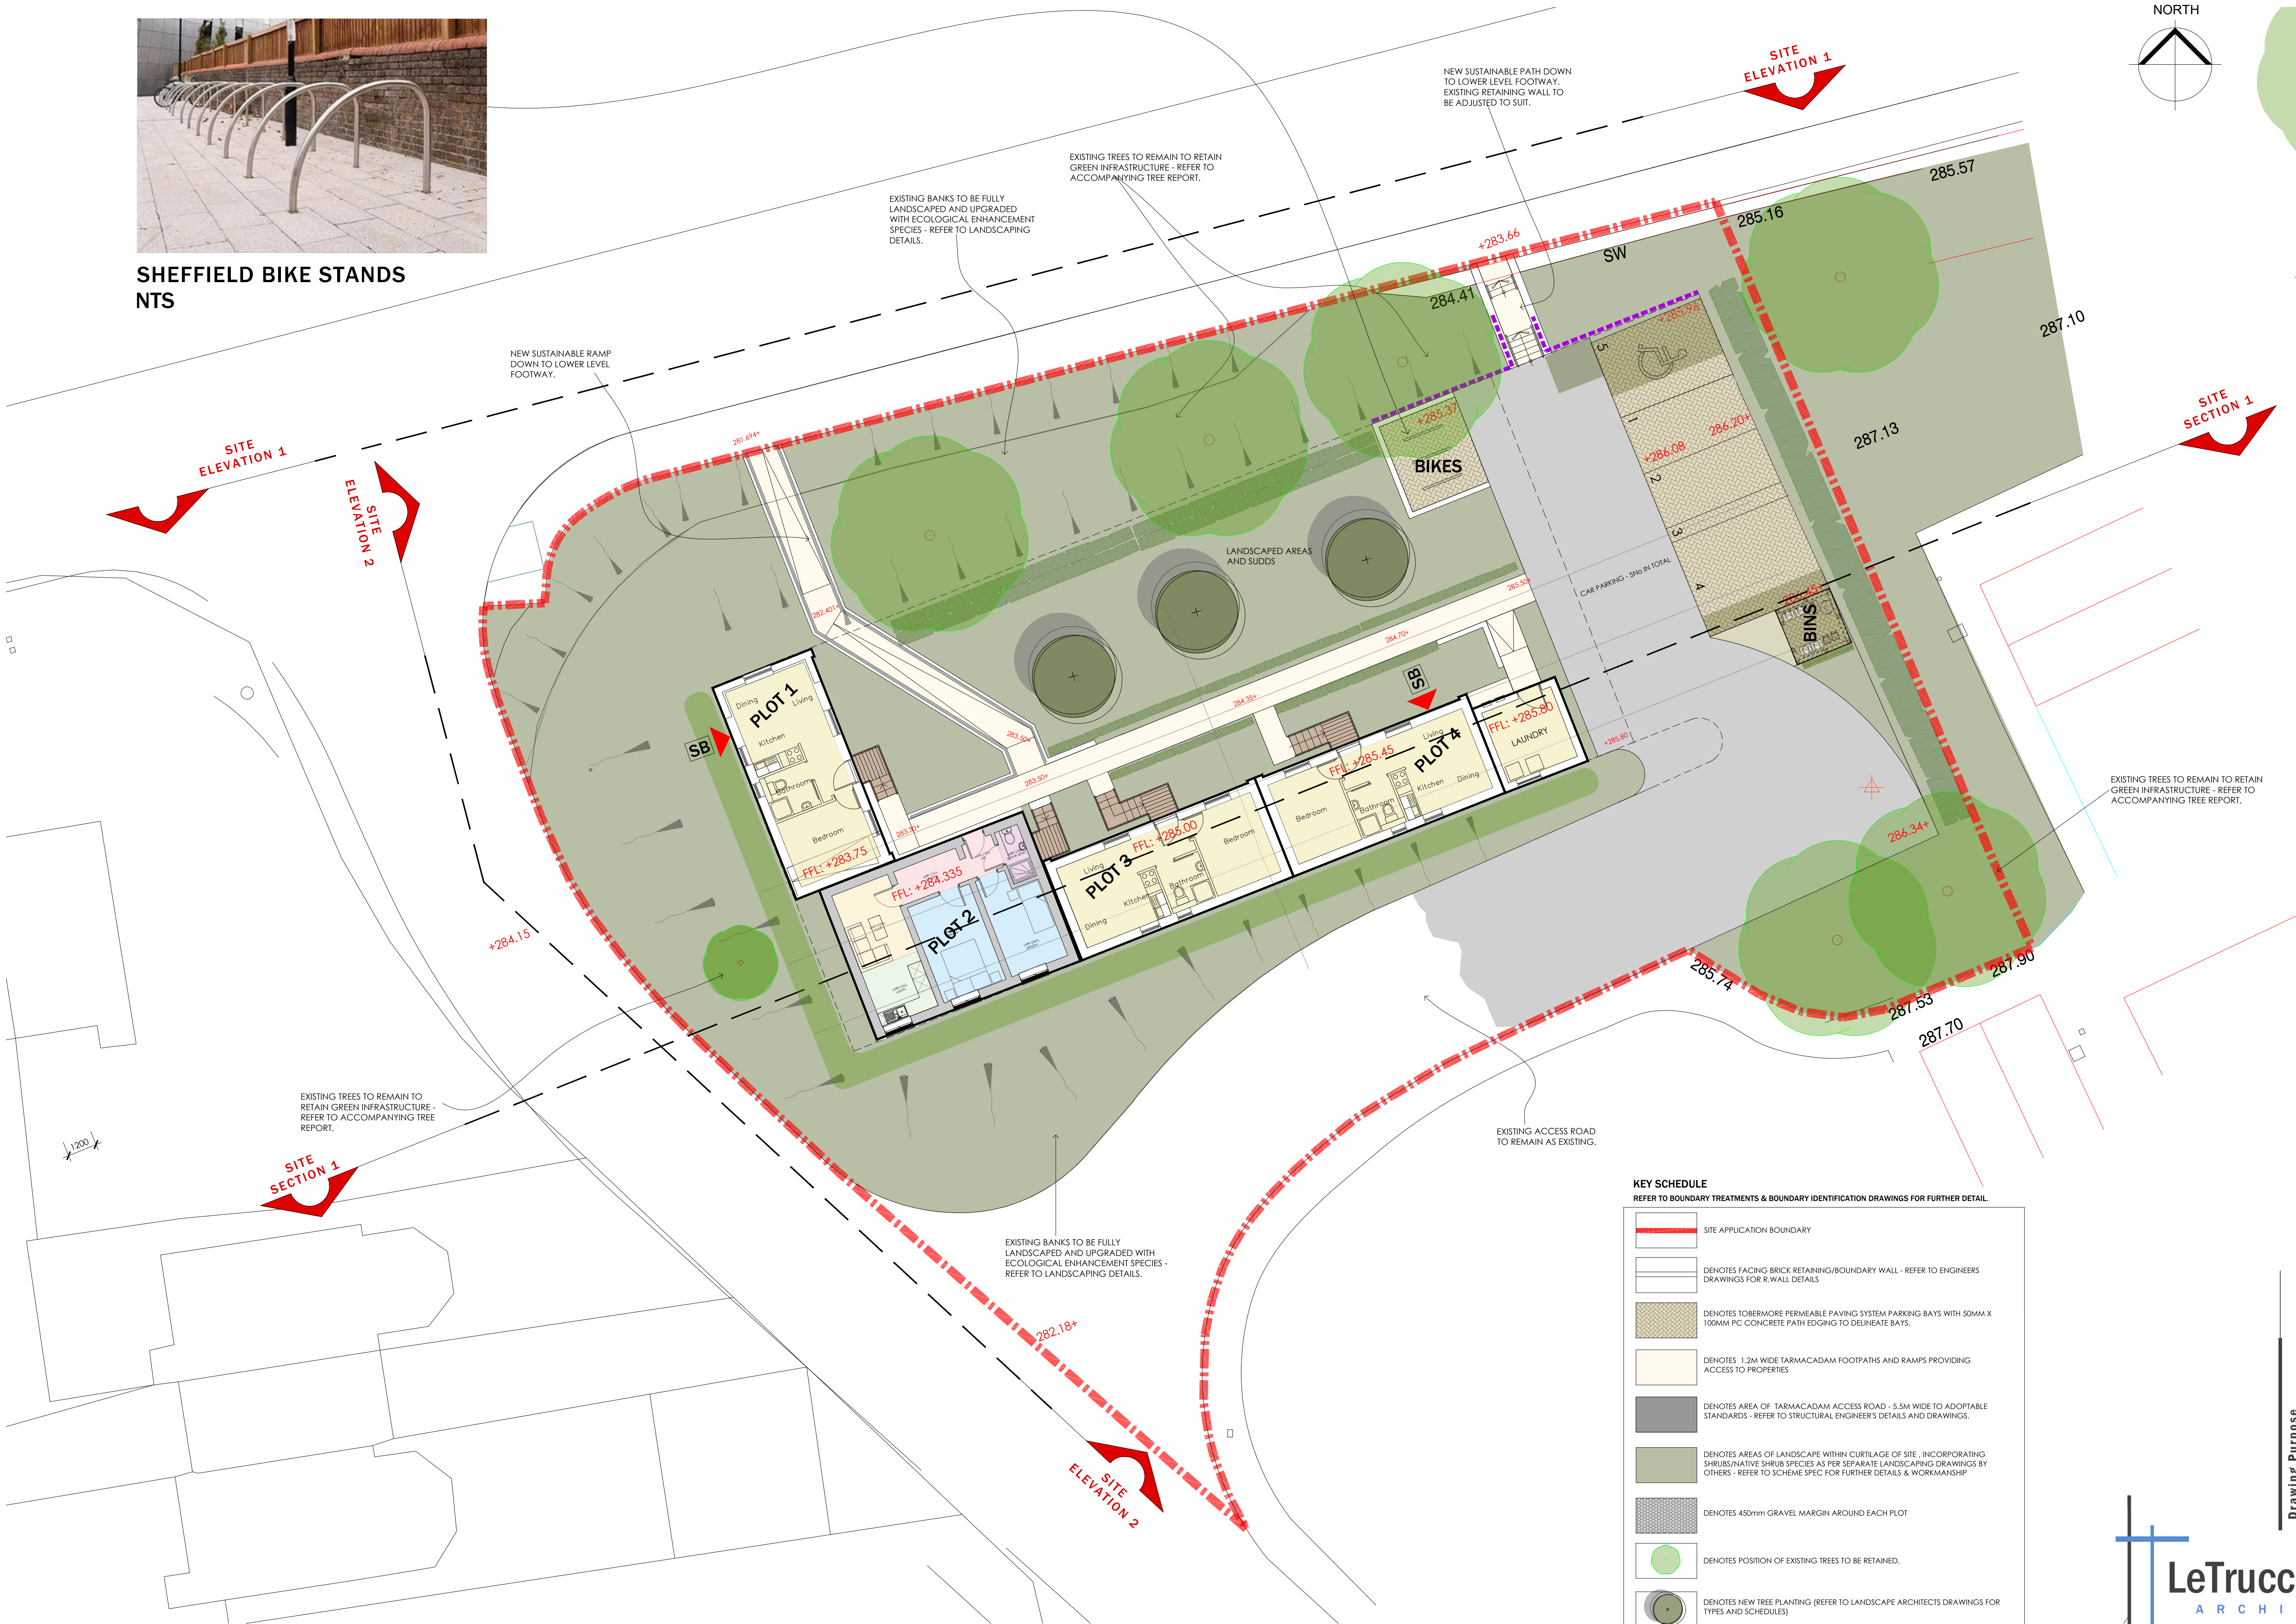

PROPOSED SITE LAYOUT 1:125

0 1.25 2.5 3.75 5.0 6.25 m  
SCALE 1:125

KEY SCHEDULE  
REFER TO BOUNDARY TREATMENTS & BOUNDARY IDENTIFICATION DRAWINGS FOR FURTHER DETAIL.

|  |   |
|--|---|
|  | SITE APPLICATION BOUNDARY   |
|  | DENOTES FACING BRICK RETAINING/BOUNDARY WALL - REFER TO ENGINEERS DRAWINGS FOR R.WALL DETAILS   |
|  | DENOTES TOBERMORE PERMEABLE PAVING SYSTEM PARKING BAYS WITH 50MM X 100MM PC CONCRETE PATH EDGING TO DELINEATE BAYS.                                                                                    |
|  | DENOTES 1.2M WIDE TARMACADAM FOOTPATHS AND RAMPS PROVIDING ACCESS TO PROPERTIES   |
|  | DENOTES AREA OF TARMACADAM ACCESS ROAD - 5.5M WIDE TO ADAPTABLE STANDARDS - REFER TO STRUCTURAL ENGINEER'S DETAILS AND DRAWINGS.                                                                       |
|  | DENOTES AREAS OF LANDSCAPE WITHIN CURTILAGE OF SITE, INCORPORATING SHRUBS/NATIVE SHRUB SPECIES AS PER SEPARATE LANDSCAPING DRAWINGS BY OTHERS - REFER TO SCHEME SPEC FOR FURTHER DETAILS & WORKMANSHIP |
|  | DENOTES 450mm GRAVEL MARGIN AROUND EACH PLOT   |
|  | DENOTES POSITION OF EXISTING TREES TO BE RETAINED.   |
|  | DENOTES NEW TREE PLANTING (REFER TO LANDSCAPE ARCHITECTS DRAWINGS FOR TYPES AND SCHEDULES)   |
|  | 'VIVARA PRO' 'BARCELONA' OPEN WOOD STONE BIRD BOX - PLOT 4 ONLY   |

| Revisions |          |                                                       |  |
|-----------|----------|-------------------------------------------------------|--|
| REV. A    | SEPT 25  | LANDRY ARRANGEMENT REVISED.                           |  |
| REV. B    | SEPT 25  | SITE FULLY REVISED TO SUIT PLANNING OFFICES COMMENTS. |  |
| REV. C    | MARCH 26 | REVISED TO SUIT PLANNING OFFICES FURTHER COMMENTS.    |  |

| Scale    | Revision | Drawing No           | Drawing Title          |
|----------|----------|----------------------|------------------------|
| 1:125@A1 | C        | LT2509.04.01         | Proposed Site Layout   |
| Date     | Checked  | Client               | Job Title              |
| Sept 25  | KML      | Merthyr Valley Homes | Hornbeam Close, Gurnos |

Drawing Purpose  
PLANNING