


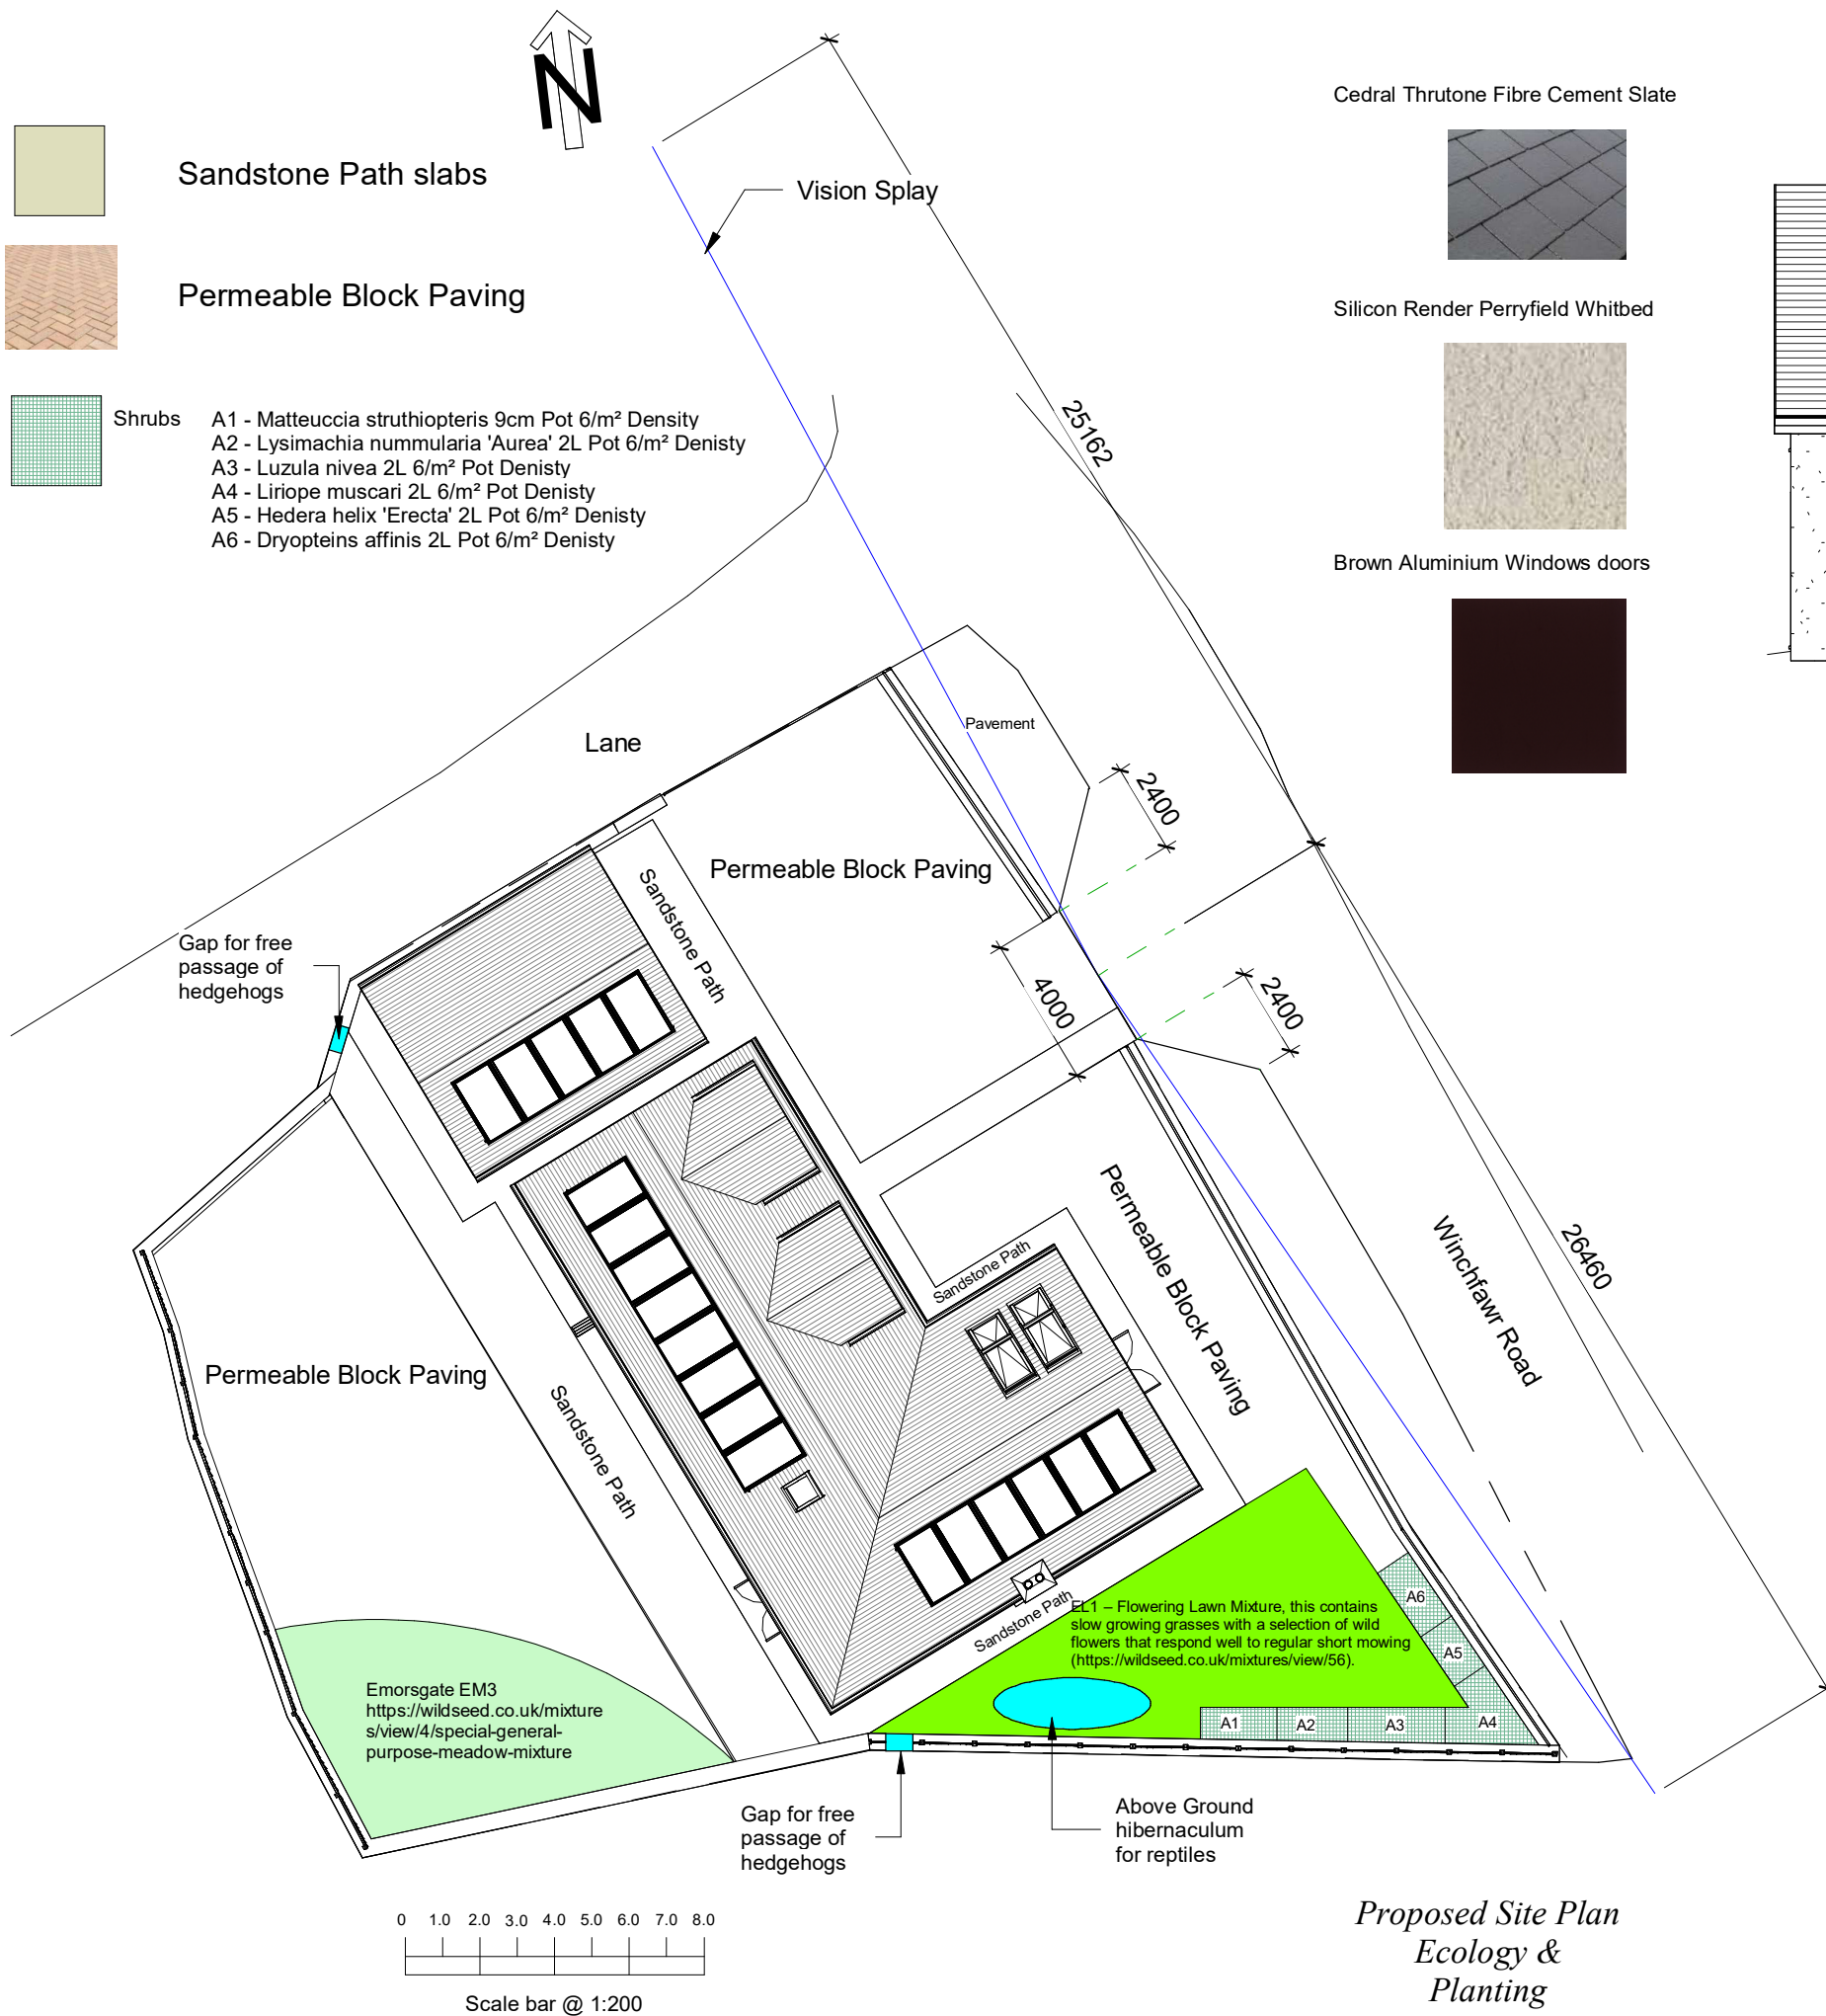

|   |                |   |
|---|----------------|---|
| INDIGO DESIGN (Part of 3dcadwales Ltd) 5 Ashlea Drive,<br>Merthyr Tydfil, CF47 0NY Tele 01685 385746 Mob -<br>07940913216 Email: philip@3dcadwales.co.uk |                |   |
| This Drawing is Copyright,<br>Dimensions to be checked<br>on site and not scaled from<br>this drawing                                                    |                |  Indigo 3d Design |
| PURPOSE OF ISSUE   | DRAWING NUMBER |   |
| Planning Approval   | WF-11          |   |
| PROJECT<br>New Dwelling with Detached Garage   |                |   |
| SHEET<br>Proposed Ecology, Planting & Finishes   |                |   |
| Address Land off, Winch Fawr Road, Merthyr<br>Tydfil. CF48 1RD                                                                                           |                |   |
| Checked by<br>JH   | Drawn by<br>PH | Scale (@ A3)<br>As indicated                                                                           |
| Rev No   | Description    | Date                                                                                                   |
| A   | Issue          | 30/11/2022                                                                                             |
|   |                |   |
|   |                |   |
|   |                |   |