


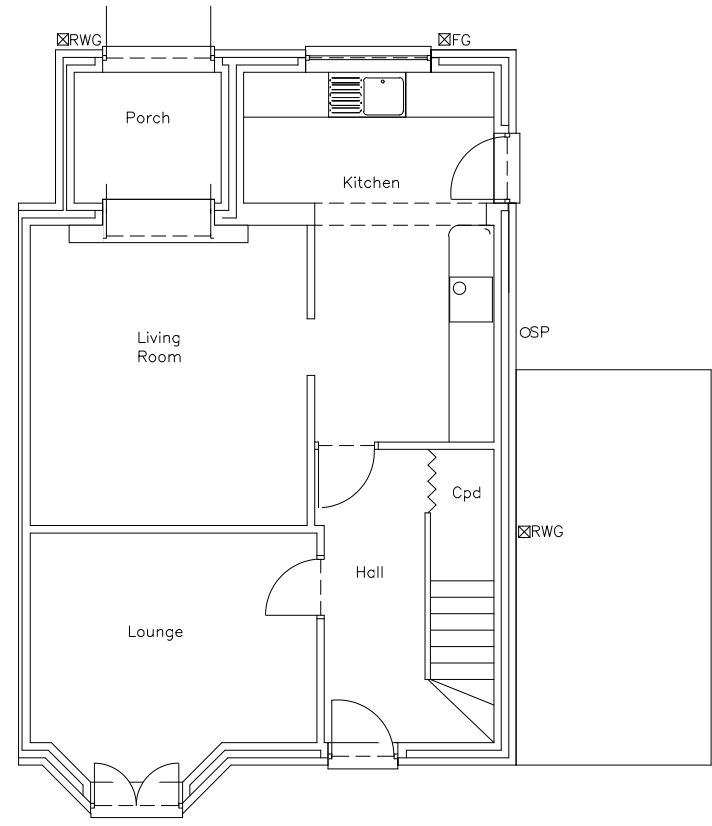


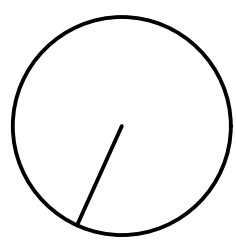


GROUND FLOOR PLAN

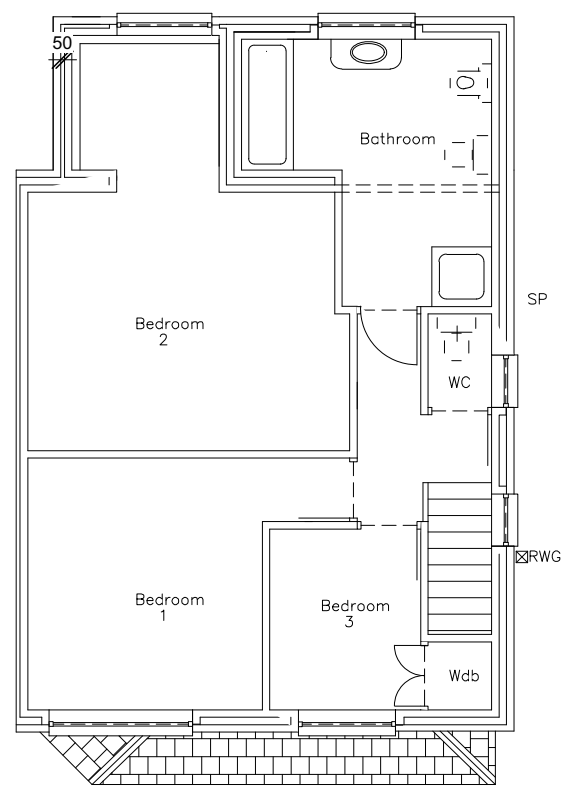


FIRST FLOOR PLAN

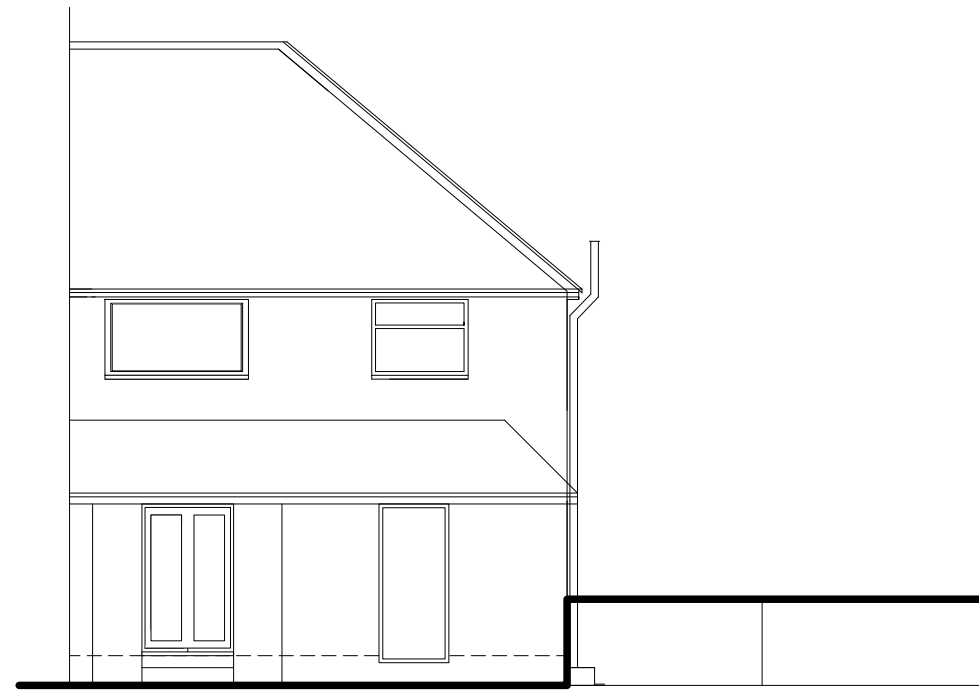

FRONT ELEVATION


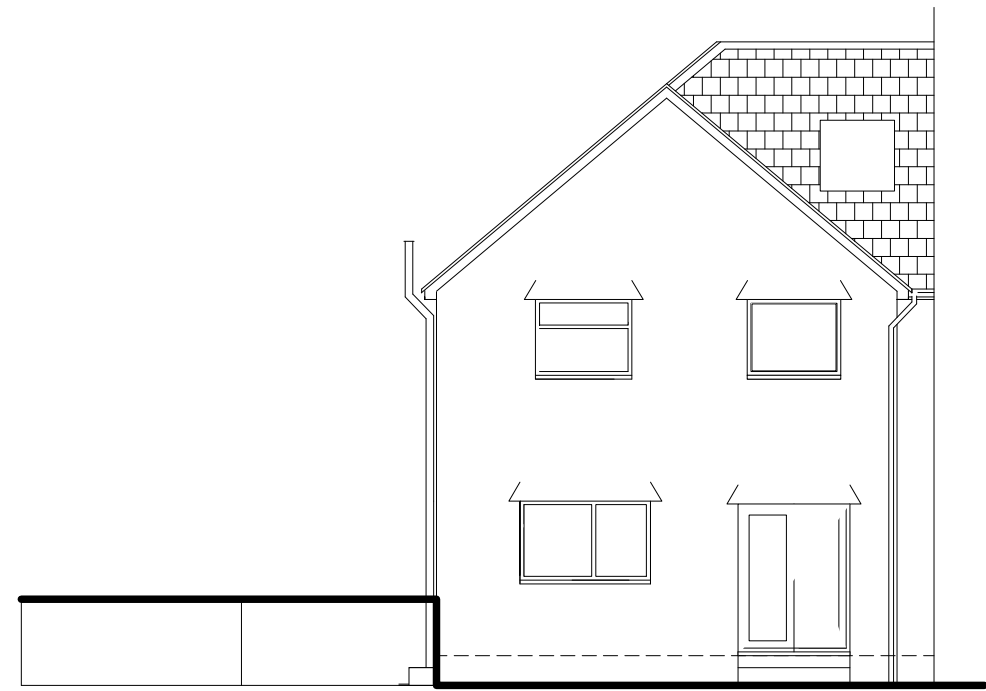


REAR ELEVATION

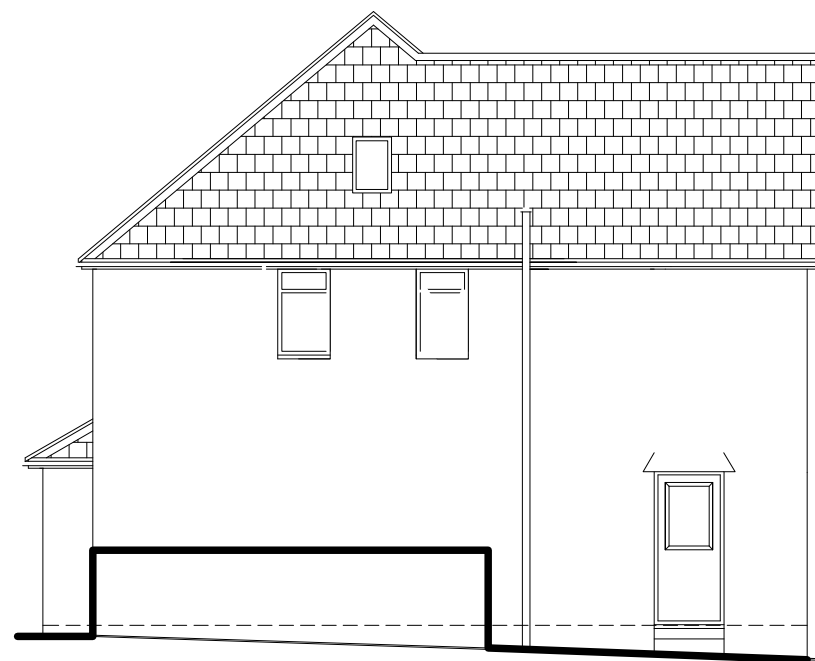


SIDE ELEVATION


EXISTING

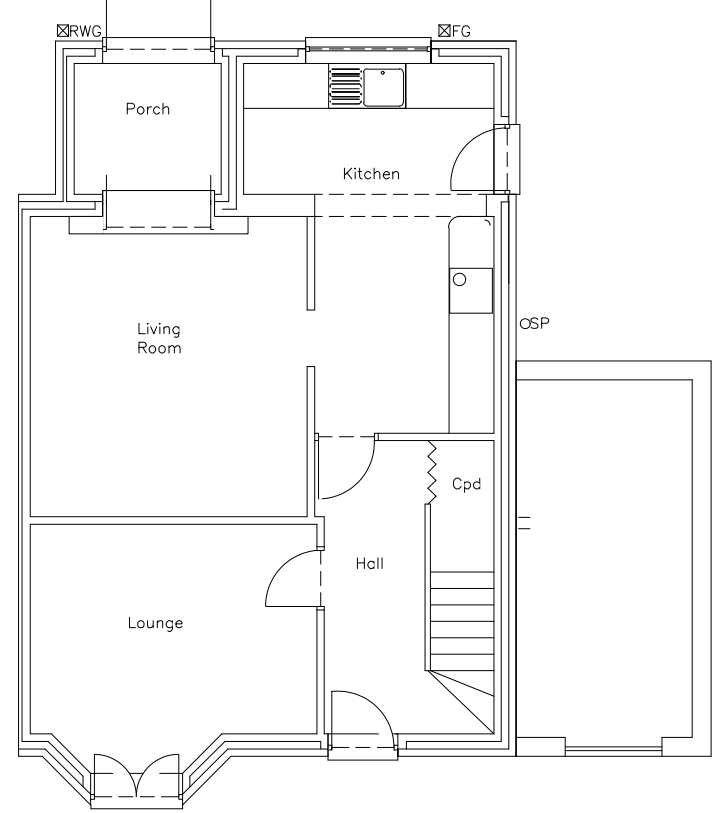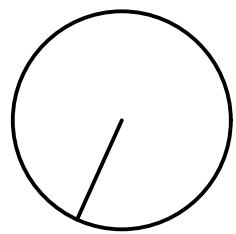

GROUND FLOOR PLAN

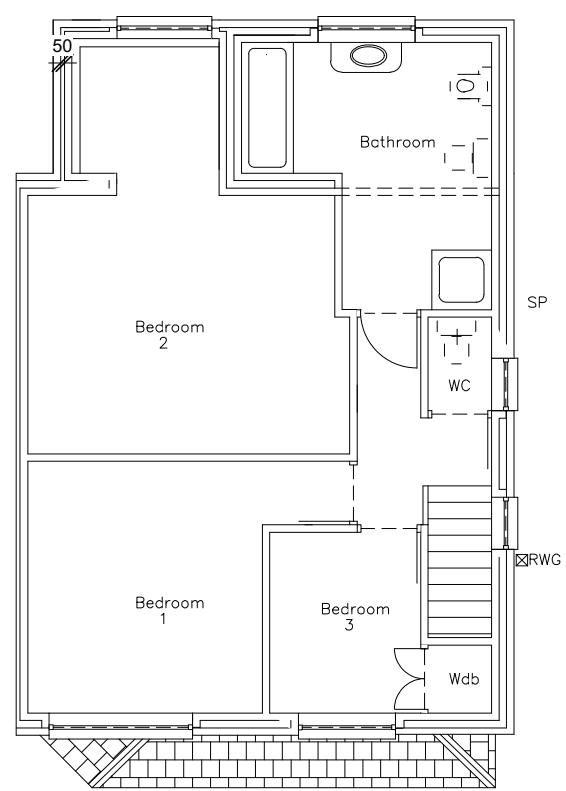


FIRST FLOOR PLAN

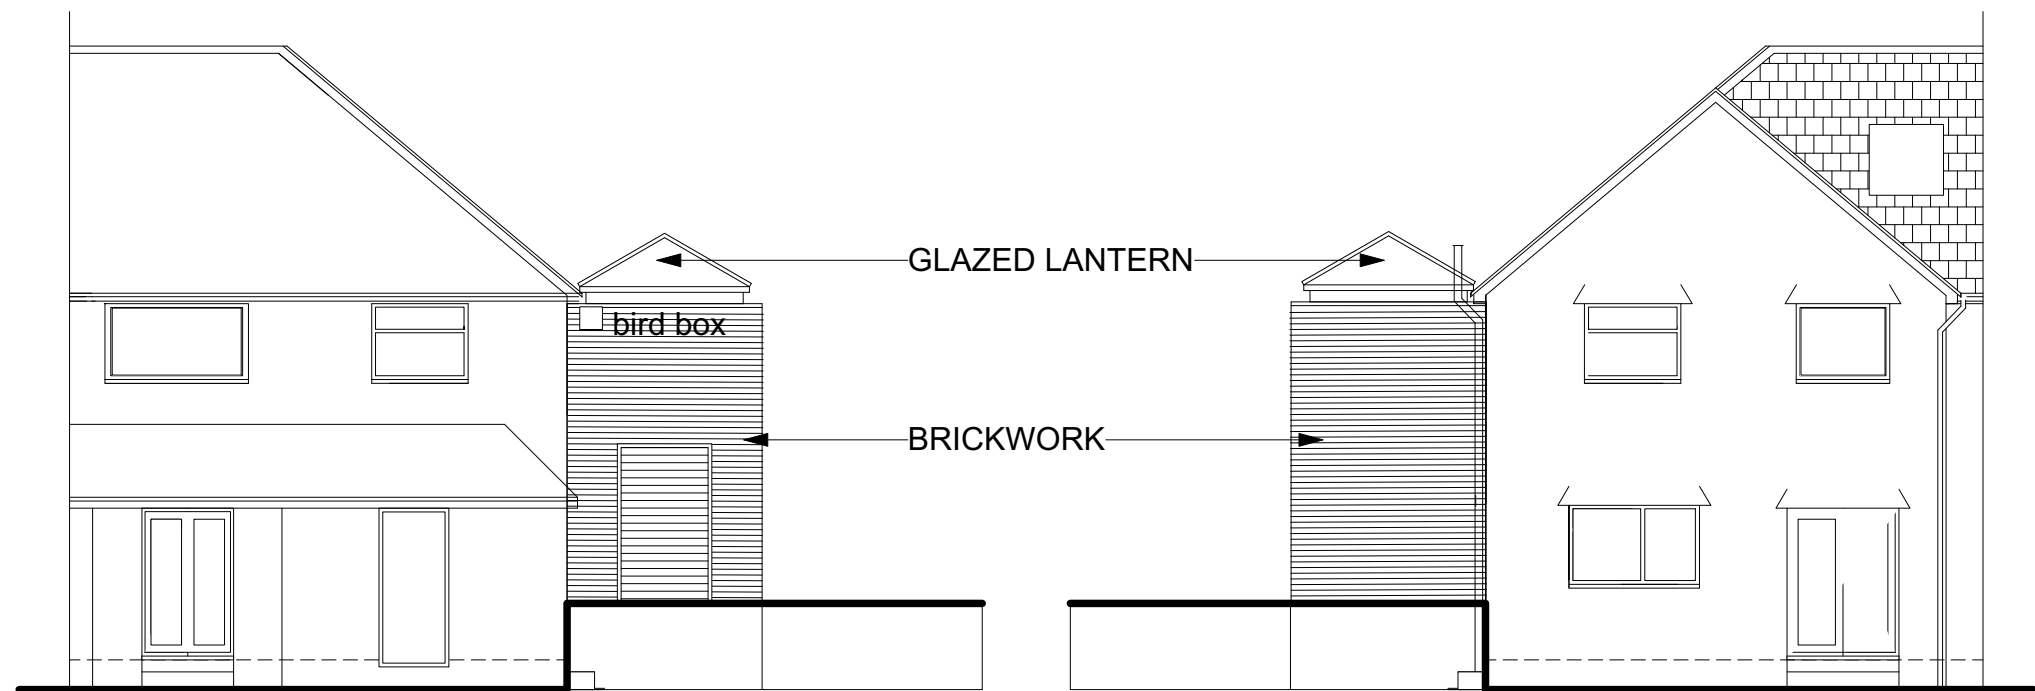

FRONT ELEVATION

REAR ELEVATION

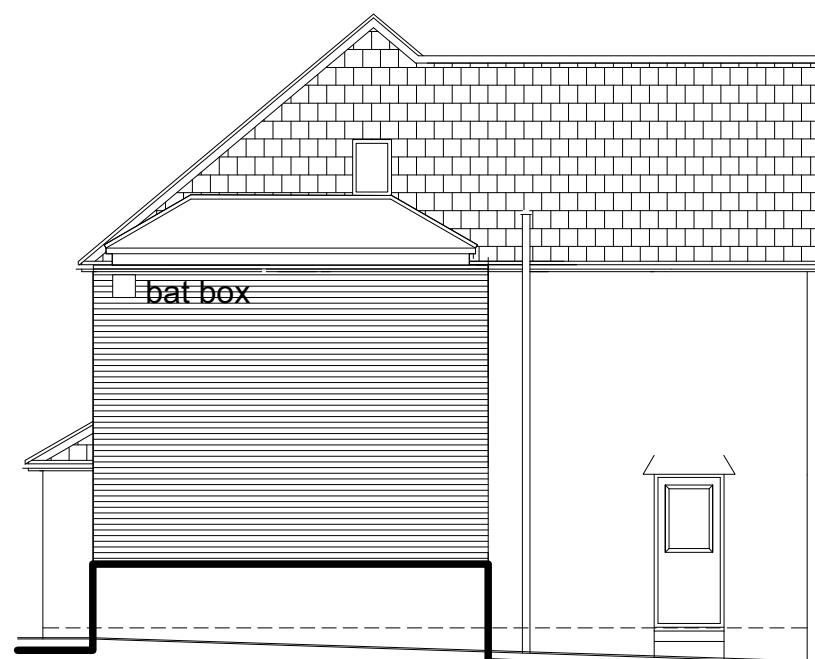

SIDE ELEVATION

PROPOSED

PLANS AND ELEVATIONS 1:100



OSMAP 1:1250



BLOCK PLAN 1:500

PROPOSED SIDE EXTENSION
TO
46 Garden City, Penydarren, Merthyr Tydfil