


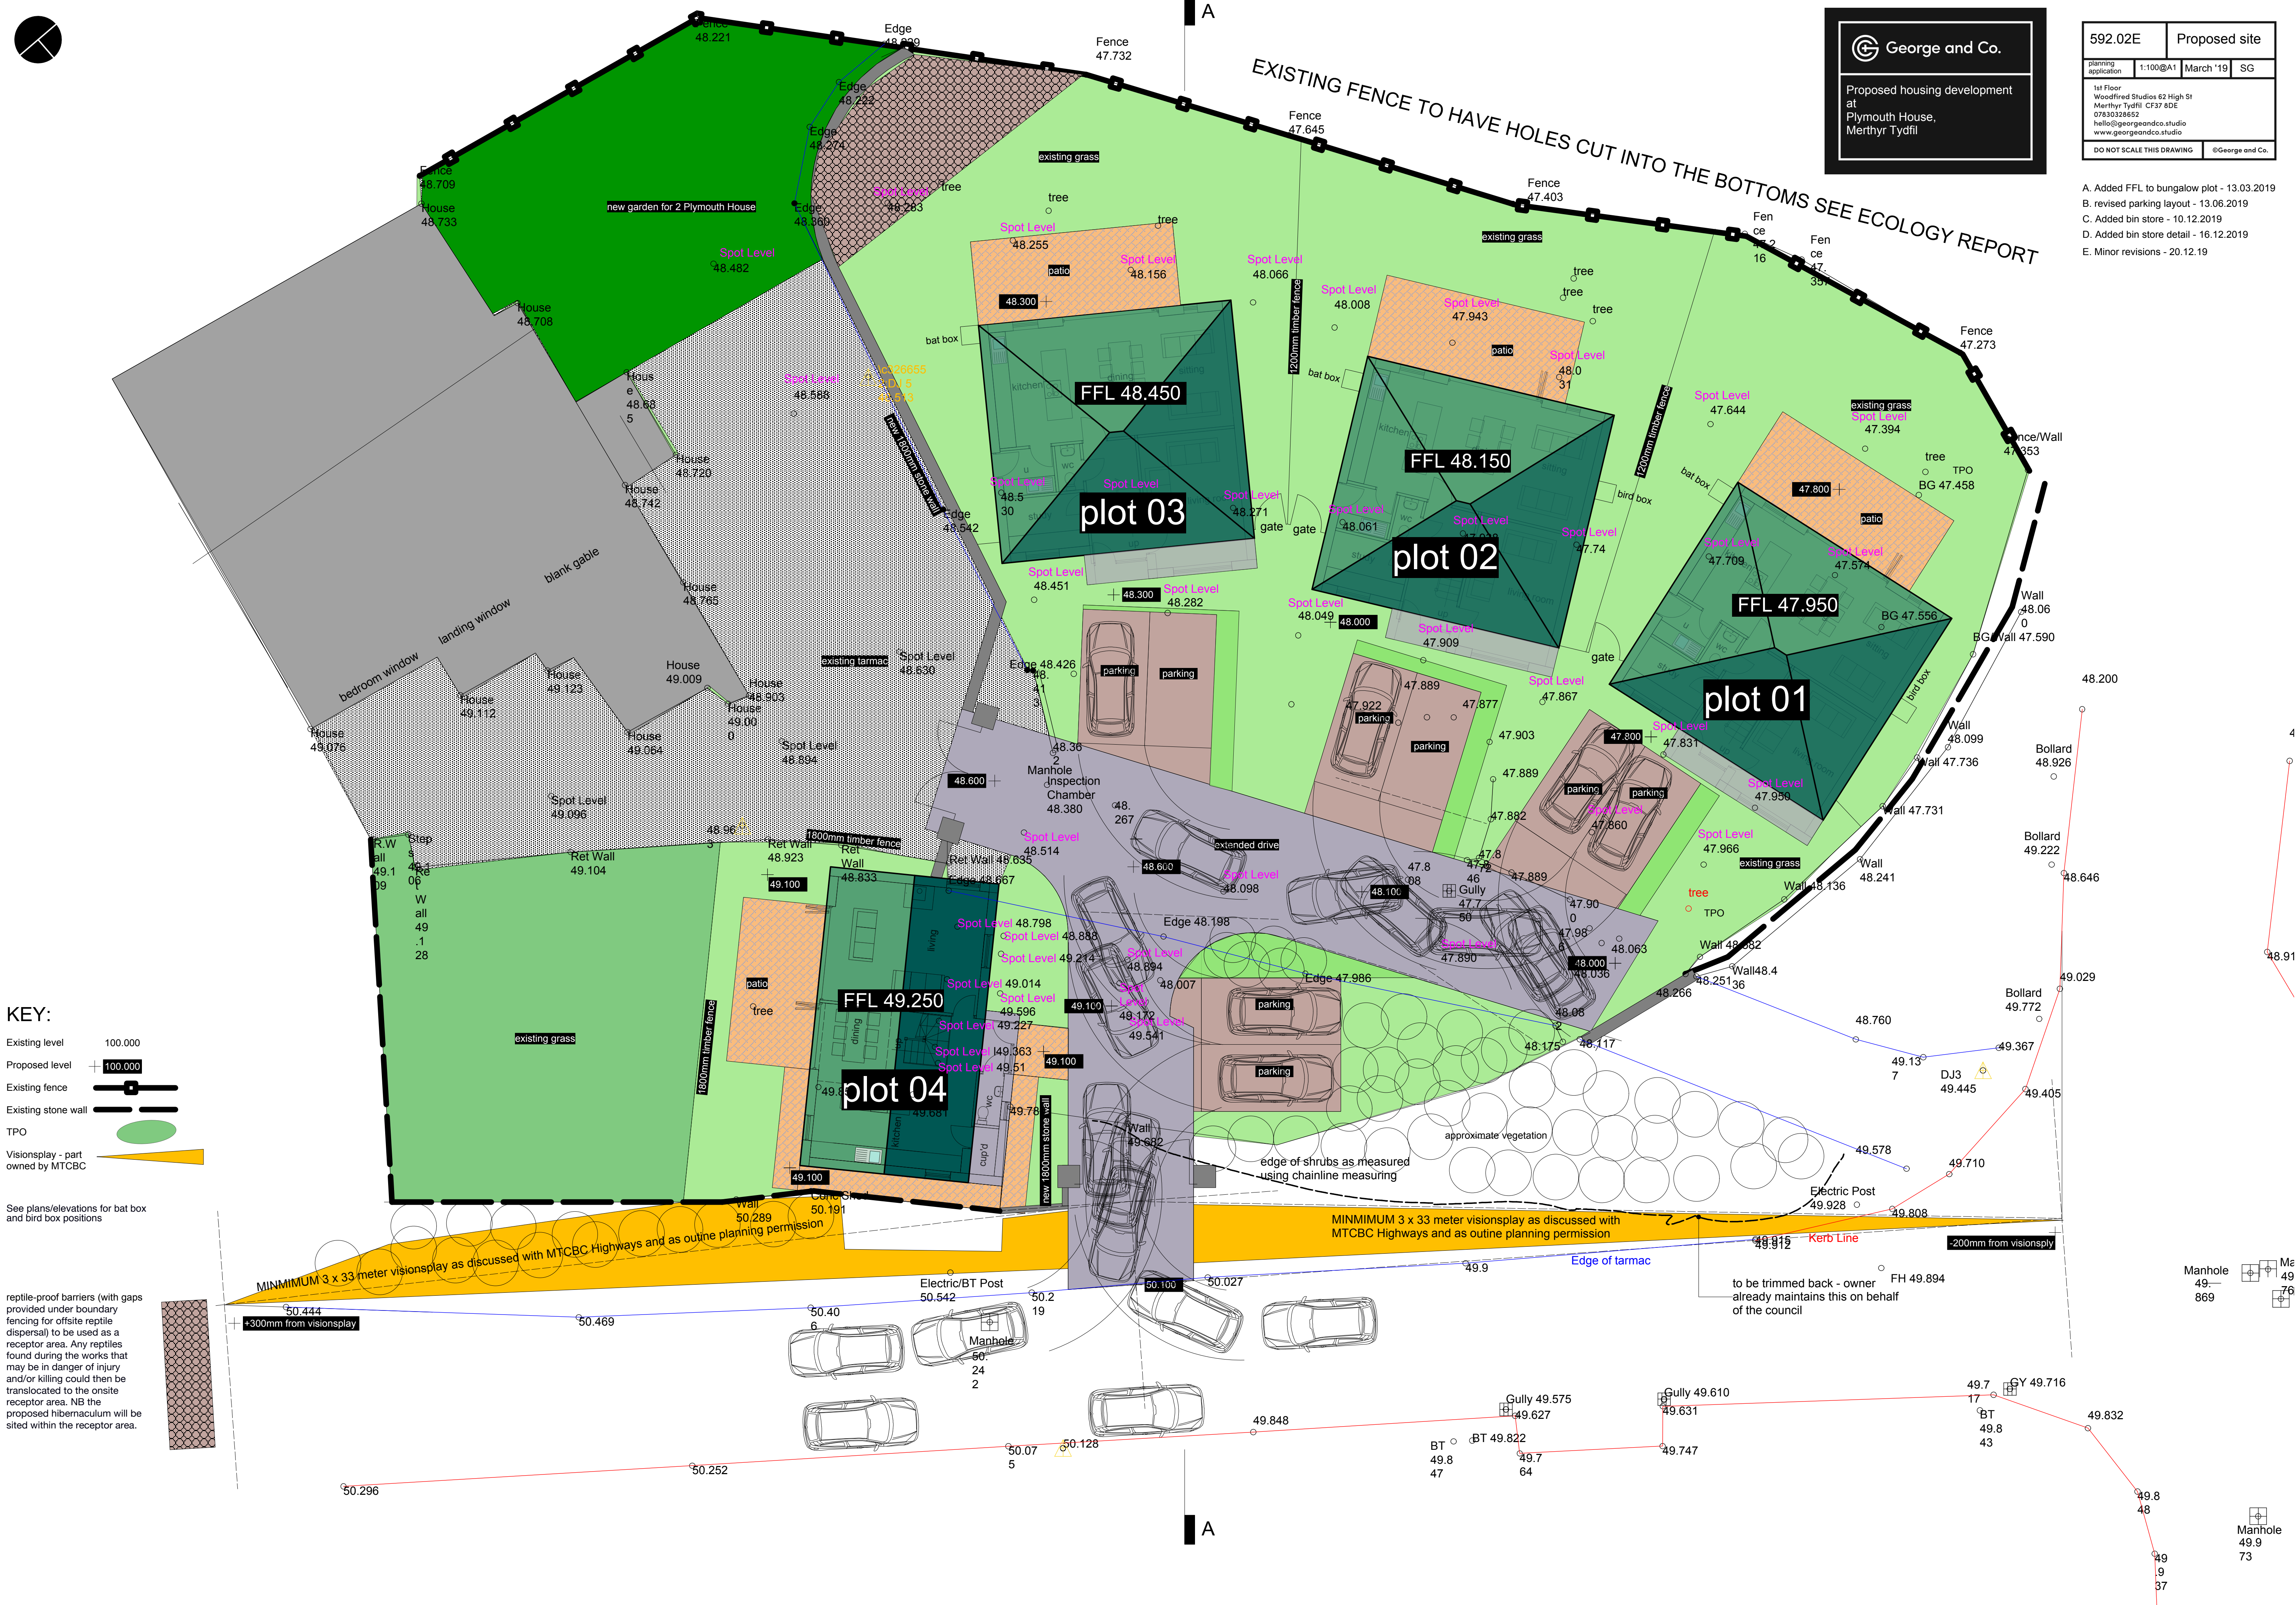

See plans/elevations for bat box
and bird box positions

reptile-proof barriers (with gaps provided under boundary fencing for offsite reptile dispersal) to be used as a receptor area. Any reptiles found during the works that may be in danger of injury and/or killing could then be translocated to the onsite receptor area. NB the proposed hibernaculum will be sited within the receptor area.

Proposed housing development
at
Plymouth House,
Merthyr Tydfil

planning application	1:100@A1	March '19	SG
1st Floor Woodfired Studios 62 High St Merthyr Tydfil CF37 8DE 07830328652 hello@georgeandco.studio www.georgeandco.studio			
DO NOT SCALE THIS DRAWING		©George and Co	

- . Added FFL to bungalow plot - 13.03.2019
- . revised parking layout - 13.06.2019
- . Added bin store - 10.12.2019
- . Added bin store detail - 16.12.2019
- . Minor revisions - 20.12.19