



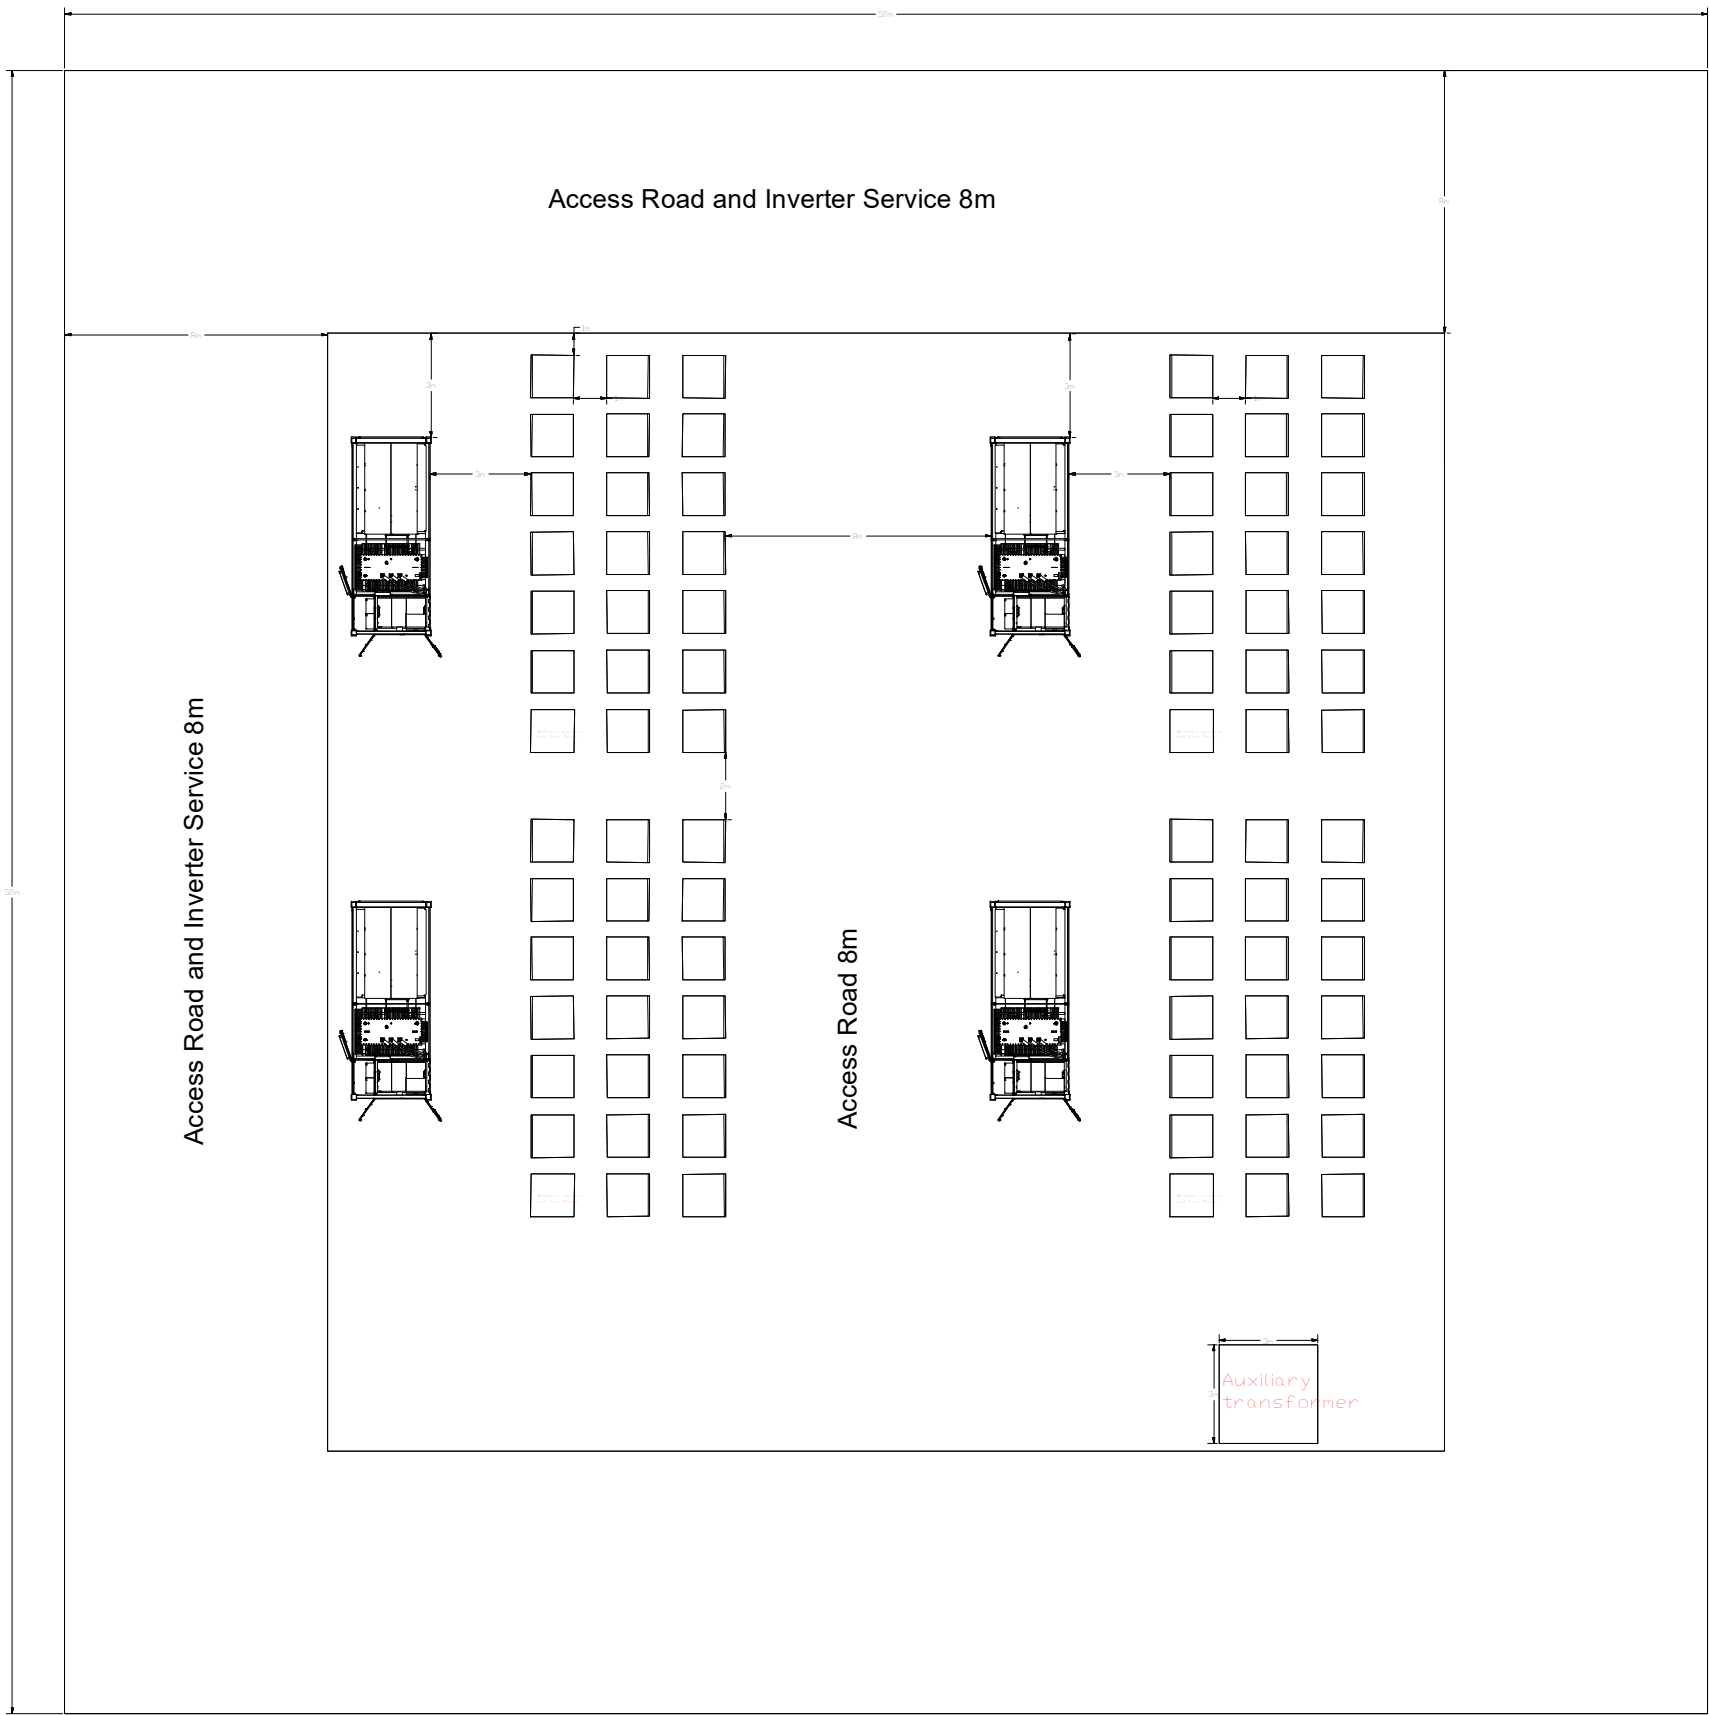

Legend

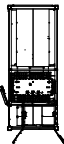

4 x 3950SCS UP SMA inverter skid




80 x EnerOne CATL



4 x Battery control and Fire Panel

This is a preliminary layout for indicative purpose only. NOT FOR CONSTRUCTION.

Coordinate System: British National Grid
Projection: Transverse Mercator
Datum: OSGB 1936
Units: Meter

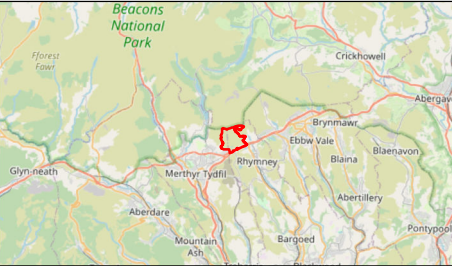

00	24/10/2022	First Draft	NH	PT	VR
Rev	Date	Description	Dm	Chk	App

Pen March Wind Farm



TITLE:
Figure 3.6:
Indicative Battery Storage Compound

SCALE: Not to Scale

REV 00