


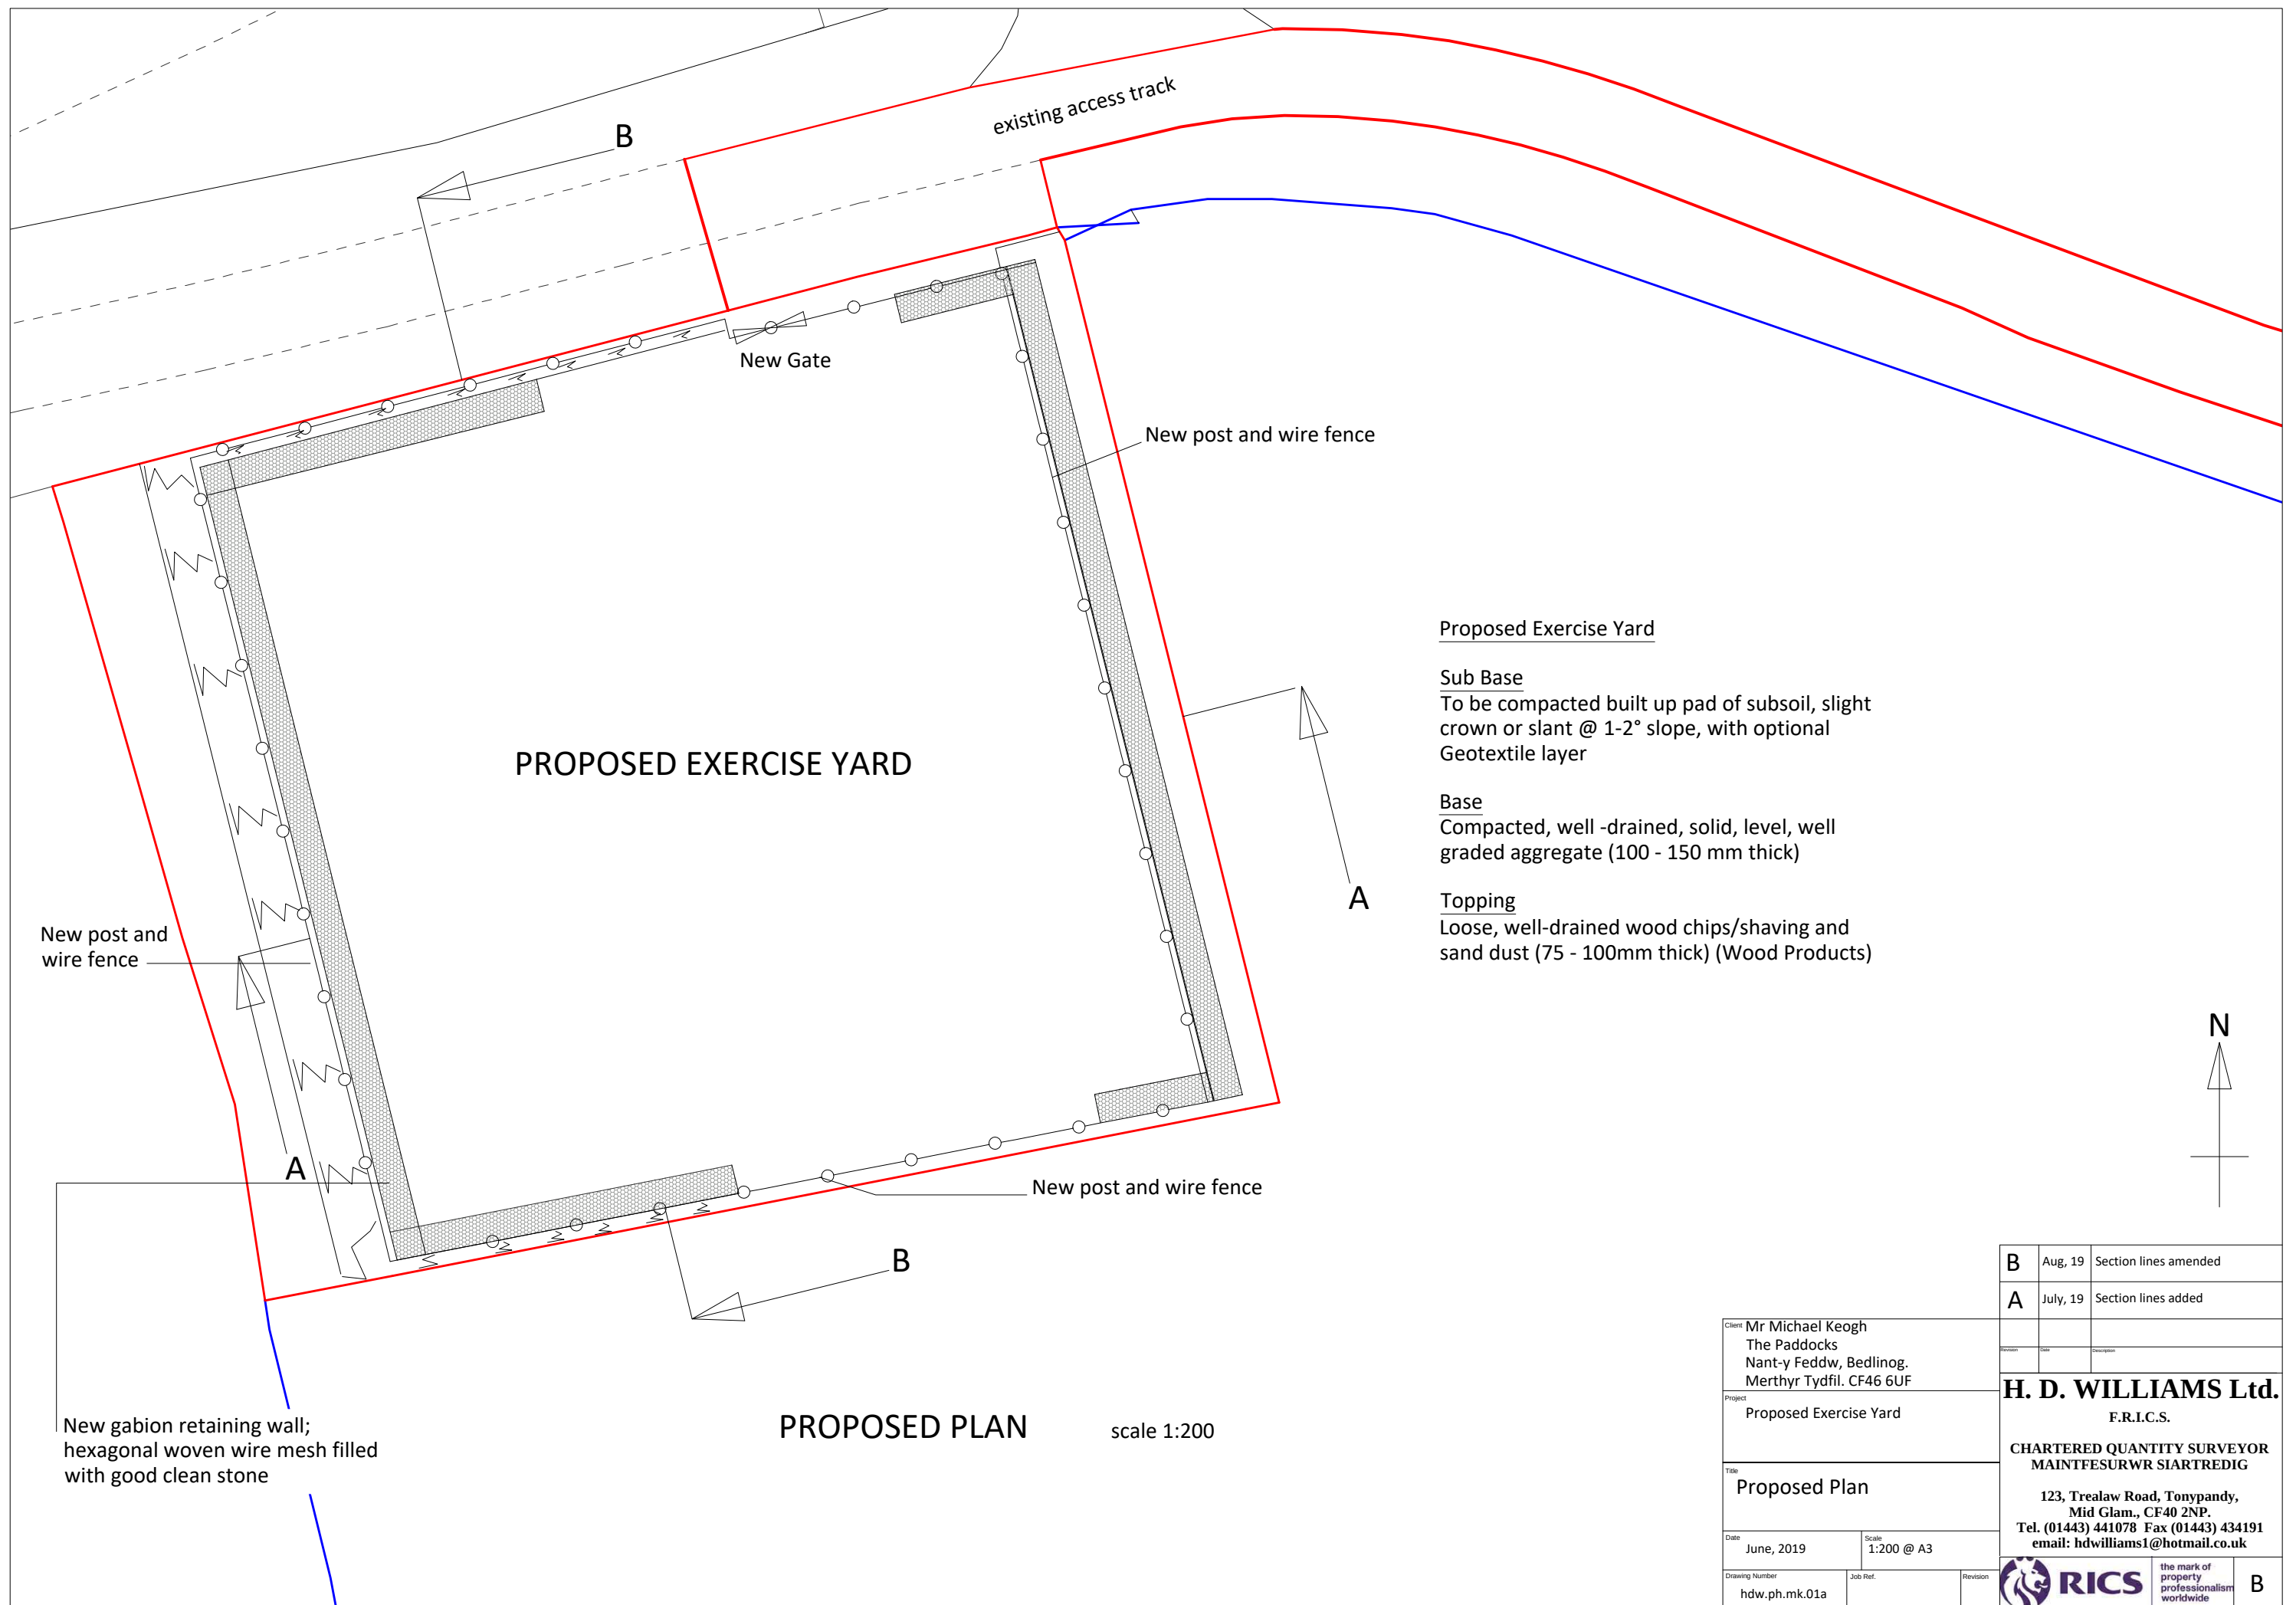

Proposed Exercise Yard

Sub Base

To be compacted built up pad of subsoil, slight crown or slant @ 1-2° slope, with optional Geotextile layer

Base

Compacted, well -drained, solid, level, well graded aggregate (100 - 150 mm thick)

Topping

Loose, well-drained wood chips/shaving and sand dust (75 - 100mm thick) (Wood Products)

B	Aug, 19	Section lines amended
A	July, 19	Section lines added
Client Mr Michael Keogh The Paddocks Nant-y Feddw, Bedlinog. Merthyr Tydfil. CF46 6UF		
Project Proposed Exercise Yard		
Title Proposed Plan		
Date June, 2019	Scale 1:200 @ A3	
Drawing Number hdw.ph.mk.01a	Job Ref.	Revision
 the mark of property professionalism worldwide		B

H. D. WILLIAMS Ltd.
F.R.I.C.S.
CHARTERED QUANTITY SURVEYOR
MAINTFESURWR SIARTREDIG
123, Treallaw Road, Tonypandy,
Mid Glam., CF40 2NP.
Tel. (01443) 441078 Fax (01443) 434191
email: hdwilliams1@hotmail.co.uk