


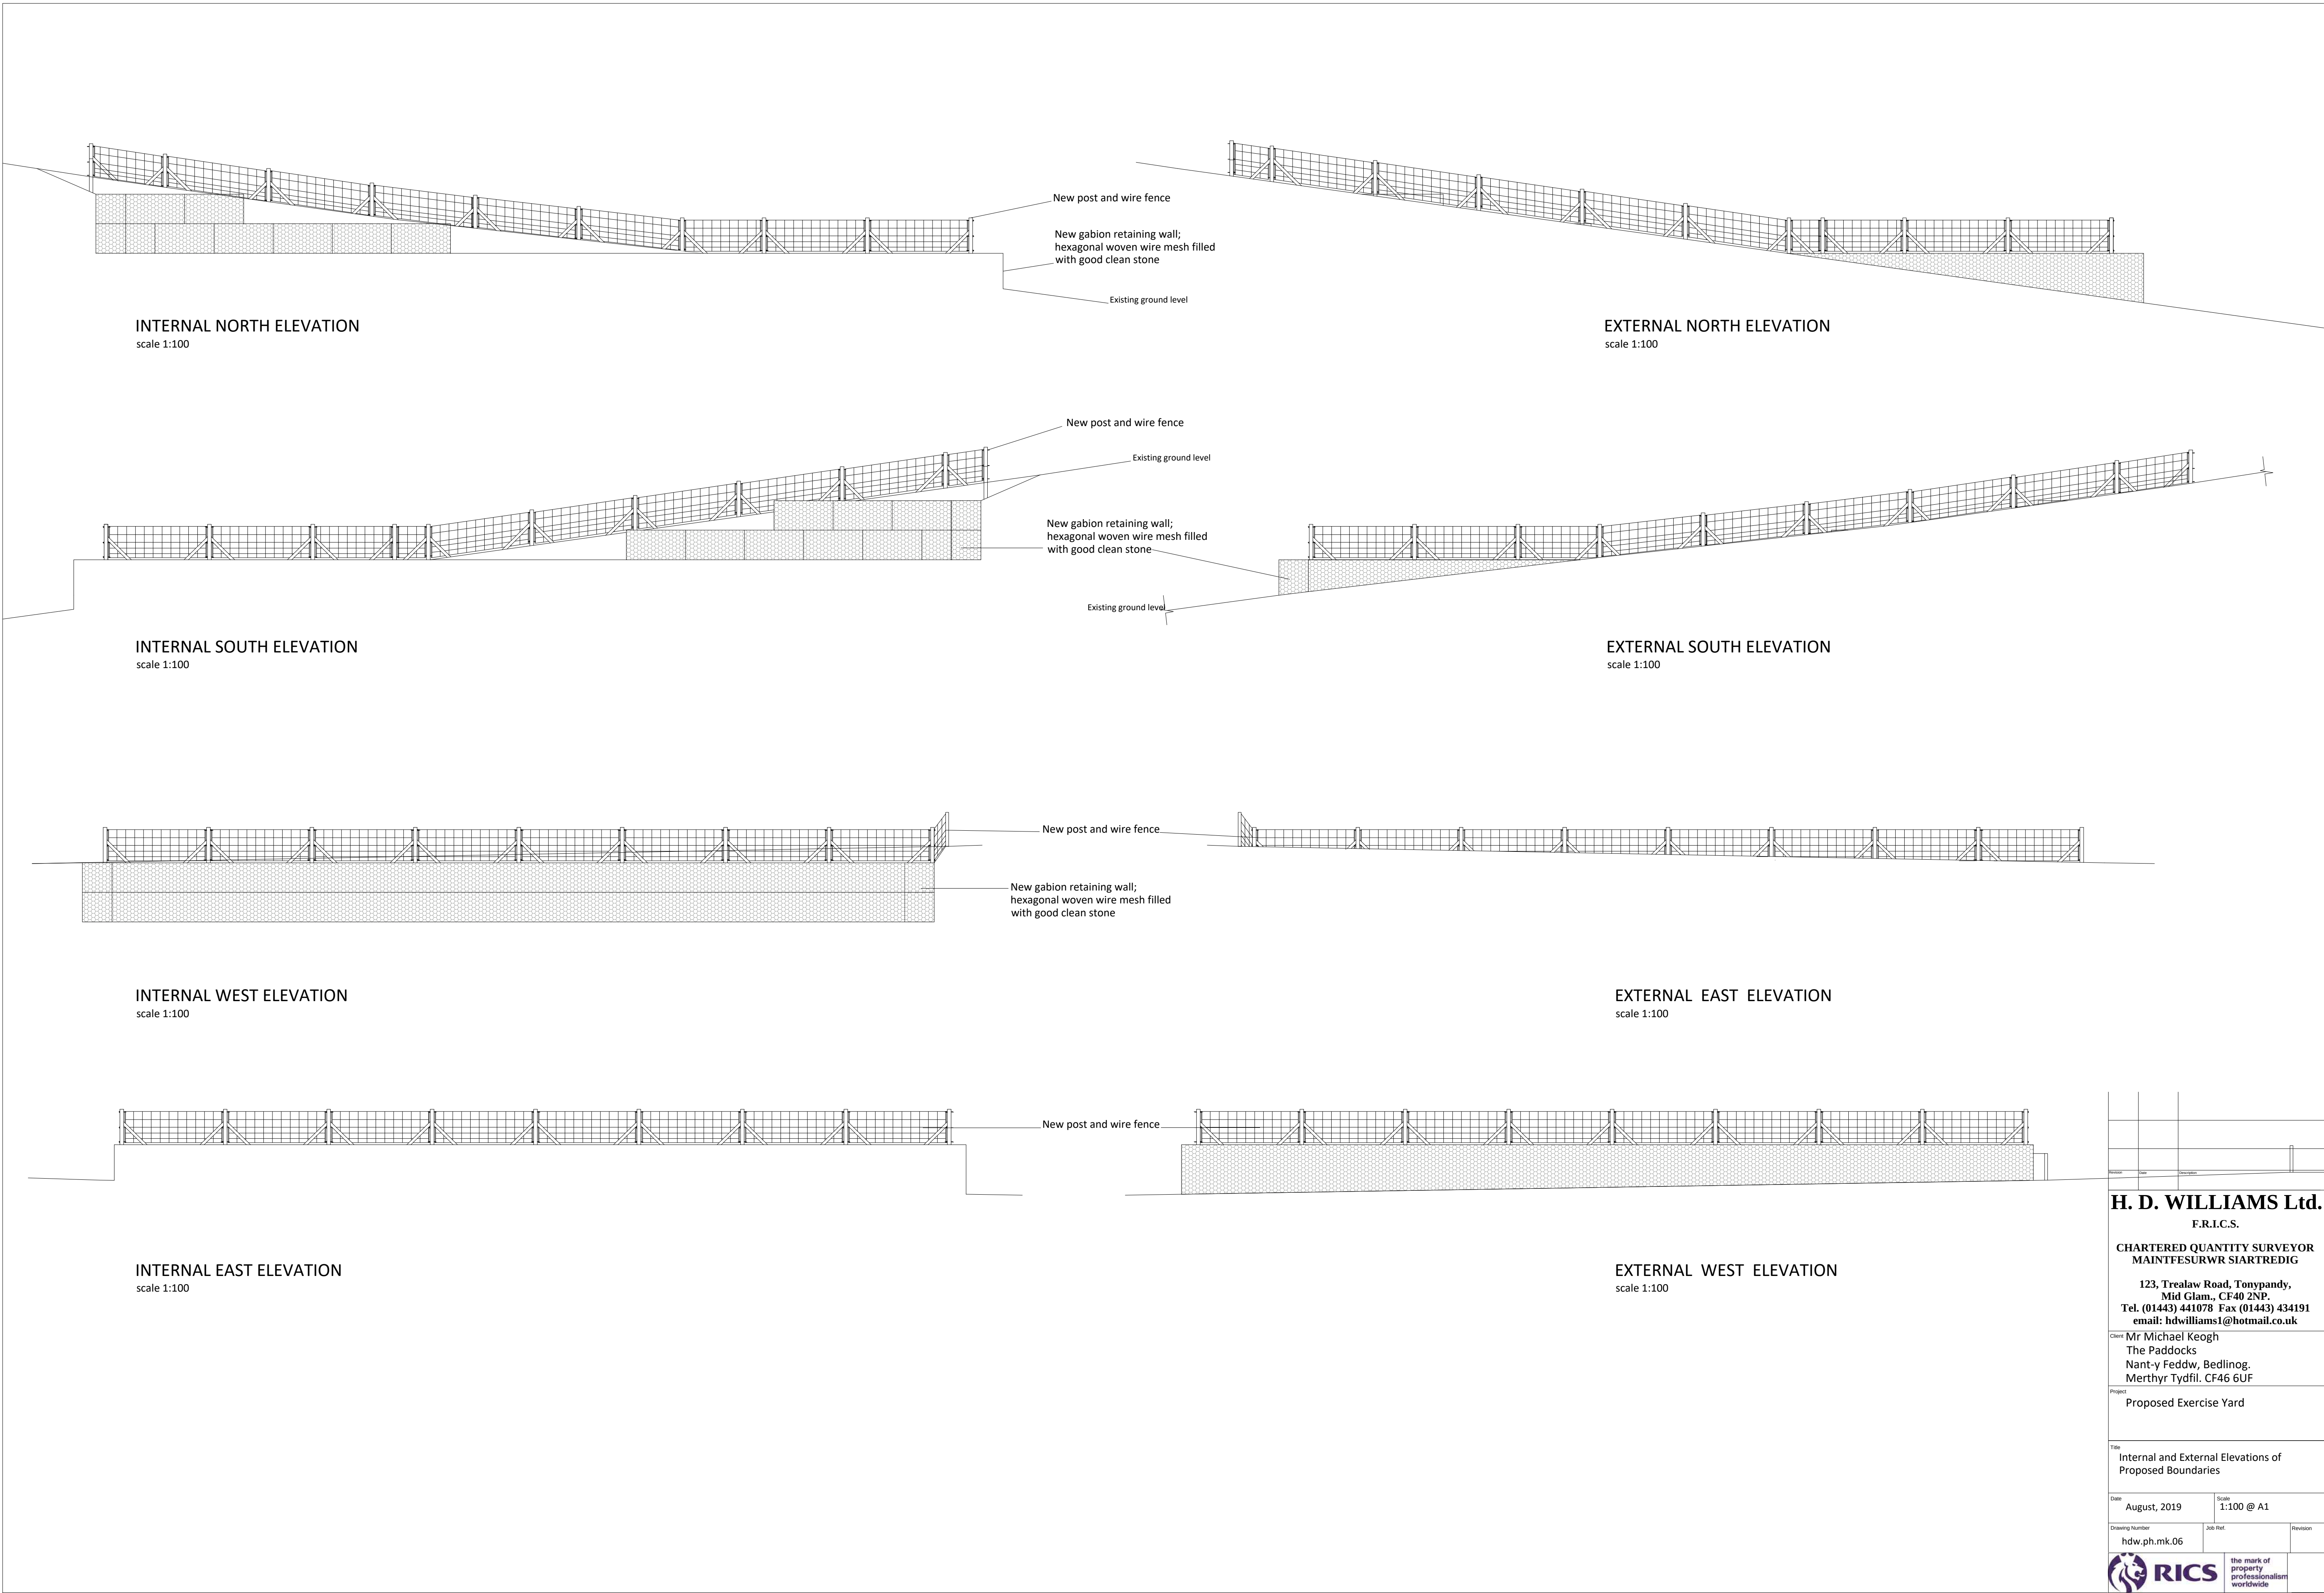

H. D. WILLIAMS Ltd. F.R.I.C.S. CHARTERED QUANTITY SURVEYOR MAINTFESURWR SIARTREDIG 123, Treallaw Road, Tonypandy, Mid Glam., CF40 2NP. Tel. (01443) 441078 Fax (01443) 434191 email: hdwilliams1@hotmail.co.uk		
Client: Mr Michael Keogh The Paddocks Nant-y Feddw, Bedlinog. Merthyr Tydfil. CF46 6UF		
Project: Proposed Exercise Yard		
Title: Internal and External Elevations of Proposed Boundaries		
Date: August, 2019	Scale: 1:100 @ A1	
Drawing Number: hdw.ph.mk.06	Job Ref:	Revision:
		the mark of property professionalism worldwide