


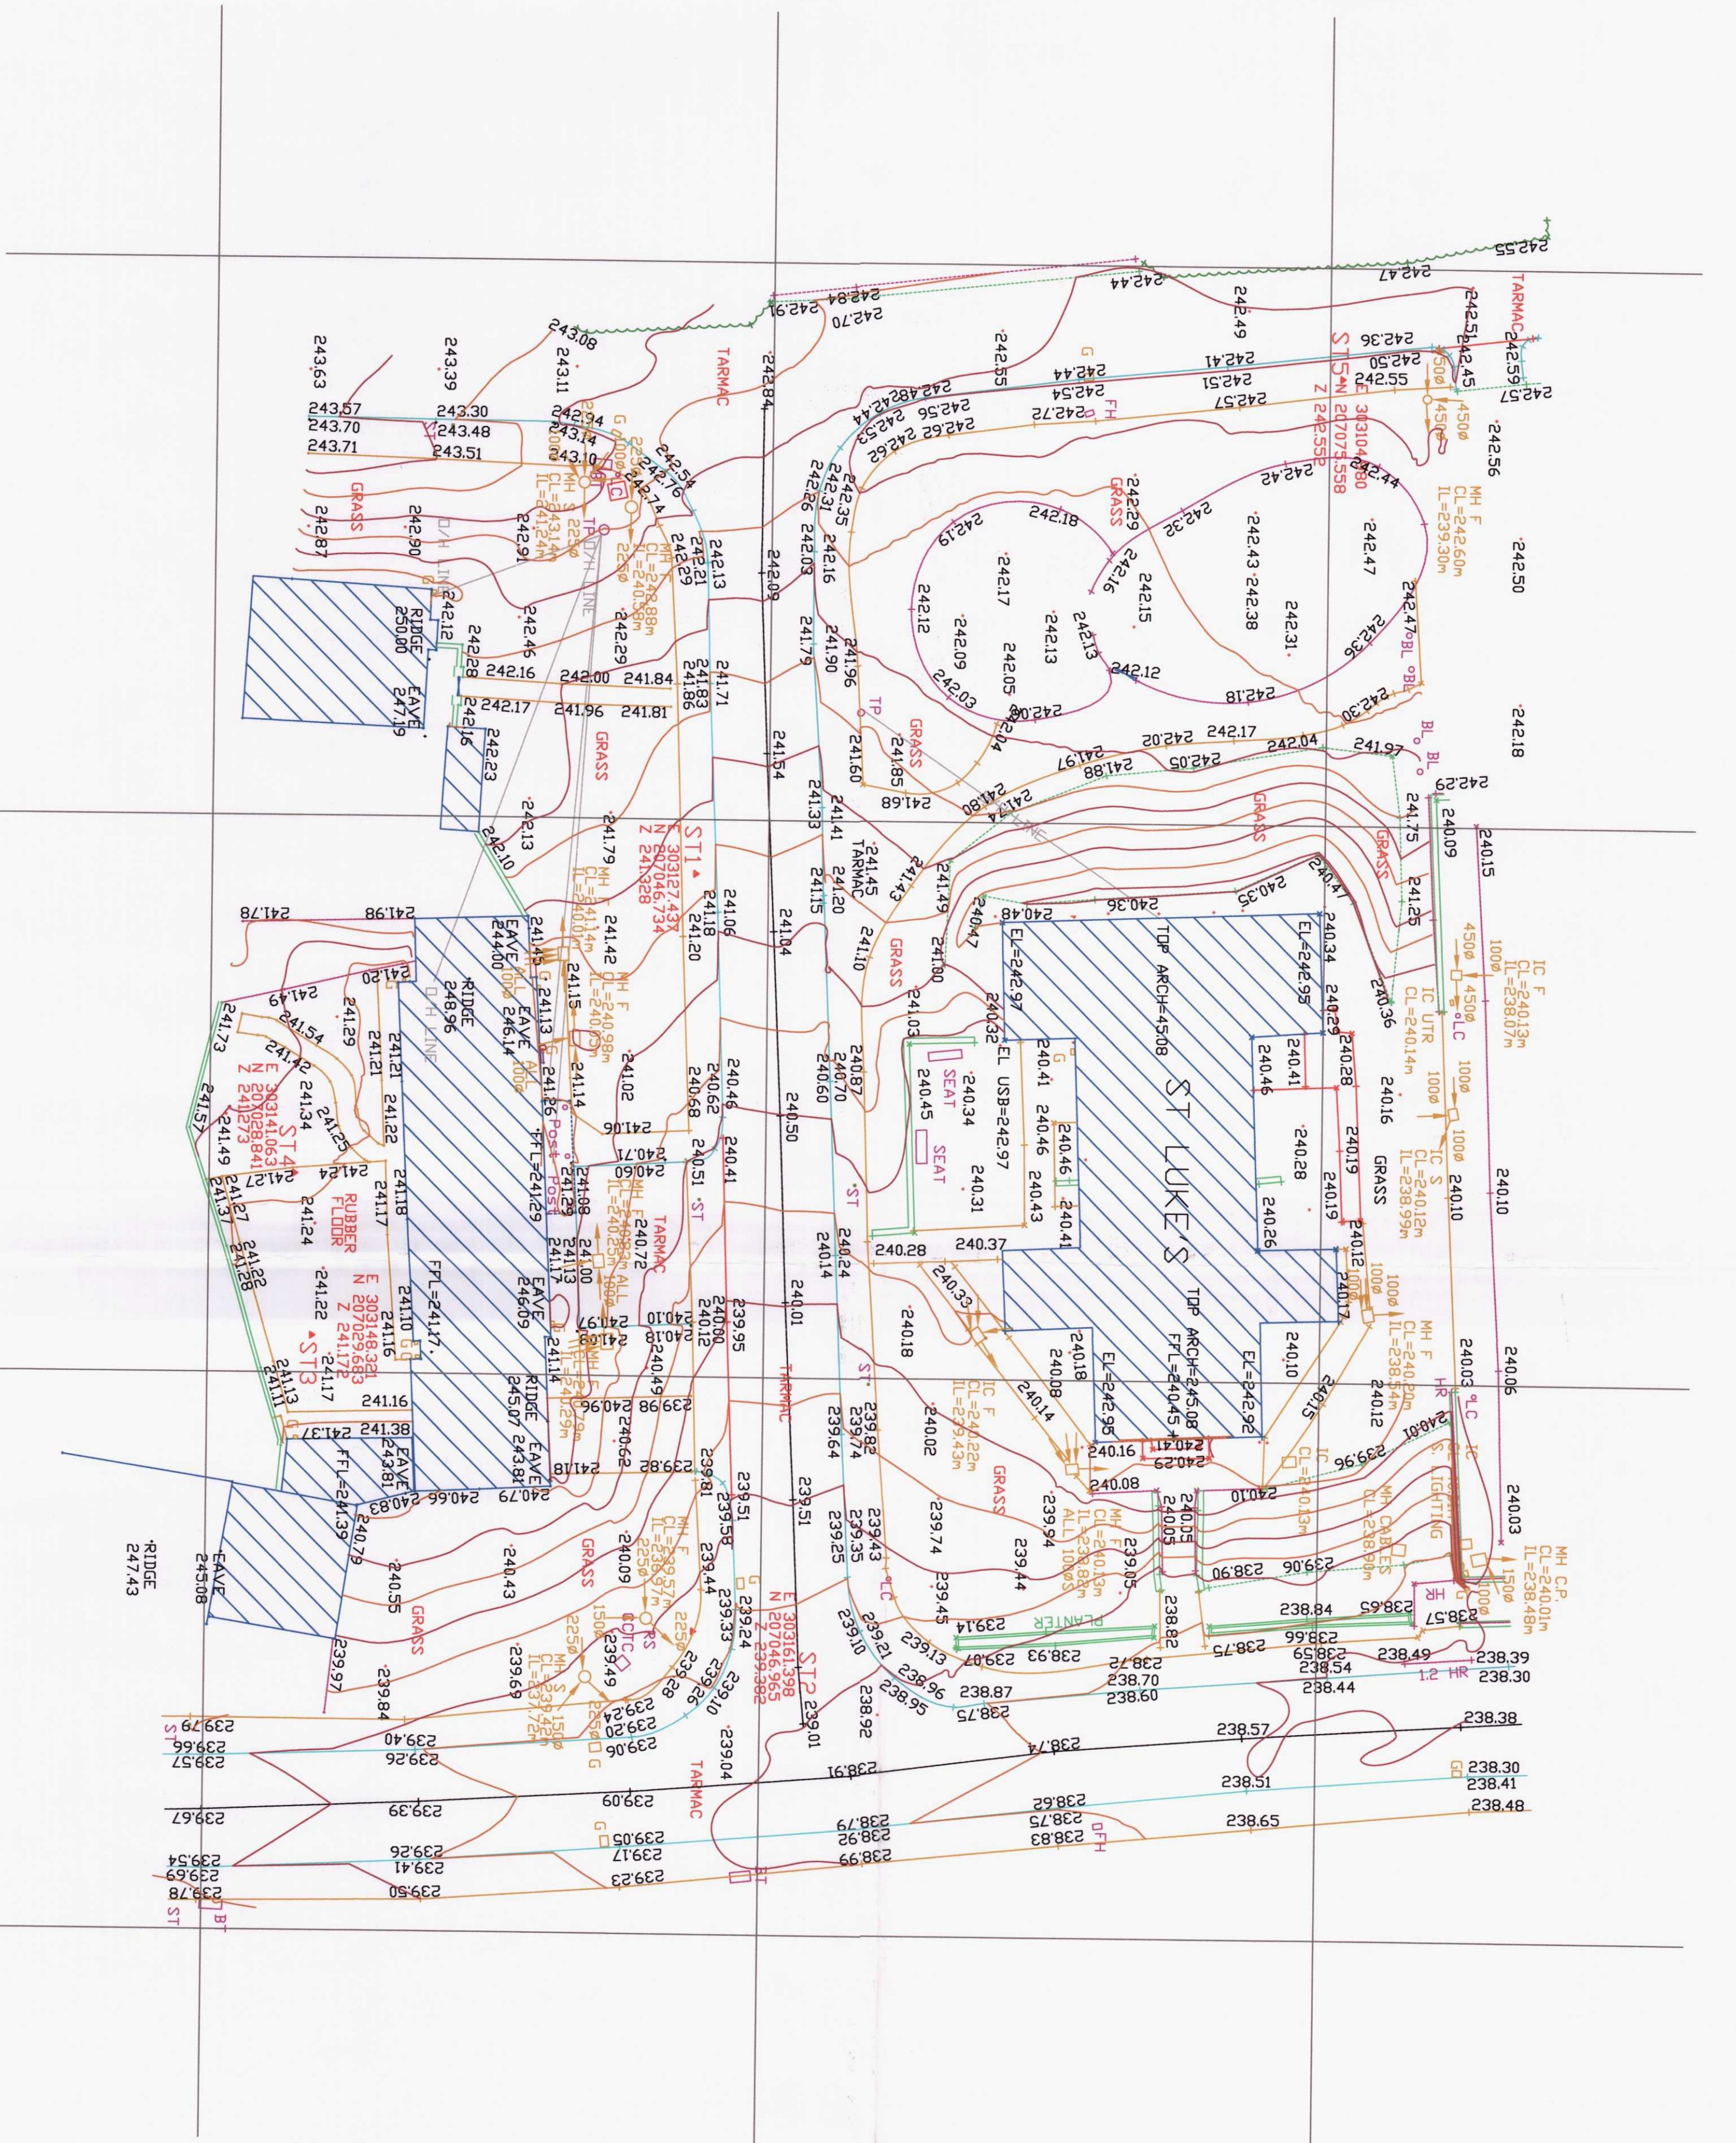

Rev	Amendments	Date	By

NOTES:
1. SITE GRID AND LEVELS ARE BASED UPON ORDNANCE SURVEY VIA THE ACTIVE GPS NETWORK.

Do not scale this drawing
This drawing is copyright.

KEY

- TSB TRAFFIC SIGNAL BOX
- PHB PHONE BOX
- PB POST BOX SQUARE
- PB POST BOX ROUND
- GRILL GRILL SQUARE
- GRILL GRILL ROUND
- BL BOLLARD
- BL BIN SQUARE
- BL BIN ROUND
- SPOT LEVEL
- TAR TARMAC
- GR GRASS
- H/S HARDSTANDING
- BL BOLLARD
- BB BELLSHA BEACON
- RS ROAD SIGN
- SIGN SIGN
- STREET NAMEPLATE
- OTS TRAFFIC SIGNAL
- TSC TRAFFIC SIGNAL CONTROLLER
- IC INSPECTION COVER
- MANHOLE
- MP MARKER POST
- TP TELEGRAPH POLE
- LC LIGHTING COLUMN
- G GULLY
- WM WATER METER
- SV SLUICE VALVE
- ST STOP TAP
- FI FIRE HYDRANT
- BT BRITISH TELECOM
- CATV CABLE TV
- TV TV
- GV GAS VALVE
- BRICK WALL
- LOBL BLOCK WALL
- LOST STONE WALL
- HEDGE/ROW/TREE CANOPY
- 20 P.V. FENCE
- DK DROPPED KERB

APPROX

ALPINE LAND SURVEYORS LTD
Tower Business Centre, Hirwaun
Industrial Estate, Hirwaun,
Aberdare, CF44 9UP
Tel/Fax: 01685 814544 Mobile:
07980 404 208
j.price@alpinelandsurveyors.co.uk

Client
MV HOMES

Project
TOPOGRAPHICAL SURVEY
HEOL PARC Y LAN

Scales 1:200 **Date** 18.11.19

Drawn MJH **Checked** TC

Project Reference No. ALS/2814

Drawing Number HP/001