


1. ALL DIMENSIONS ARE IN MILLIMETRES UNLESS NOTED OTHERWISE.
2. ALL LEVELS ARE SHOWN IN METRES UNLESS NOTED OTHERWISE.
3. DO NOT SCALE FROM THE DRAWING. USE FIGURED DIMENSIONS ONLY.
4. ANY DISCREPANCIES TO BE REPORTED IMMEDIATELY TO THE ENGINEER.
5. THIS DRAWING TO BE READ IN CONJUNCTION WITH ALL RELEVANT ARCHITECTS, ENGINEERS, SUBCONTRACTORS AND SPECIALISTS DRAWINGS AND SPECIFICATIONS.
6. EXISTING SERVICES HAVE NOT BEEN SHOWN BUT ARE PRESENT - CONTRACTORS TO CHECK WITH ALL STATUTORY AUTHORITIES PRIOR TO THE COMMENCEMENT OF ANY WORKS.
7. THIS DRAWING IS TO BE READ IN CONJUNCTION WITH VALE CONSULTANCY DRAWING No.s 146/500, 501 & 502.

1502 @ 1:150
[1.000]

PROPOSED SURFACE WATER
DRAINAGE WITH PIPE SIZE AND
GRADIENT (SEE LAYOUT)

1020 @ 1:40
[1.000]

PROPOSED FOUL WATER
DRAINAGE WITH PIPE SIZE AND
GRADIENT (SEE LAYOUT)

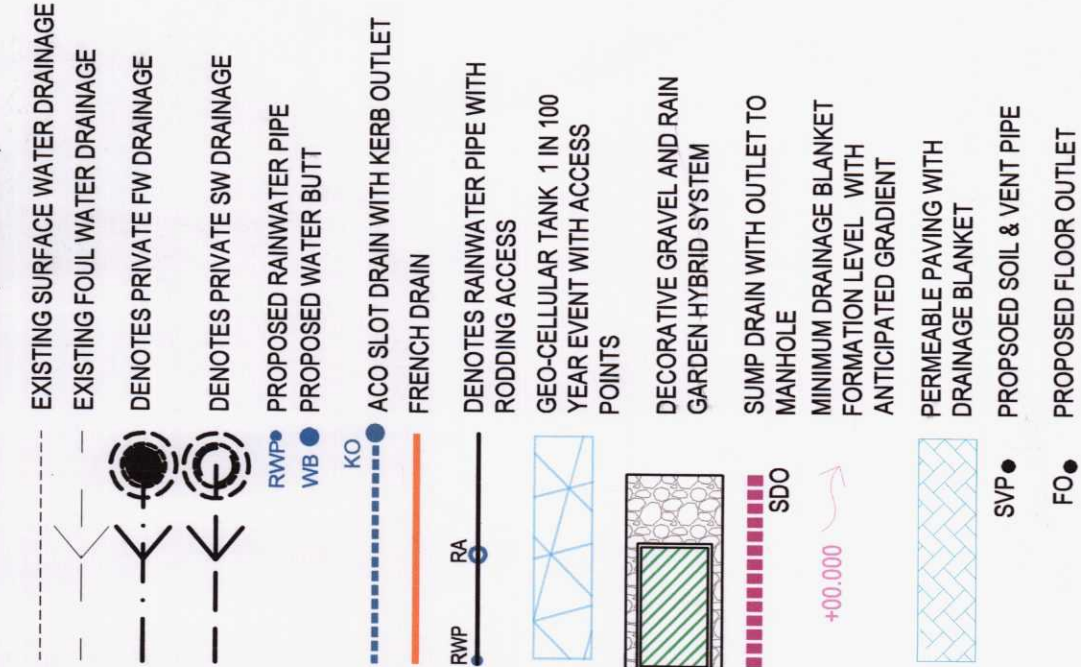

**Preliminary
Issue**

drawn	date	description
01	10.09.2009	Preliminary Issue
02	28.09.2009	Drainage Amended
03	09.10.2009	Attenuation Units revised
04	10.10.2009	Attenuation Units amended to suit revised architects drawings

MV HOMES

Project
HOUSING DEVELOPMENT
LANSBURY ROAD

Title

PLOT DRAINAGE LAYOUT
SHEET 2 of 2



29 Bocam Park, Old Field Road, Pencoed, Bridgend CF35 5LJ.
Phone: 01656 863794 Email: enquiries@vale-consultancy.co.uk

date	drawn	checked	approved
10.09.20	RGP	LR	JM
scale @ A1		10.09.20	
1:100	project no.		
		10463	
status		rev.	
P	10463/503	04	

ORIGINAL DRAWING SIZE 841 x 594

A - Approval, AB - As-Built, C - Construction, D - Draft, P - Preliminary, T - Tender