


200038

PLANNING DEPARTMENT
13 FEB 2020
RECEIVED

MERTHYR TYDFIL
COUNTY BOROUGH
COUNCIL
OFFICE COPY
PLEASE DO NOT
REMOVE

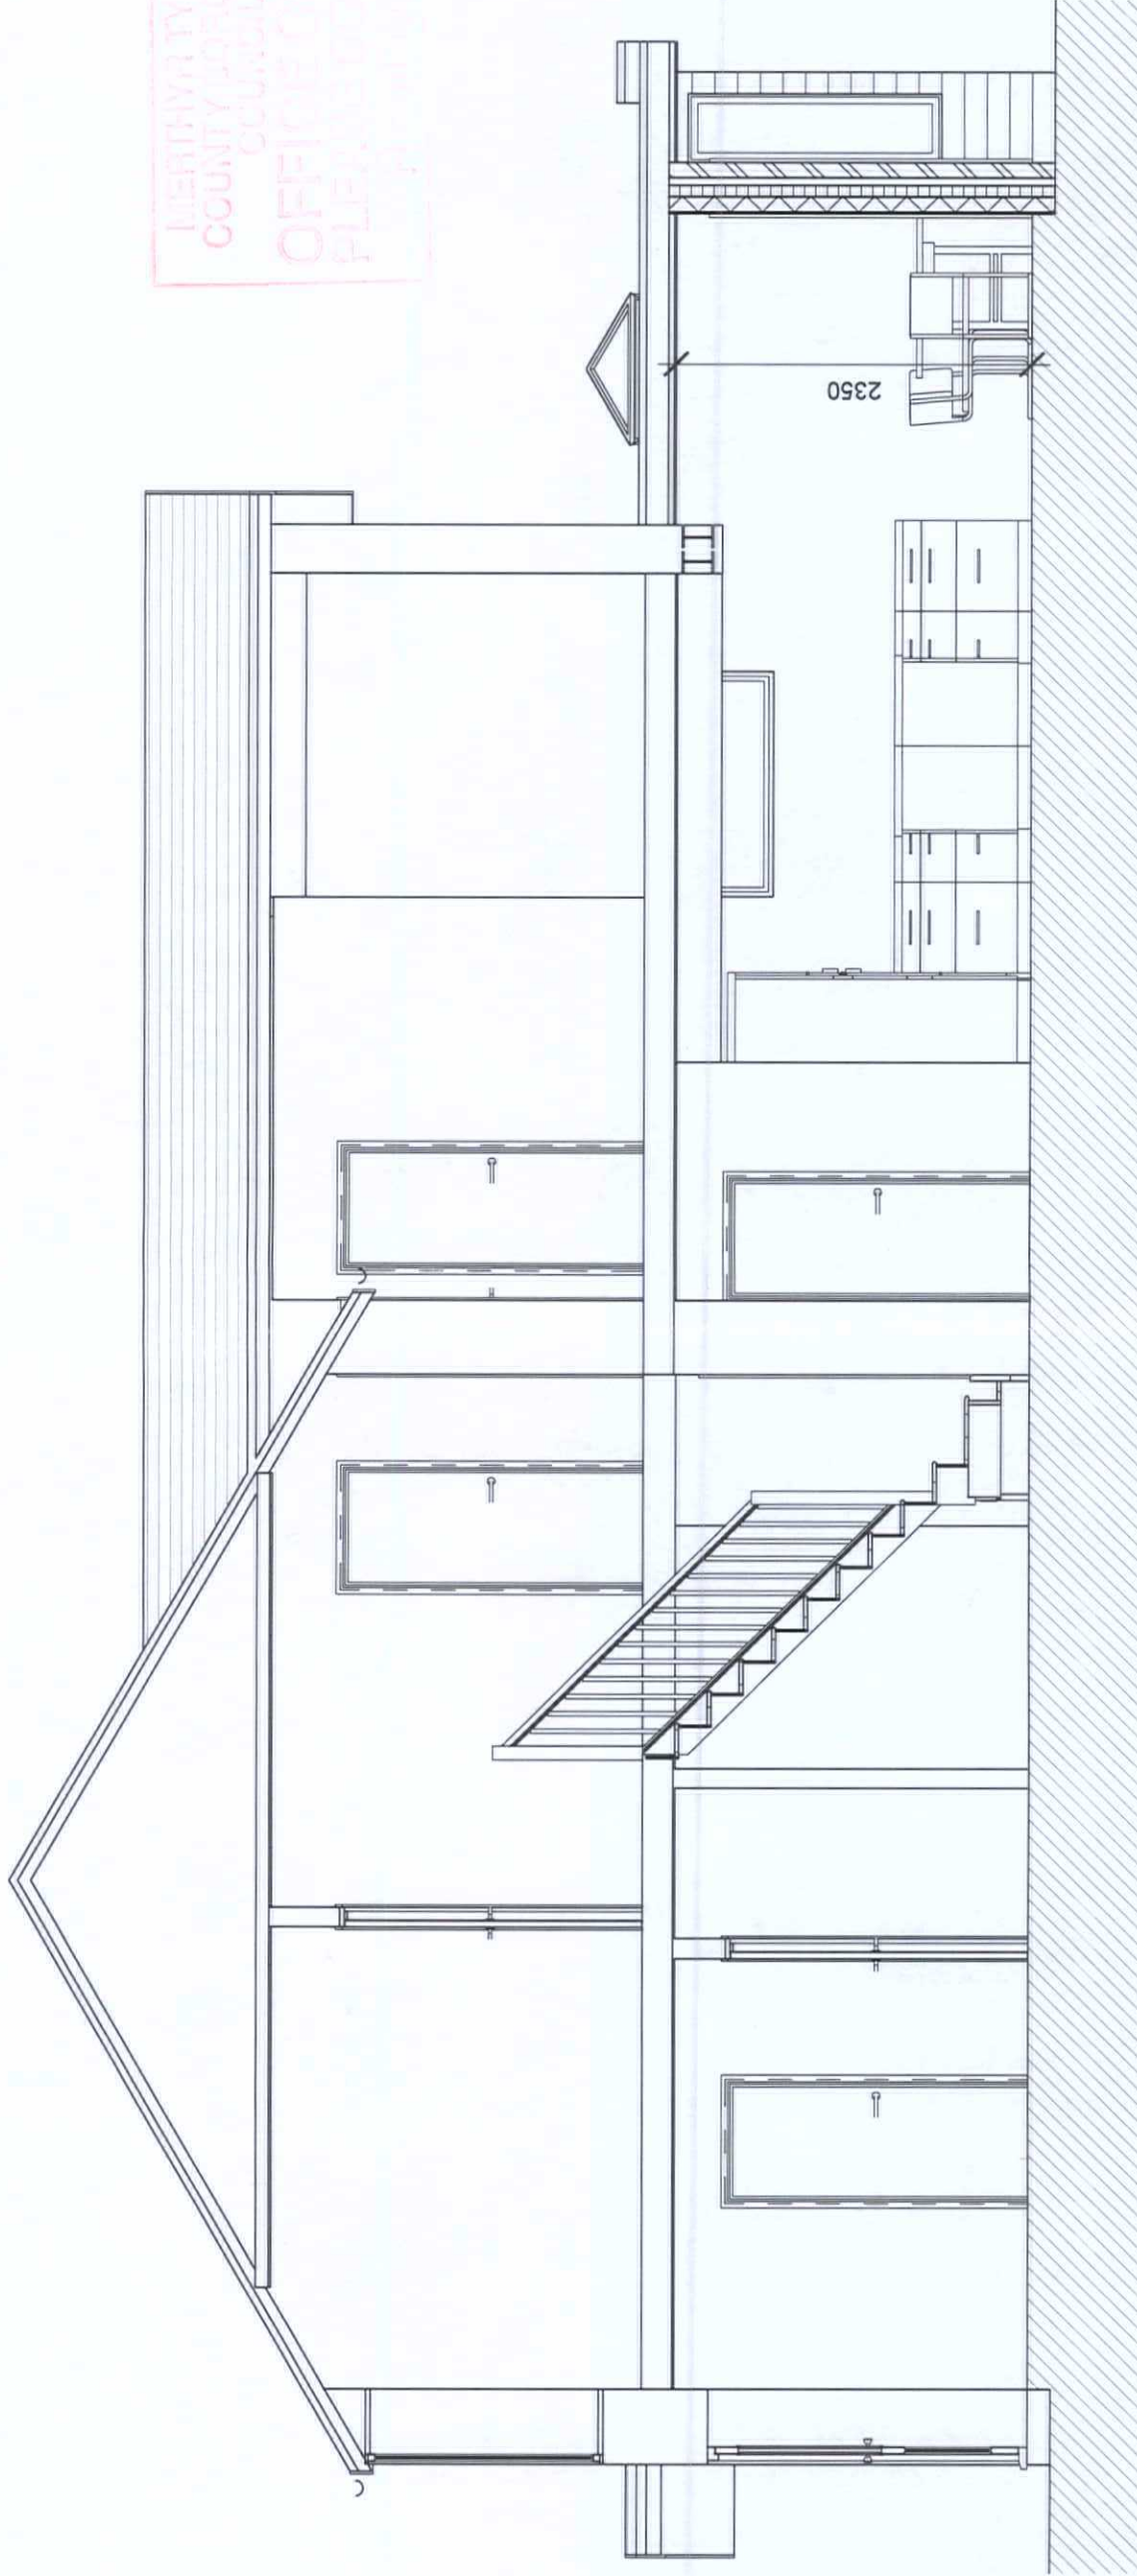

LONG SECTION - PROPOSED

MERTHYR TYDFIL
COUNTY BOROUGH COUNCIL
Town & Country Planning Act 1990
PERMISSION GRANTED SUBJECT TO CONDITIONS
18 MAR 2020
J. JONES
BA(Hons) BTM M.R.T.P.I
HEAD OF TOWN PLANNING

ALL DIMENSIONS ARE TO BE CONFIRMED ON SITE BY BUILDER AND ANY DISCREPANCIES TO
BE PASSED TO HAFREN DESIGNS IMMEDIATELY

CLIENT BUNCE

SCALE 1:50

SHEET NO. 7