
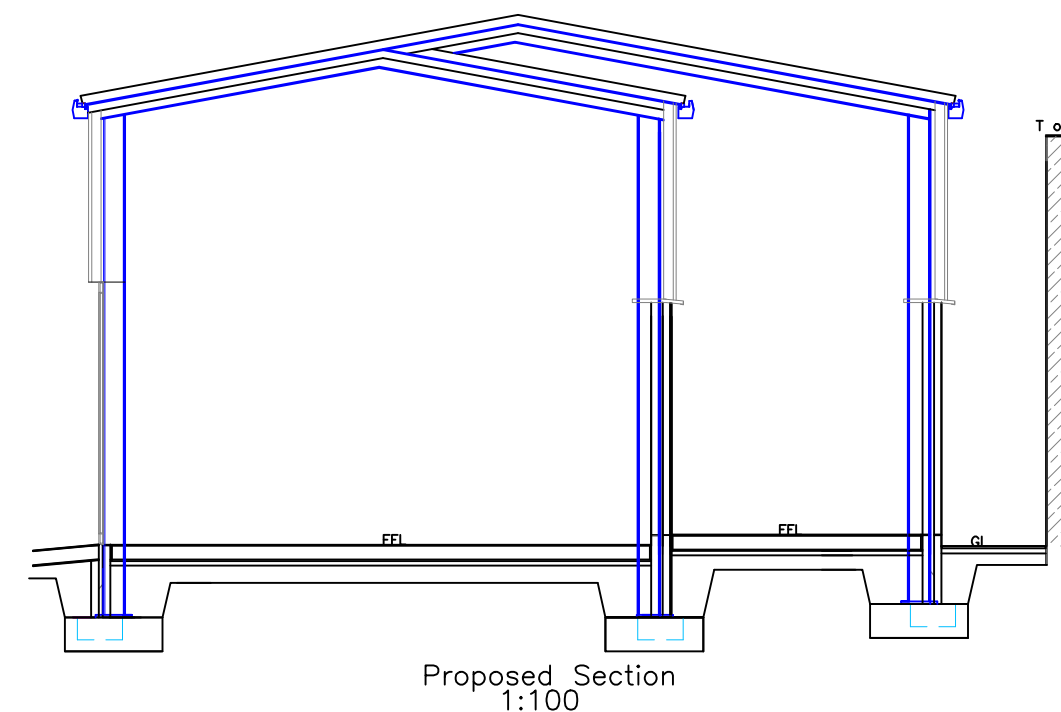
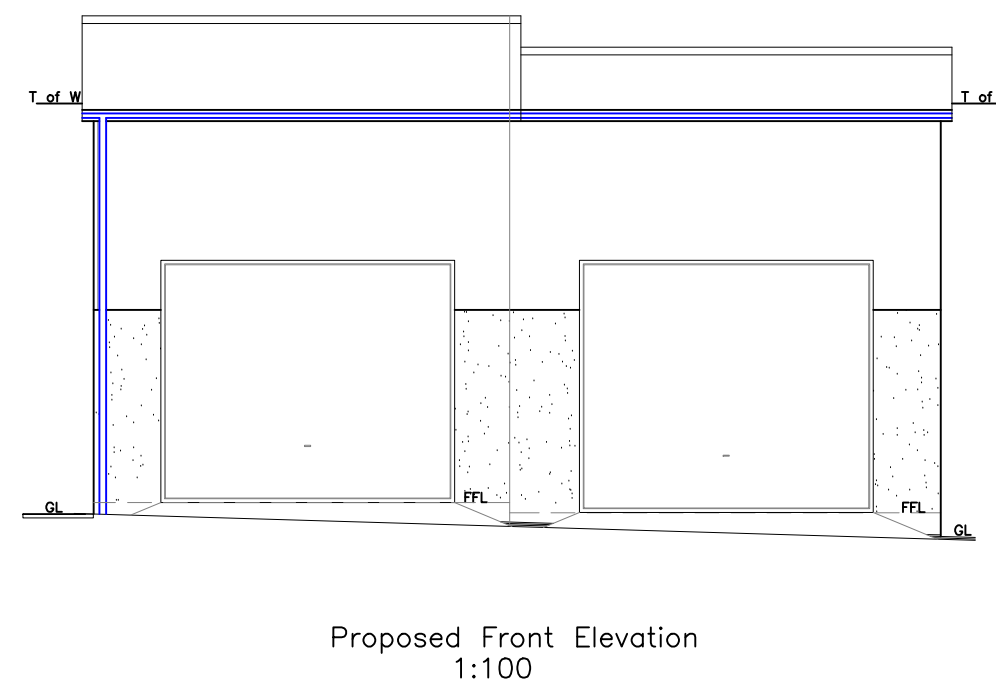
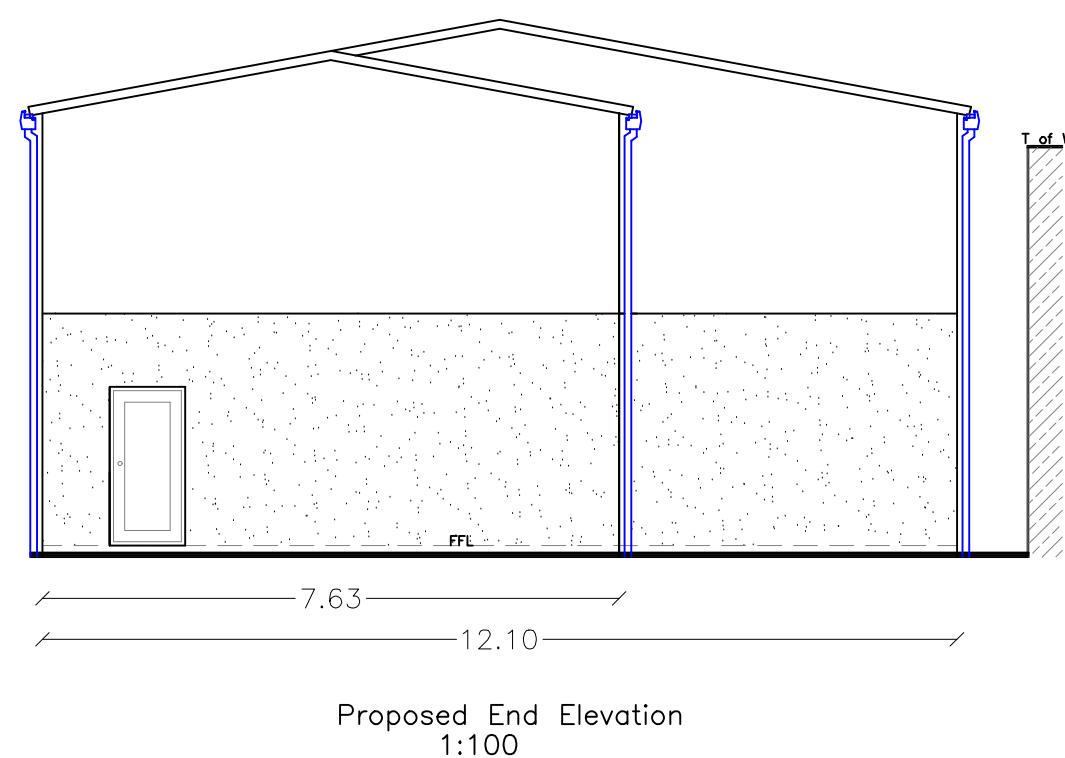
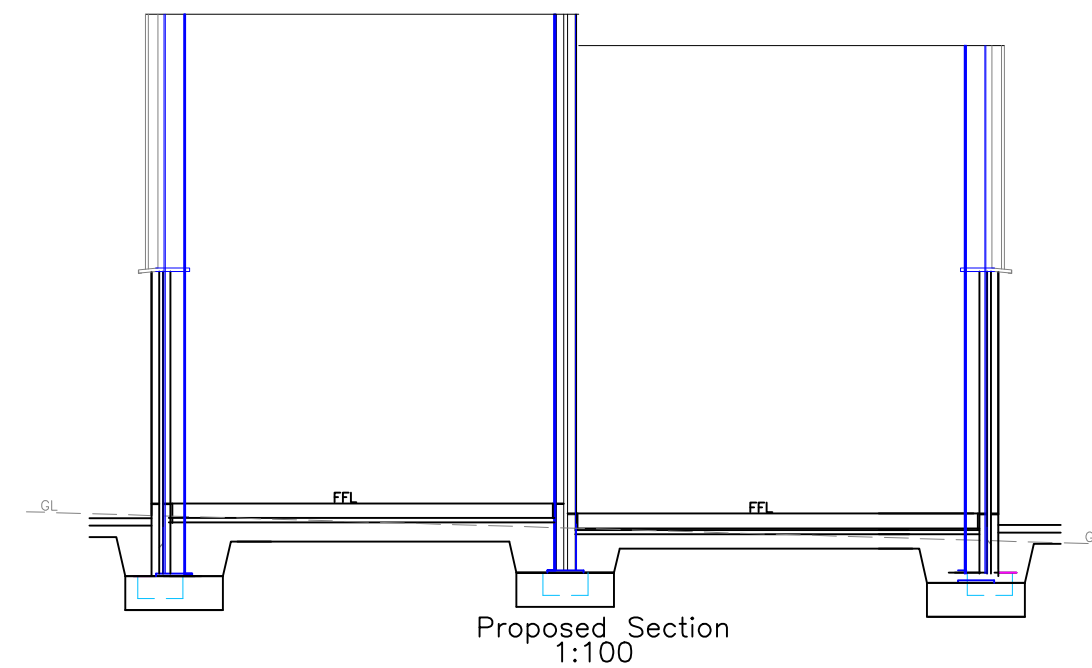
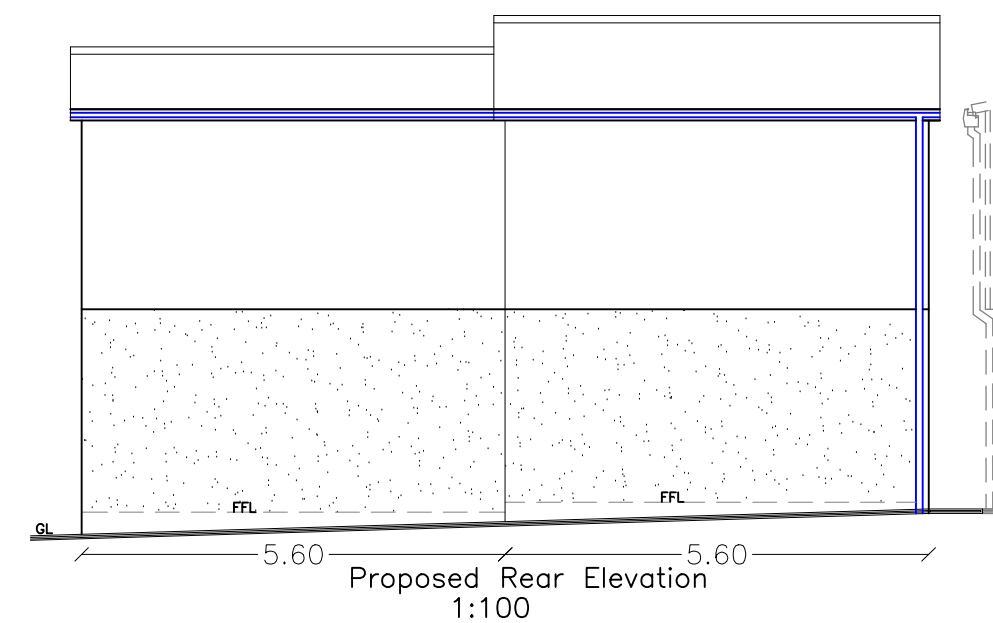
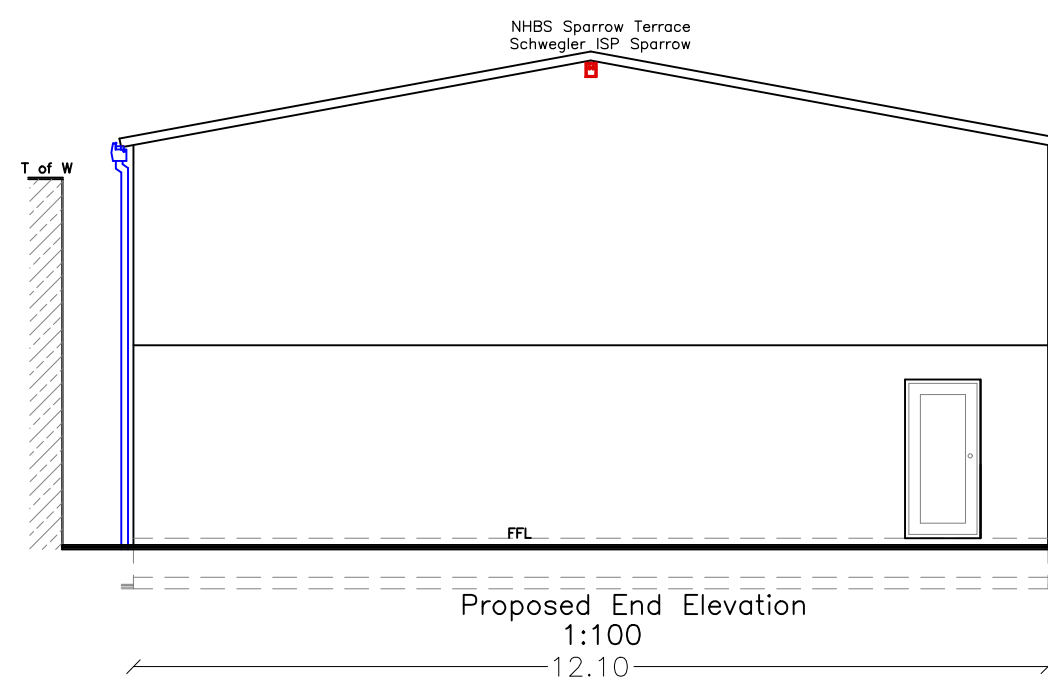
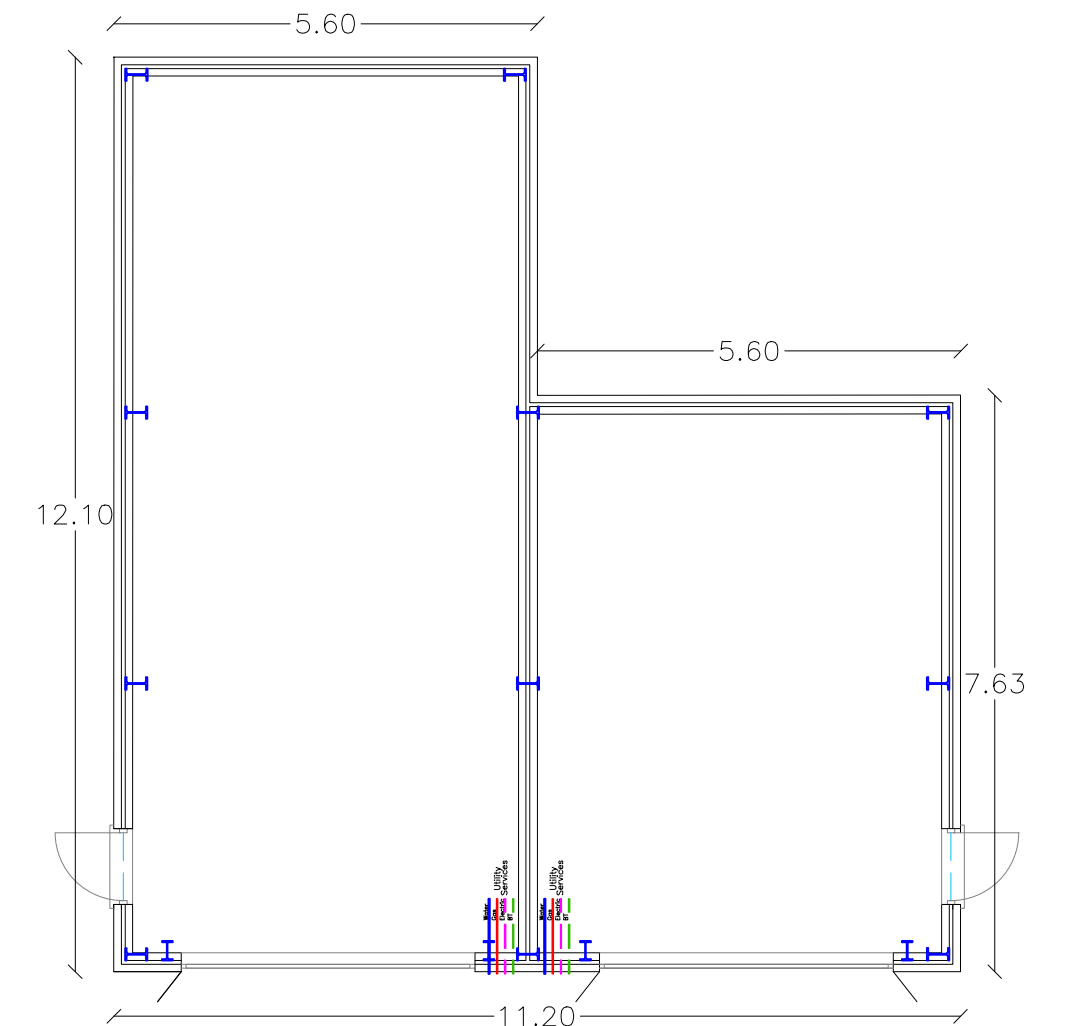


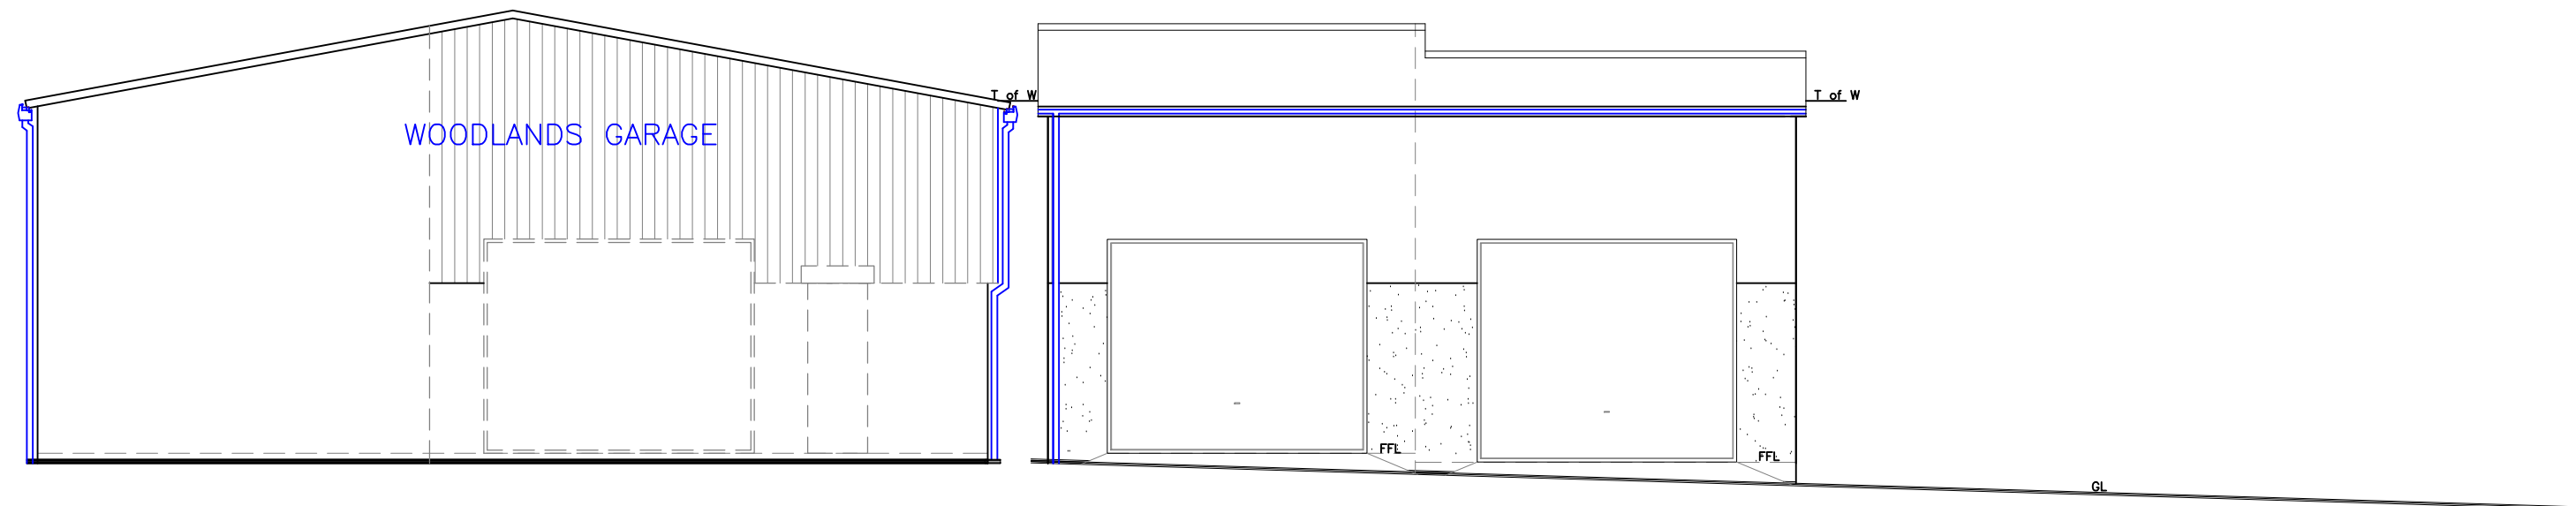

			
Utopia Design Architectural Services			
Building Planning Application Support Paul Thomas: BSc (Hons) Tel: 01685 559230. Mob: 07908 725065 Issued Only for Purpose Indicated			
Drawing Status: FOR PRE-APP PLANNING PURPOSES ONLY			
Address		WOODLANDS GARAGE Cefn Coed Merthyr Tydfil CF48 2PT	
Project		Two New Industrial Units	
Drawn by	Date	Paper	
PT	NOV 25	A2	
Title		Scale	
Proposed Elevations & Sections		1:100	
		Drwg No	
			WOODY'S FP 02A