



SITE POSTCODE: CF45 9ET  
SITE GRID REFERENCE: ST09970  
EASTING: 309943 / NORTHING: 197024

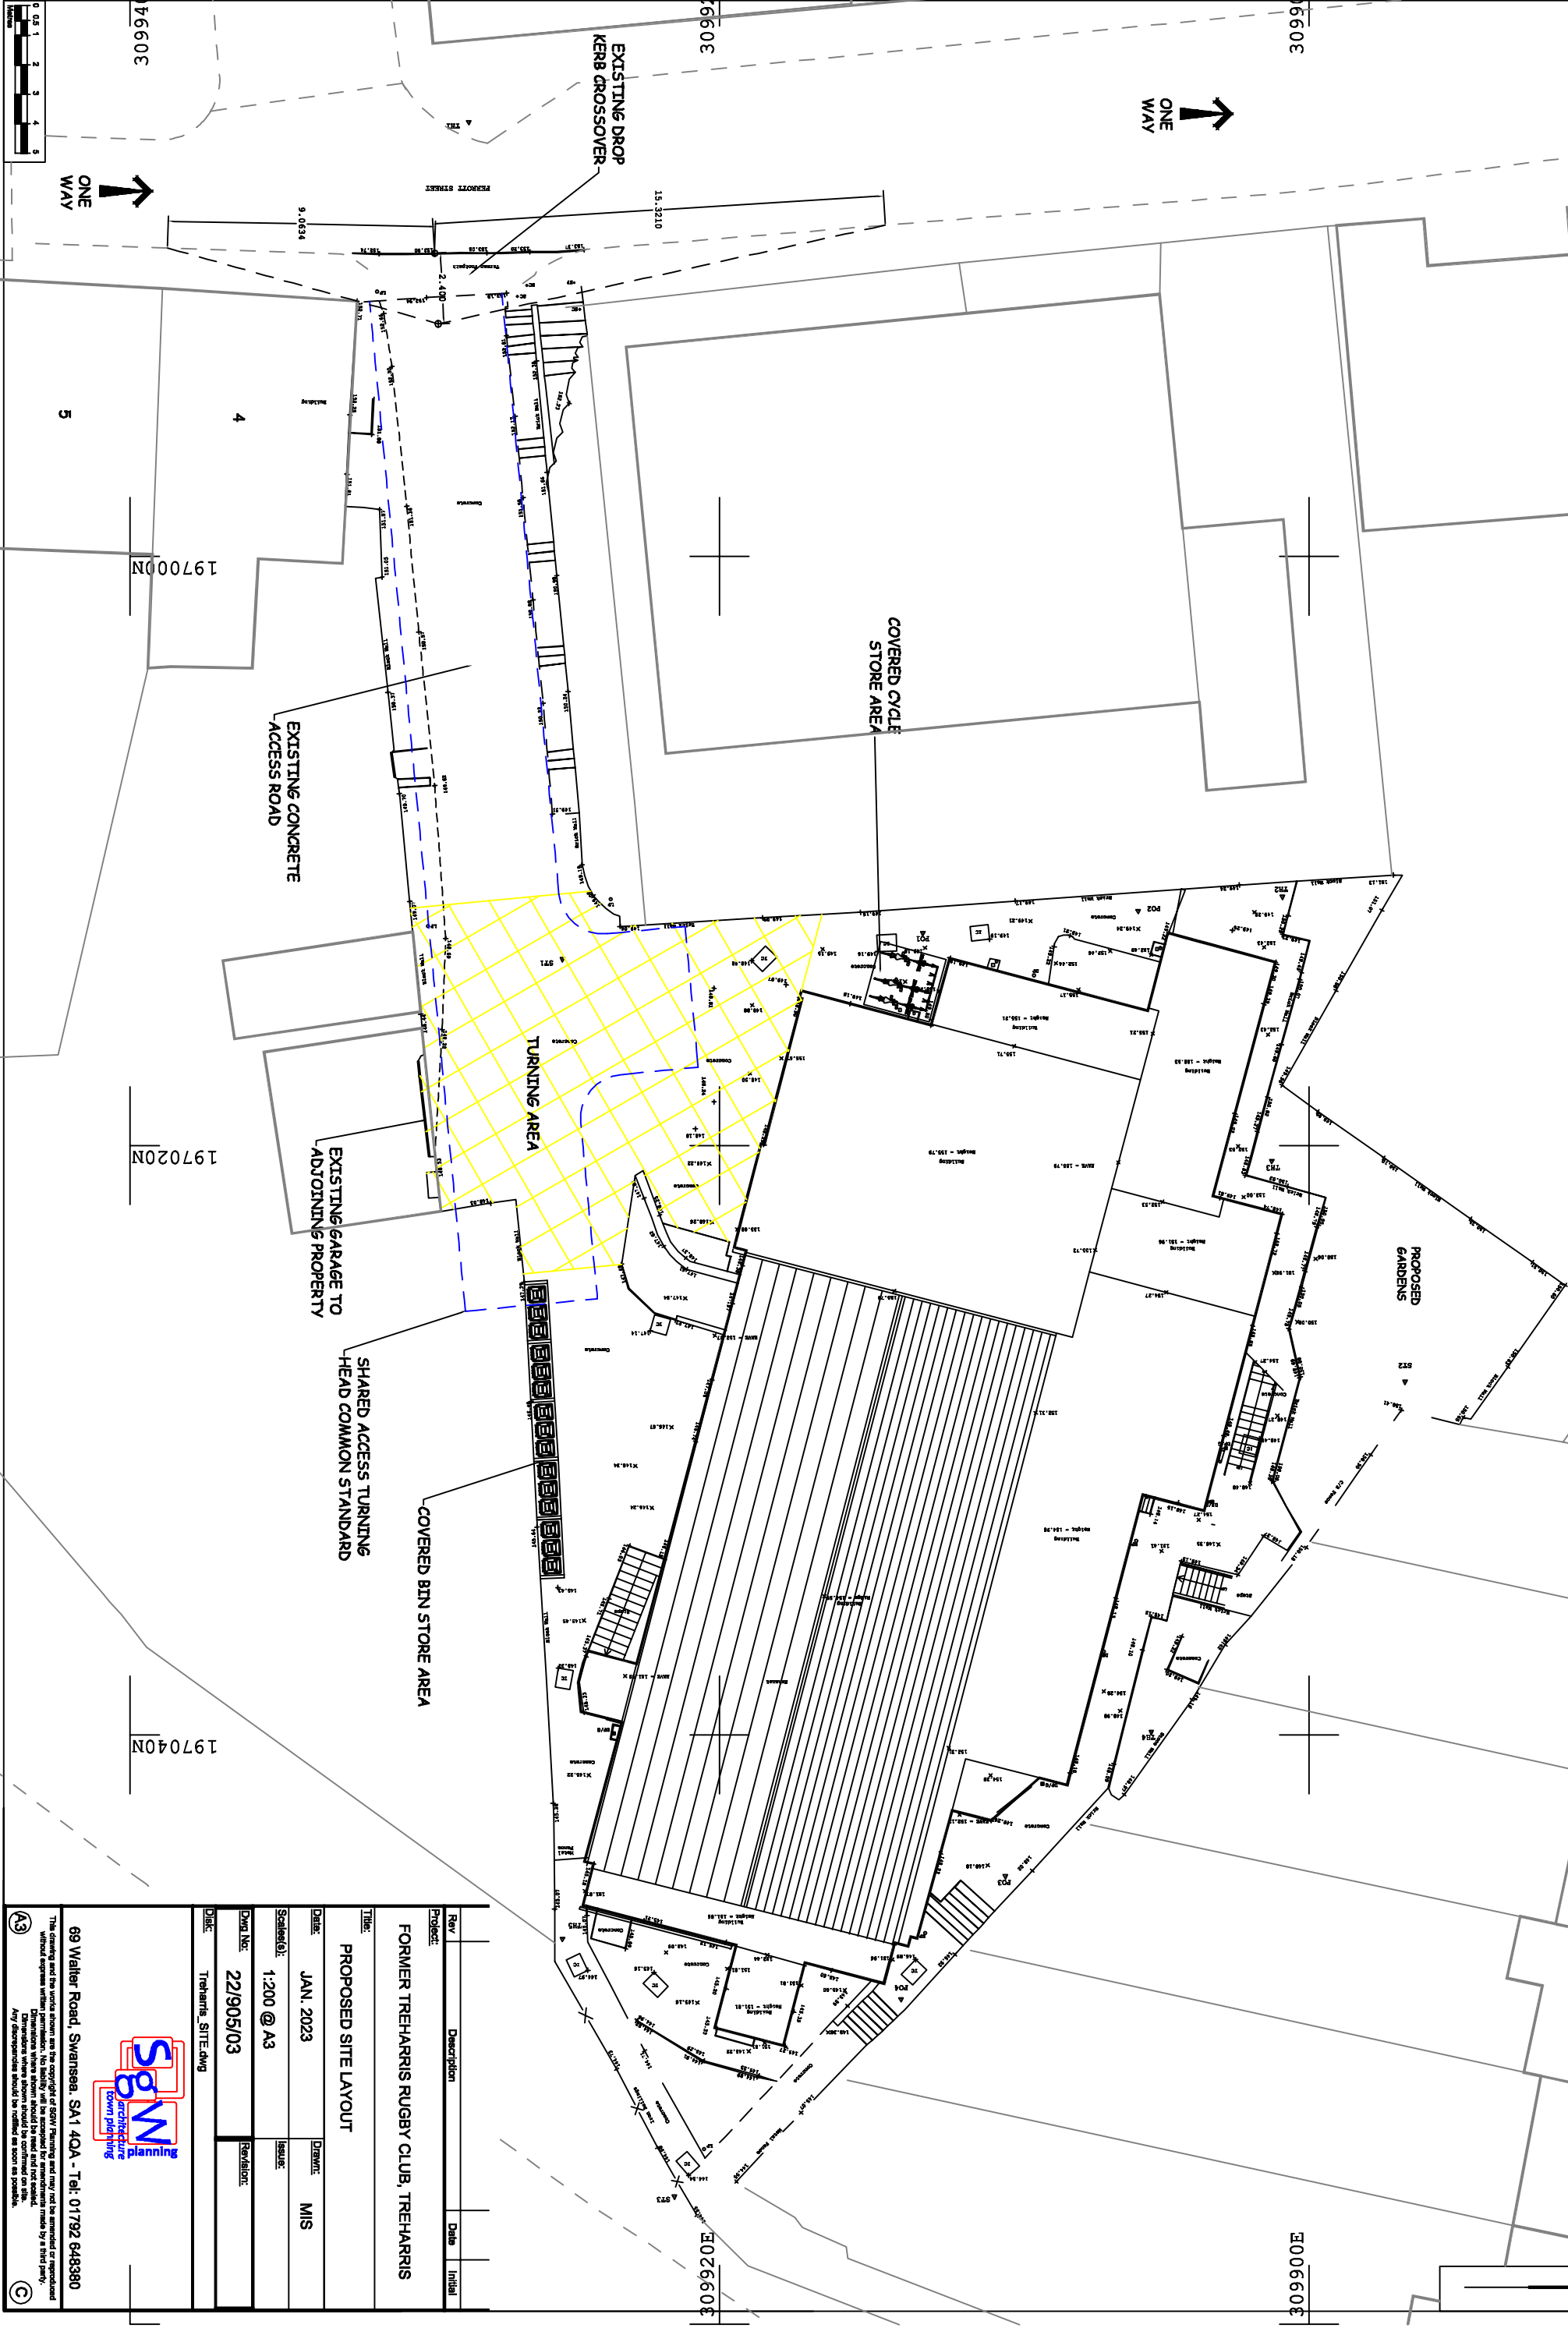

| Rev                                             | Description | Date | Initial |
|-------------------------------------------------|-------------|------|---------|
| Project: FORMER TREHARRIS RUGBY CLUB, TREHARRIS |             |      |         |
| Title: PROPOSED SITE LAYOUT                     |             |      |         |
| Date: JAN. 2023                                 | Drawn: MIS  |      |         |
| Scale: 1:200 @ A3                               | Issue:      |      |         |
| Drawn: 22/9/05/03                               | Reviewed:   |      |         |
| Disc: Treharis_SITE.dwg                         |             |      |         |

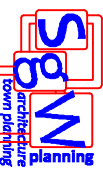

69 Walter Road, Swansea, SA1 4QA - Tel: 01792 648380

