
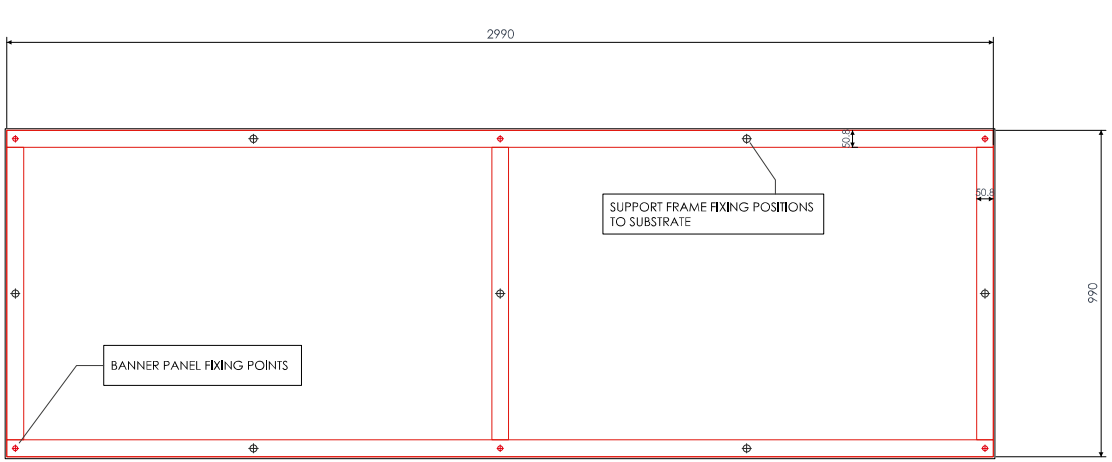



0 0.5
scale 1:15@A3

ITEM 1 | PROPOSED PROMOTIONAL SIGNAGE - SUPPORT FRAME DETAIL
SCALE 1:15

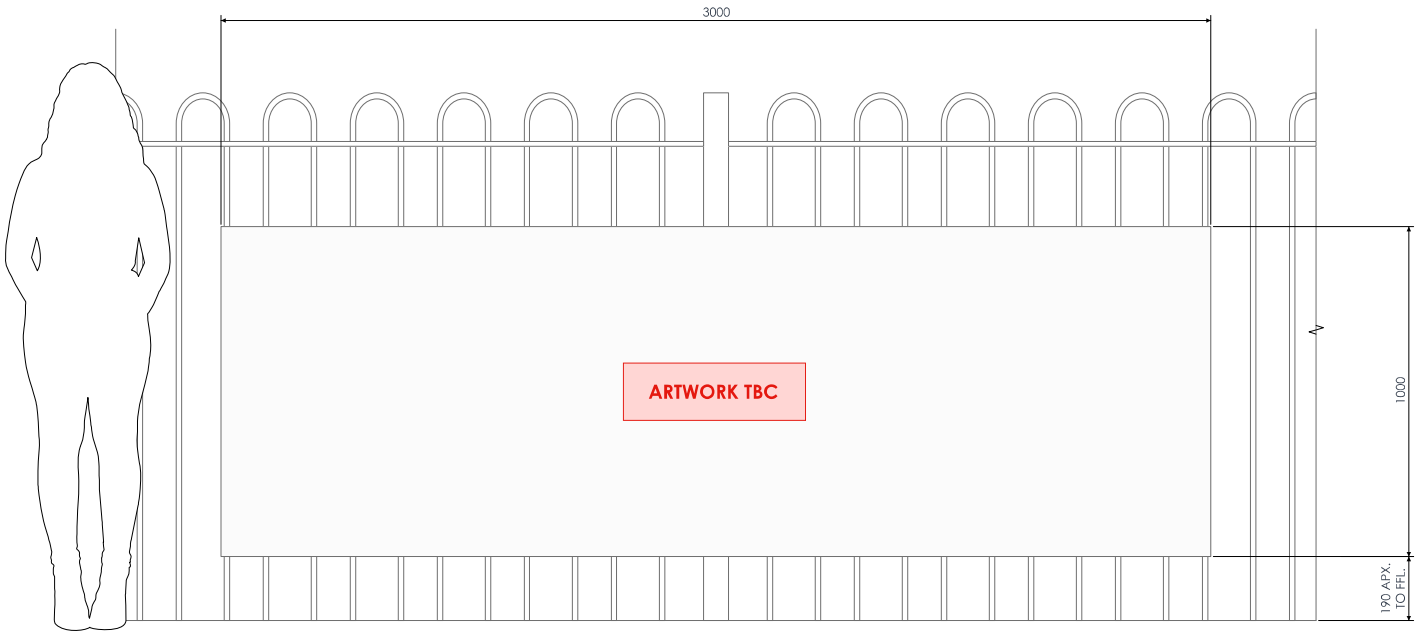

ITEM 1 | PROPOSED PROMOTIONAL SIGNAGE
SCALE 1:15

0 0.1m
scale 1:2@A3

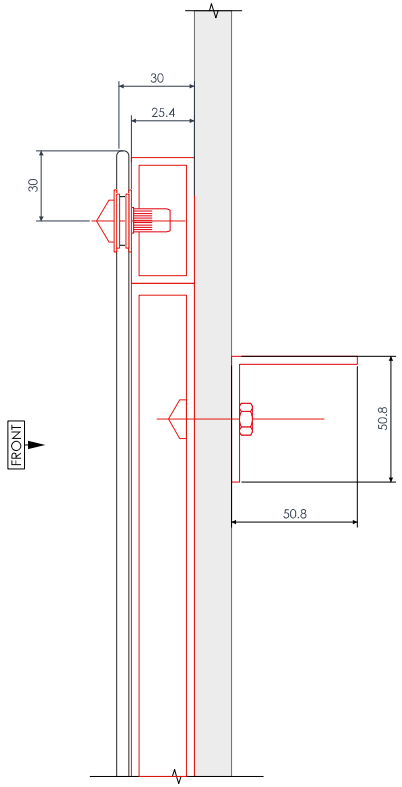

ITEM 1 | TYPICAL SUPPORT FRAME FIXING DETAIL
SCALE 1:2

FLAT PANEL SPEC				PROD. FILES
FACE	PRINTED BANNER	**FINISH**	DIRECT TO MEDIA PRINT	
FIXINGS	6NO. EYELETS WITH ADDITIONAL WASHERS AND M5X30MM PAN HEAD FIXINGS TO RIV-NUTS WITHIN SUPPORT FRAME			
PRINT DETAIL	DIRECT TO TO MEDIA PRINTED, MATT FINISH			
SUPPORT FRAME	2X1" ALUMINIUM SHS BOX SECTION LADDER FRAME PAINT FINISH RAL9005 SG BLACK			
UNIT FIXINGS	SCREW FIX THROUGH SUPPORT FRAME, TO BE NUTTED BEHIND FENCE TO 2X2X1/8" ALU. ANGLES			
QUANTITY	2NO. UNITS			
OTHER DETAIL				

CLIENT/JOB NO.: HALLMARK CARE HOMES
JOB TITLE/SITE: GREENHILL MANOR/DUFFRYN ROAD, PENTREBACH, MERTHYR TYDFIL
DRAWING NUMBER: DRG002
DRAWING TITLE: PROPOSED SIGNAGE LAYOUT

REVISIONS

A	05.08.2025	UPDATED TO BANNER, FIXINGS TO SUIT. (DH)
B	03.09.2025	UPDATED FLAGS TO BANNER (DH)

ISSUE NO.	PM	DRAWN	CHK	SURVEY
A01-05	SH	LG	RB	SH

INITIAL DRAWING: 17.01.2025
SCALE/S AT A3: 1:15, 1:2
FILE REFERENCE: \\GRAFFITI-SERVER\media2\PROJECTS - GRAFFITI\Hallmark\Hallmark - Greenhill Manor\2025\DRAWINGS

DESIGN HOUSE
SWIFE BUSINESS PARK
BROAD OAK
EAST SUSSEX
TN21 8UP
(01435) 866763
SALES@GRAFFIDESIGN.CO.UK

GRAFFITI DESIGN
SIGNMAKERS SINCE 1976

GRAFFITIDESIGN INTERNATIONAL LTD OWN THE COPYRIGHT OF THIS DRAWING. REPRODUCTION OF THIS DRAWING OR ANY PART THEREOF WITHOUT WRITTEN PERMISSION FROM GRAFFITIDESIGN INTERNATIONAL LTD WILL BE SUBJECT TO A MINIMUM CHARGE OF £150 FOR COPYRIGHT INFRINGEMENT

ALL DIMENSIONS ARE IN MILLIMETRES UNLESS OTHERWISE STATED.
PLEASE CHECK ALL DETAILS ARE ACCURATE BEFORE PRODUCTION

GRAFFITIDESIGN.CO.UK