

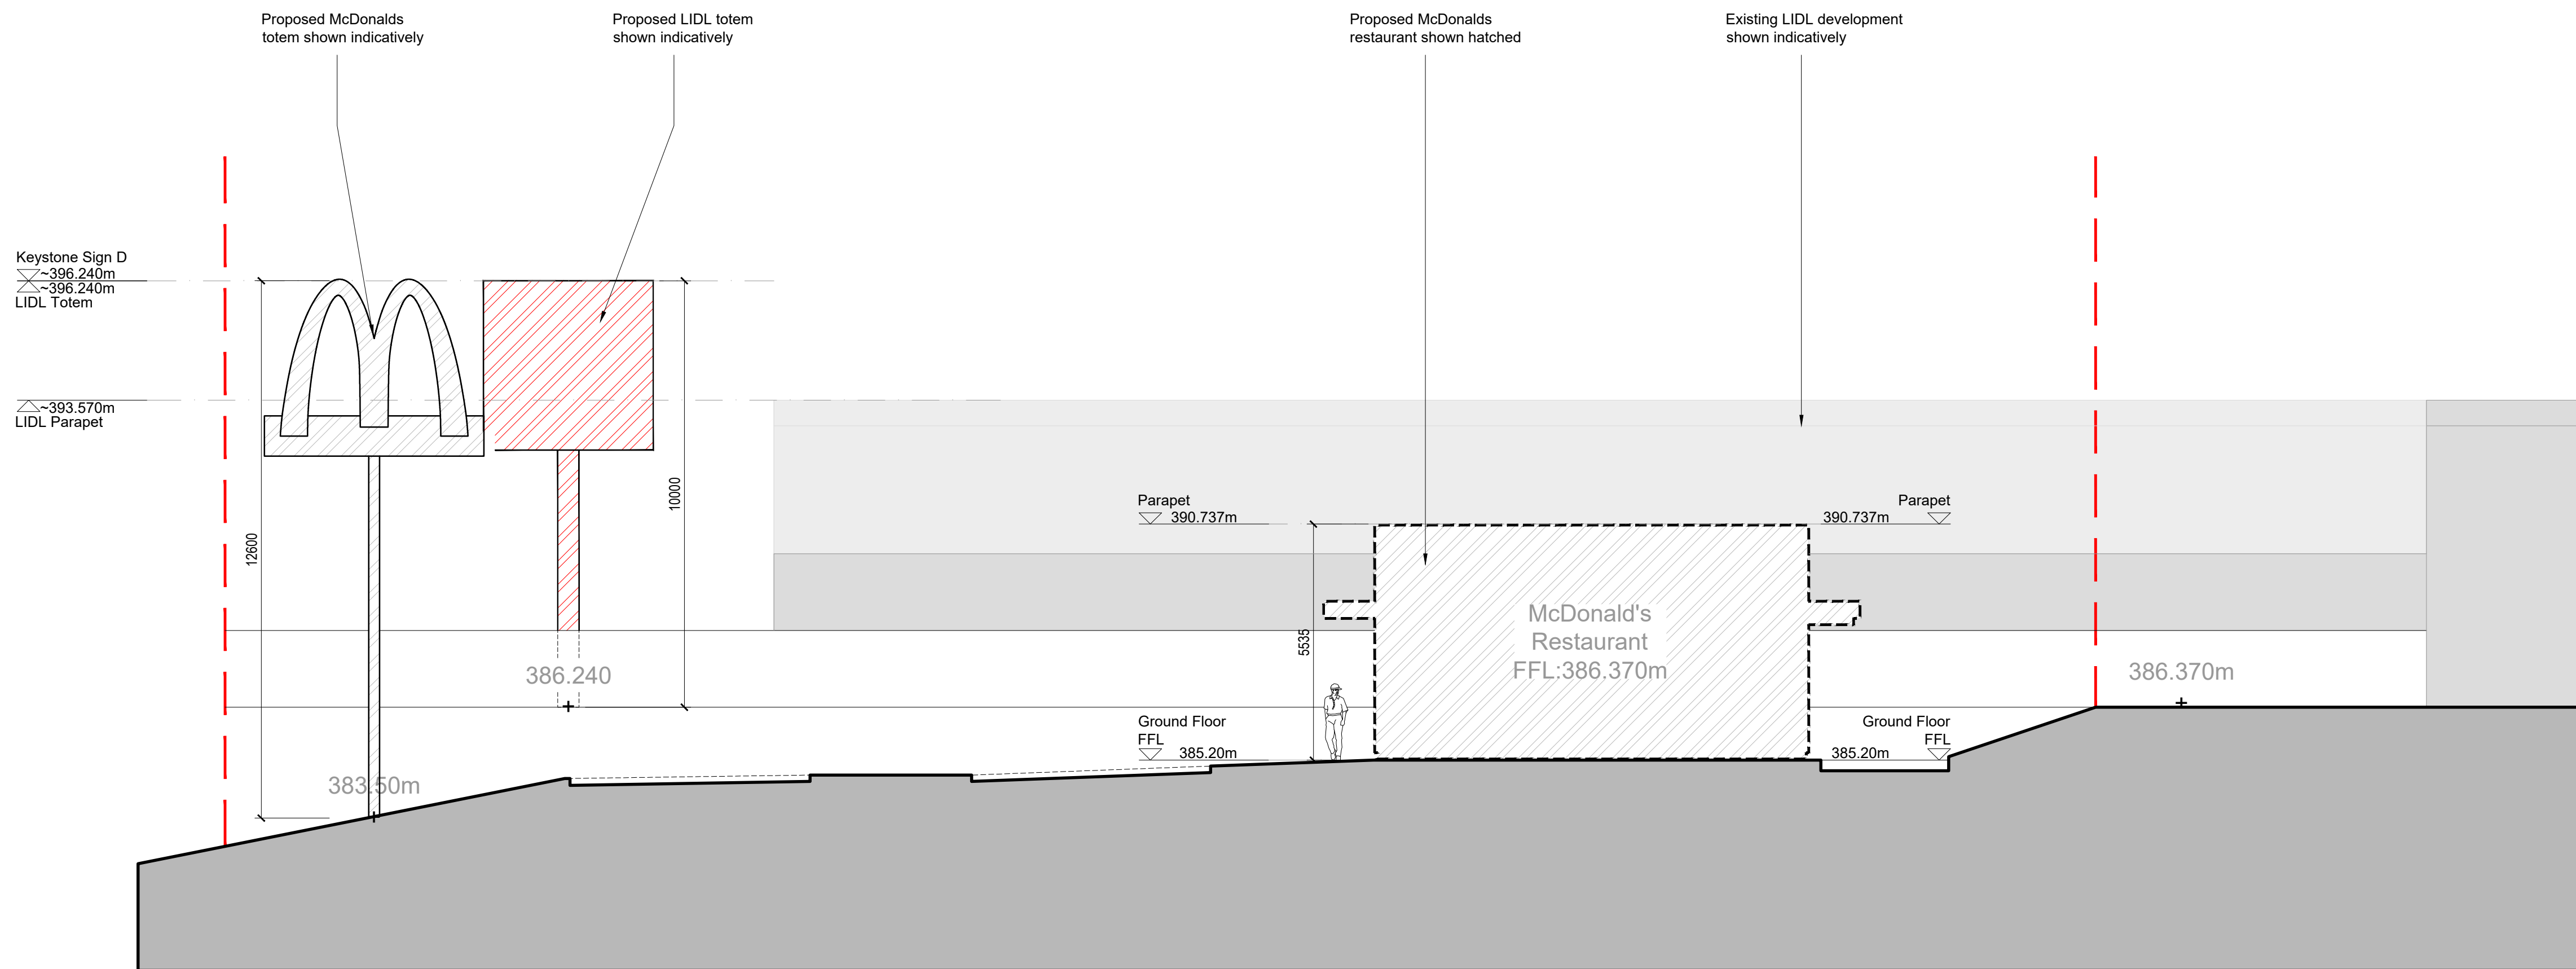


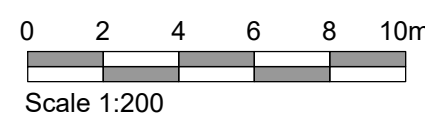


Proposed Site Section A
Scale 1:100

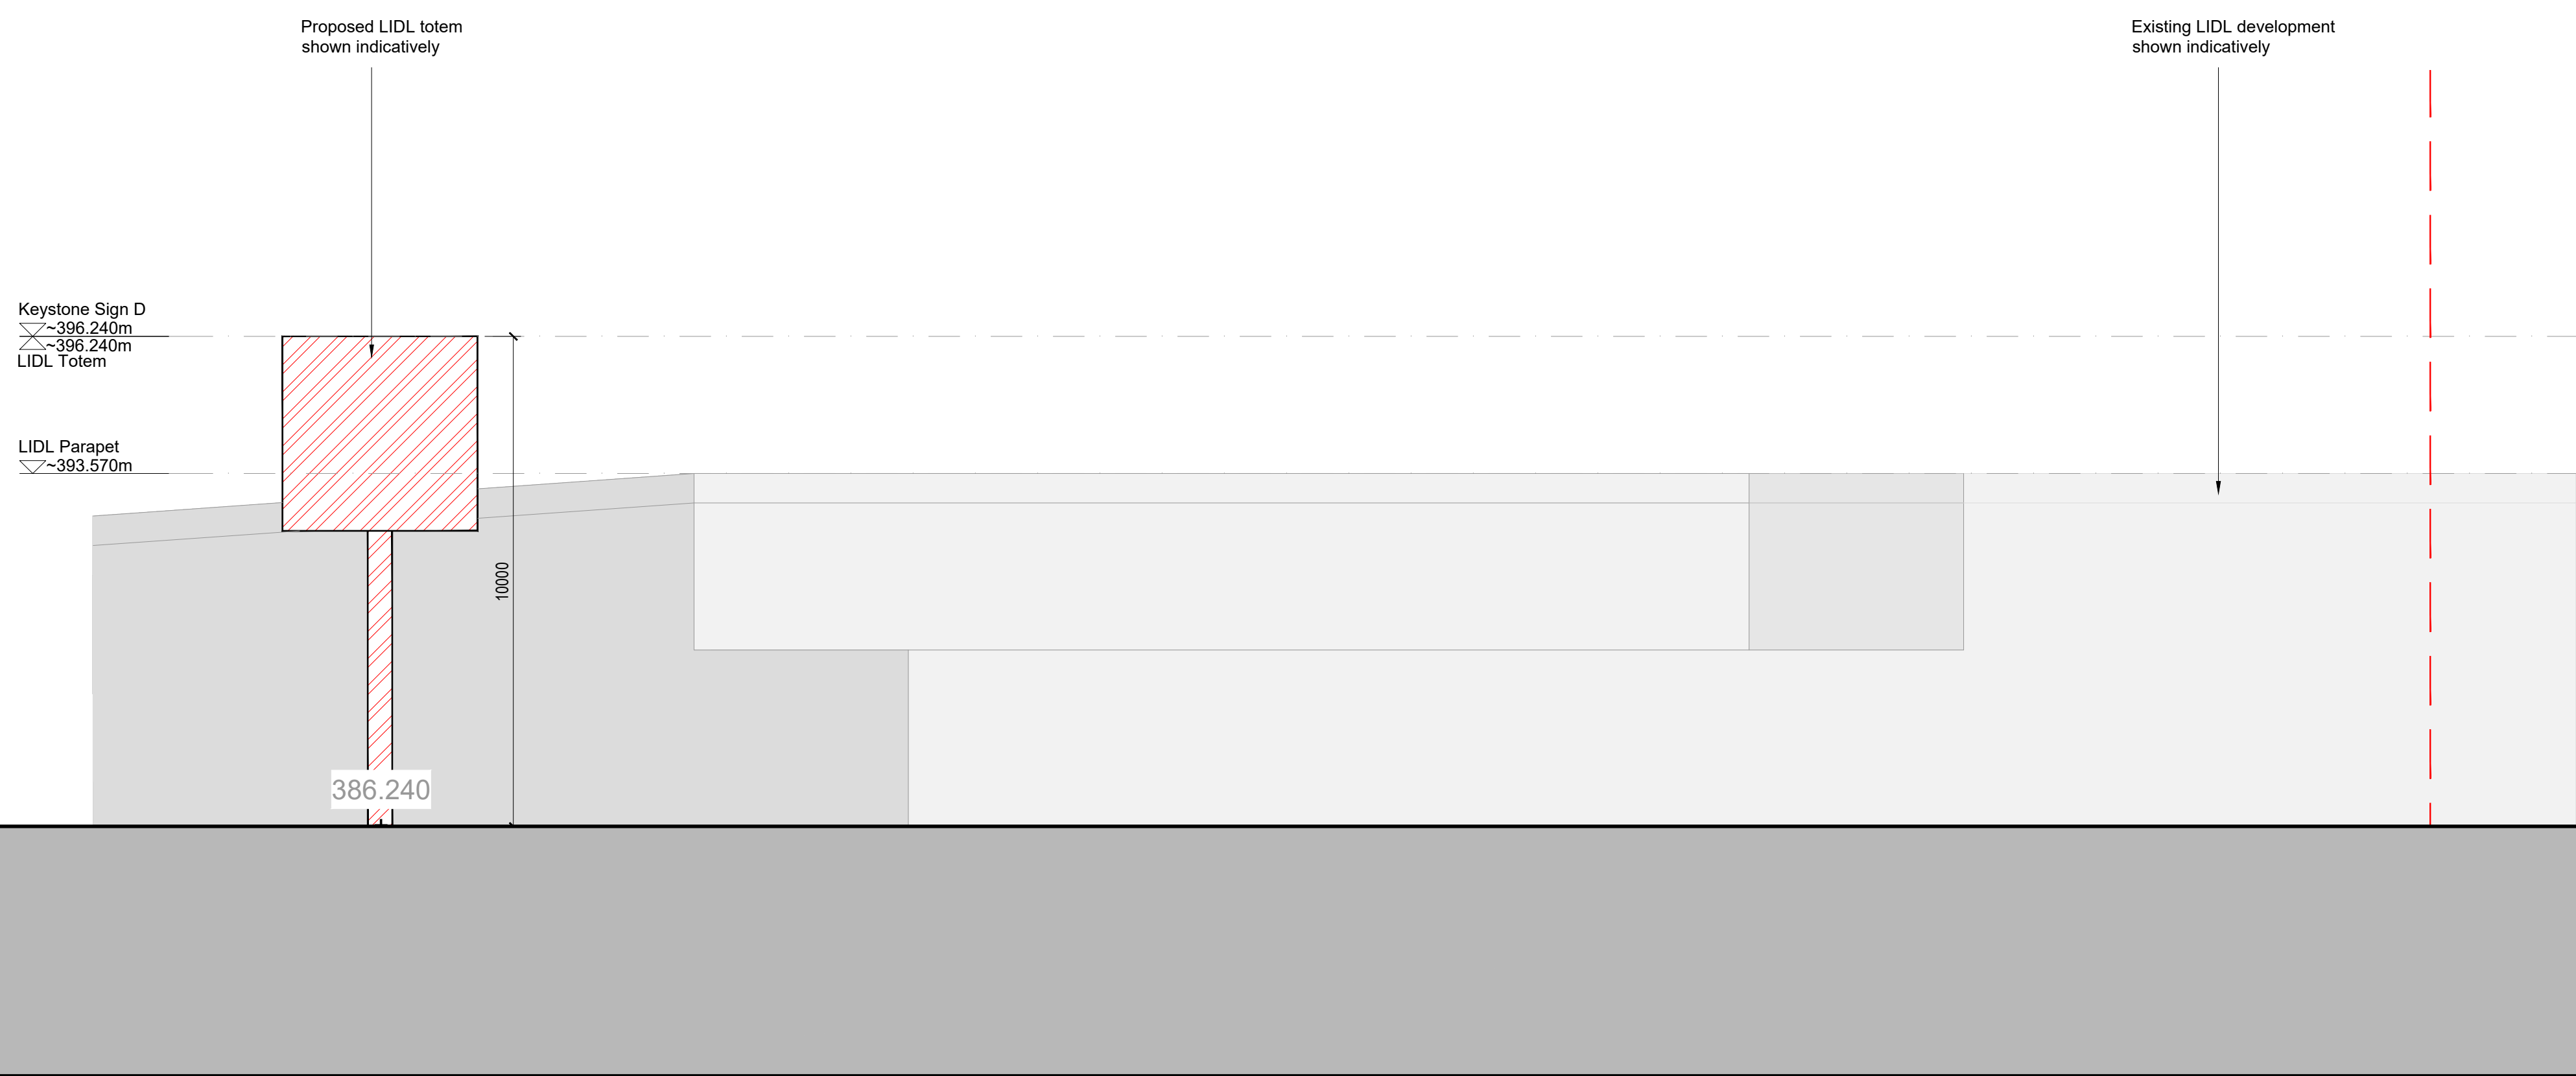


Proposed Site Section B
Scale 1:100

Proposed Contiguous Elevations

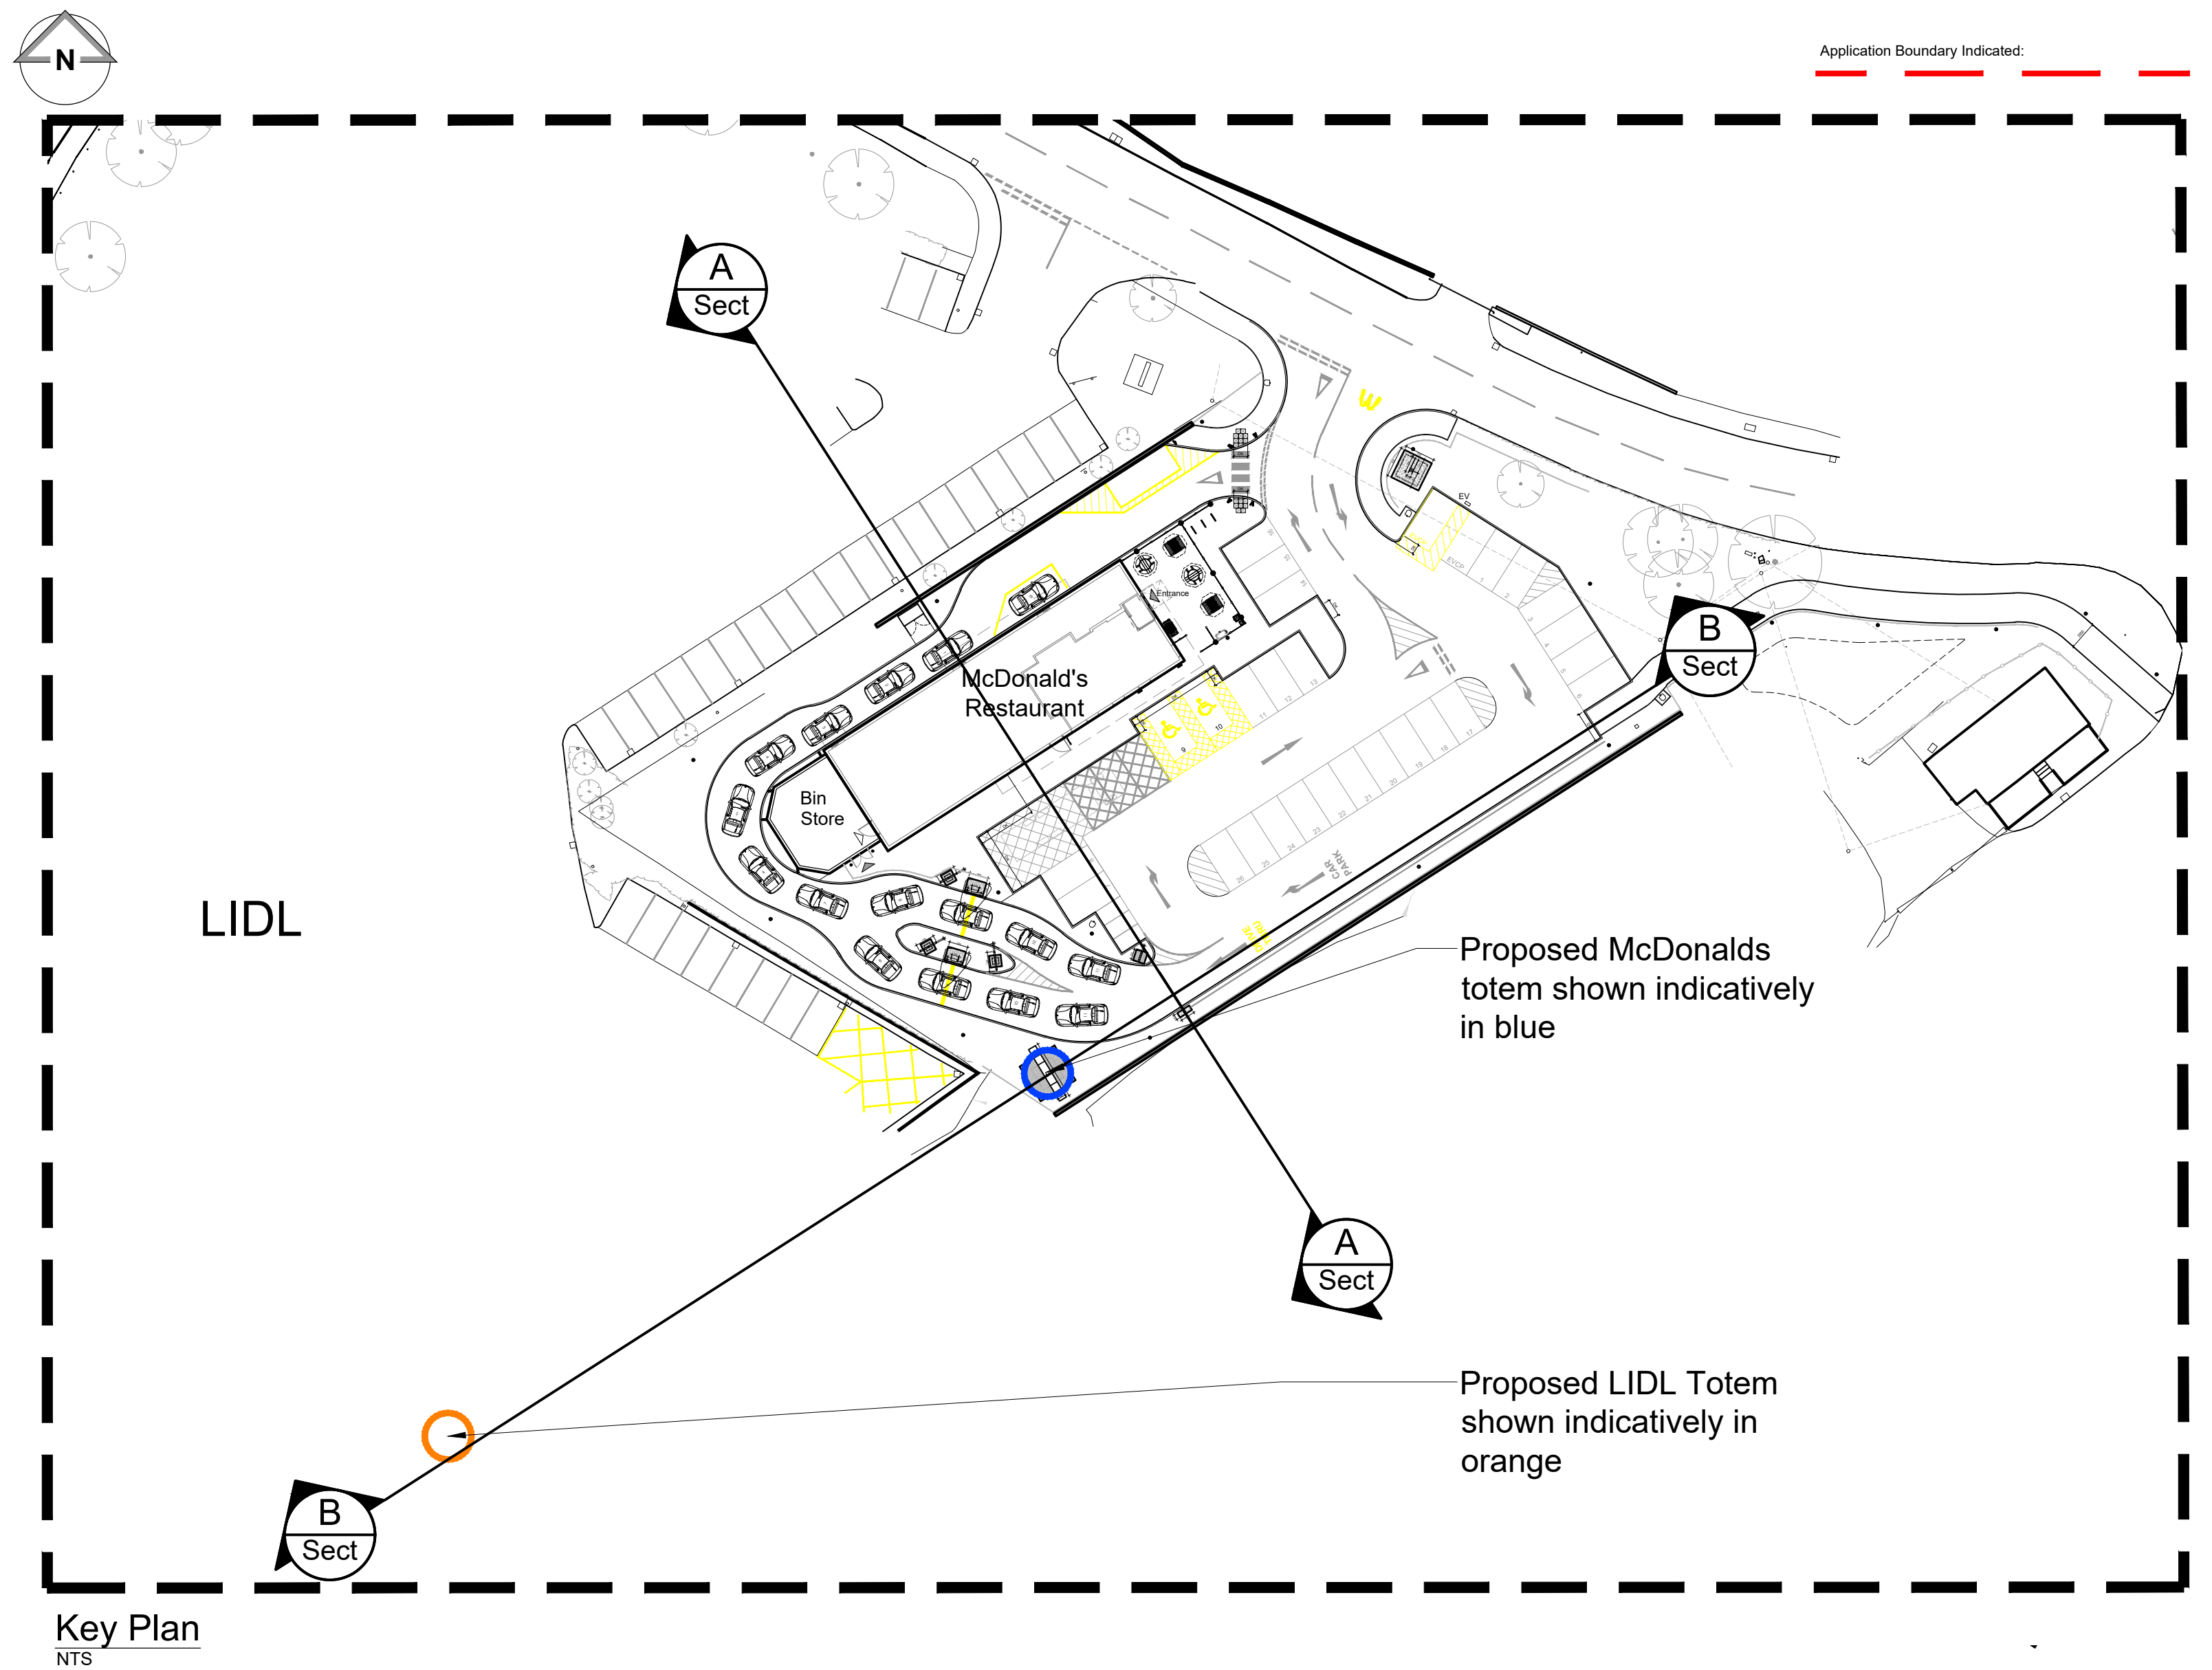


















Key Plan
NTS

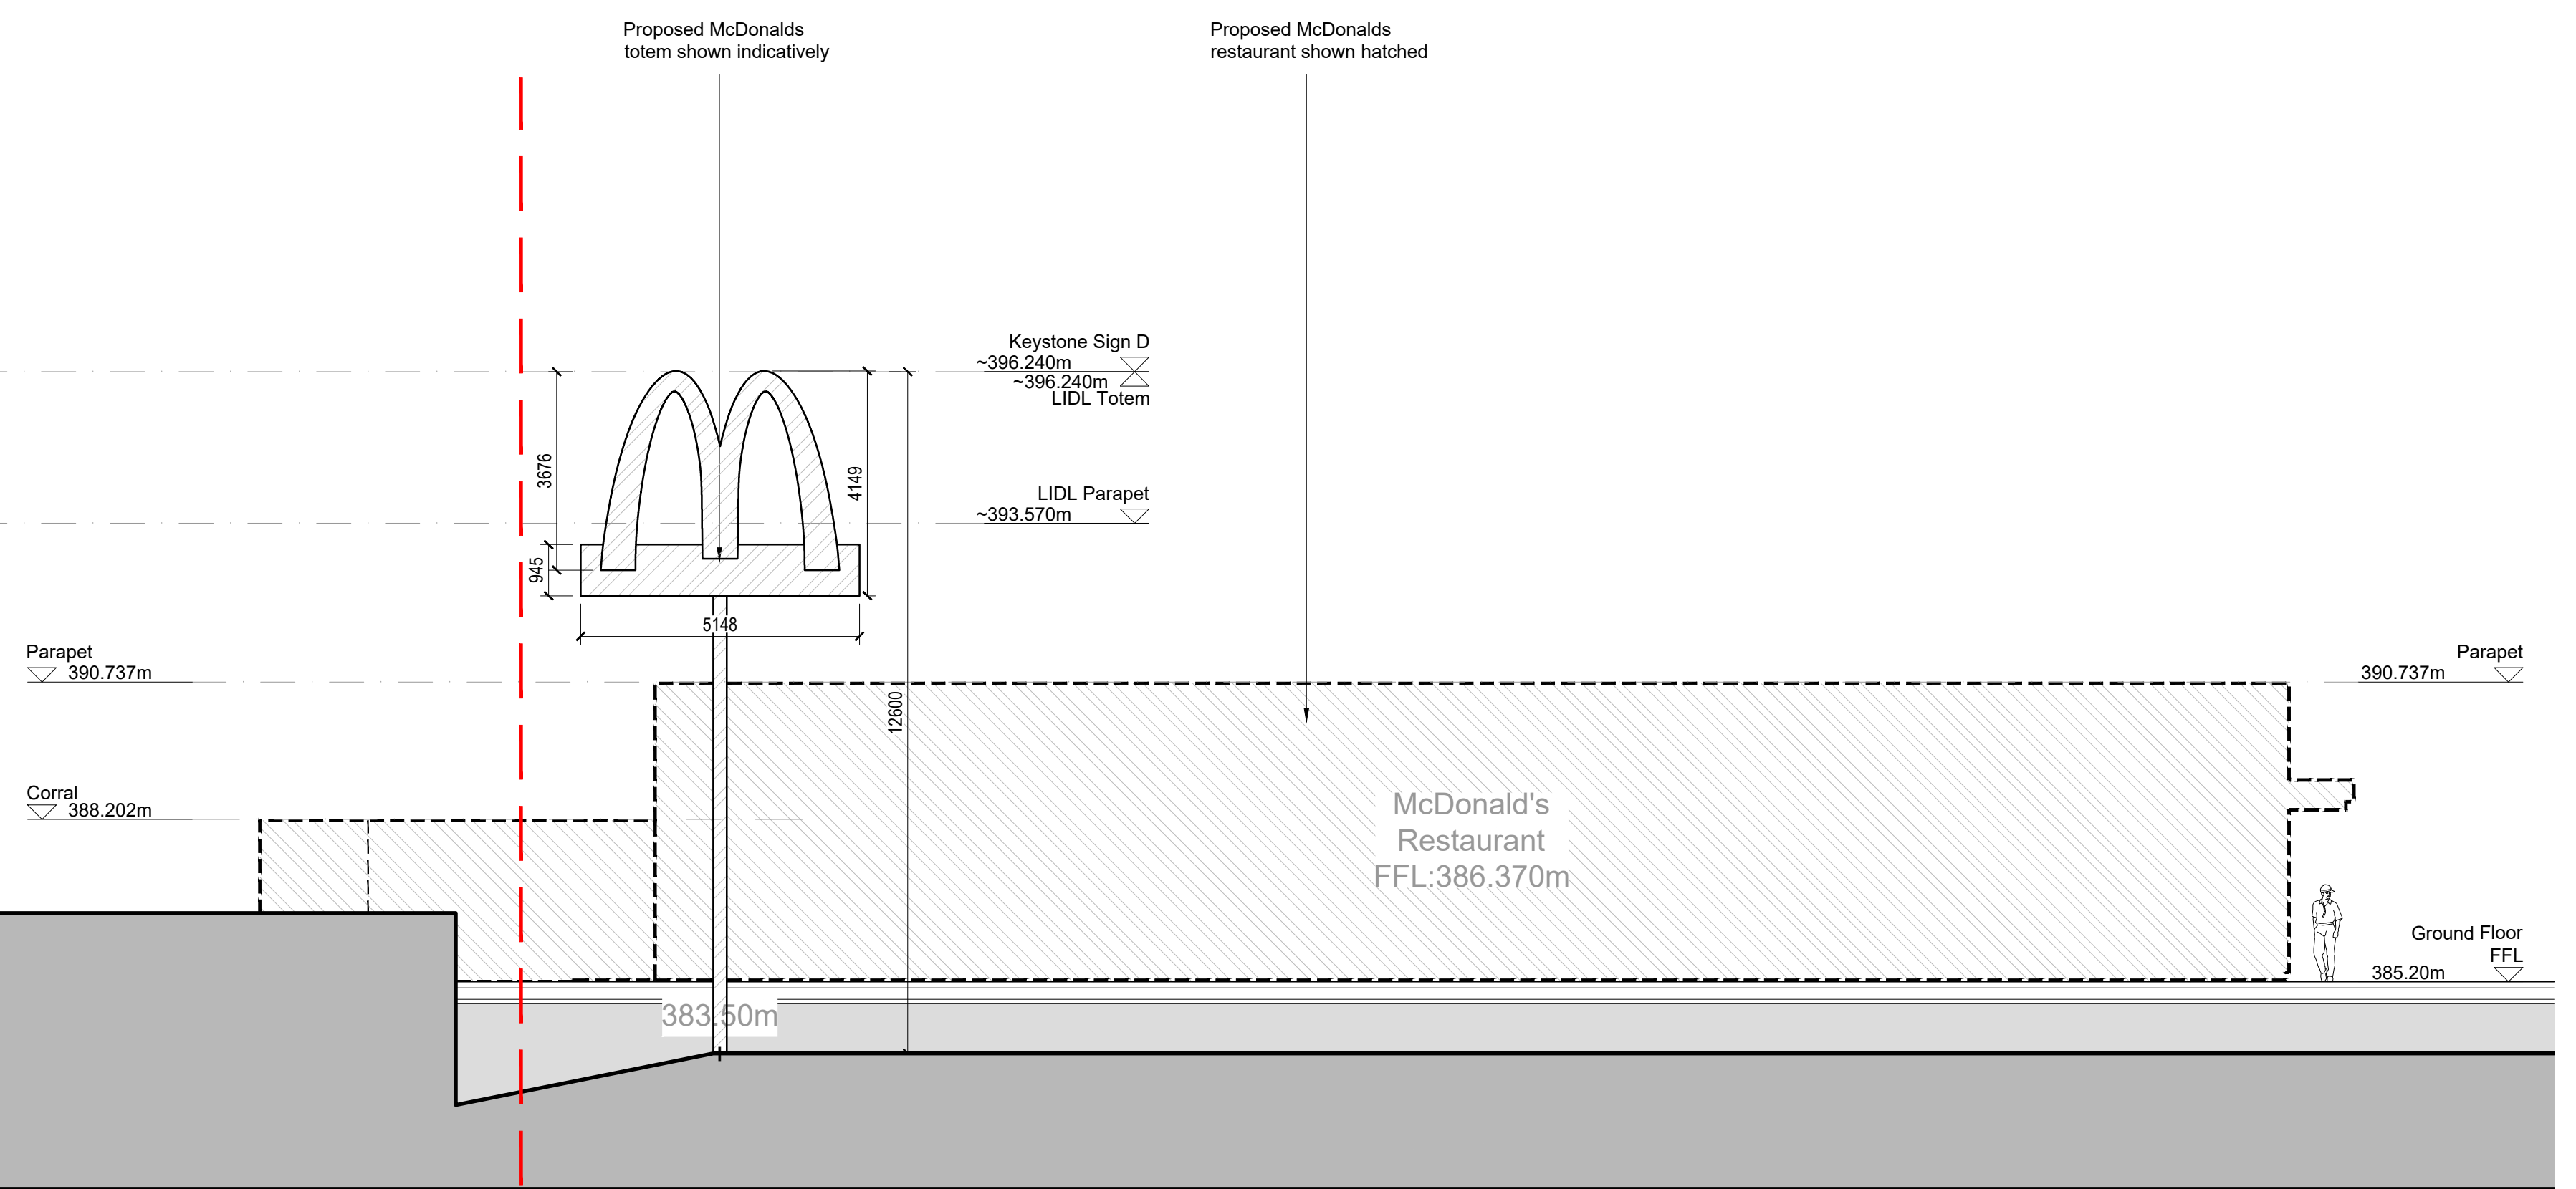

NOTES

- All dimensions and levels are to be checked on site.
- Any discrepancies are to be reported to the architect before any work commences.
- Whilst information on this sheet is issued to scale, scaling directly from this drawing may result in inaccuracies. For precise measurements, refer to the stated dimensions or contact the Architect.
- This drawing shall not be reproduced without express written permission from AEW.
- Title overlay drawings and ownership boundaries are produced using all reasonable endeavours. AEW cannot be responsible for the accuracy or scale discrepancy of base plans supplied to them.
- All works are to be undertaken in accordance with Building Regulations and the latest British Standards.
- All proprietary materials and products are to be used strictly in accordance with the manufacturers recommendations.

Application Boundary Indicated:

 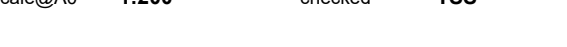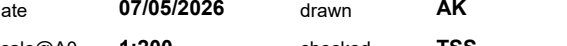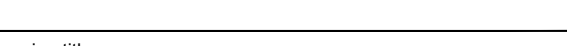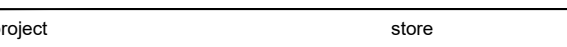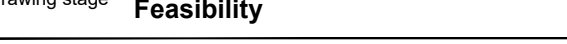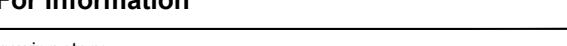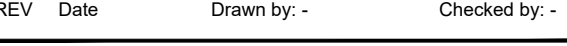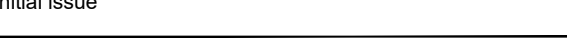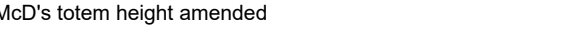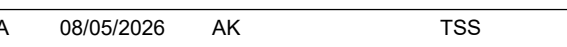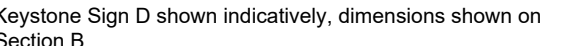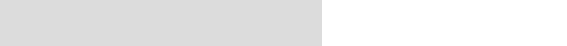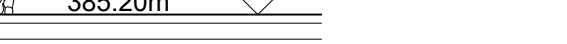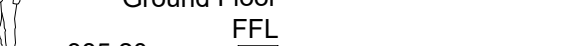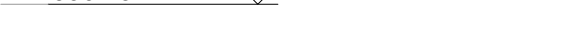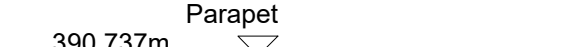

Feasibility

B	27/05/2026	AK	TSS
Keystone Sign D shown indicatively, dimensions shown on Section B			
A	08/05/2026	AK	TSS
McD's totem height amended			
-	08/05/2026	AK	TSS
Initial Issue			
REV	Date	Drawn by -	Checked by -
Purpose of Issue			
For Information			
drawing stage Feasibility			
Client			

McDonald's Restaurants Ltd	
project	store
Merthyr Tydfil, Heads of the Valley Rd	2685
Drawing title	
Proposed Contiguous Elevations	
date	07/05/2026
checked	AK
scale	1:200
drawn	TSS

C 27/05/2026 AK TSS
Signage Reference updated on levels tags

Rev

C

13889_AEW_2685_SK01

Job No

aei architects
0161 214 4370
www.aearchitects.com

aei