



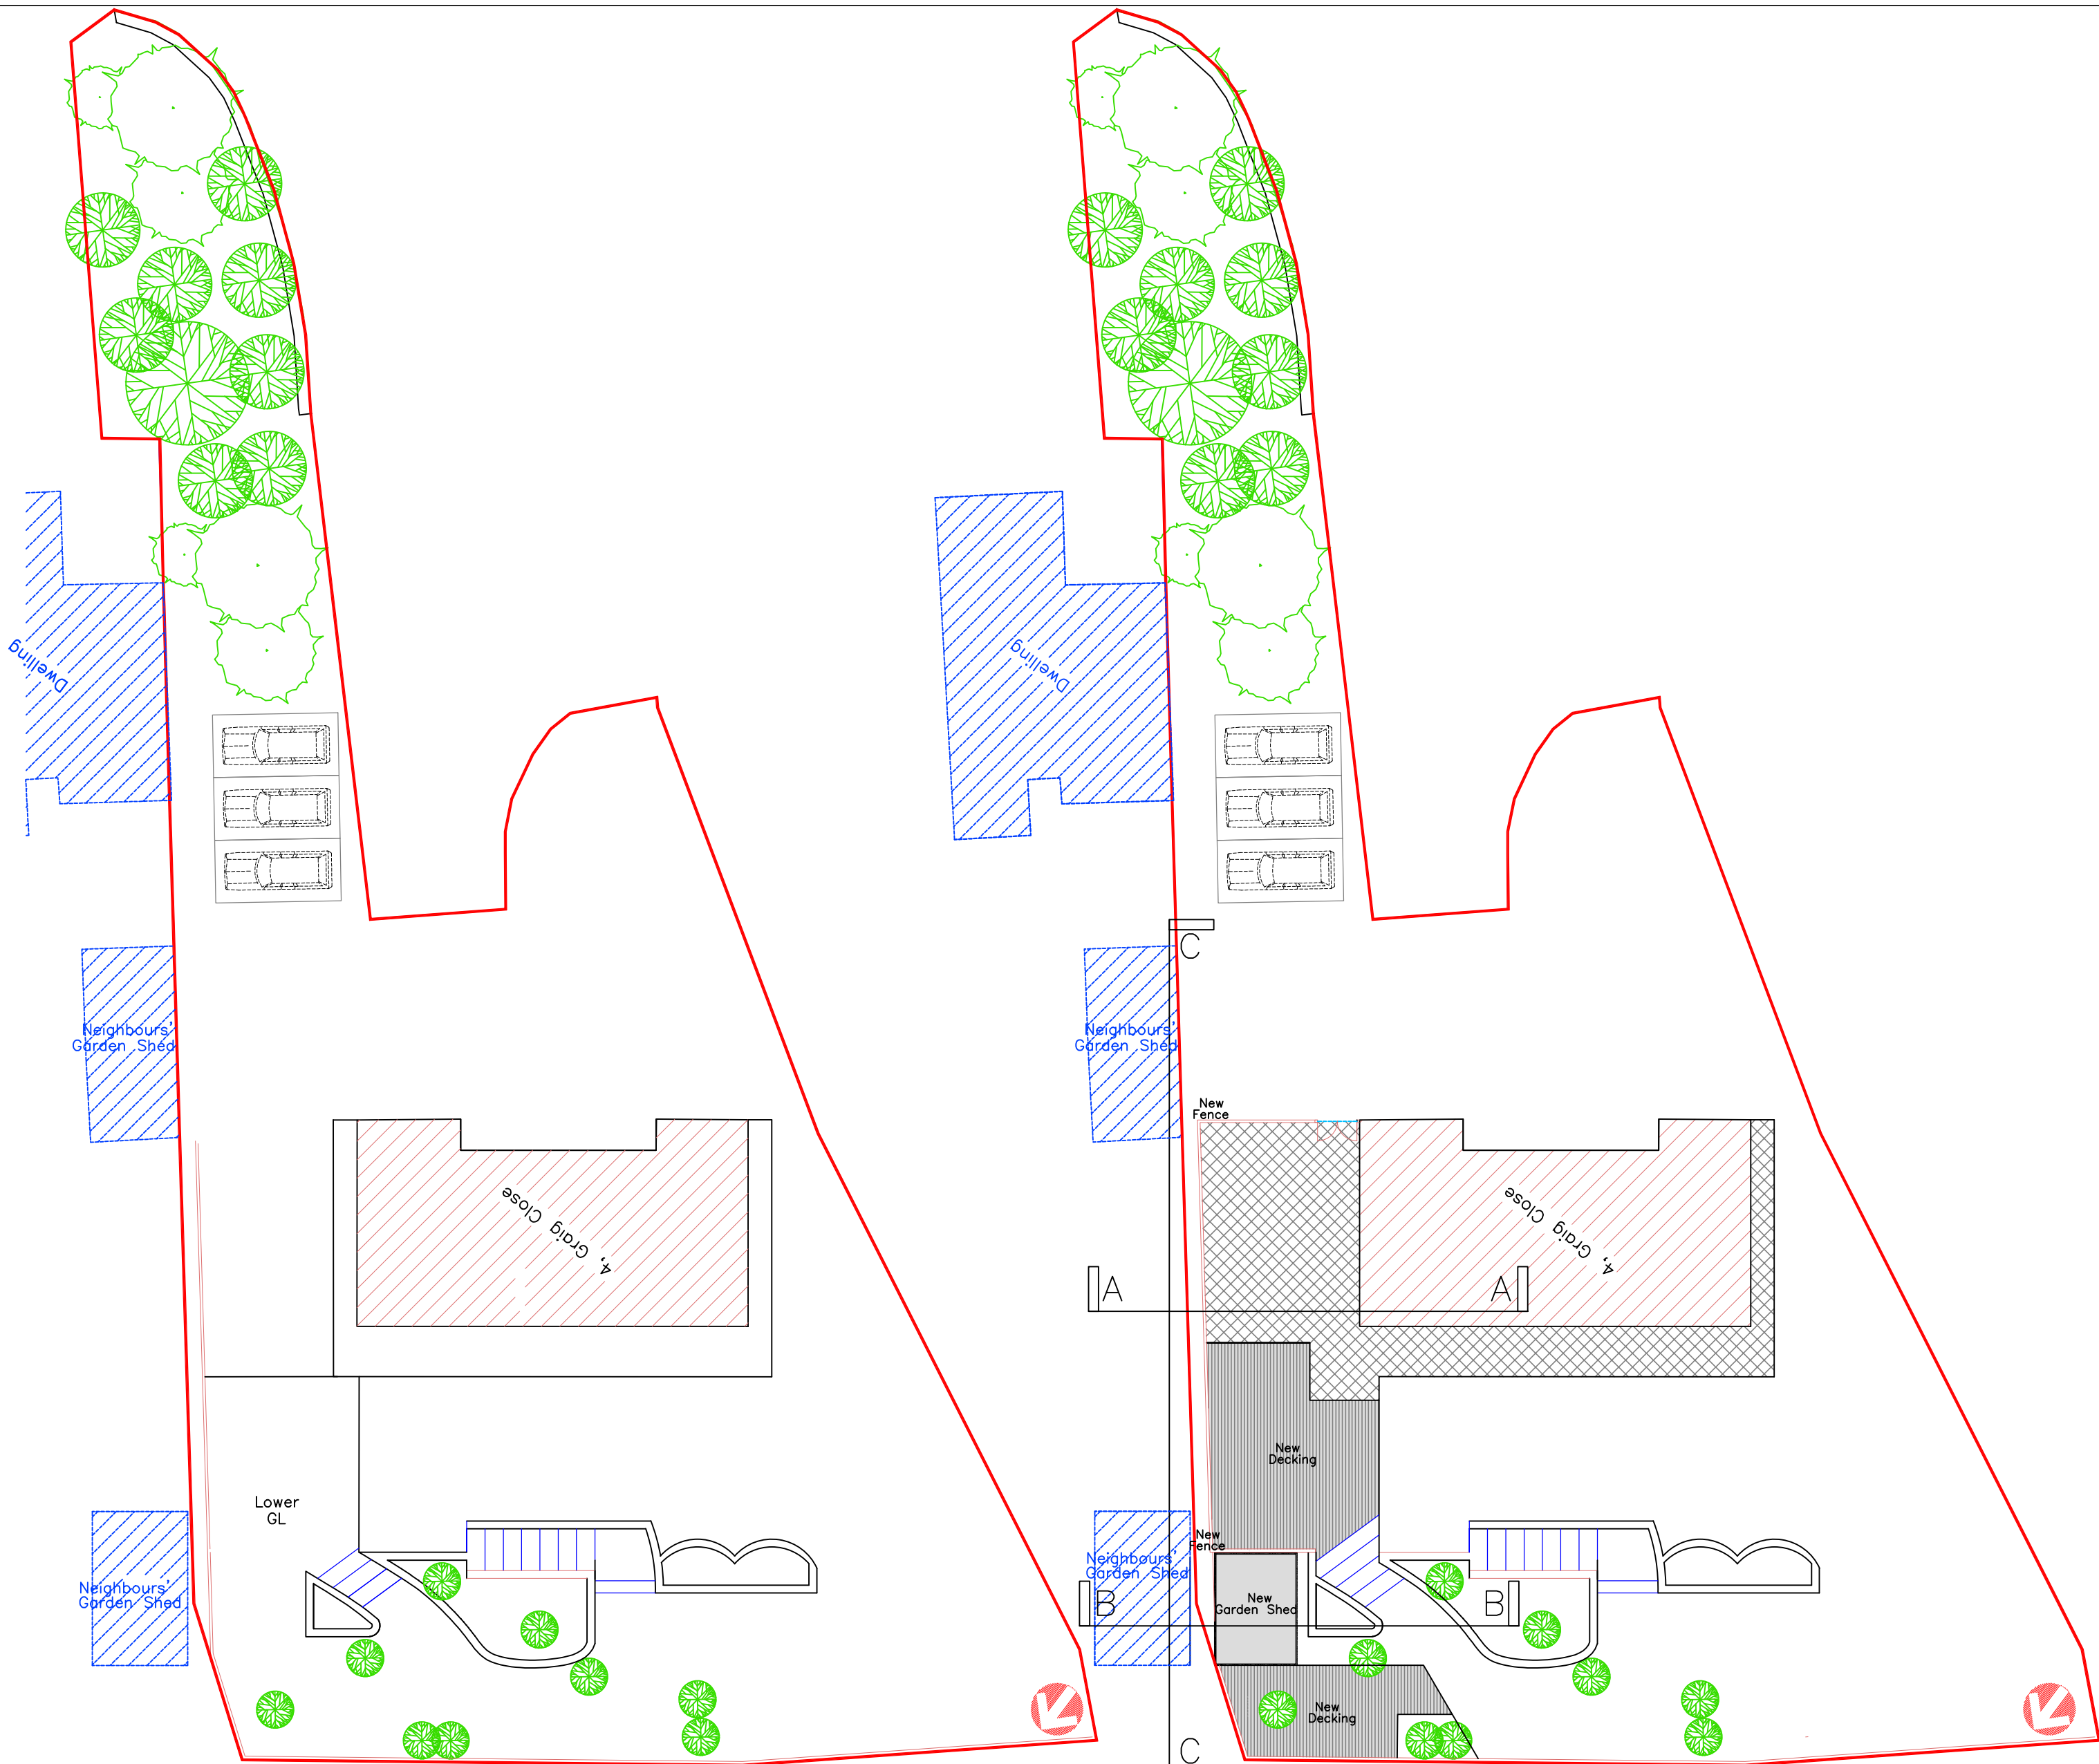


Existing Block Plan
1:200


Proposed Block Plan
1:200

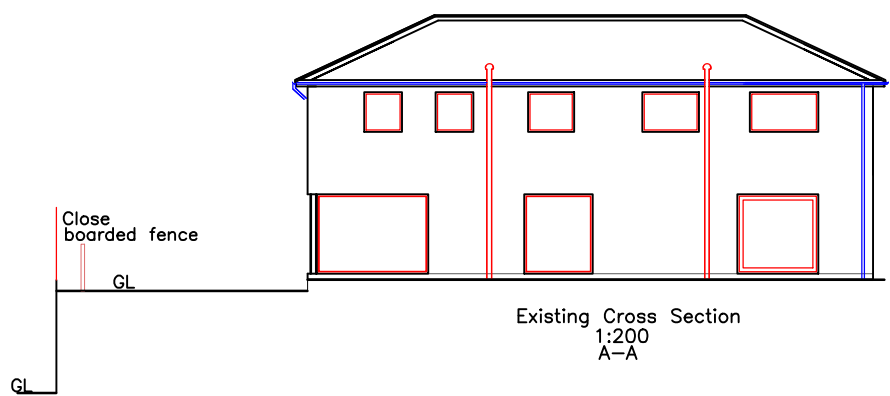


Existing Cross Section
1:200
A-A

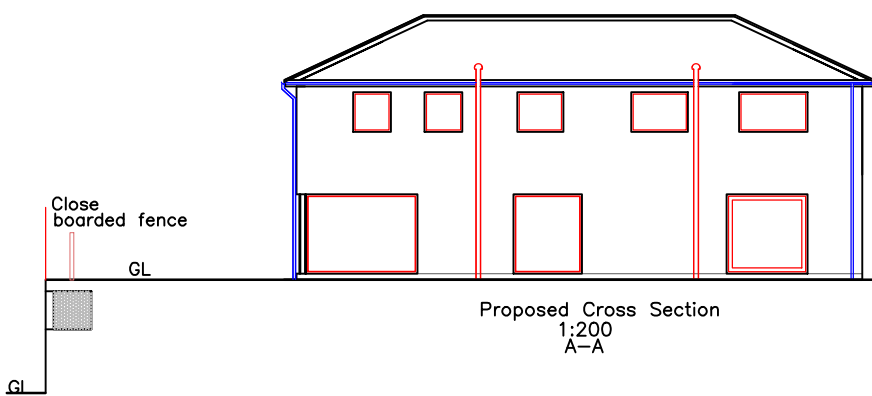

Proposed Cross Section
1:200
A-A

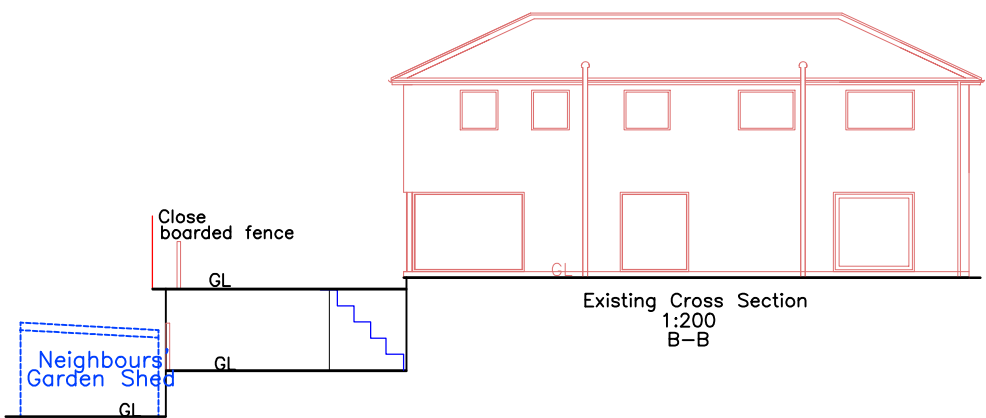

Existing Cross Section
1:200
B-B

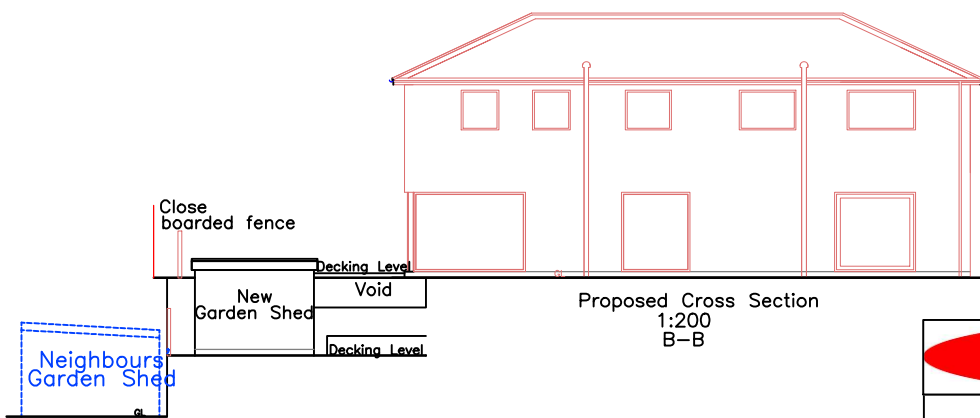

Proposed Cross Section
1:200
B-B

			
Utopia Design Architectural Services			
Building Planning Application Support Paul Thomas: BSc (Hons) Tel: 01685 559230. Mob: 07908 725065			
Issued Only for Purpose Indicated			
Drawing Status: FOR PRE-APP PLANNING PURPOSES ONLY			
Address		4, Graig Close Abercanaid Merthyr Tydfil CF48 1RA	
Project			
Proposed Raised Decking with Garden Shed			
Drawn by	Paper	Date	
PT	A2		NOV 23
Title		Scale	
		1:200	
Existing & Proposed Plans & Sections		Dwg No GRAIG 4 DECK 01	