


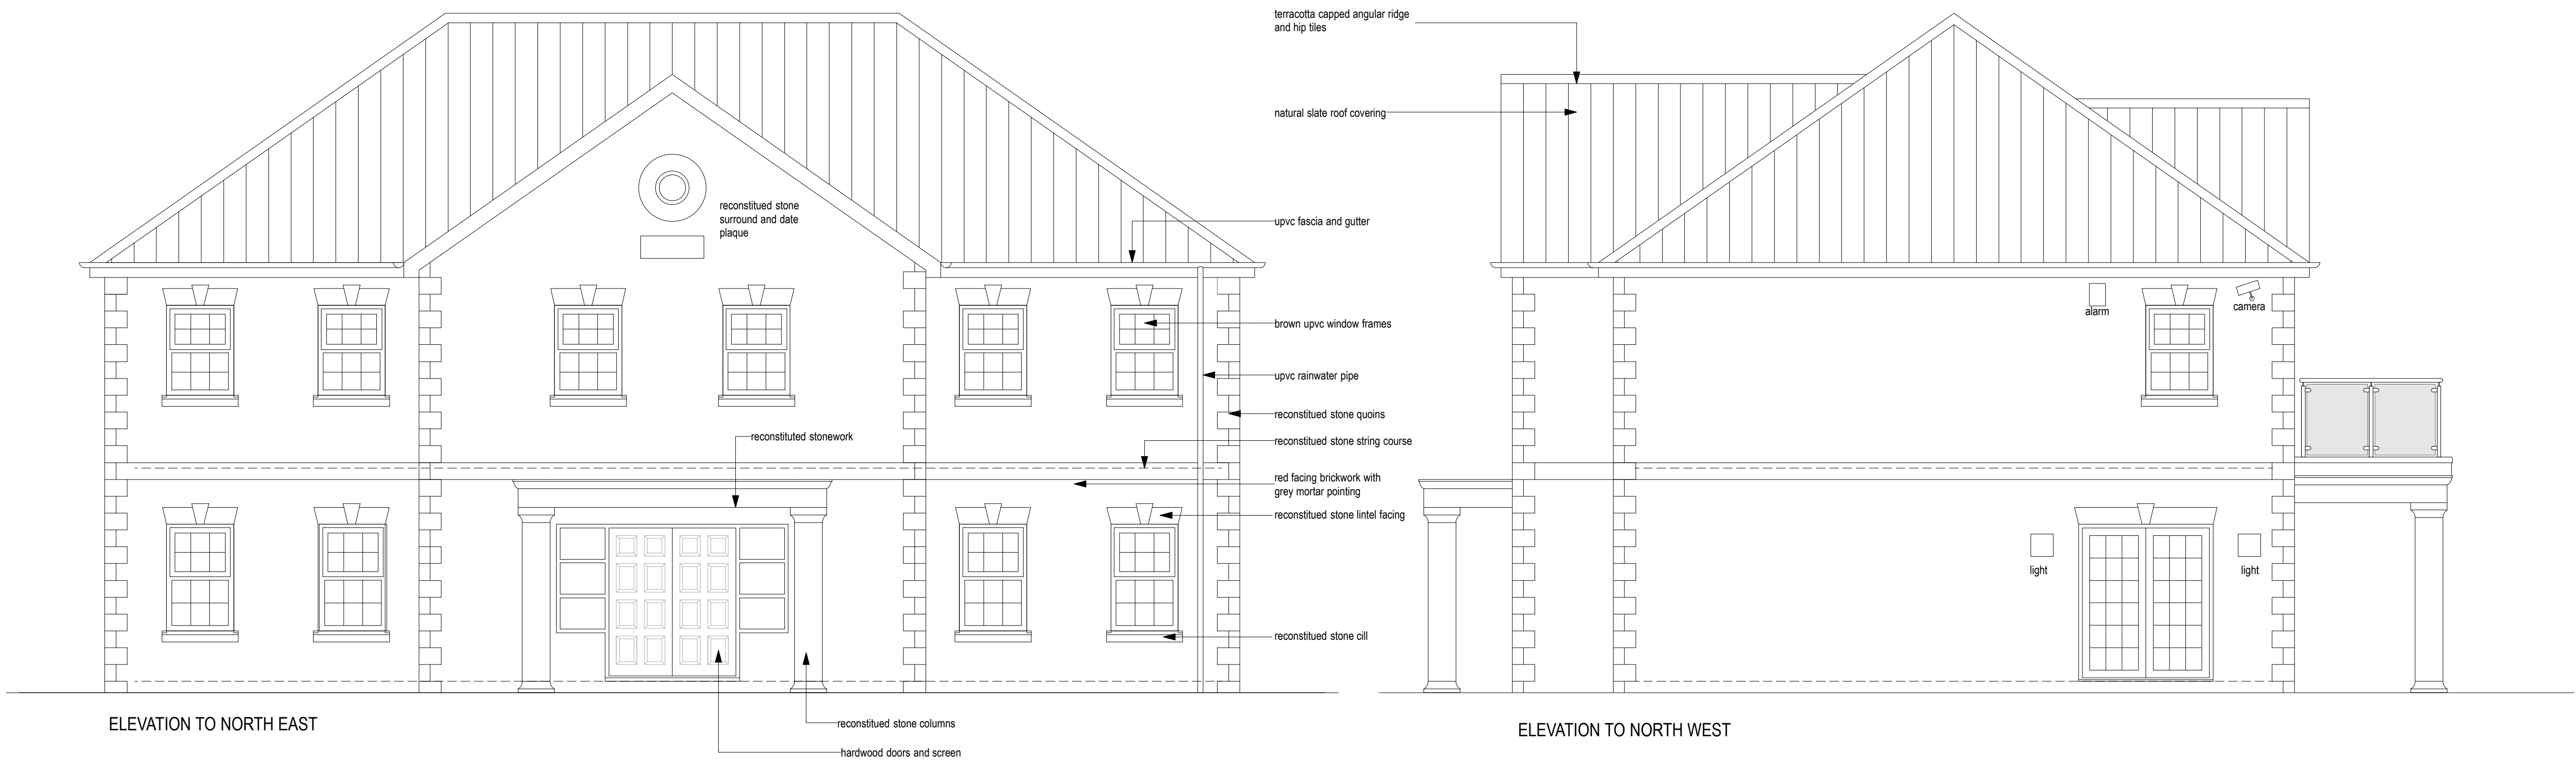

This drawing, the works and concepts depicted are the copyright of Paul Overton Architects and may not be reproduced or made use of, either directly or indirectly, without express written consent.
Do not scale off this drawing.
All heights, levels, sizes and dimensions to be checked on site before any work is undertaken.

PAUL OVERTON ARCHITECTS
17A HIGH STREET
MERTHYR TYDFIL
CF47 8UD
TEL: 01695 311184
MOB: 07929 859 382
paul@pro-architects.co.uk

Client
MRS J. DAVIES

Project
EXTENSION AND ALTERATIONS
TO
GRAWEN HOUSE, GRAWEN LANE,
CEFN COED, MERTHYR TYDFIL

Drawing Title
ELEVATIONS AS EXISTING

CAD ref	Drawn PRO
---------	--------------

Date MARCH 2020	Scale 1:50 @ A1
--------------------	--------------------

Project No. 9048	Drawing No. 02	Revision -
---------------------	-------------------	---------------