


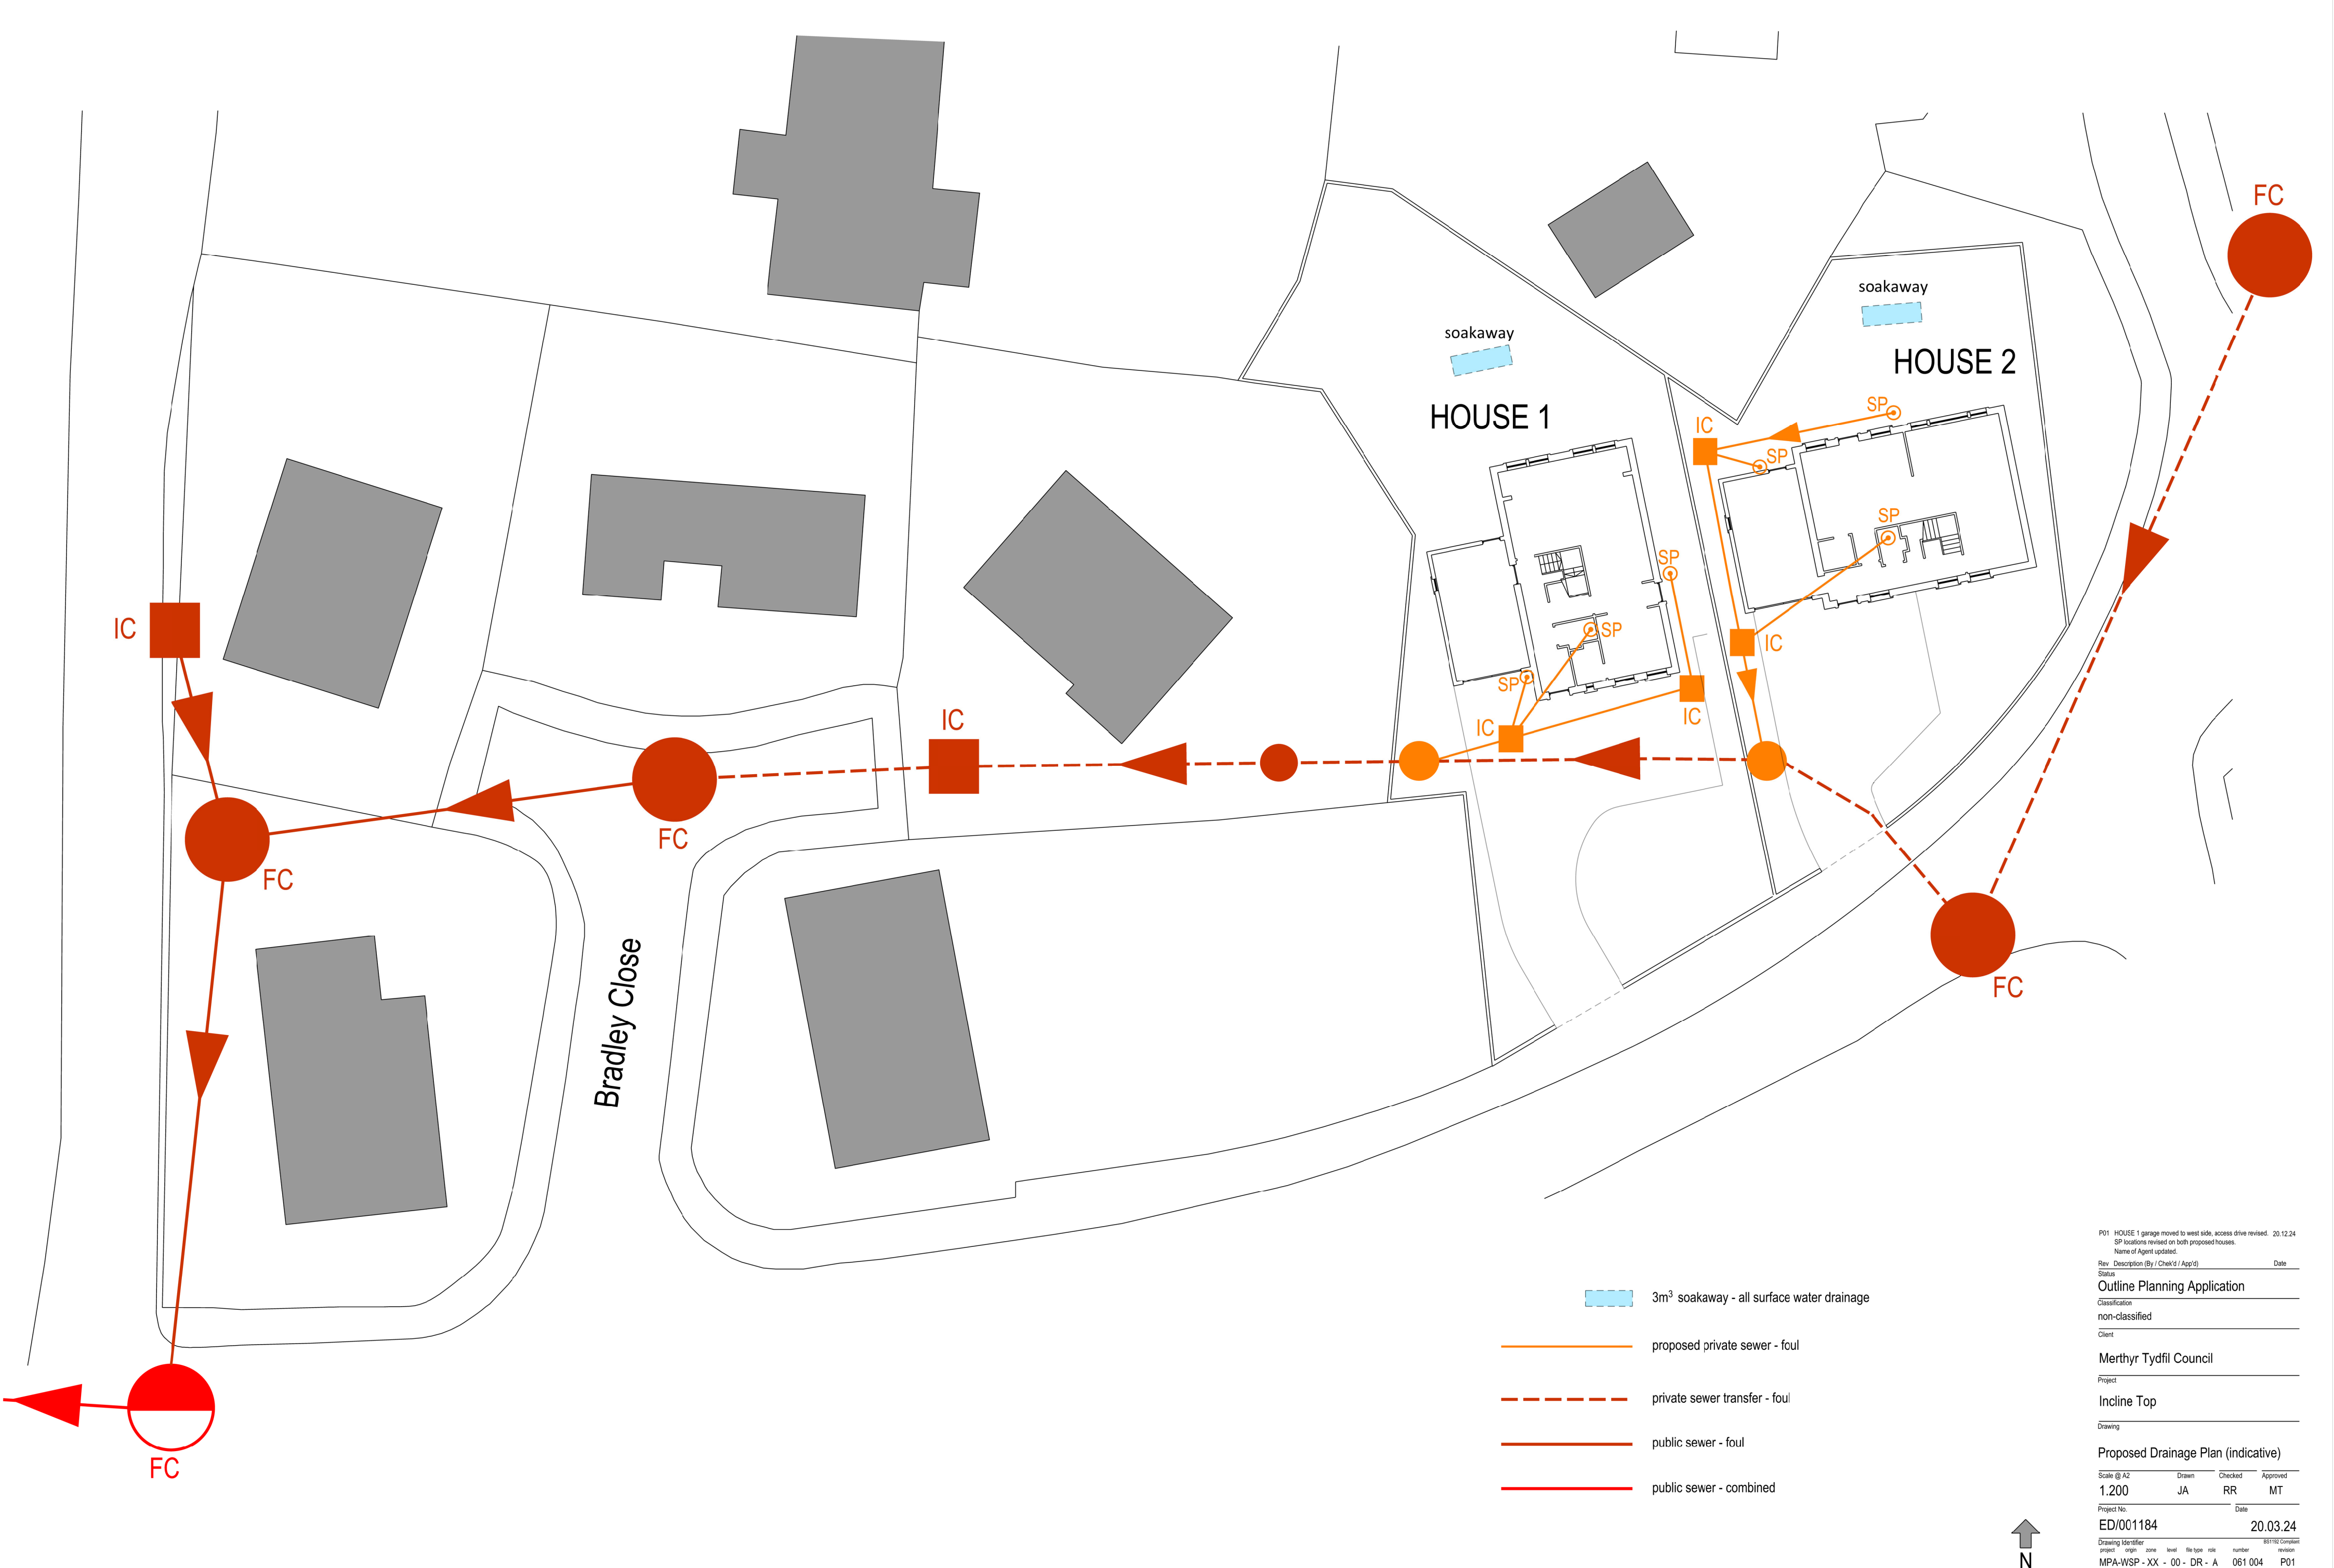

P01 HOUSE 1 garage moved to west side, access drive revised. 20.12.24
SP locations revised on both proposed houses.
Name of Agent updated.

Rev. Description (By / Check'd / App'd) Date

Status

Outline Planning Application

Classification

non-classified

Client

Merthyr Tydfil Council

Project

Incline Top

Drawing

Proposed Drainage Plan (indicative)

Scale @ A2

1.200

Drawn

Checked

Approved

ED/001184

20.03.24

Drawing Identifier

project origin zone level file type role number revision

MPA-WSP - XX - 00 - DR - A 061 004 P01

851182 Constant

esa architecture

member of WSP

Quest House, Fortran Road, St Mellons Business Park, Cardiff, CF3 0EY