


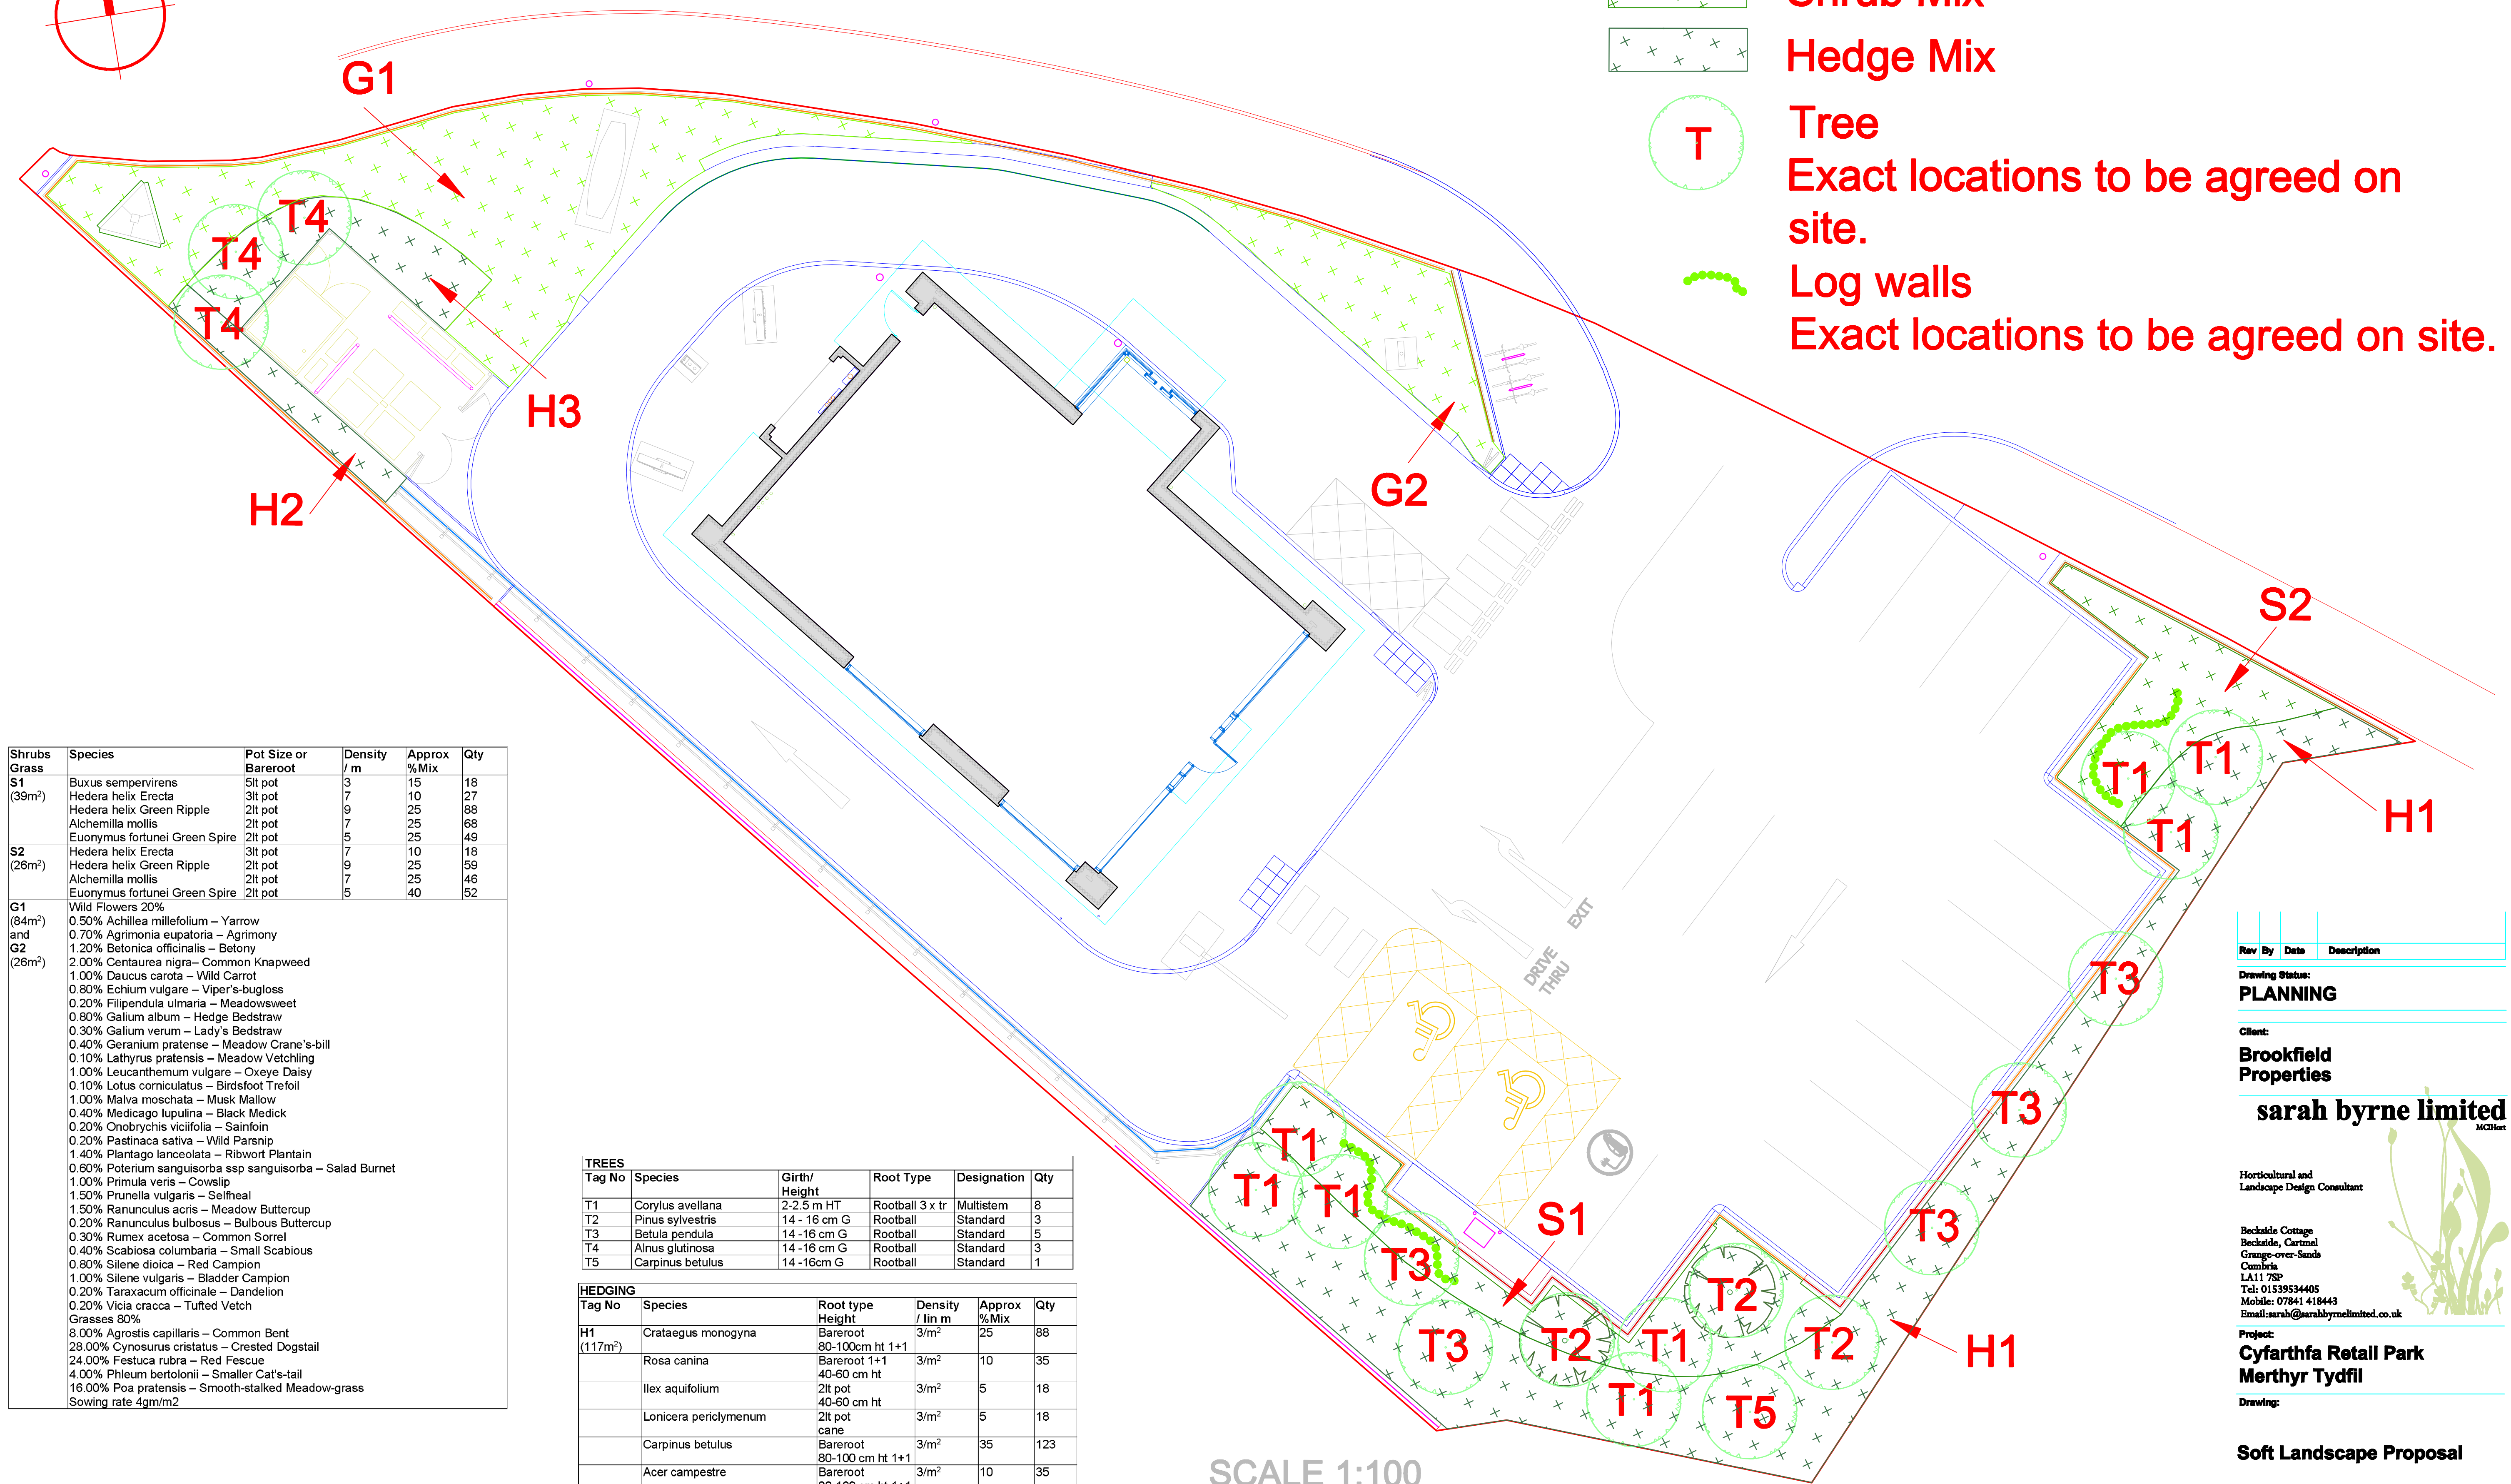

TREES					
Tag No	Species	Girth/ Height	Root Type	Designation	Qty
T1	Corylus avellana	2-2.5 m HT	Rootball 3 x tr	Multistem	8
T2	Pinus sylvestris	14 - 16 cm G	Rootball	Standard	3
T3	Betula pendula	14 -16 cm G	Rootball	Standard	5
T4	Alnus glutinosa	14 -16 cm G	Rootball	Standard	3
T5	Carpinus betulus	14 -16cm G	Rootball	Standard	1

HEDGING					
Tag No	Species	Root type Height	Density / lin m	Approx % Mix	Qty
H1 (117m ²)	Crataegus monogyna	Bareroot 80-100cm ht 1+1	3/m ²	25	88
	Rosa canina	Bareroot 1+1 40-60 cm ht	3/m ²	10	35
	Ilex aquifolium	2lt pot 40-60 cm ht	3/m ²	5	18
	Lonicera periclymenum	2lt pot cane	3/m ²	5	18
	Carpinus betulus	Bareroot 80-100 cm ht 1+1	3/m ²	35	123
	Acer campestre	Bareroot 80-100 cm ht 1+1	3/m ²	10	35
H2 (9m ²)	Frangula alnus	Bareroot 80-100 cm ht 1+1	3/m ²	10	35
	Crataegus monogyna	100-120 cm ht 1+2	5/lin m	100	45
H3 (19m ²)	Ilex × meserveae Blue Prince	40-60cm ht 5 lt pot	3/m ²	100	57

Note: Mix the species informally through the (H1 hedge) area.

HEDGING					
Tag No	Species	Root type Height	Density / lin m	Approx %Mix	Qty
H1 (117m ²)	Crataegus monogyna	Bareroot 80-100cm ht 1+1	3/m ²	25	88
	Rosa canina	Bareroot 1+1 40-80 cm ht	3/m ²	10	35
	Ilex aquifolium	2lt pot 40-60 cm ht	3/m ²	5	18
	Lonicera periclymenum	2lt pot cane	3/m ²	5	18
	Carpinus betulus	Bareroot 80-100 cm ht 1+1	3/m ²	35	123
	Acer campestre	Bareroot 80-100 cm ht 1+1	3/m ²	10	35
	Frangula alnus	Bareroot 80-100 cm ht 1+1	3/m ²	10	35
H2 (9m ²)	Crataegus monogyna	100-120 cm ht 1+1 1+2	5/lin m	100	45
H3 (19m ²)	Ilex x meserveae Blue Prince	40-60cm ht 5 lt pot	3/m ²	100	57
Note: Mix the species informally through the (H1 hedge) area.					

Age Group	Number of People
0-5	5
5-10	5
10-15	5
15-20	5



Exact locations to be agreed on site.

Drawing Scale: 1:100 @ A1

ne limited
MCHort

A stylized illustration of various green plants and leaves, including some with small flowers, growing upwards from the bottom of the page. The plants are rendered in a simple, graphic style with solid green colors.