


All existing window openings to have sash windows set behind rebated jambe

 George and Co.

Thespian House,  
Penydarren Rd, Merthyr  
Tydfil, CF47 0LJ

|   |                   |                 |    |
|---|-------------------|-----------------|----|
| 907.08   | ground floor plan |                 |    |
| planning   | 1:50 @ A3         | OCT 23          | AJ |
| George + Co<br>Crownford House, Swan Street, Merthyr Tydfil,<br>Mid Glamorgan, Wales, CF47 8EU<br>TEL 07830328652<br>hello@georgeandco.studio |                   |                 |    |
| DO NOT SCALE THIS DRAWING   |                   | ©George and Co. |    |

FOR PLANNING ONLY

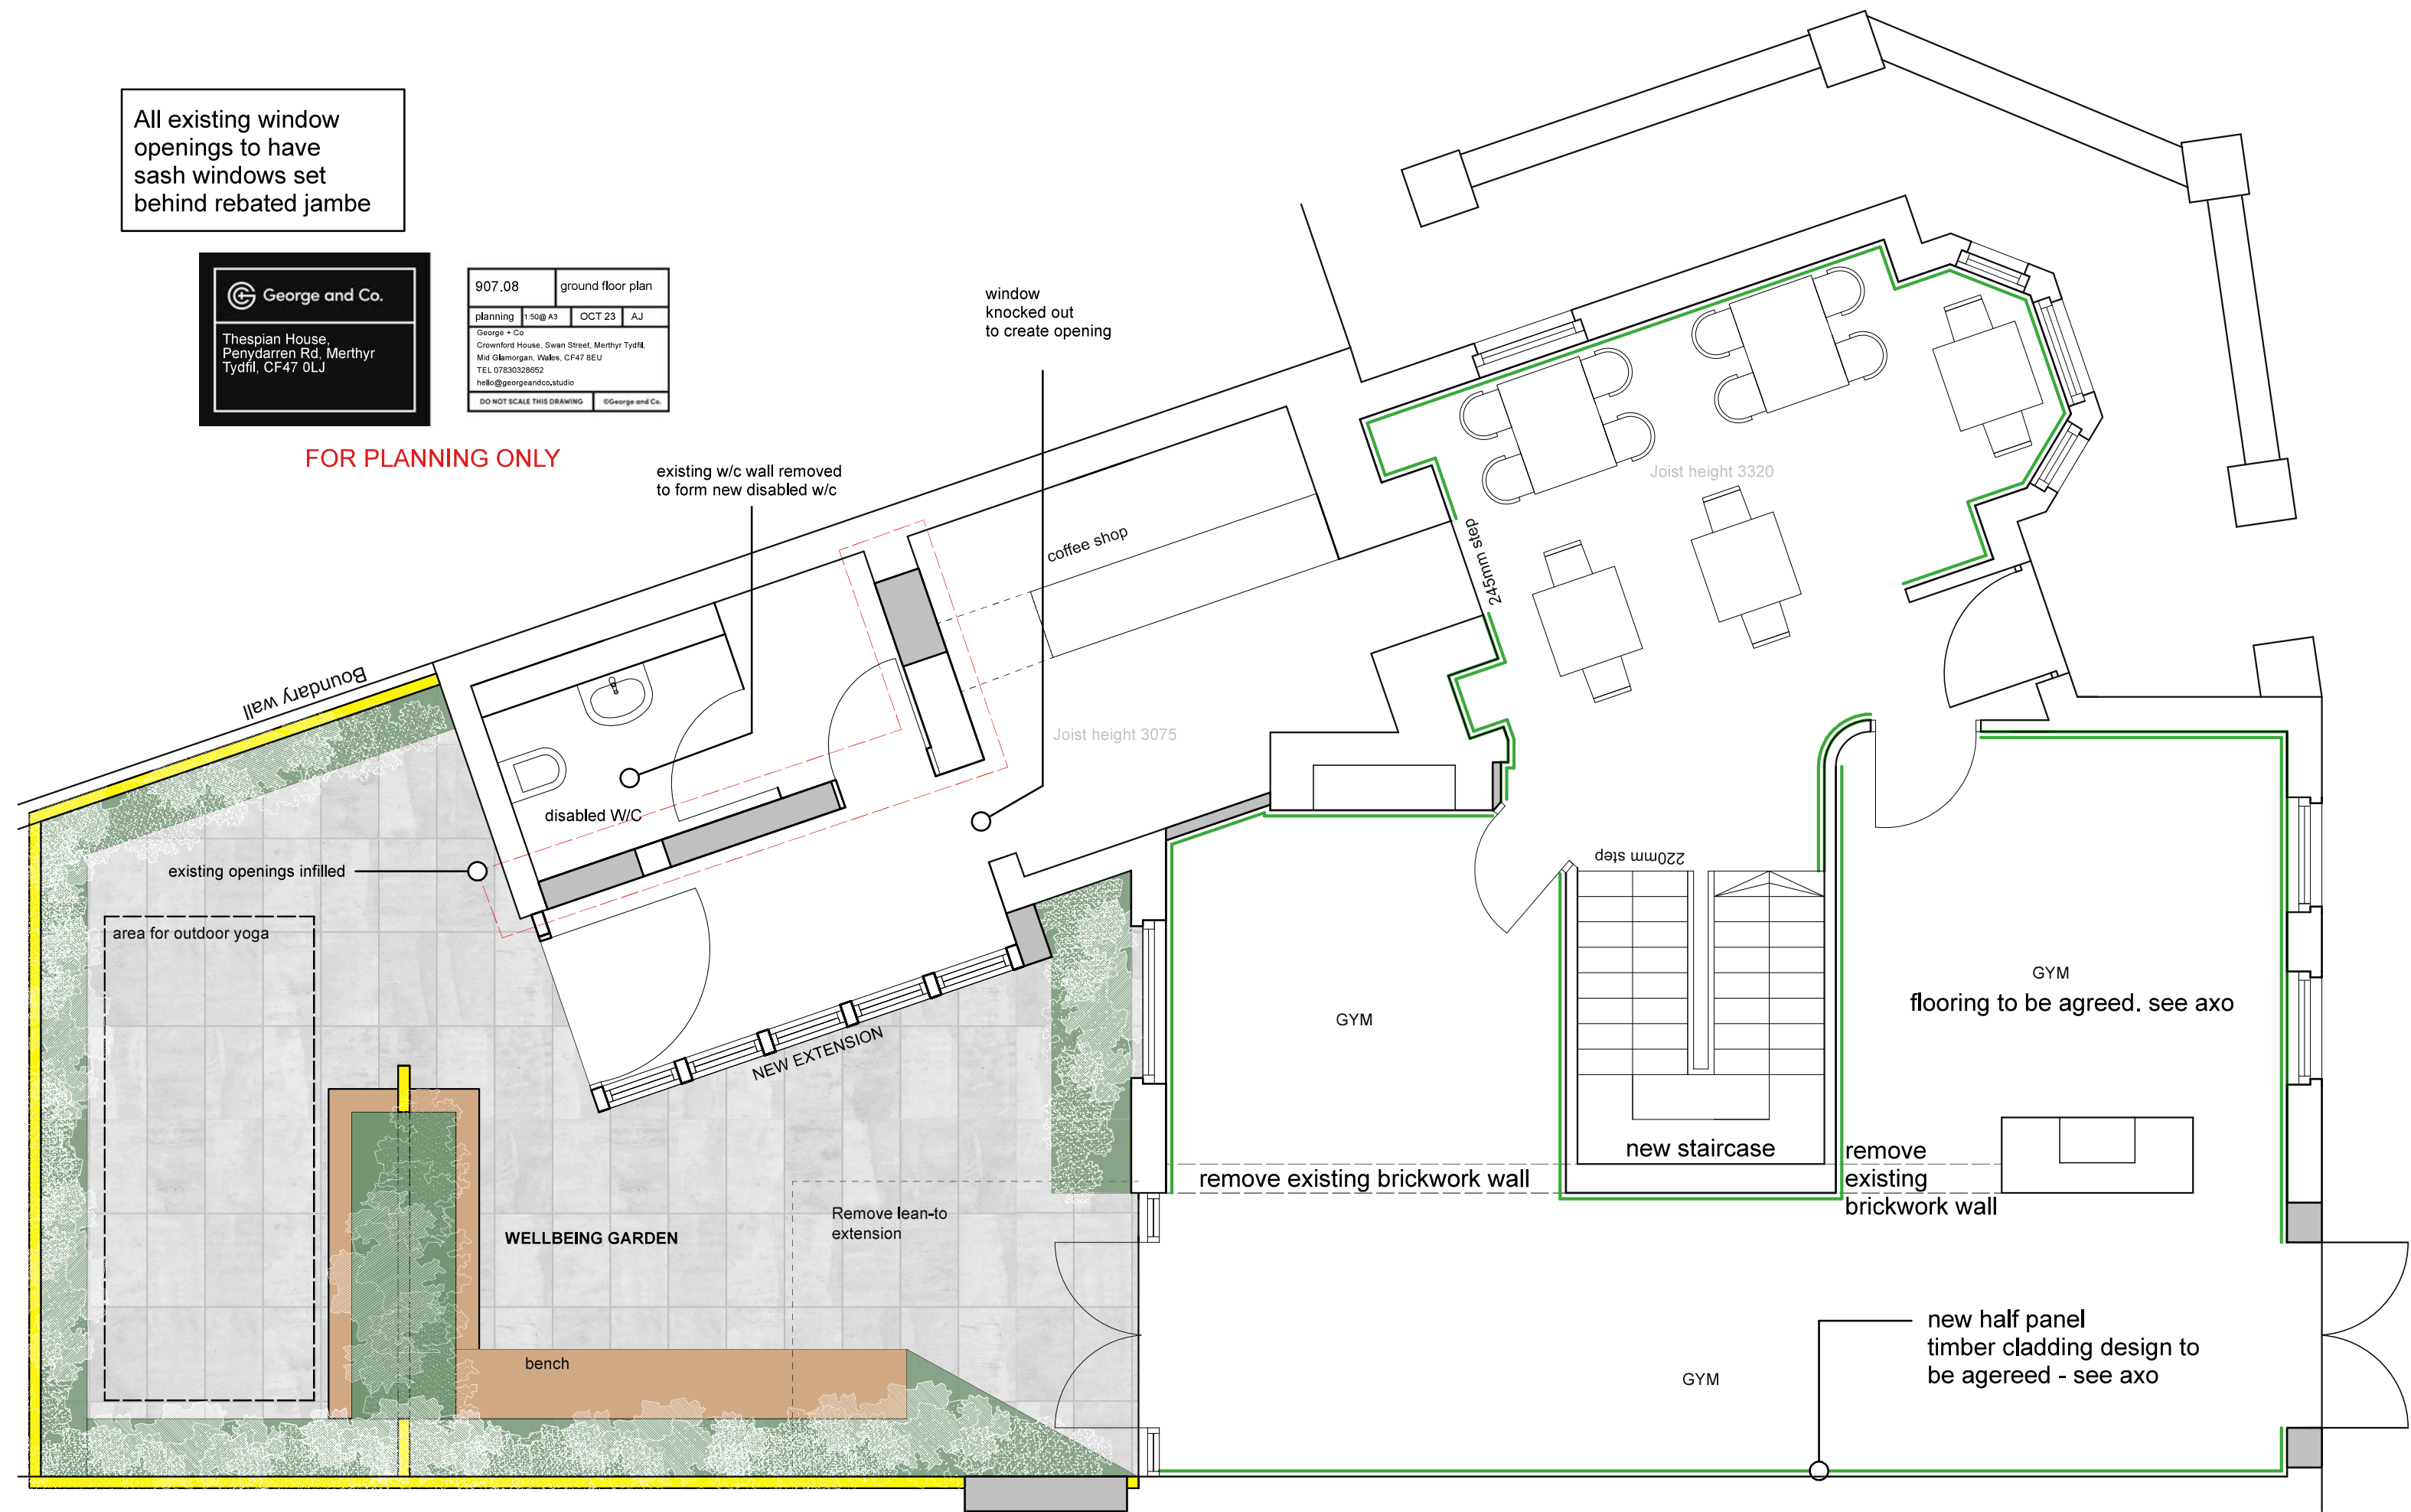

PROPOSED GROUND FLOOR