

NOTES: DO NOT SCALE

PURPOSE OF DRAWING:

- ☐ CONCEPT DRAWING
- ☐ PRELIMINARY DRAWING
- ☐ TECHNICAL DESIGN DRAWING

- THE DRAWING SHALL BE READ IN CONJUNCTION WITH THE SPECIFICATION AND ALL OTHER RELEVANT DOCUMENTS AND DRAWINGS PROVIDED BY WSP.
- THE DRAWING DOES NOT INDICATE THE PRECISE POSITION OF SERVICES AND SHOWS THE INTENDED LOCATION OF BUILDING COMPONENTS THAT MAY BE NECESSARY TO LOCATE SERVICES.
- THE POSITION OF ALL CONNECTION POINTS, ACCESSORIES, EQUIPMENT AND OTHER BUILDING SERVICES ITEMS AS SHOWN ON THIS DRAWING SHALL BE THE RESPONSIBILITY OF THE CONTRACTOR.
- THE CONTRACTOR SHALL BE RESPONSIBLE FOR THE PREPARATION OF ALL OTHER WORKS AND TRADES EITHER DURING OR PRIOR TO THEIR INCORPORATION INTO THE WORKS.
- ACCOUNT OF ALL OTHER WORKS AND TRADES EITHER DURING OR PRIOR TO THEIR INCORPORATION INTO THE WORKS.
- CONTRACTOR SHALL BE RESPONSIBLE FOR THE DESIGN AND CONSTRUCTION OF ACCESS PLATFORMS, ACCESS COVERS, GANNETS, LADDERS, STAIRS, RAILS AND PROTECTIVE ELEMENTS REQUIRED FOR THE WORKS.
- THE DRAWING SHALL BE USED FOR THE INTENDED PURPOSE ONLY AND WSP WILL NOT BE HELD RESPONSIBLE FOR ANY OTHER USE.

DIMENSIONS:


- ALL DIMENSIONS SHALL BE READ IN CONJUNCTION WITH THE SPECIFICATION AND ALL OTHER RELEVANT DOCUMENTS AND DRAWINGS PROVIDED BY WSP.
- ALL DIMENSIONS AND LEVELS ON SITE FOR THE ACTUAL SETTING OF THE WORKS SHALL BE THE RESPONSIBILITY OF THE CONTRACTOR.
- WSP IS NOT RESPONSIBLE FOR CHECKING DIMENSIONS ON SITE.
- WSP IS NOT RESPONSIBLE FOR SETTING OUT GRID LINES.
- ORDERING AND MANUFACTURING OF EQUIPMENT AND THIS SHALL BE THE RESPONSIBILITY OF THE CONTRACTOR.

HEALTH AND SAFETY:

- THE DRAWING SHALL BE READ IN CONJUNCTION WITH THE SPECIFICATION AND ALL OTHER RELEVANT DOCUMENTS AND DRAWINGS PROVIDED BY WSP.
- THE CONTRACTOR SHALL BE RESPONSIBLE FOR OBTAINING ALL NECESSARY PERMITS AND APPROVALS FOR THE WORKS.
- THE DRAWING HAS BEEN BASED ON INFORMATION PROVIDED BY THE CLIENT AND WSP DO NOT WARRANT THE ACCURACY OF THIS INFORMATION.

LIGHTING LEGEND

- 15W, 2.4m WALL MOUNTED LUMINAIRE (1815mm)
- 15W, 2.4m WALL MOUNTED LUMINAIRE (1815mm)
- 20W, 4m POST TOP MOUNTED LUMINAIRE (2973mm)
- 50W, 8m POLE MOUNTED LUMINAIRE (6655mm)

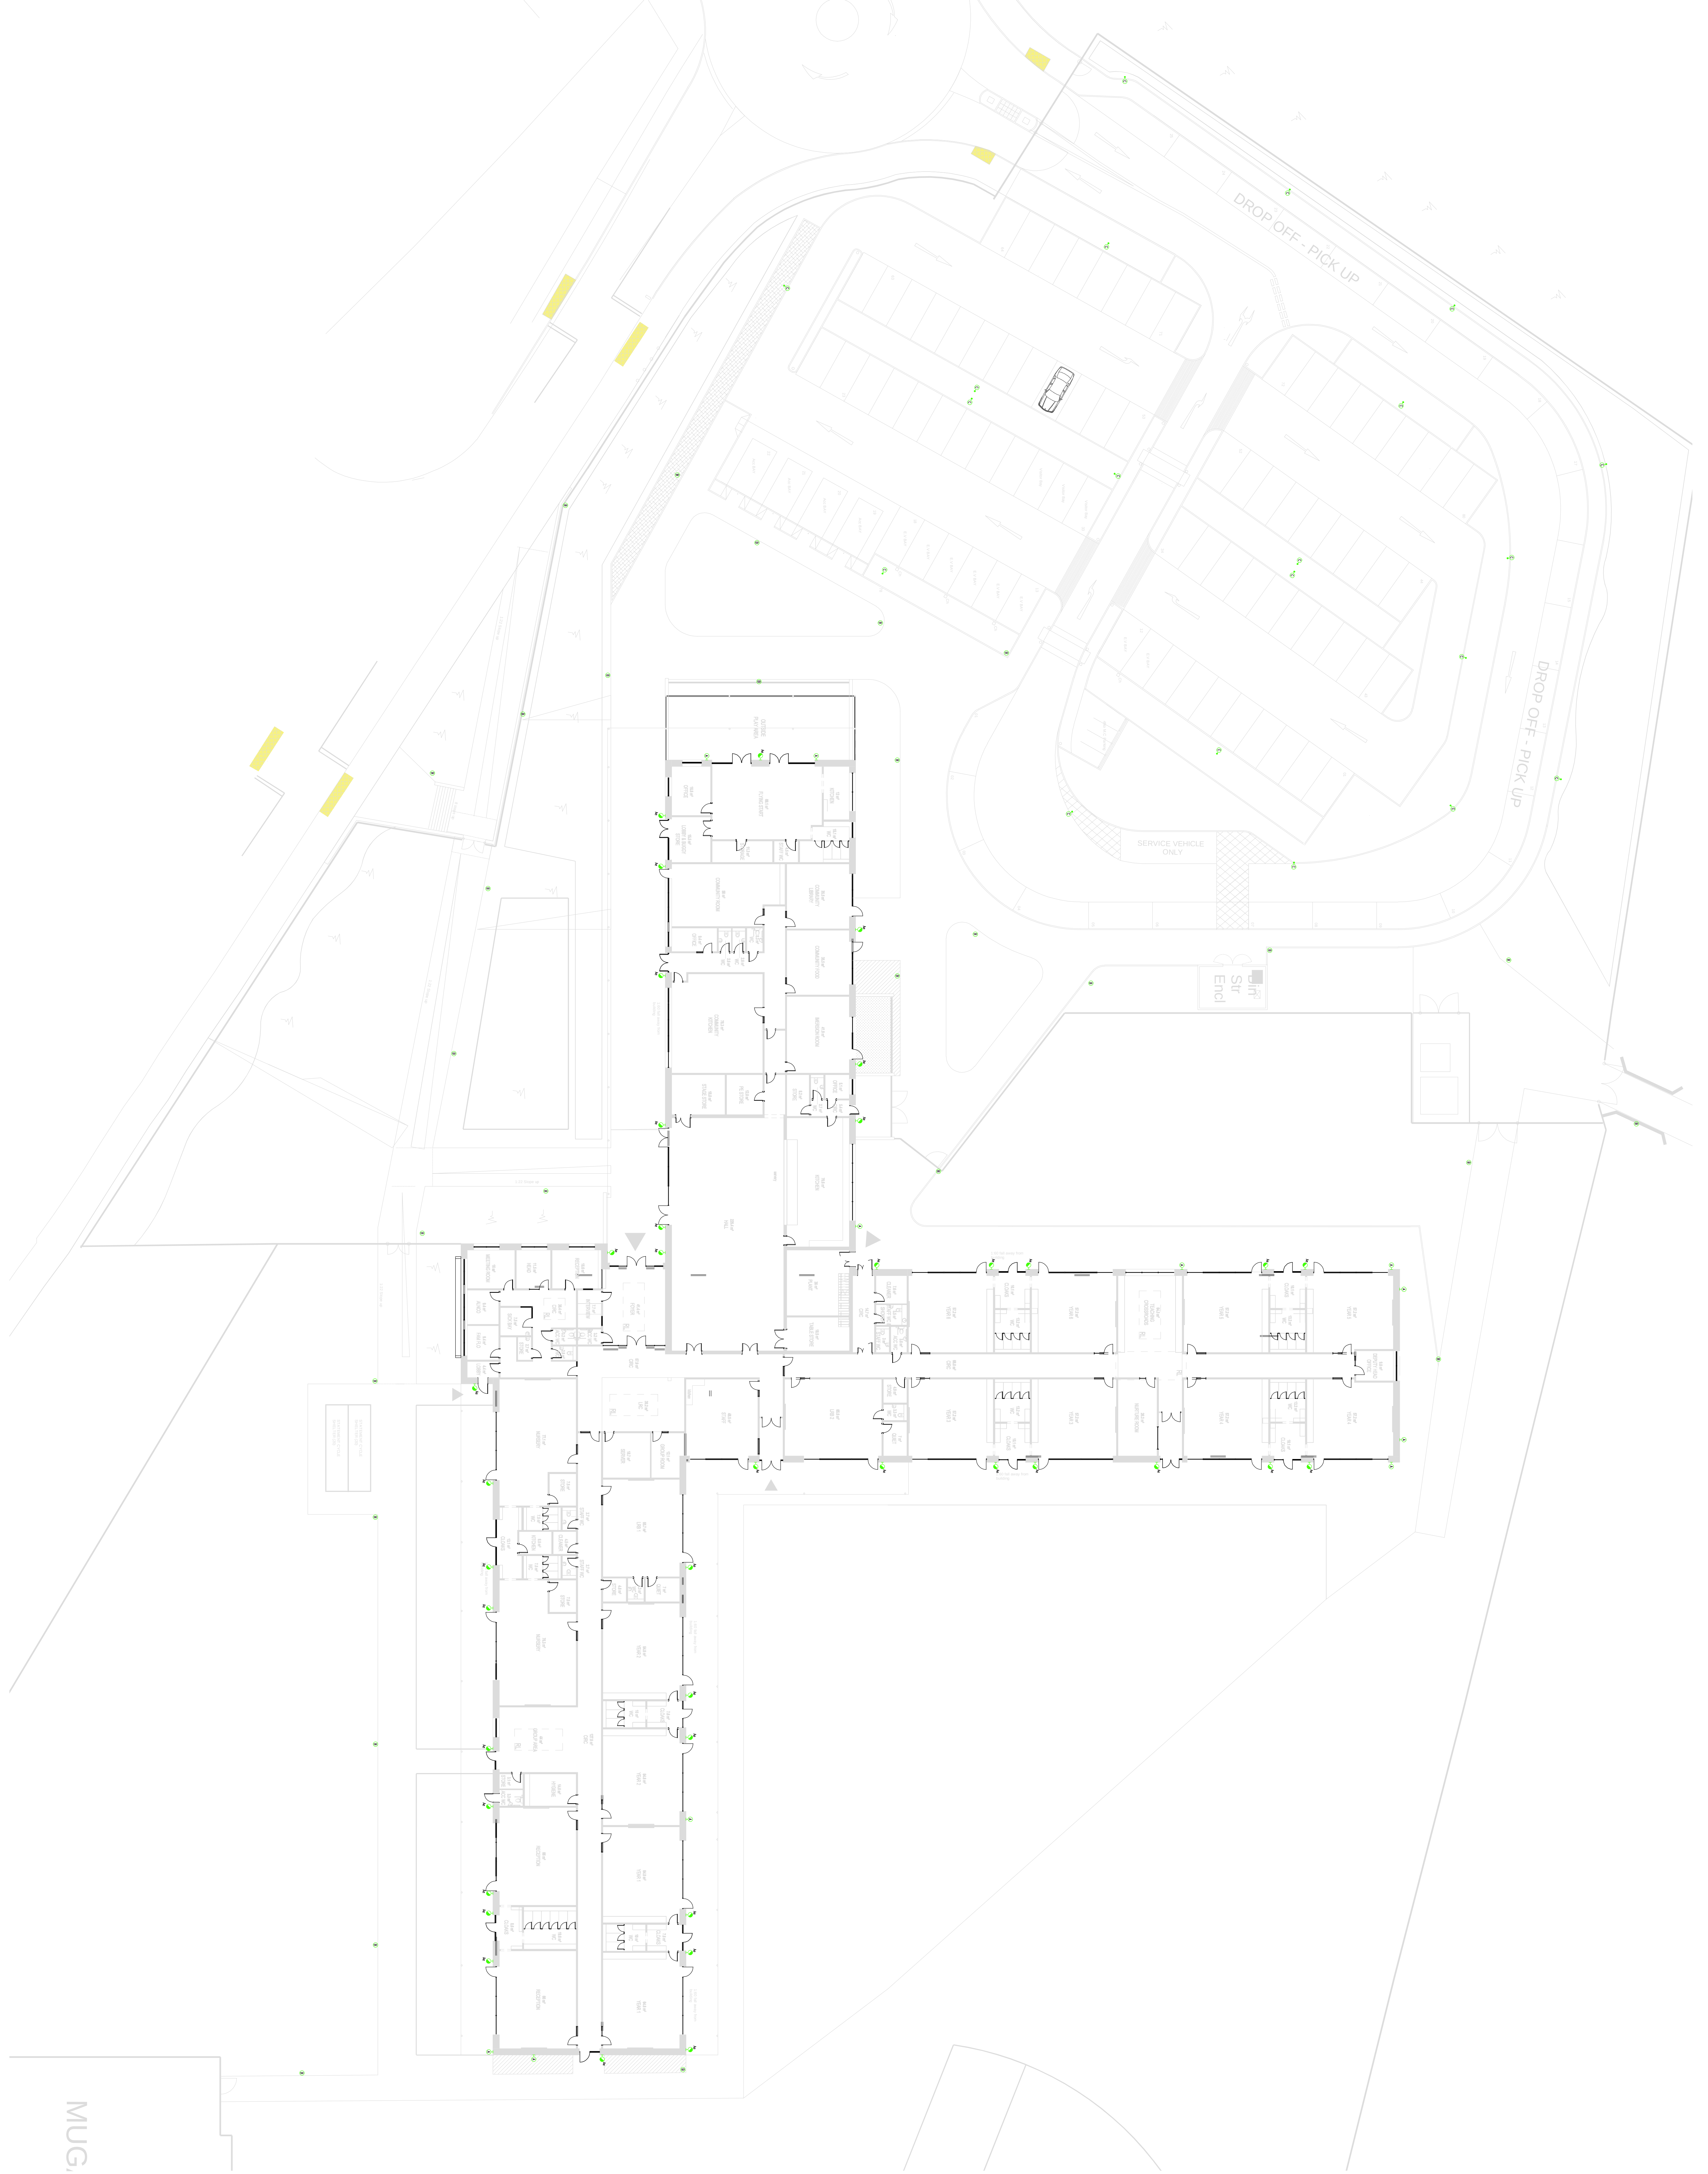

1 Capital Quarter, Telford St, Cardiff, CF10 4ET, UK
T: +44 (0) 292 076 9200
wsp.com



S1 - DESIGN TEAM REVIEW

REV	DATE	BY	DESCRIPTION	CHK	APP
001	JUN 2023	U	ISSUING LUMINAIRE LOCATIONS	MH	DI
002	DEC 2023	U	FIRST ISSUE	MH	DI

CLIENT: MORGAN SINDAL

ARCHITECT: LAMRAY ARCHITECT

TITLE: COETRE PRIMARY SCHOOL

SUBTITLE: ELECTRICAL SERVICES
COETRE PRIMARY SCHOOL
EXTERNAL LIGHTING

DATE: 20/12/2023
DRAWN BY: WSP
CHECKED BY: WSP
DATE: 20/12/2023

PROJECT: 26CE01-WSP-30-00-D-E-630301 P02