




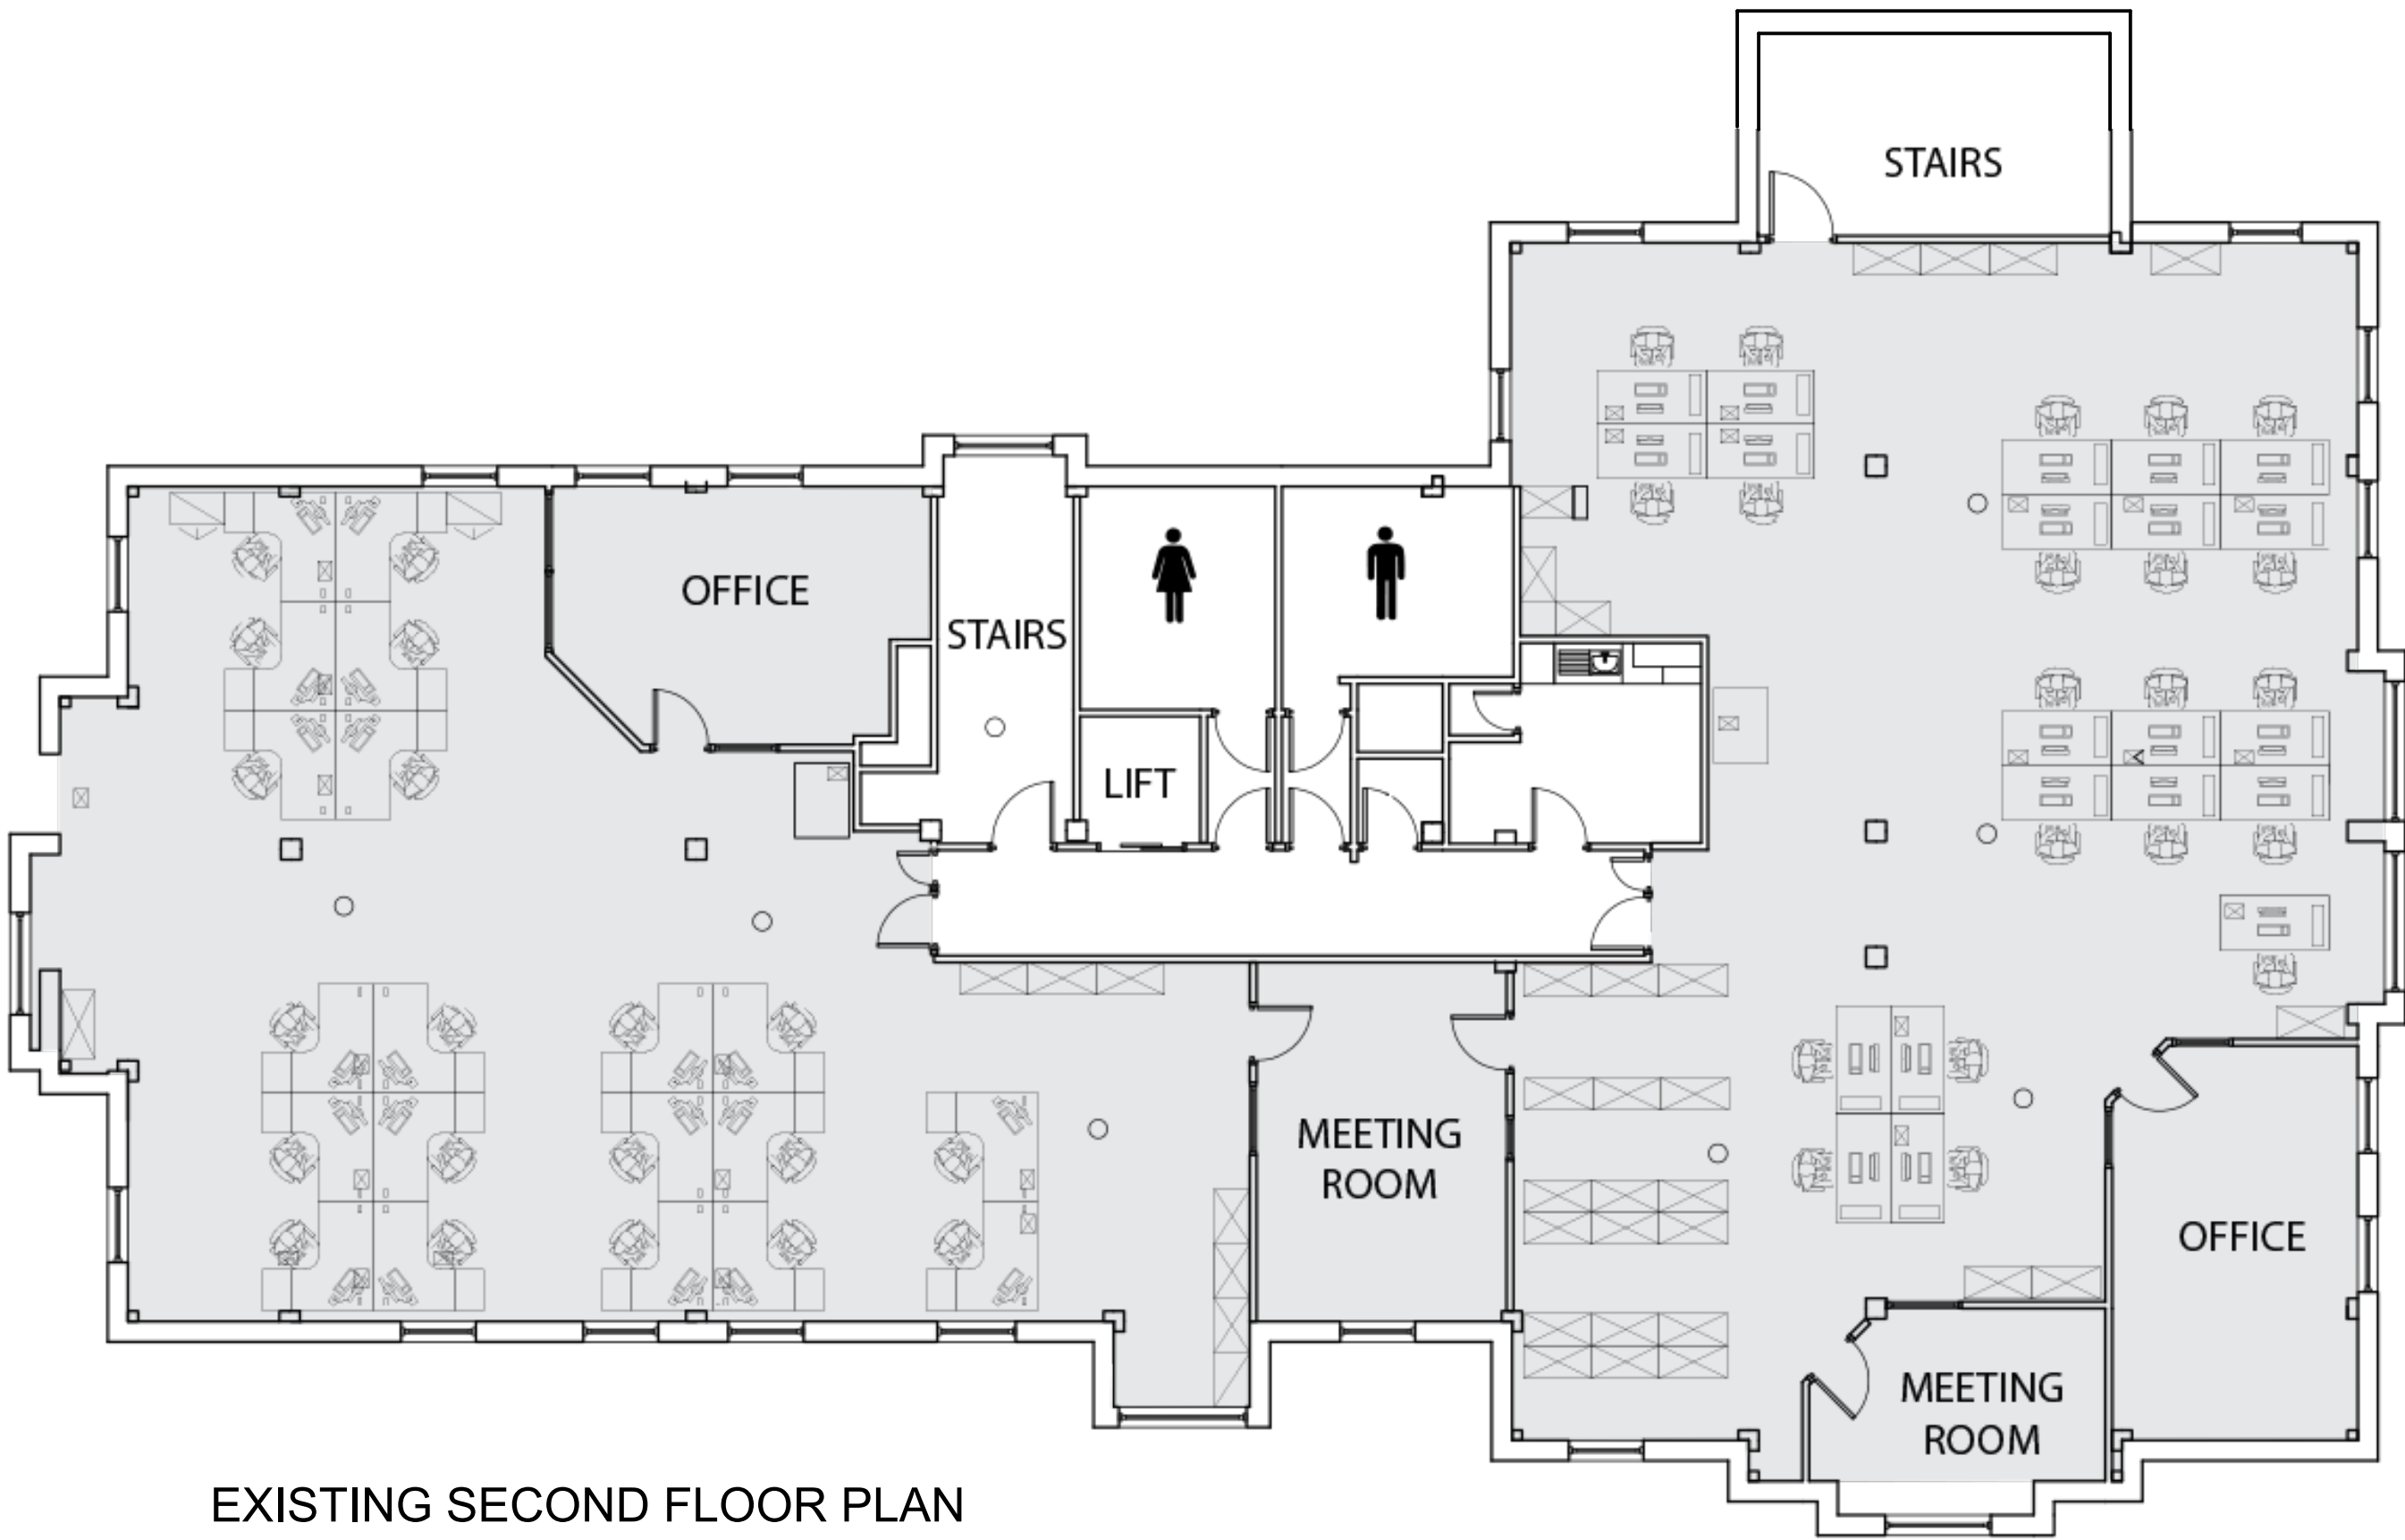

EXISTING SECOND FLOOR PLAN

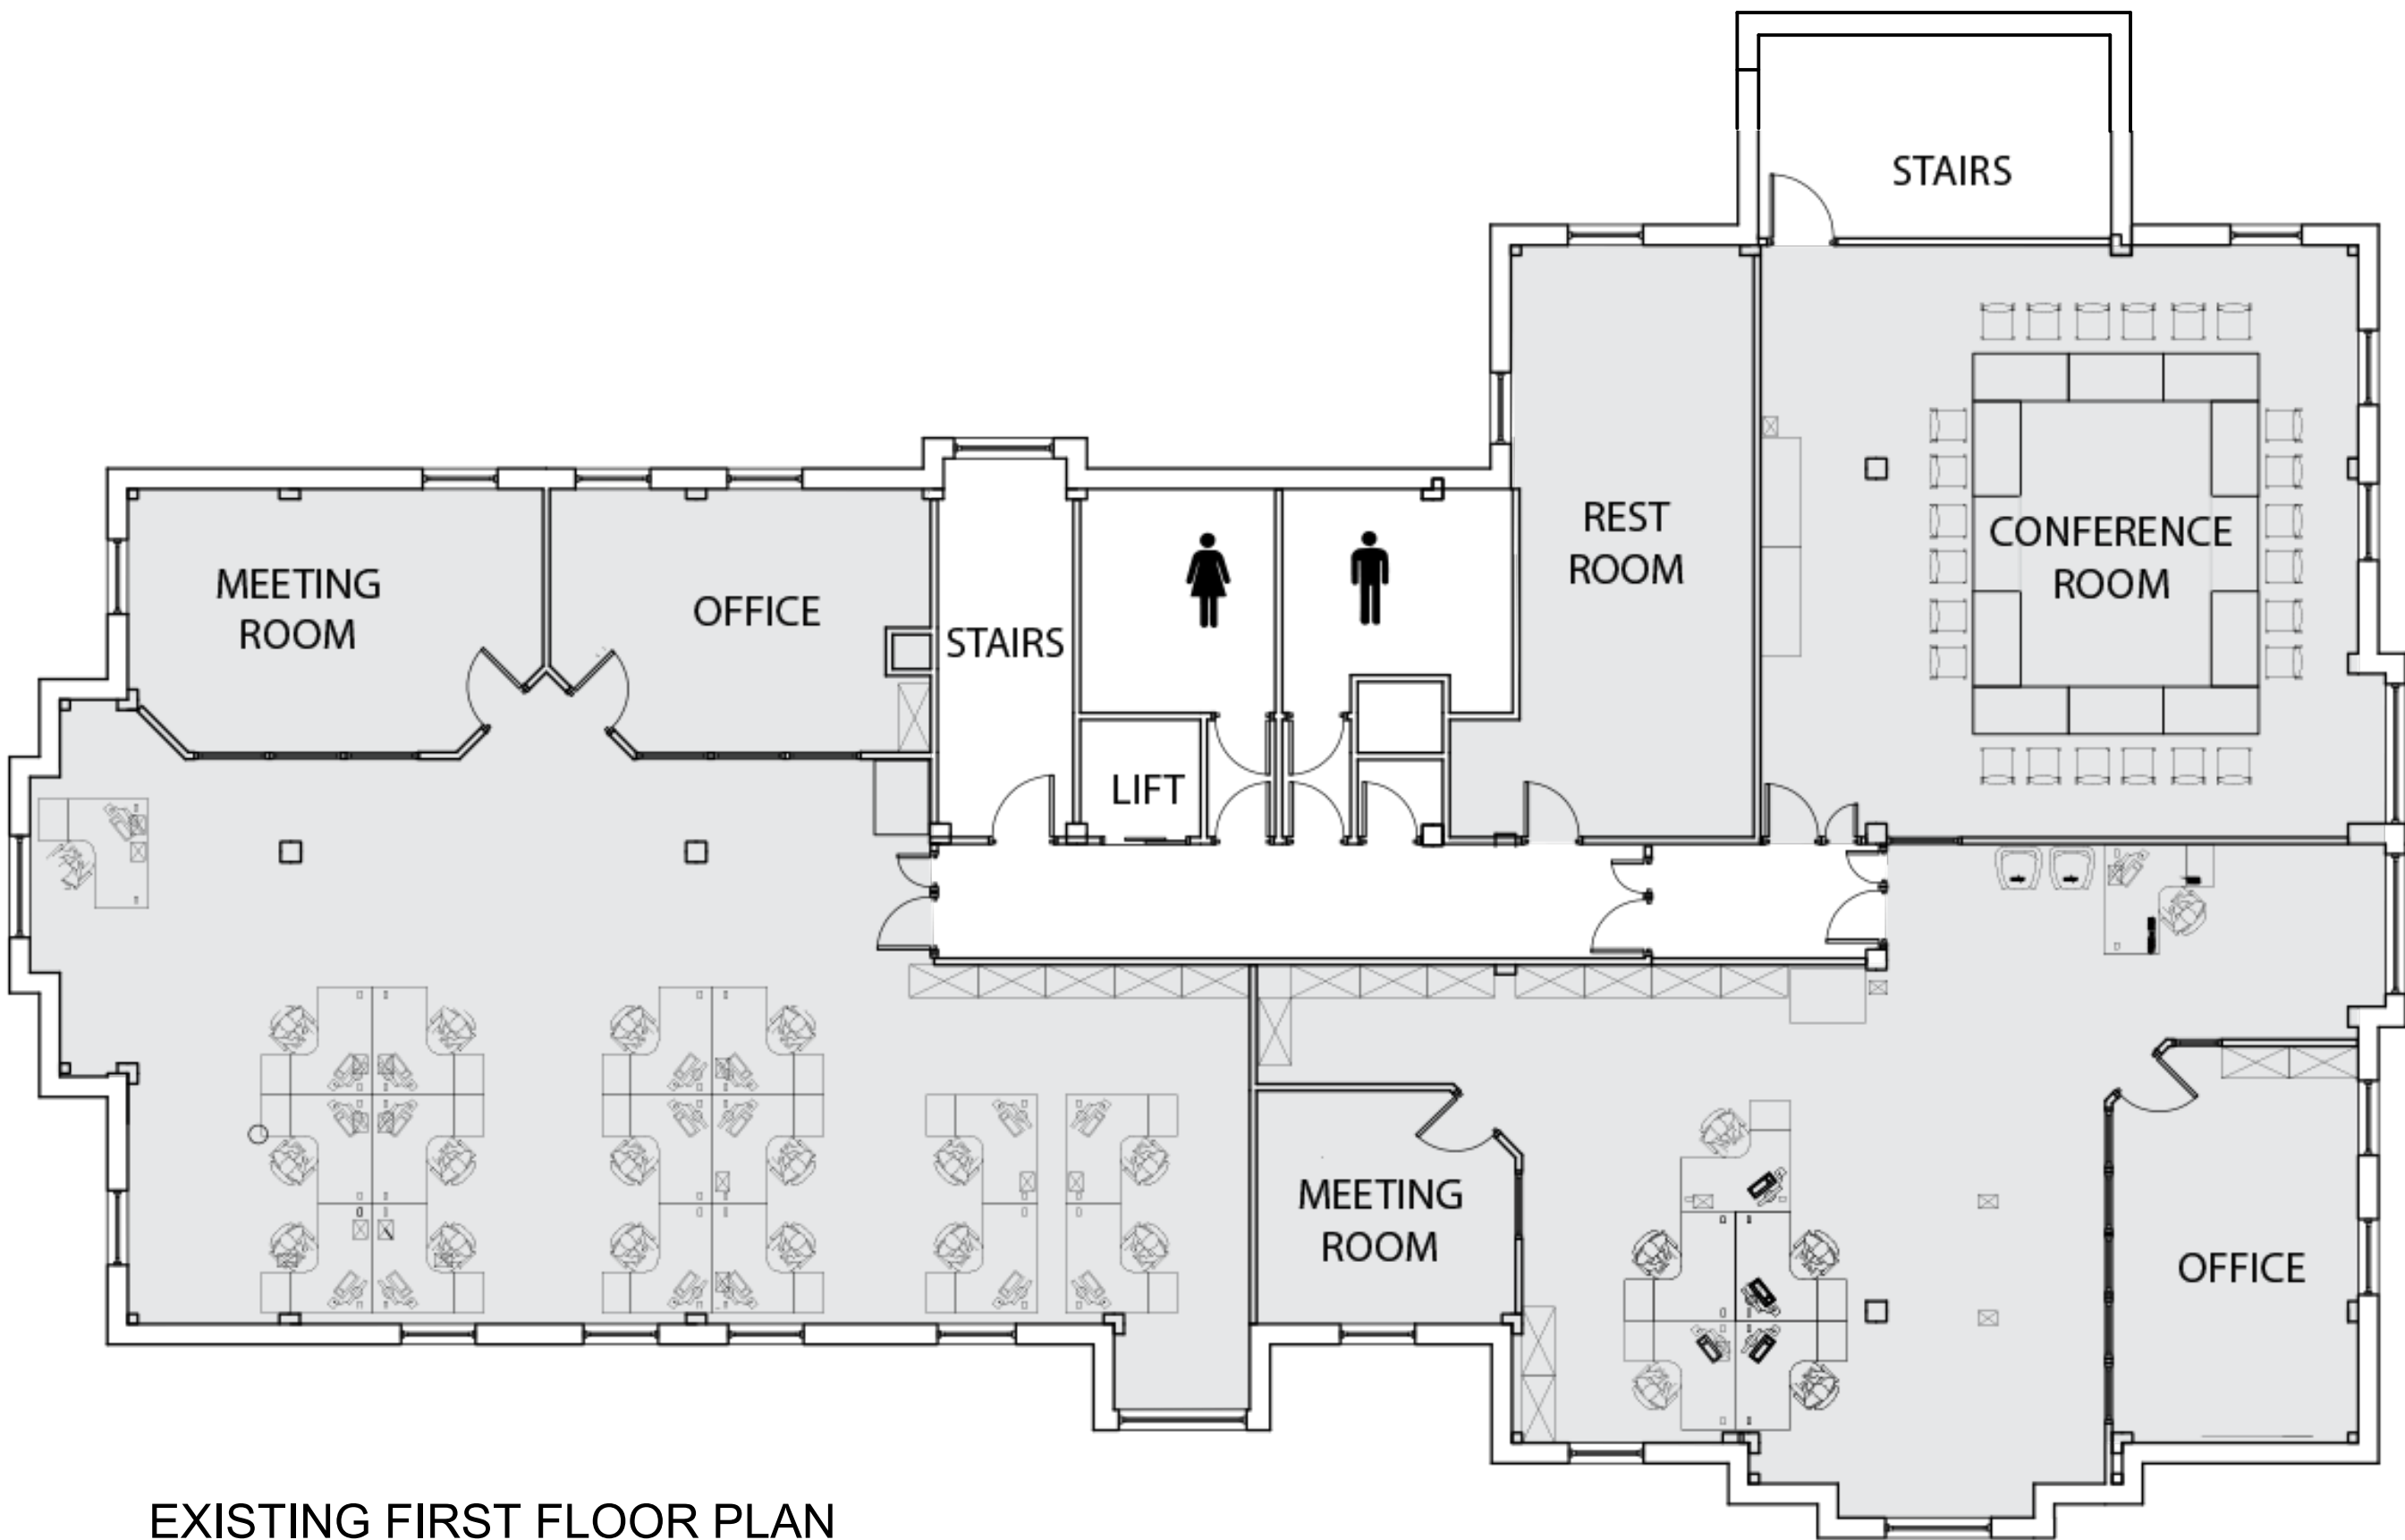

EXISTING FIRST FLOOR PLAN

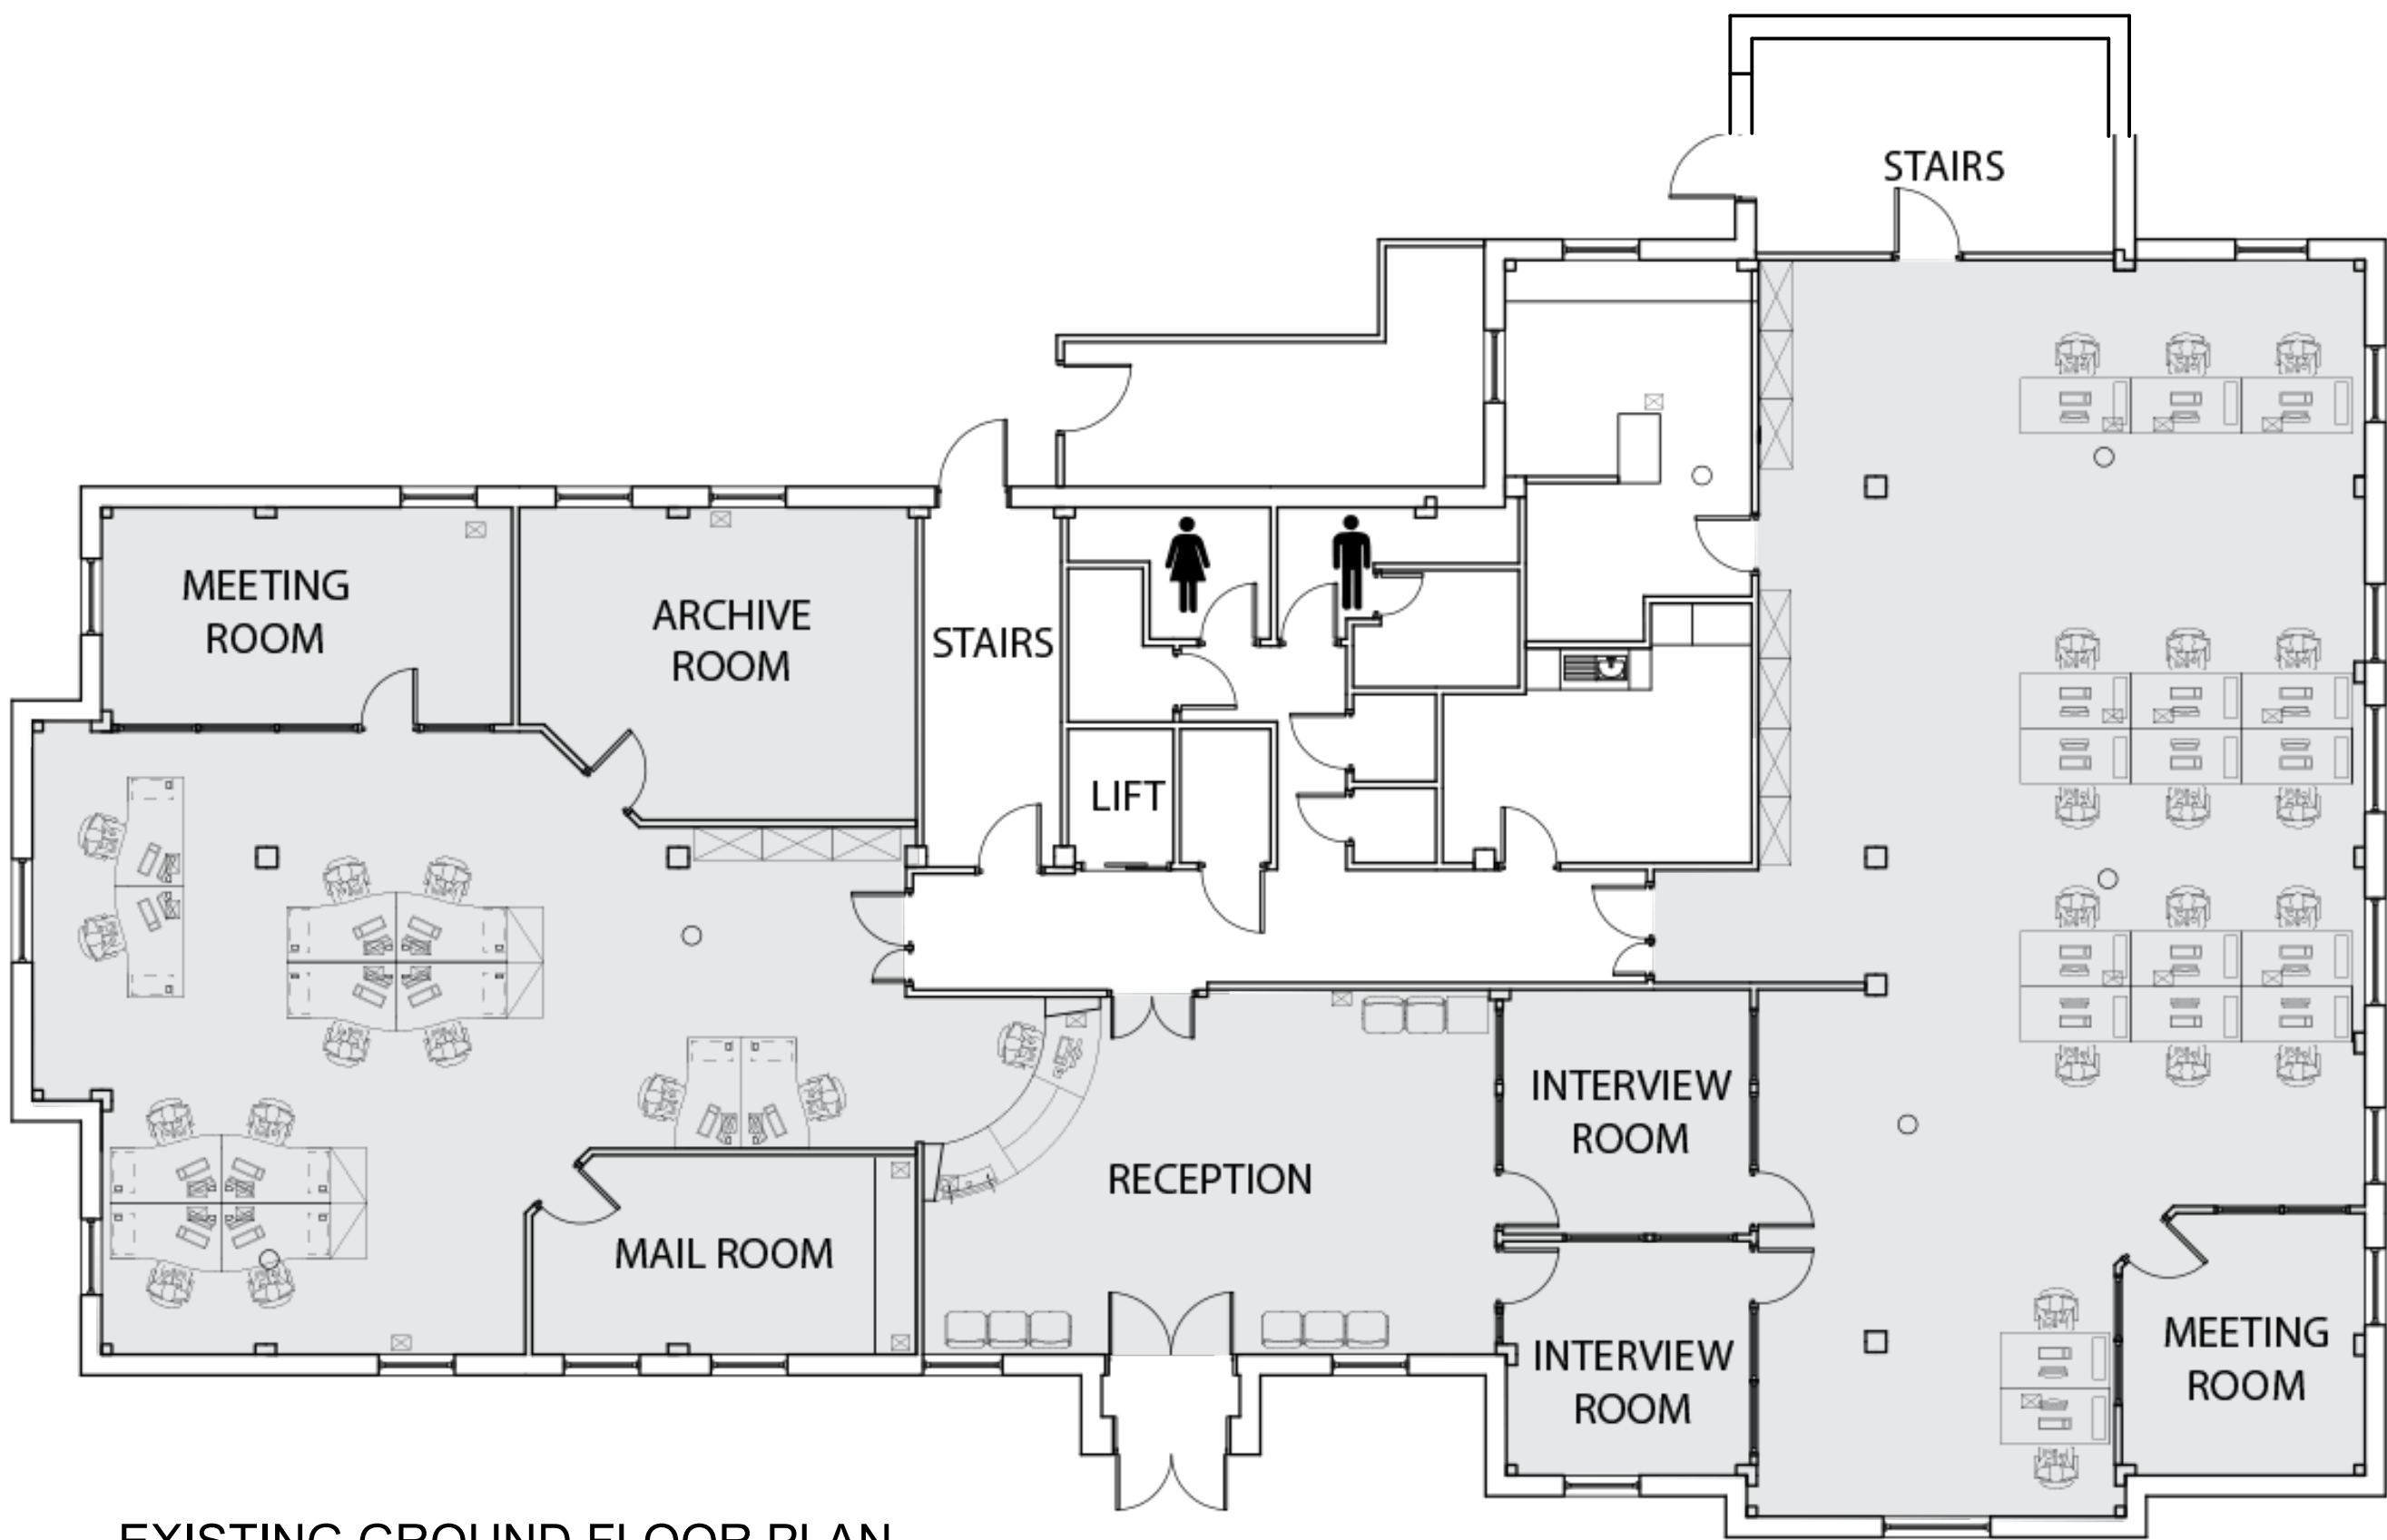

EXISTING GROUND FLOOR PLAN

 George and Co.

Proposed change of use of
Martin Evans House,
Merthyr Tydfil


825.001	PLANS		
sketch	1:50@A1	Dec '21	CG
1st Floor Woodfired Studios 62 High St Merthyr Tydfil CF37 8DE 07830328652 hello@georgeandco.studio www.georgeandco.studio			
DO NOT SCALE THIS DRAWING			©George and Co.





PROPOSED SECOND FLOOR PLAN



PROPOSED FIRST FLOOR PLAN

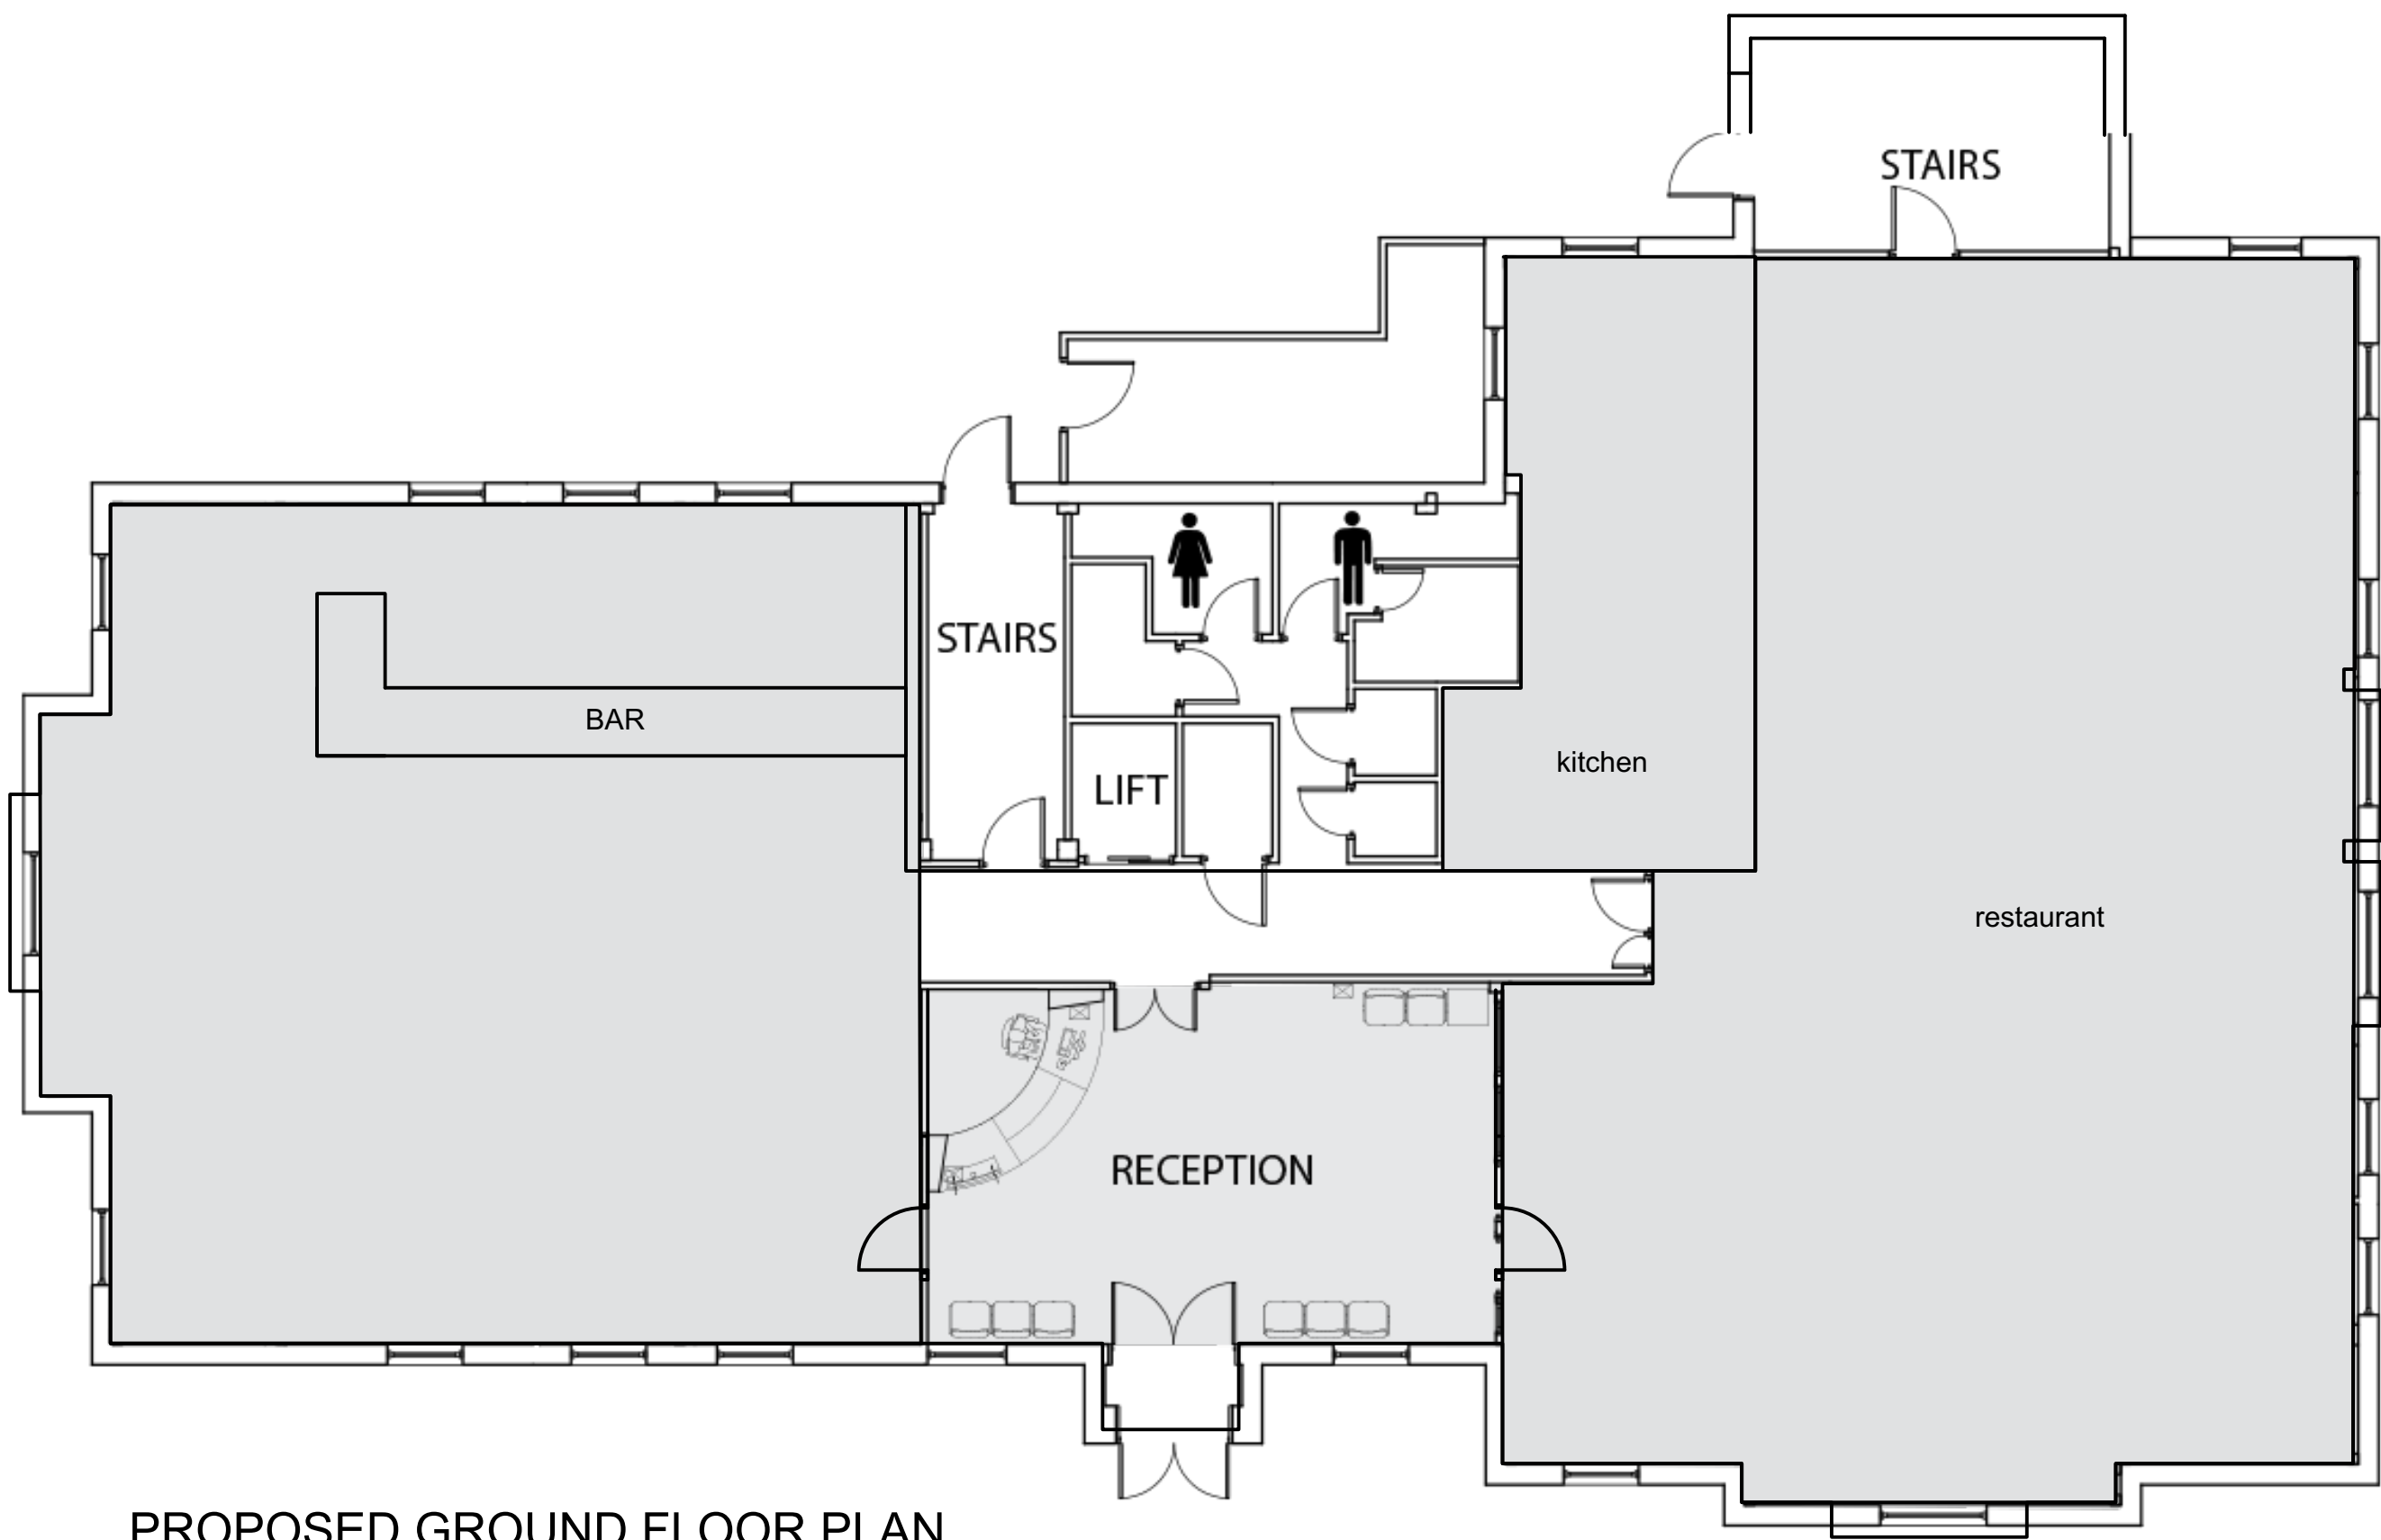

PROPOSED GROUND FLOOR PLAN

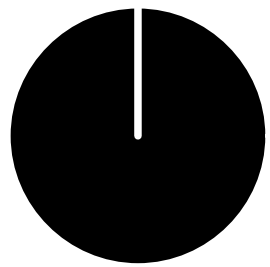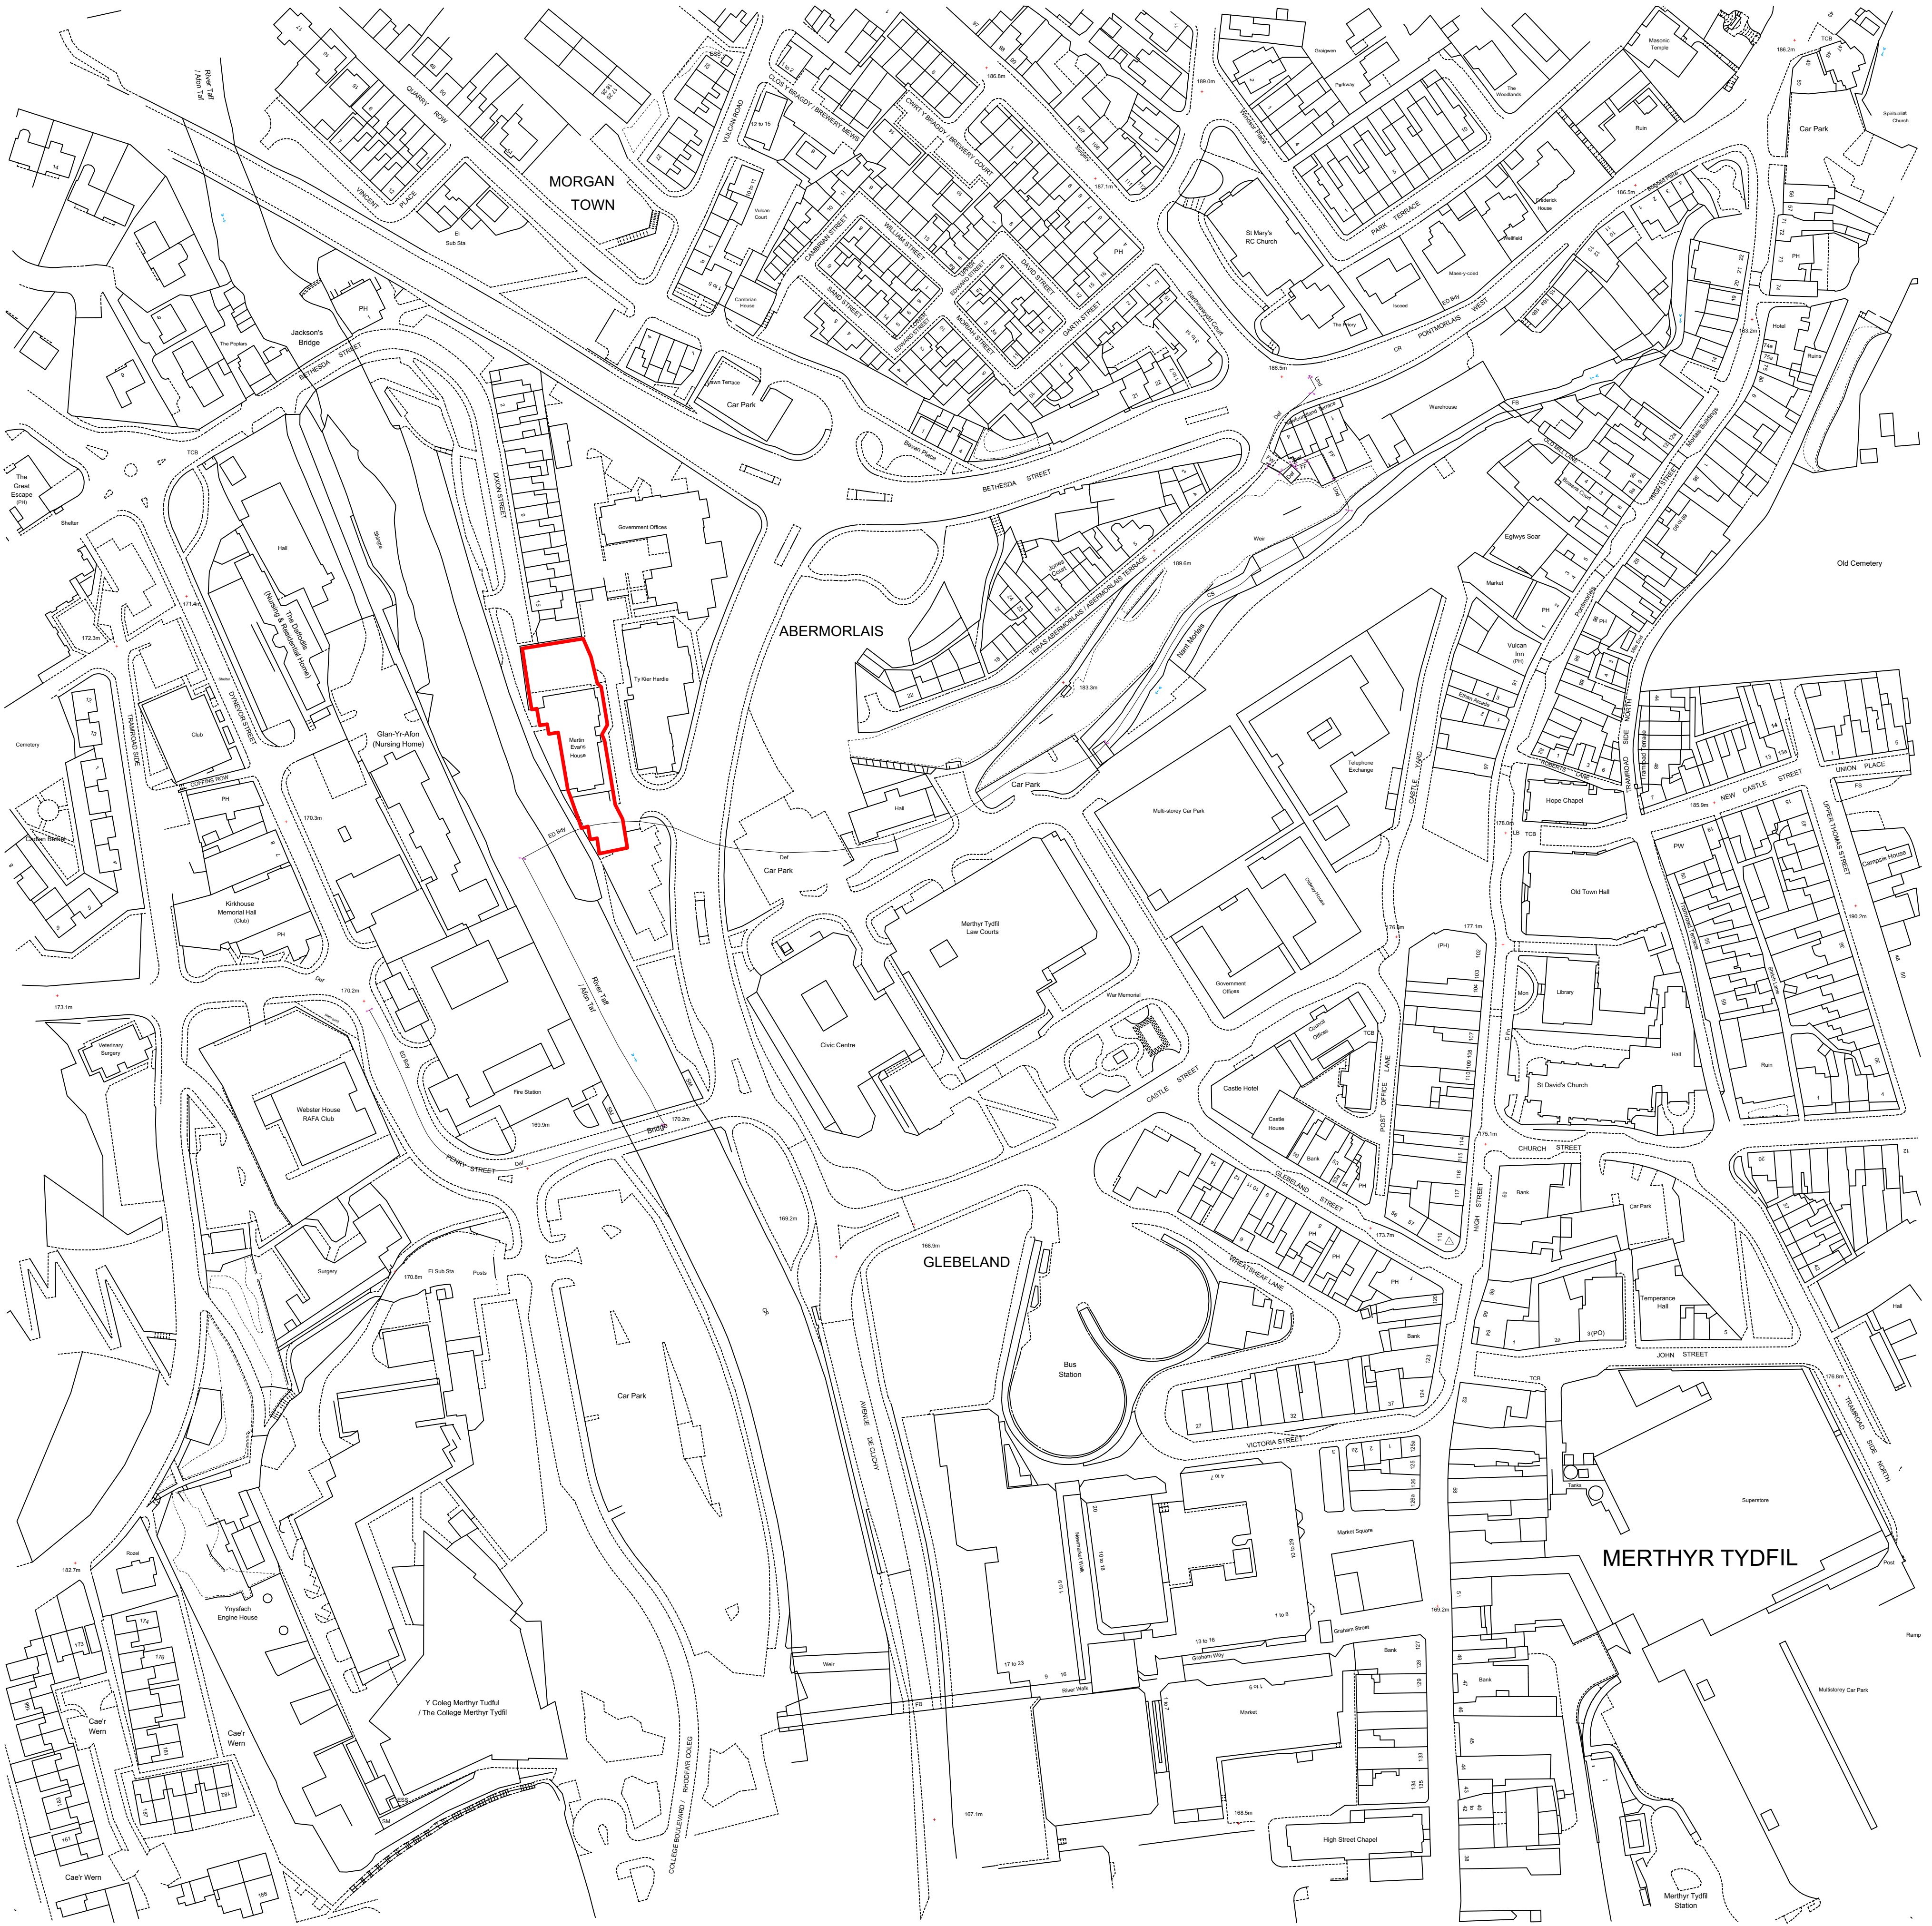

**George and Co.**

Proposed change of use of
Martin Evans House,
Merthyr Tydfil

825.003	OSMAP		
sketch	1:1250@A1	Dec '21	CG
1st Floor Woodfired Studios 62 High St Merthyr Tydfil CF37 8DE 07830328652 hello@georgeandco.studio www.georgeandco.studio			
DO NOT SCALE THIS DRAWING			©George and Co.