

George and Co.


Proposed rear extension at
Marsh Mx Unit 1B,
Cylarthfa Industrial Estate,
Merthyr Tydfil
CF47 8PE

893.001

EXISTING GROUND FLOOR
AND SLP

sketch	1:100@A1 1:1250@A1	NOV 22	AJ
George + Co Crownford House, Swan Street, Merthyr Tydfil, Mid Glamorgan, Wales, CF47 8EU TEL 07830328652 hello@georgeandco.studio			

DO NOT SCALE THIS DRAWING ©George and Co.

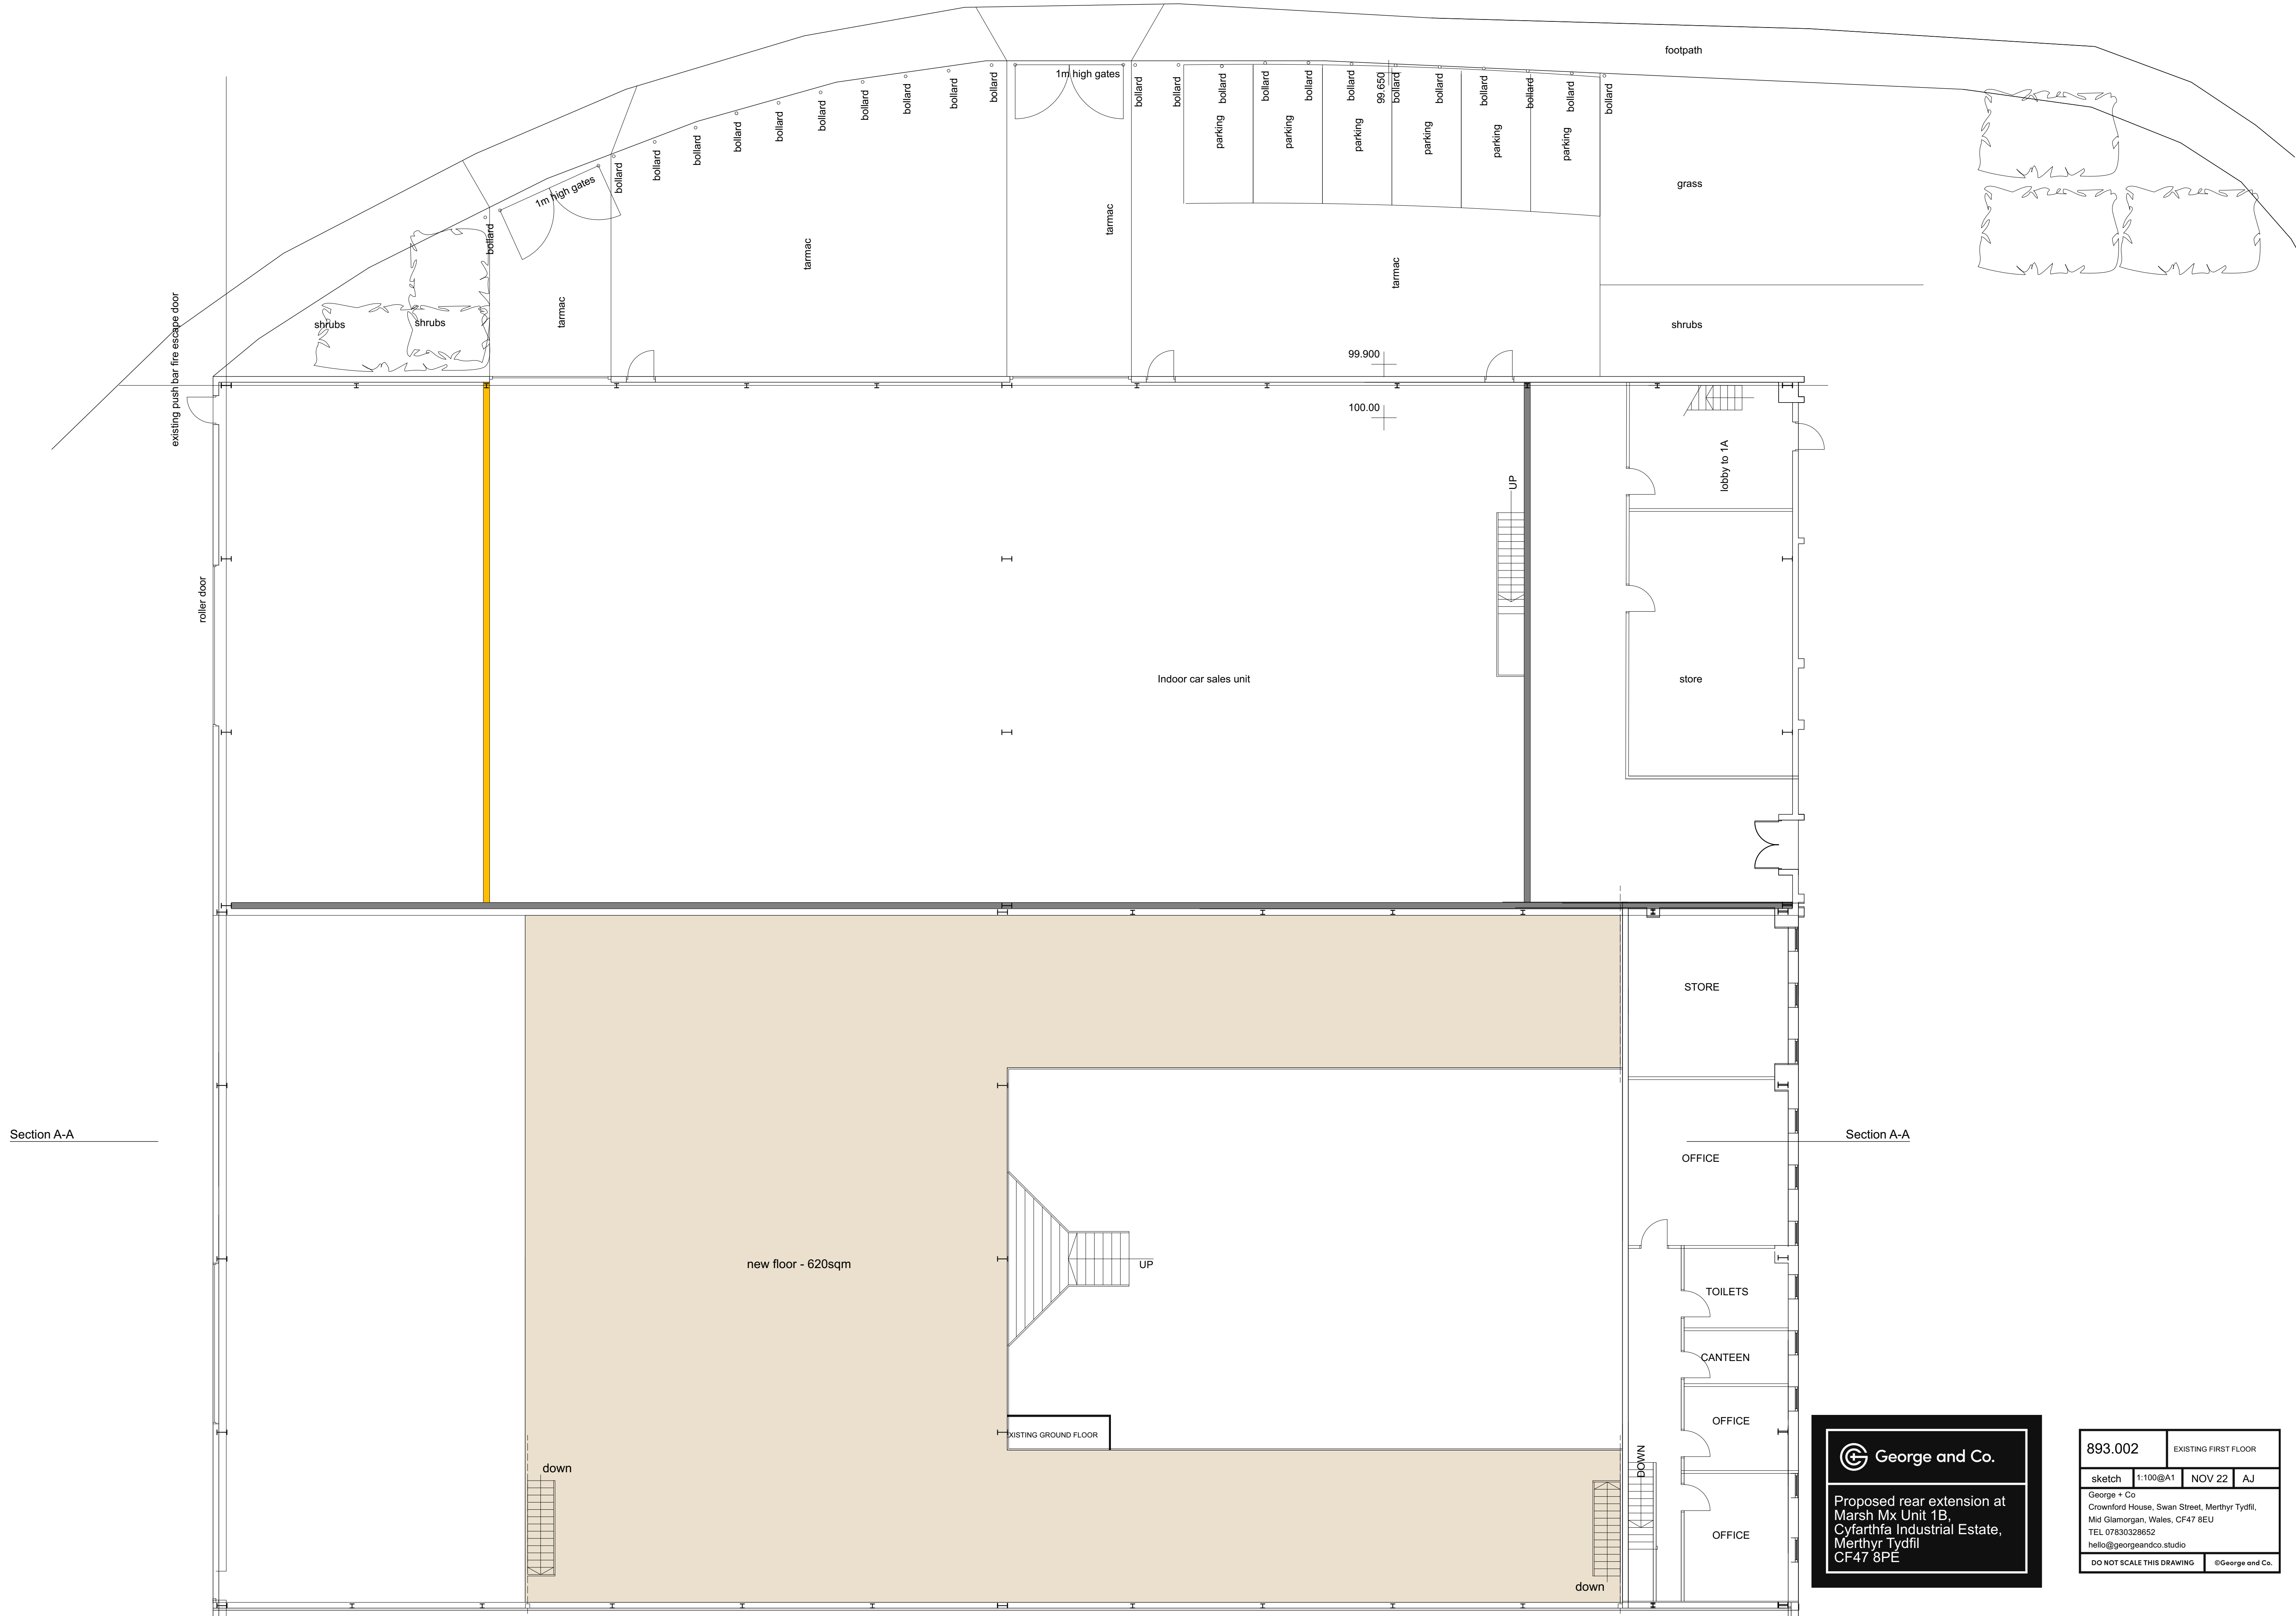


Section A-A

Section A-A


**George and Co.**

Proposed rear extension at
Marsh Mx Unit 1B,
Cyfarthfa Industrial Estate,
Merthyr Tydfil
CF47 8PE


893.002	EXISTING FIRST FLOOR		
sketch	1:100@A1	NOV 22	AJ
George + Co Crownford House, Swan Street, Merthyr Tydfil, Mid Glamorgan, Wales, CF47 8EU TEL 07830328652 hello@georgeandco.studio			
DO NOT SCALE THIS DRAWING			©George and Co.

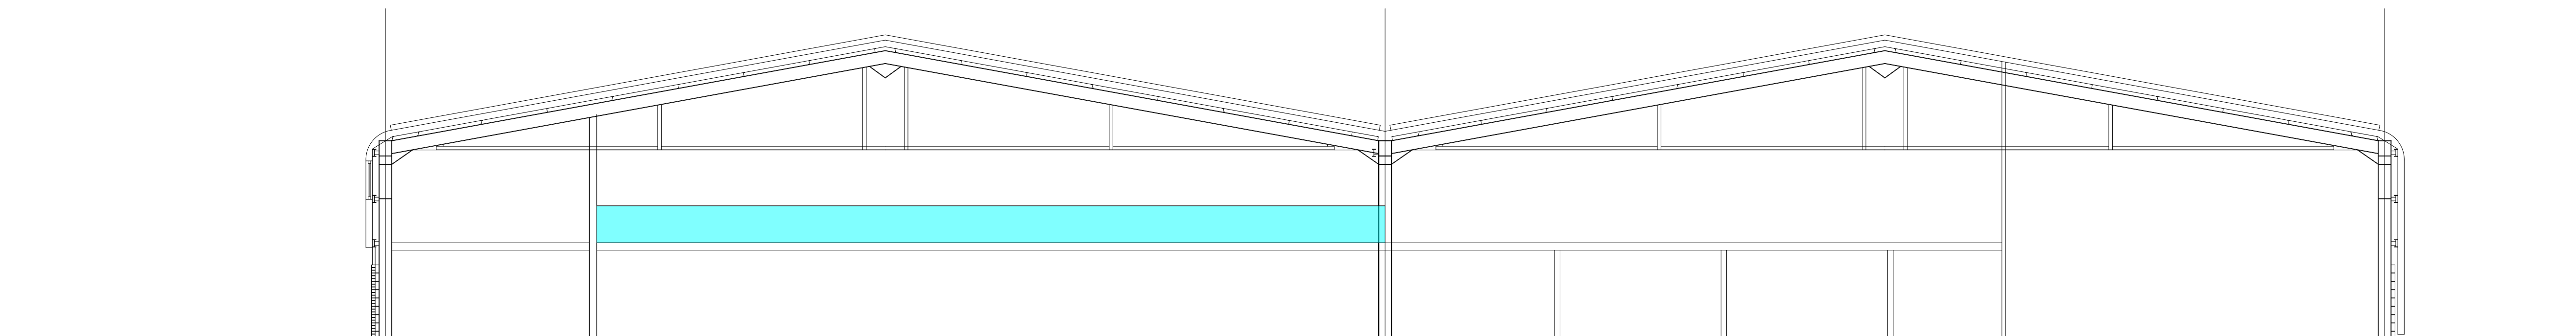

EXISTING SECTION A-A

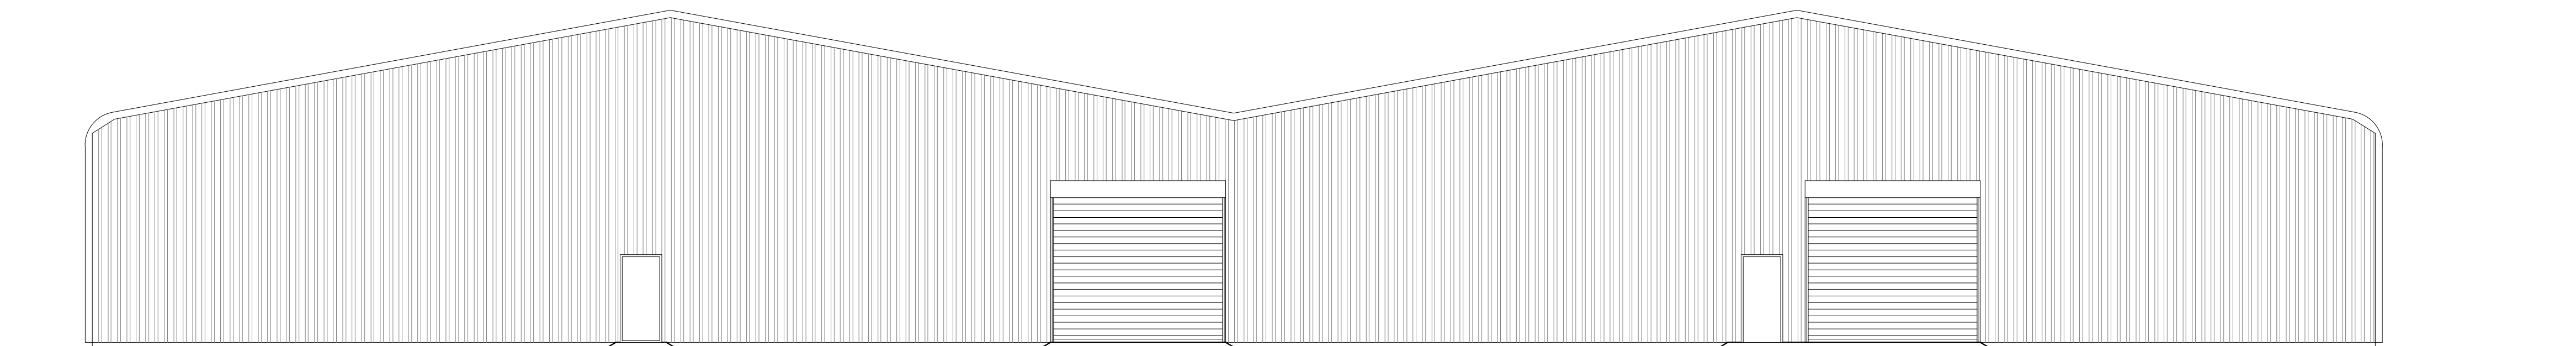

EXISTING SIDE ELEVATION

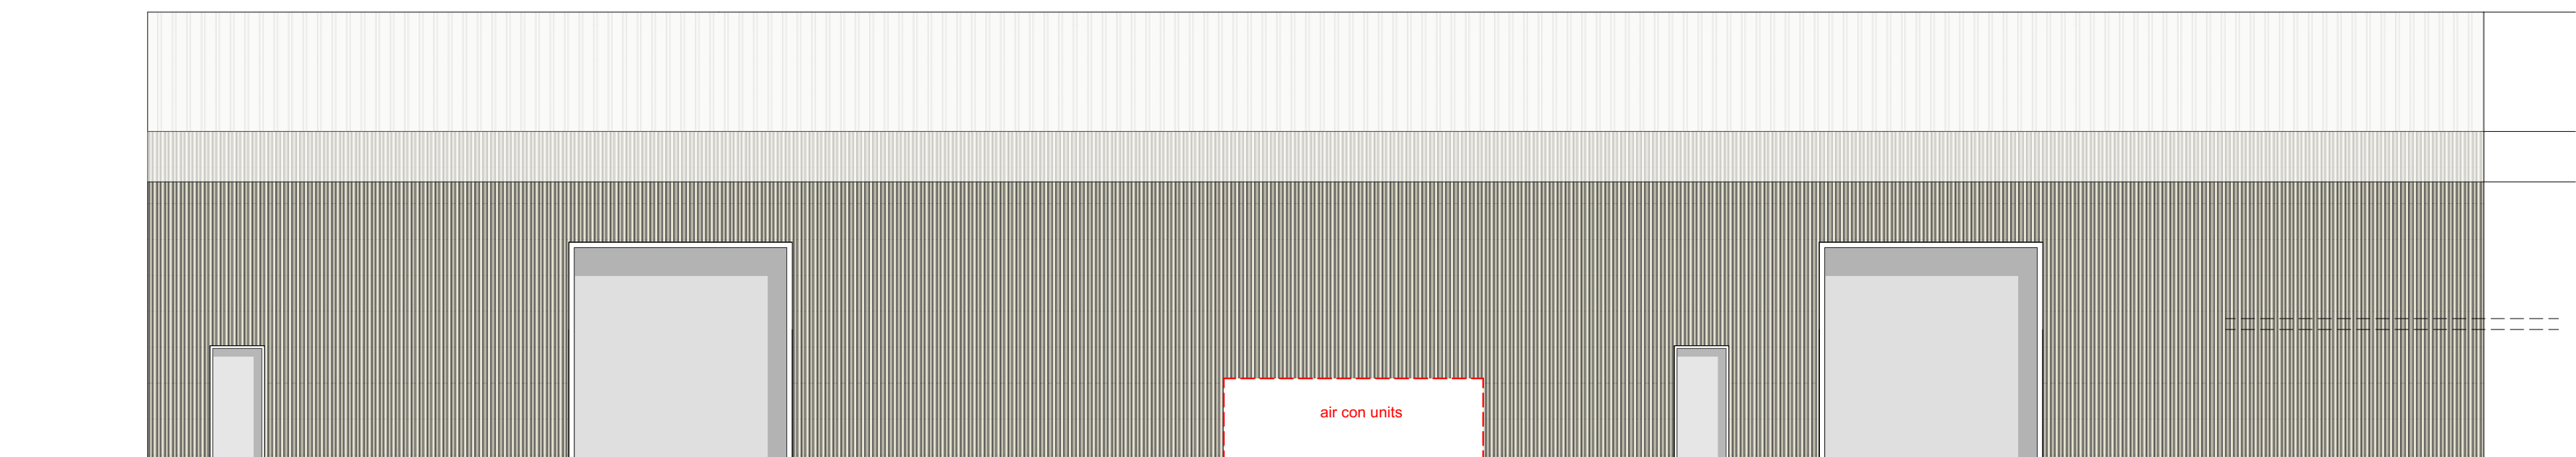

EXISTING REAR ELEVATION

 George and Co.

Proposed rear extension at
Marsh Mx Unit 1B,
Cyfarthfa Industrial Estate,
Merthyr Tydfil
CF47 8PE


893.003

EXISTING ELEVATIONS AND
SECTION

sketch 1:100@A1 NOV 22 AJ

George + Co
Crownford House, Swan Street, Merthyr Tydfil,
Mid Glamorgan, Wales, CF47 8EU
TEL 07830328652
hello@georgeandco.studio

DO NOT SCALE THIS DRAWING ©George and Co.

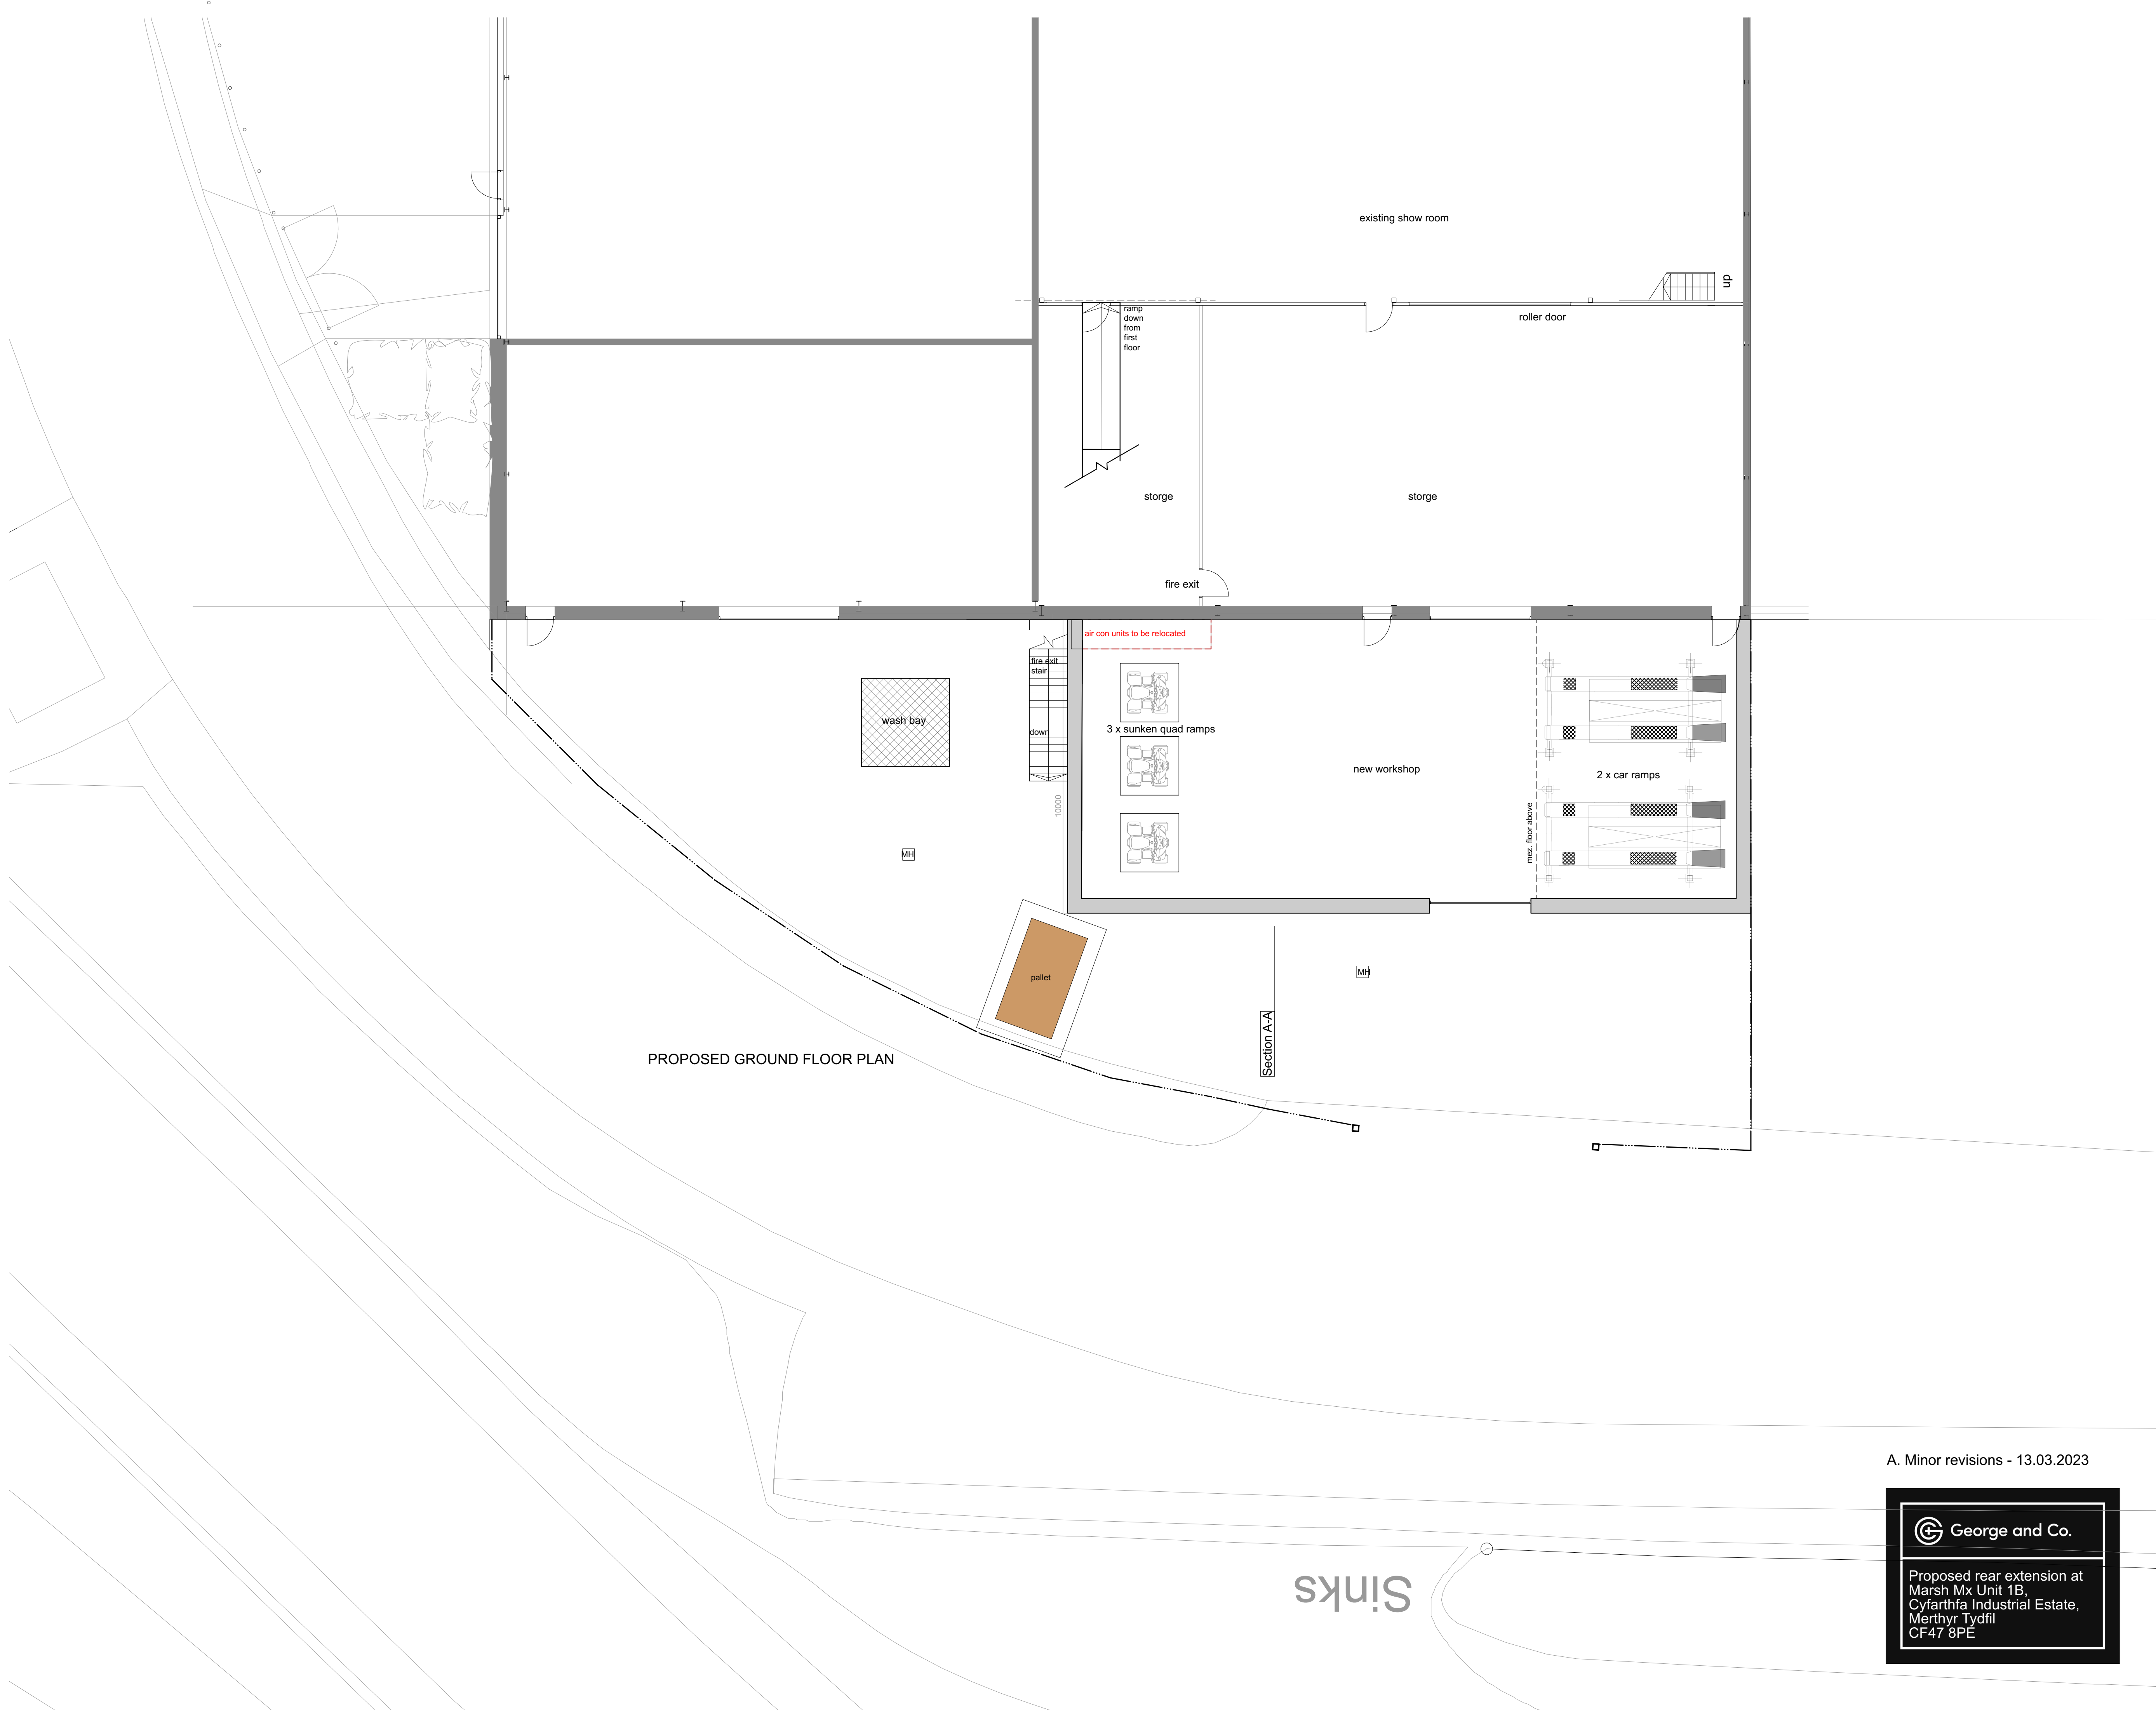

A. Minor revisions - 13.03.2023

 George and Co.

Proposed rear extension at
Marsh Mx Unit 1B,
Cyfarthfa Industrial Estate,
Merthyr Tydfil
CF47 8PE

893.004A		PROPOSED GROUND FLOOR	
sketch	1:100@A1	NOV 22	AJ
George + Co Crownford House, Swan Street, Merthyr Tydfil, Mid Glamorgan, Wales, CF47 8EU TEL 07830328652 hello@georgeandco.studio			
DO NOT SCALE THIS DRAWING		©George and Co.	




PROPOSED FIRST FLOOR PLAN


 George and Co.

Proposed rear extension at
Marsh Mx Unit 1B,
Cyfarthfa Industrial Estate,
Merthyr Tydfil
CF47 8PE


893.005		PROPOSED FIRST FLOOR	
sketch	1:100@A1	NOV 22	AJ
George + Co Crownford House, Swan Street, Merthyr Tydfil, Mid Glamorgan, Wales, CF47 8EU TEL 07830328652 hello@georgeandco.studio			
DO NOT SCALE THIS DRAWING		©George and Co.	

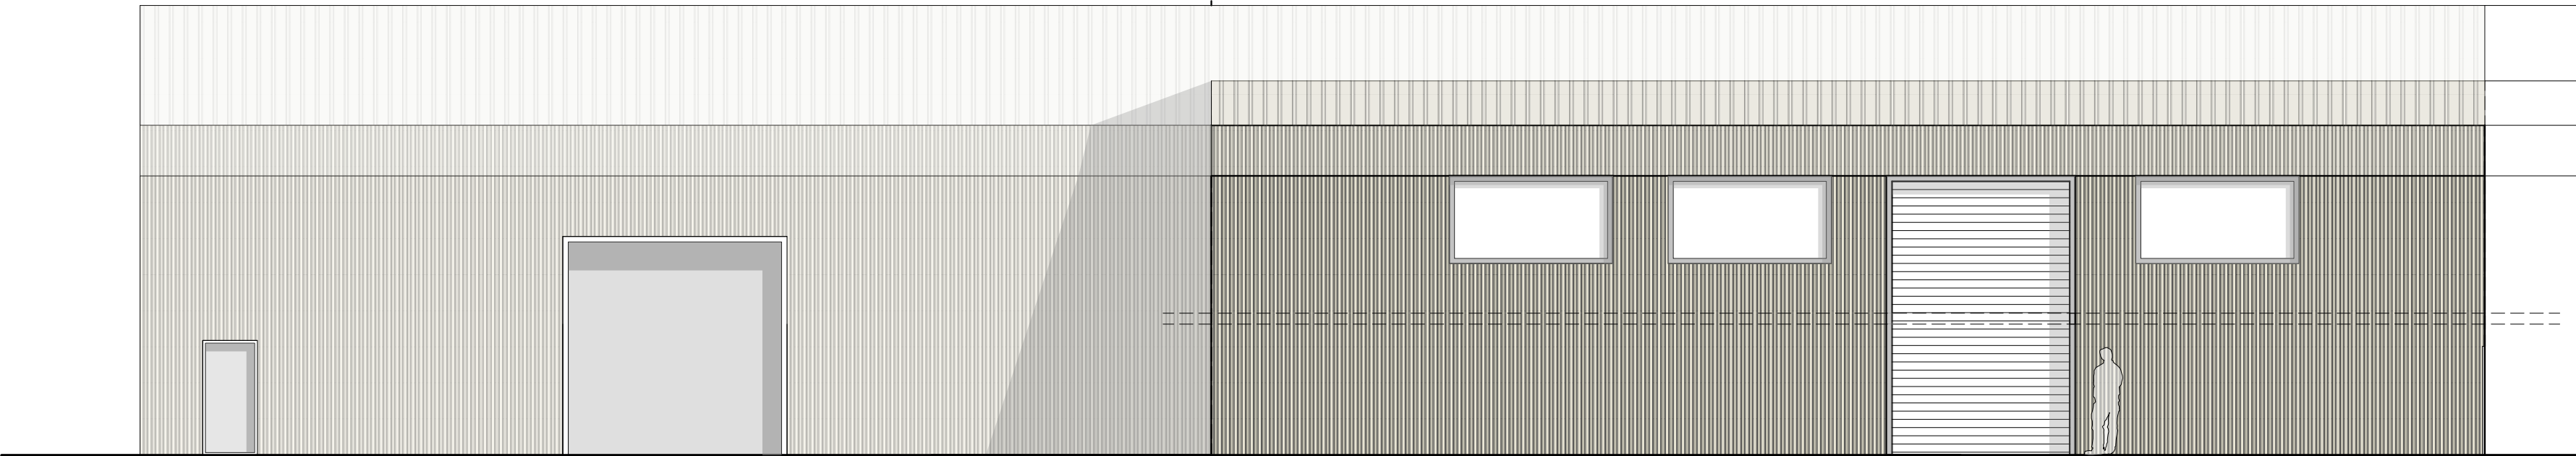


REAR ELEVATION

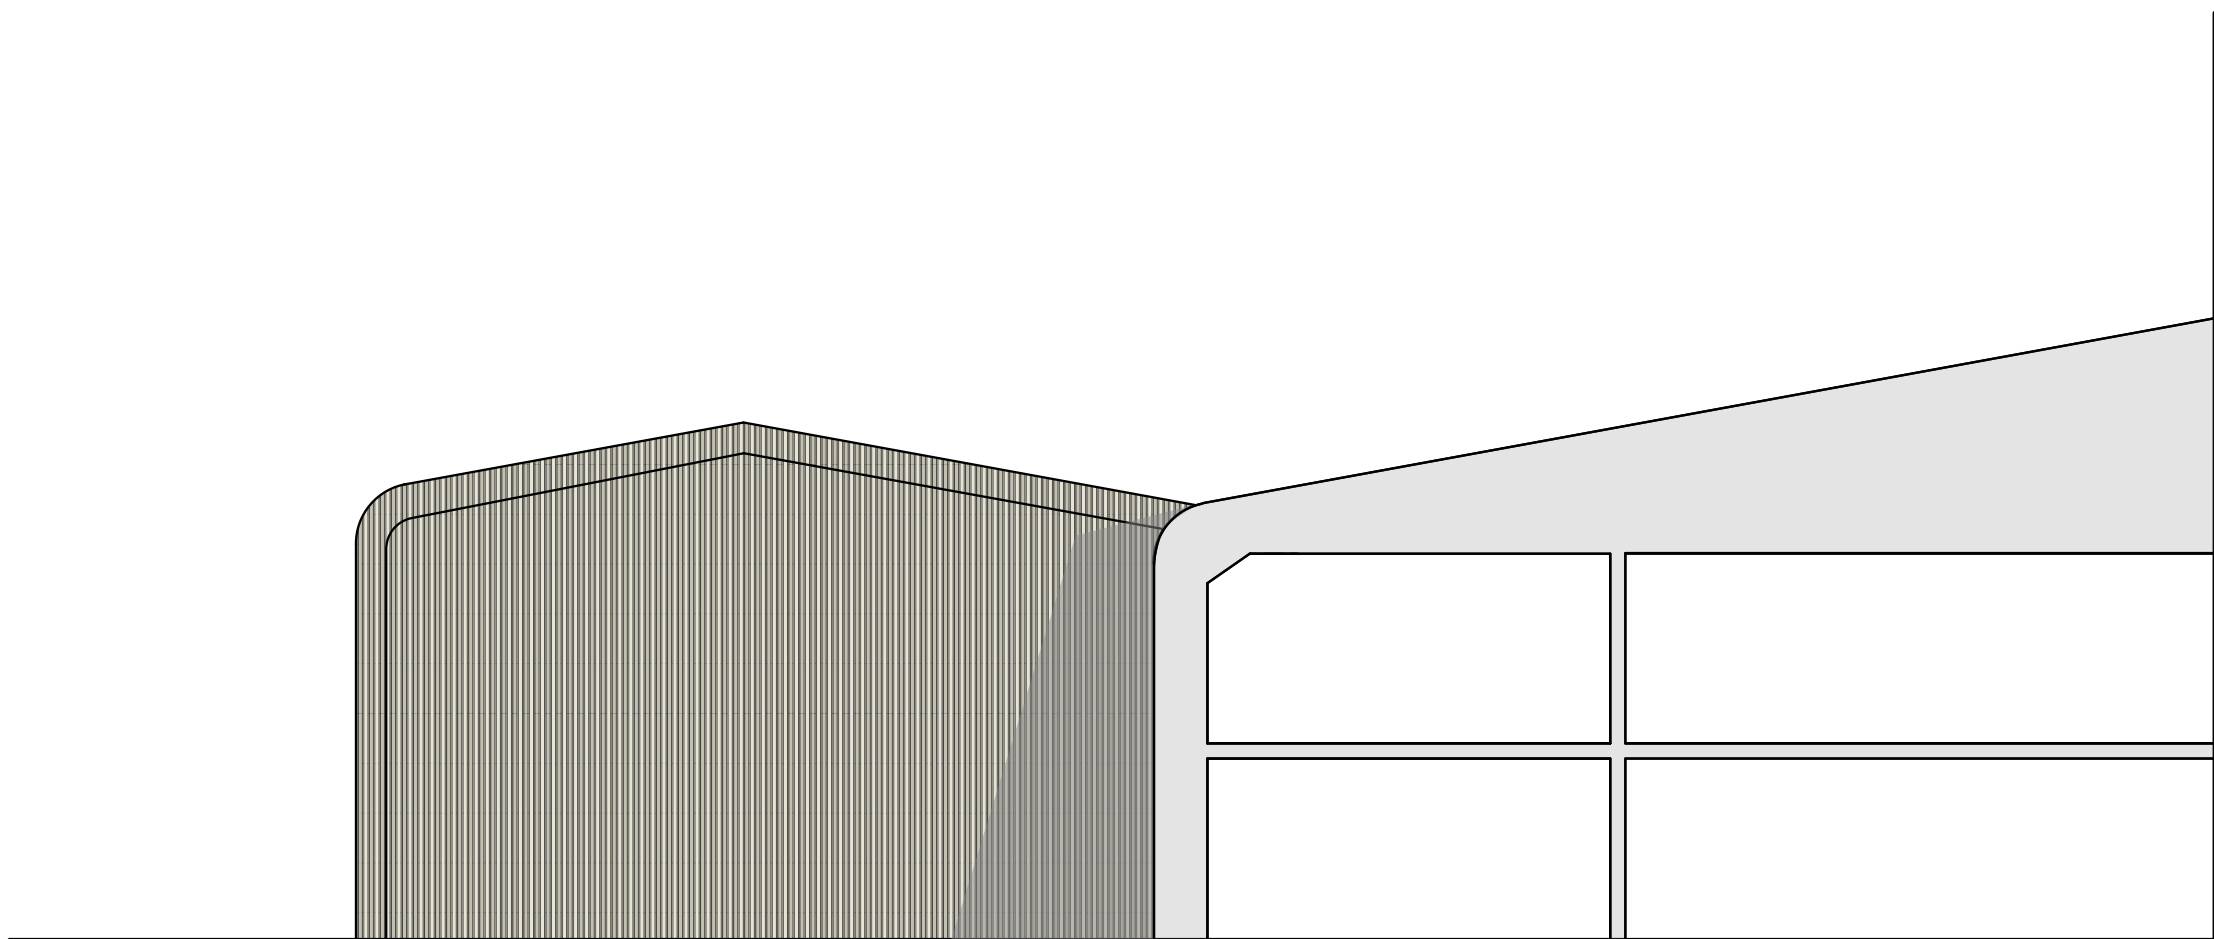

SIDE ELEVATION

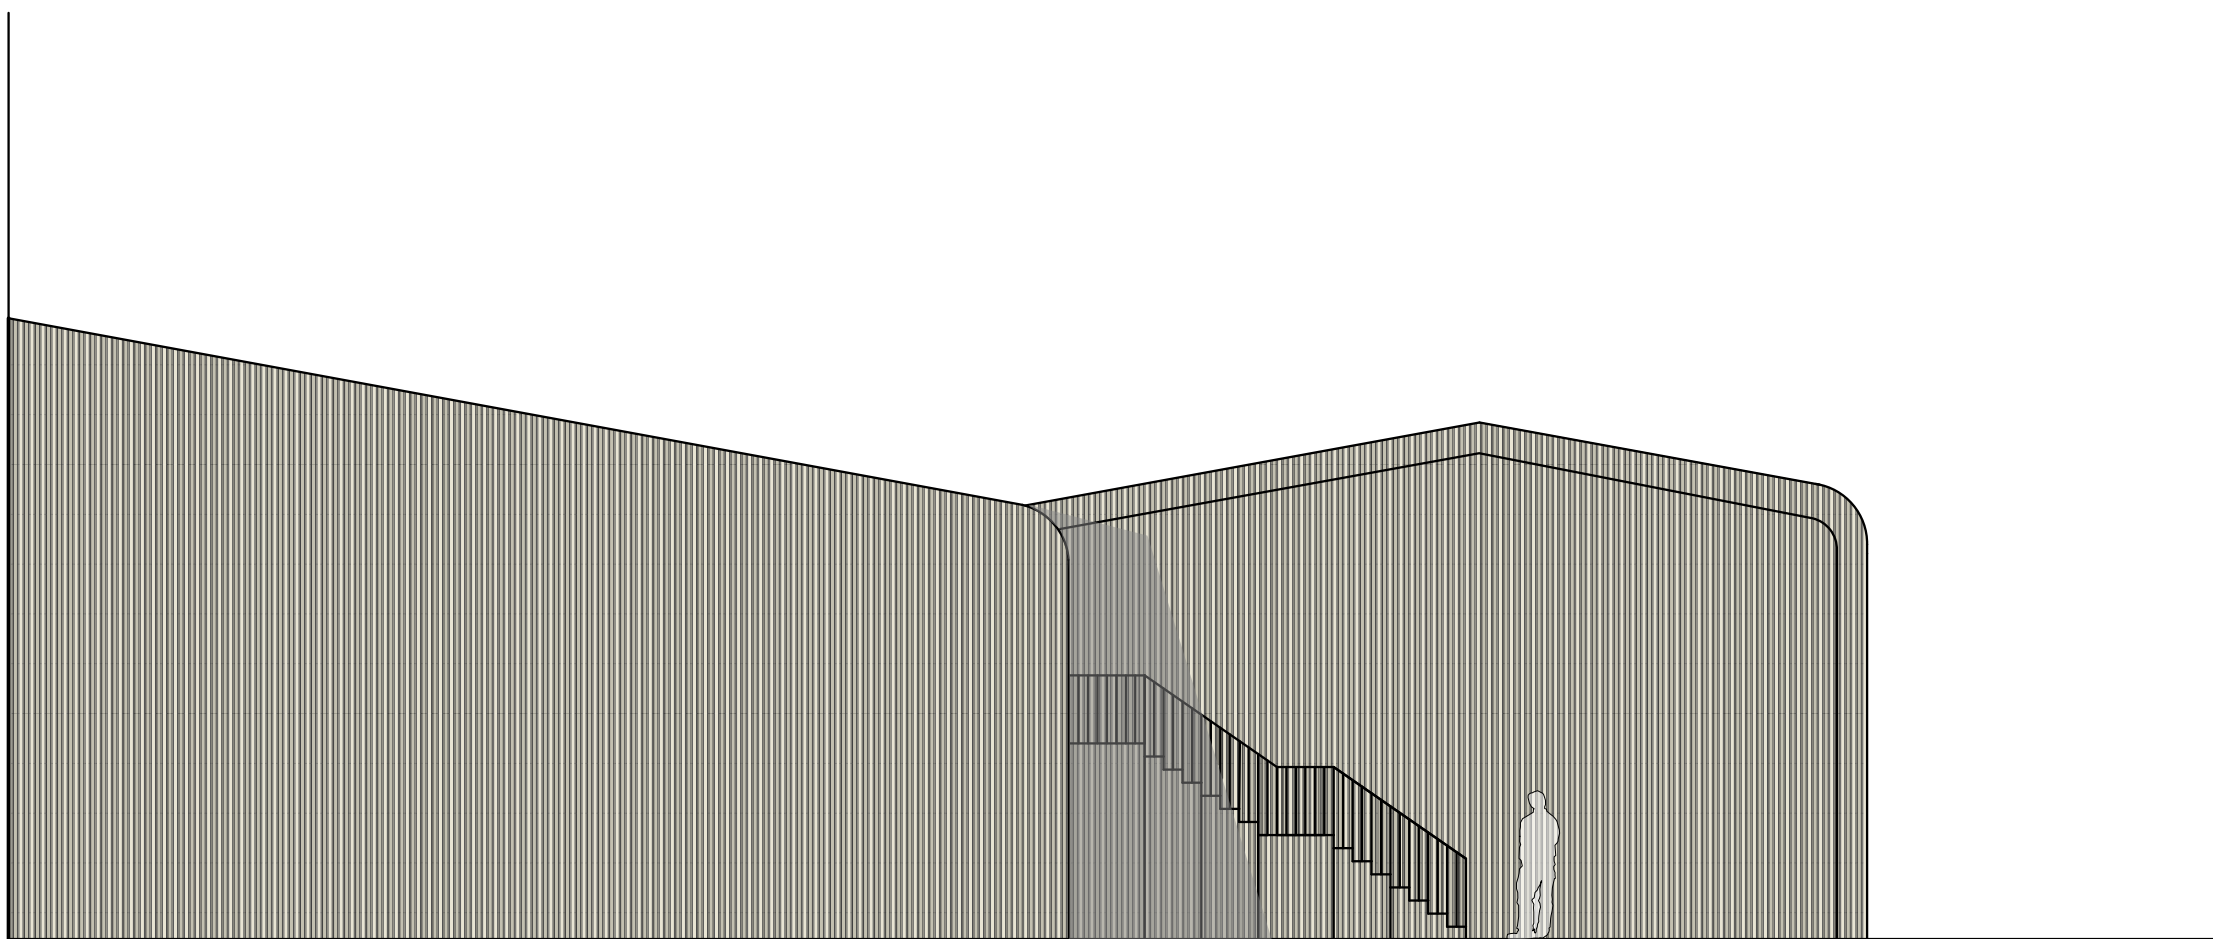

SIDE ELEVATION

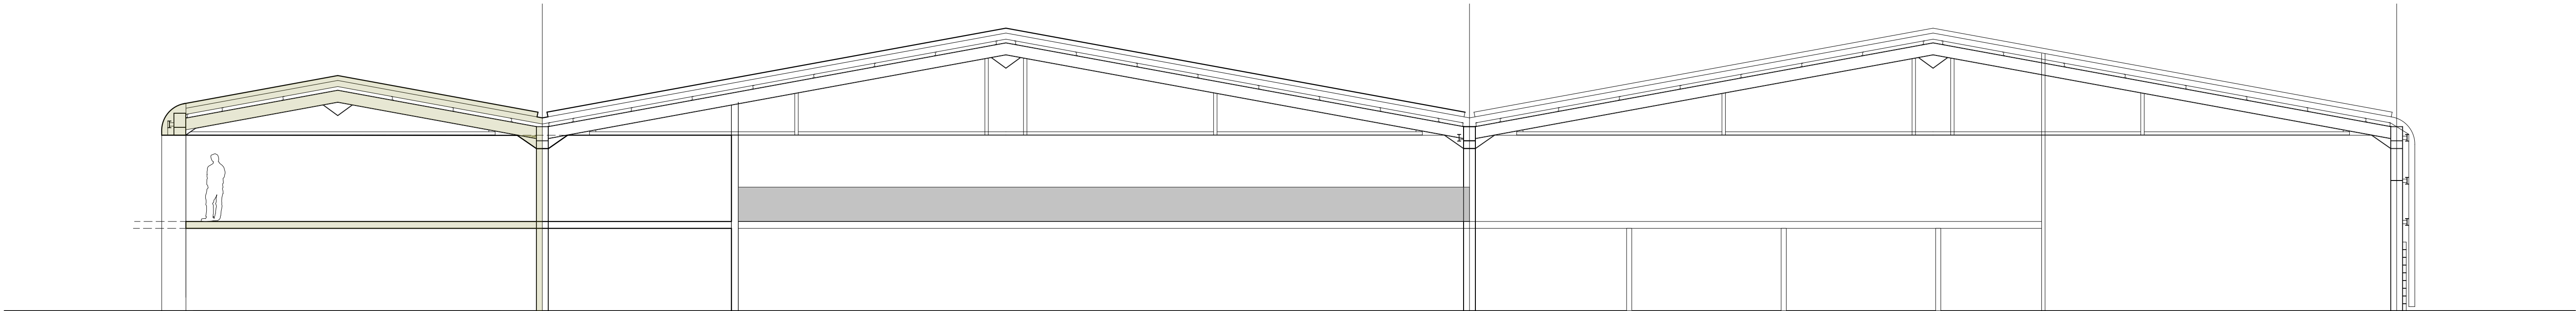

PROPOSED SECTION

 George and Co.

Proposed rear extension at
Marsh Mx Unit 1B,
Cyfarthfa Industrial Estate,
Merthyr Tydfil
CF47 8PE

893.008		PROPOSED ELEVATIONS AND SECTION	
sketch	1:100@A1	NOV 22	AJ
George + Co Crownford House, Swan Street, Merthyr Tydfil, Mid Glamorgan, Wales, CF47 8EU TEL 07830328652 hello@georgeandco.studio			
DO NOT SCALE THIS DRAWING		©George and Co.	