


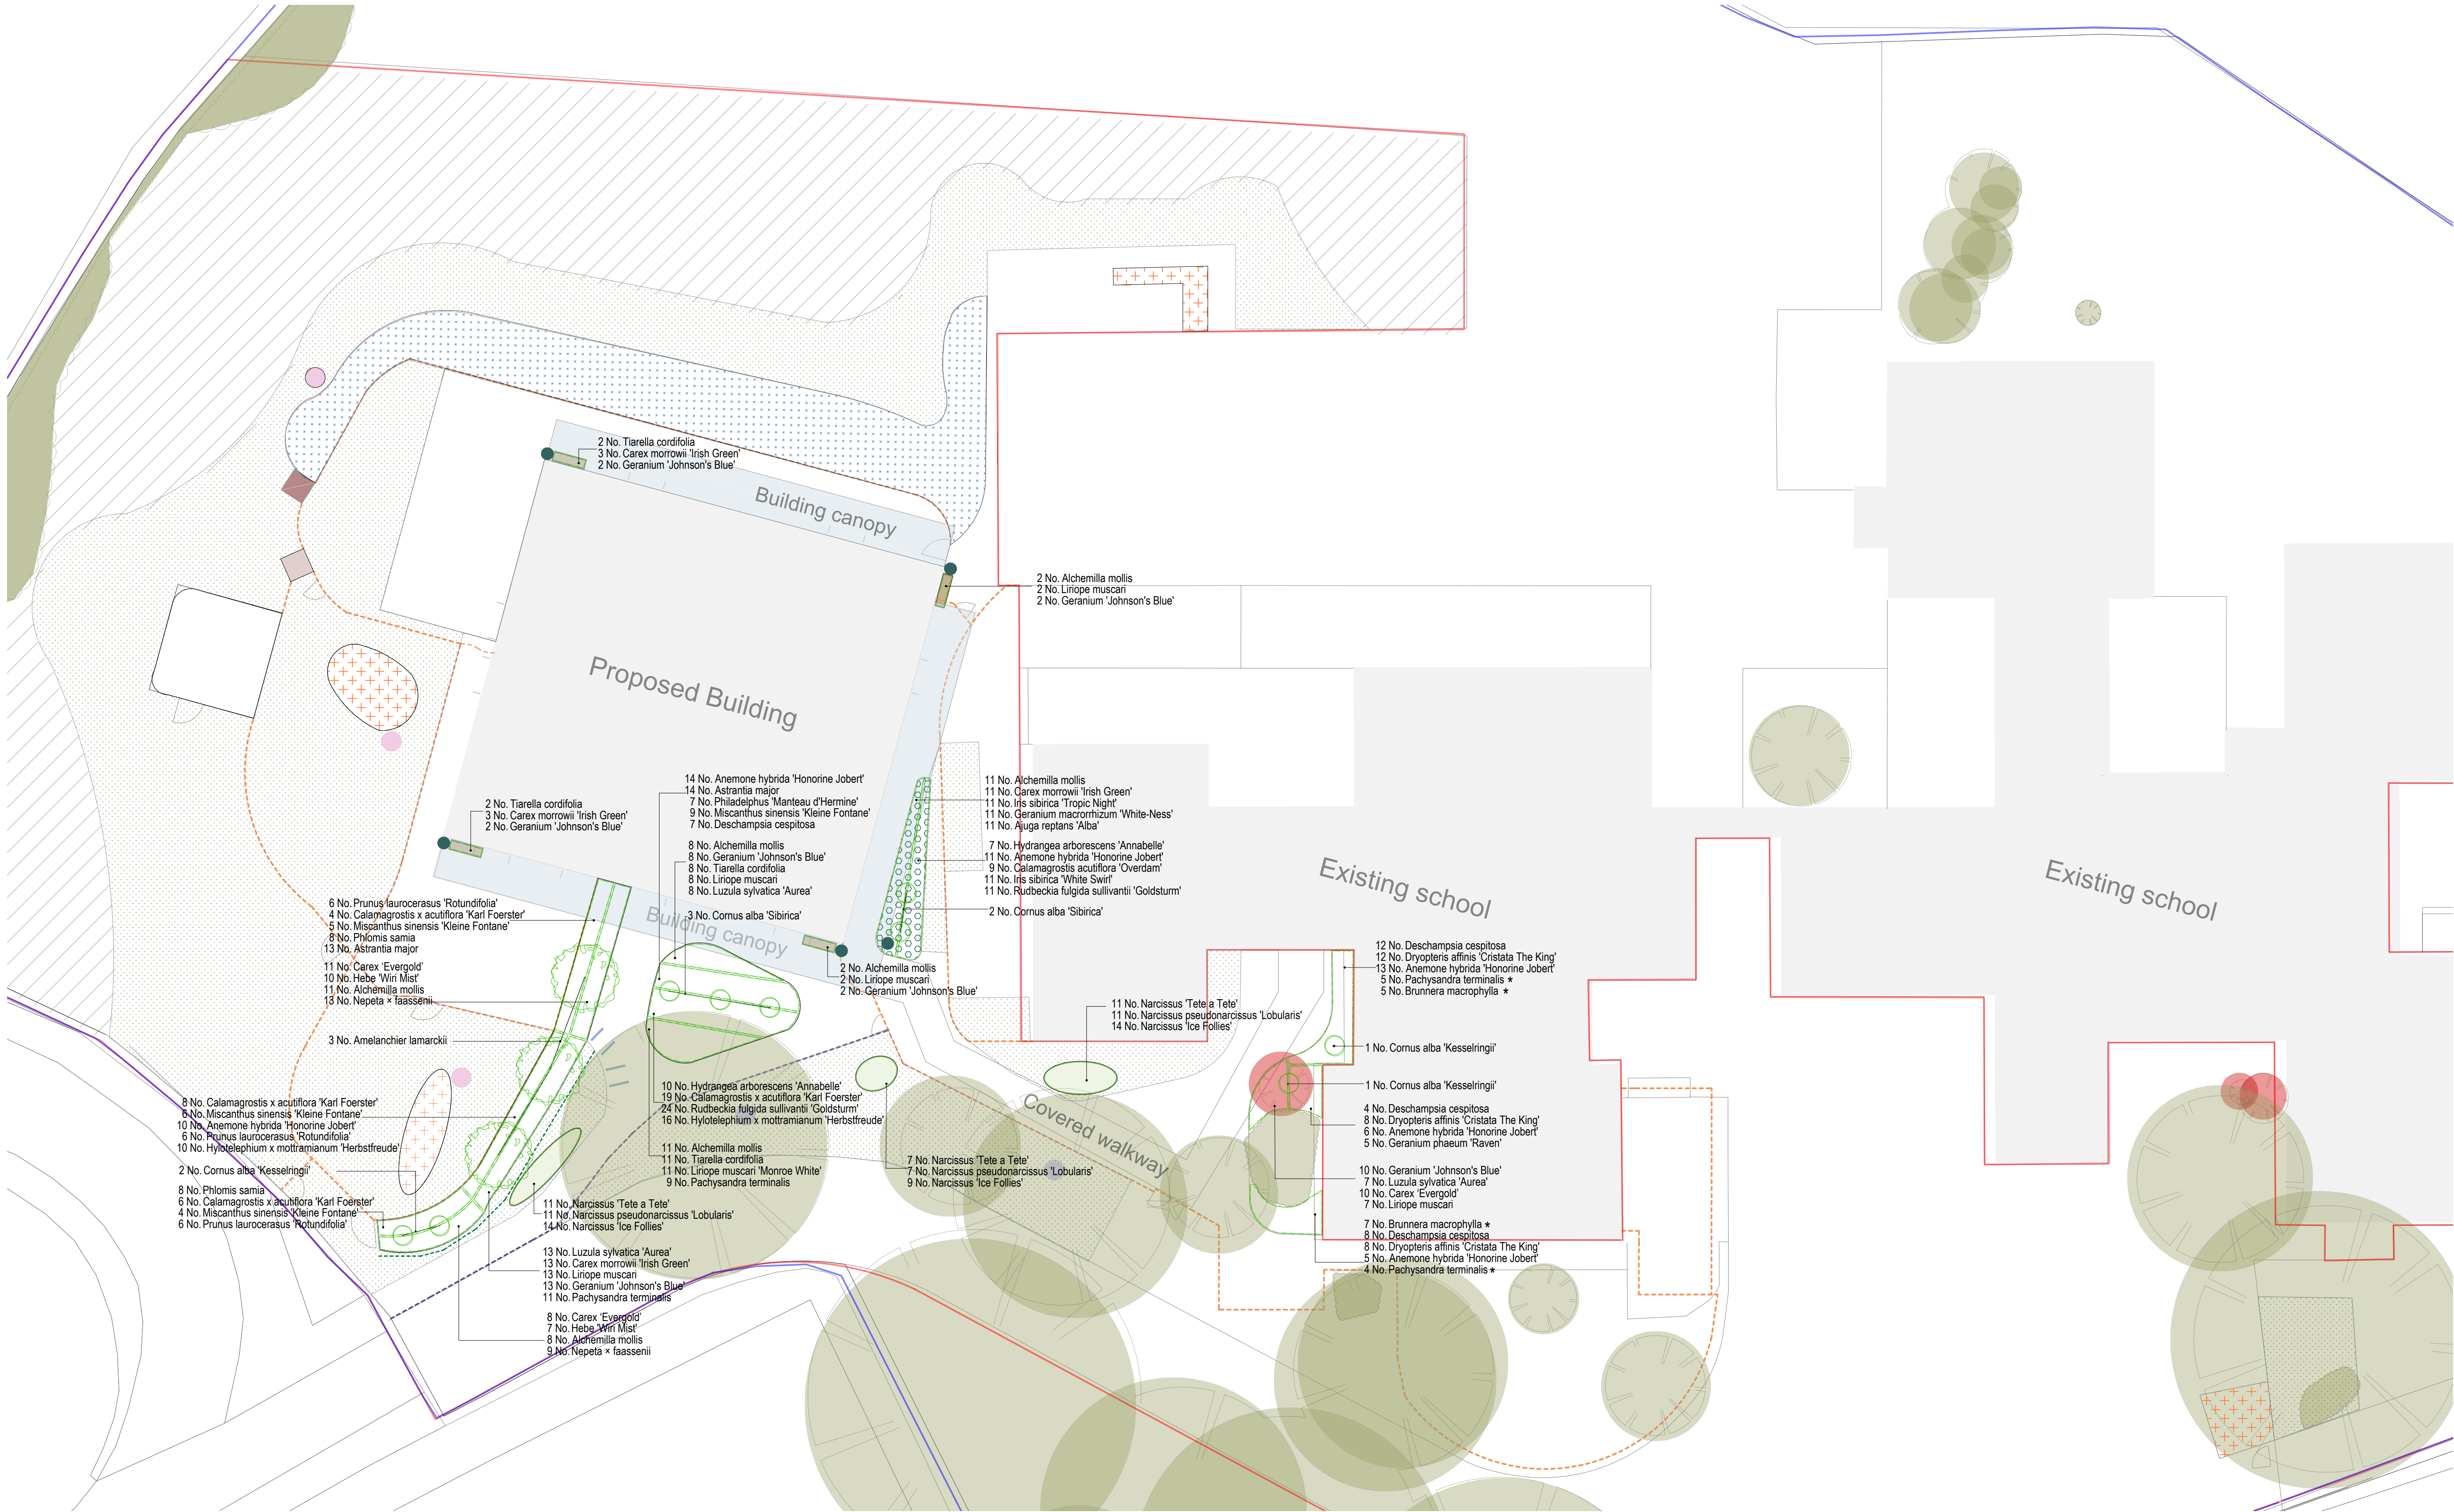

This line should measure 70mm when printed correctly

This drawing is the copyright of Roberts Limbrick Ltd and should not be reproduced in whole or in part or used in any manner whatsoever without their written permission.

Responsibility is not accepted for errors made by others in scaling from this drawing. Use only figured dimensions and report any discrepancies or omissions to the Architect immediately.

Rev	Date	By	Chk	Description
P01	26.09.2025	CL	TH	Issued for stage approval
P02	30.01.2026	CL	TH	Drawing key amended

- KEY
- Red line boundary
 - Existing trees to be retained
 - Existing vegetation to be removed
 - Existing grass areas
 - Proposed trees
 - Proposed specimen shrub
 - Proposed ornamental planting
 - Bulb planting areas
 - Proposed grass areas to be made good
- EG22 Strong Lawn Grass mix to be seeded where necessary
 - Proposed wildflower meadows
- EM2 Standard General Purpose Meadow Mixture
 - Proposed rain gardens
- EM3 Meadow Mixture for Wetlands
 - Proposed root barrier
 - Hedgehog house location
Wooden Barkwood Hogral Hedgehog House Shelter by Selections or similar approved
 - Bird/bat box fixed to existing tree location
Bat box - Schwieger 2F bat box (or suitable alternative), installed a minimum of 3 m above ground level.
 - Bird boxes - Vivara Pro WoodStone House Sparrow nest box, installed a minimum of 3 m above ground level and orientated to face north or east.
 - Canopy feature rain pipe location
 - Proposed fence line

Specification

Trees				
Number	Species	Height	Girth	Pot Size Specification
3	Amelanchier lamarckii	200-250cm	45L-85L	Multi-stem; bushy; 3 stems minimum

Shrubs				
Number	Species	Height	Pot Size	Specification
4	Cornus alba 'Kesselringii'	60-80cm	5L	Branched; 4 breaks
5	Cornus alba 'Sibirica'	60-80cm	5L	Branched; 4 breaks
17	Hebe 'Wiri Mist'	30-40cm	5L	Bushy; 7 brks
17	Hydrangea arborescens 'Annabelle'	40-60cm	5L	Branched; 5 breaks
29	Pachysandra terminalis	15-20cm	3L	Several shoots; 9 brks
7	Philadelphus 'Manteau d'Hermine'	30-40cm	5L	Branched; 7 brks
18	Prunus laurocerasus 'Rotundifolia'	60-80cm	5L	Branched; 5 breaks

Herbaceous			
Number	Species	Pot Size	Specification
11	Aluga reptans 'Alba'	2L	Full pot
53	Alchemilla mollis	2L	Full pot
59	Anemone hybrida 'Honorine Jobert'	2L	Full pot
27	Astrantia major	2L	Full pot
12	Brunnera macrophylla	2L	Full pot
9	Calamagrostis acutiflora 'Overdam'	3L	Full pot
37	Calamagrostis x acutiflora 'Karl Foerster'	3L	Full pot
30	Carex morrowii 'Irish Green'	2L	Full pot
29	Carex 'Evergold'	2L	Full pot
31	Deschampsia cespitosa	5L	Full Pot
28	Dryopteris affinis 'Cristata The King'	3L	Full Pot
39	Geranium 'Johnson's Blue'	2L	Full pot
11	Geranium macrorrhizum 'White-Ness'	2L	Full pot
5	Geranium phaeum 'Raven'	2L	Full pot
26	Hydrangea arborescens 'Annabelle'	2L	Full pot
11	Iris sibirica 'Tropic Night'	2L	Full Pot
11	Iris sibirica 'White Swirl'	2L	Full Pot
32	Liriope muscari	2L	Full pot
11	Liriope muscari 'Monroe White'	2L	Full pot
28	Luzula sylvatica 'Aurea'	2L	Full pot
24	Miscanthus sinensis 'Kleine Fontane'	5L	Full Pot
22	Nepeta x faassenii	3L	Full pot
16	Phlox paniculata 'Mantau d'Hermine'	3L	Full pot
35	Rudbeckia fulgida sultivantii 'Goldsturm'	2L	Full Pot
23	Tiarella cordifolia	2L	Full pot

Bulbs		
Number	Species	Specification
37	Narcissus 'Ice Follies'	Grade 10/12
29	Narcissus 'Tete a Tete'	Grade 10/12
29	Narcissus pseudonarcissus 'Lobularis'	Grade 10/12

Notes:

* Pachysandra terminalis and Brunnera macrophylla to be planted at the front edge of planting beds

Client Name

Merthyr Tydfil County
Borough Council

Drawing Title

PLANTING PLAN

Scale

1:200 • A1

Project No.

11777

Status

S4

Purpose Of Issue

Issued for stage approval

Number

08301

Revision

P02