

George and Co.

Pontmorlais W,
Merthyr Tydfil
CF47 8UT

686.06

Section

planning

1:20@A1


Mar 22

CG

1st Floor
Woodfired Studios 62 High St
Merthyr Tydfil CF37 8DE
07830328652
hello@georgeandco.studio
www.georgeandco.studio

DO NOT SCALE THIS DRAWING

©George and Co.

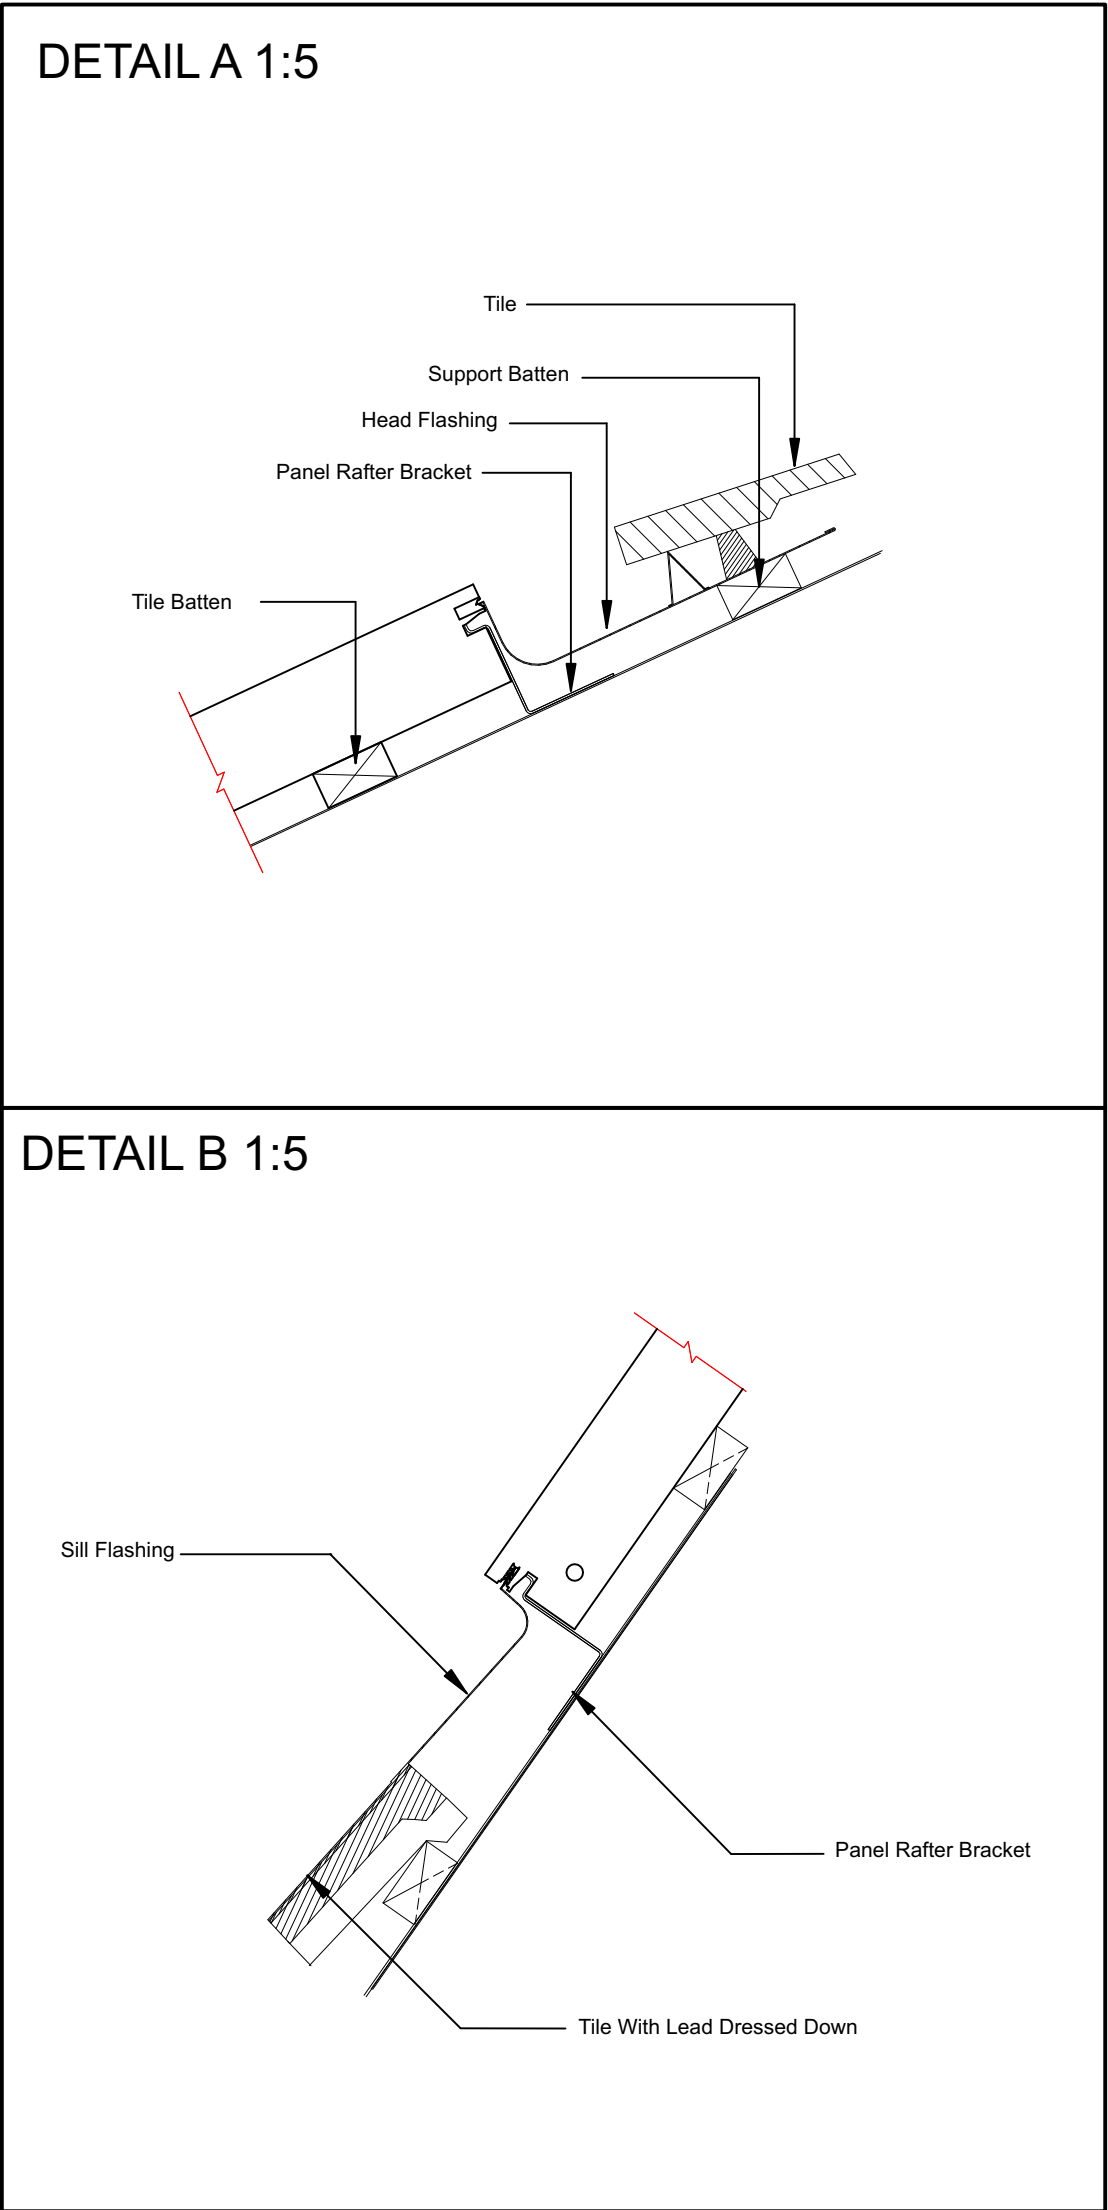

ATTIC

SFL

FFL

