


RAILWAY UNIT 1:50




SIDE ELEVATION


SIDE ELEVATION

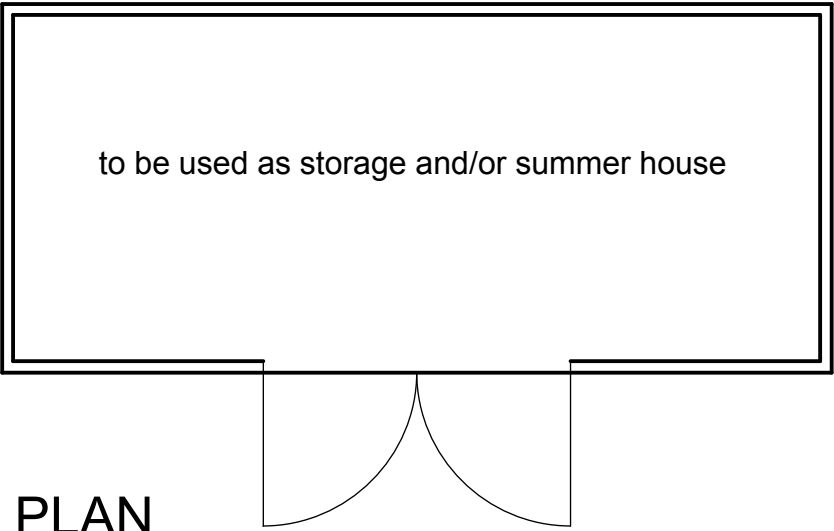

PLAN

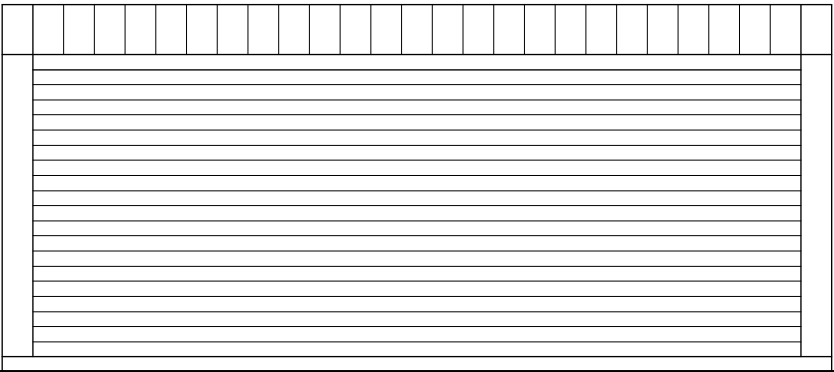

REAR ELEVATION

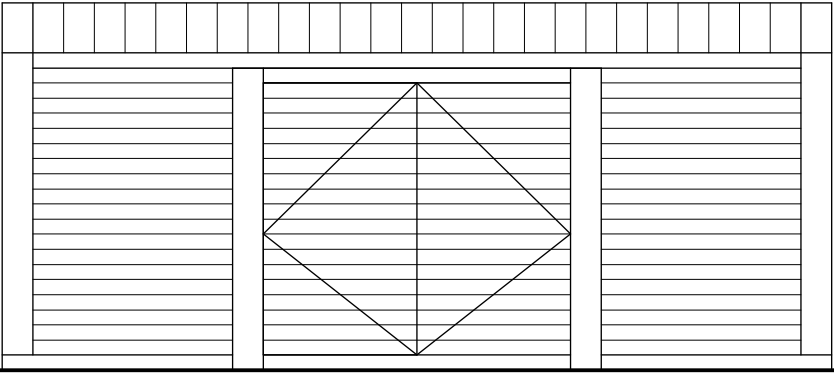

FRONT ELEVATION



OSMAP 1:1250

REV B. Added to the osmap 29.05.19


**George and Co.**

LAND BEHIND BRACKENDALE,
HEOLGERRIG, MERTHYR TYDFIL

for


MR ROSS WILLIAMS

609.03B		proposed garage	
planning	april '19	1:50@A1	SG
1st Floor Woodfired Studios 62 High St Merthyr Tydfil CF37 8DE 07830328652 hello@georgeandco.studio www.georgeandco.studio			
DO NOT SCALE THIS DRAWING			©George and Co.

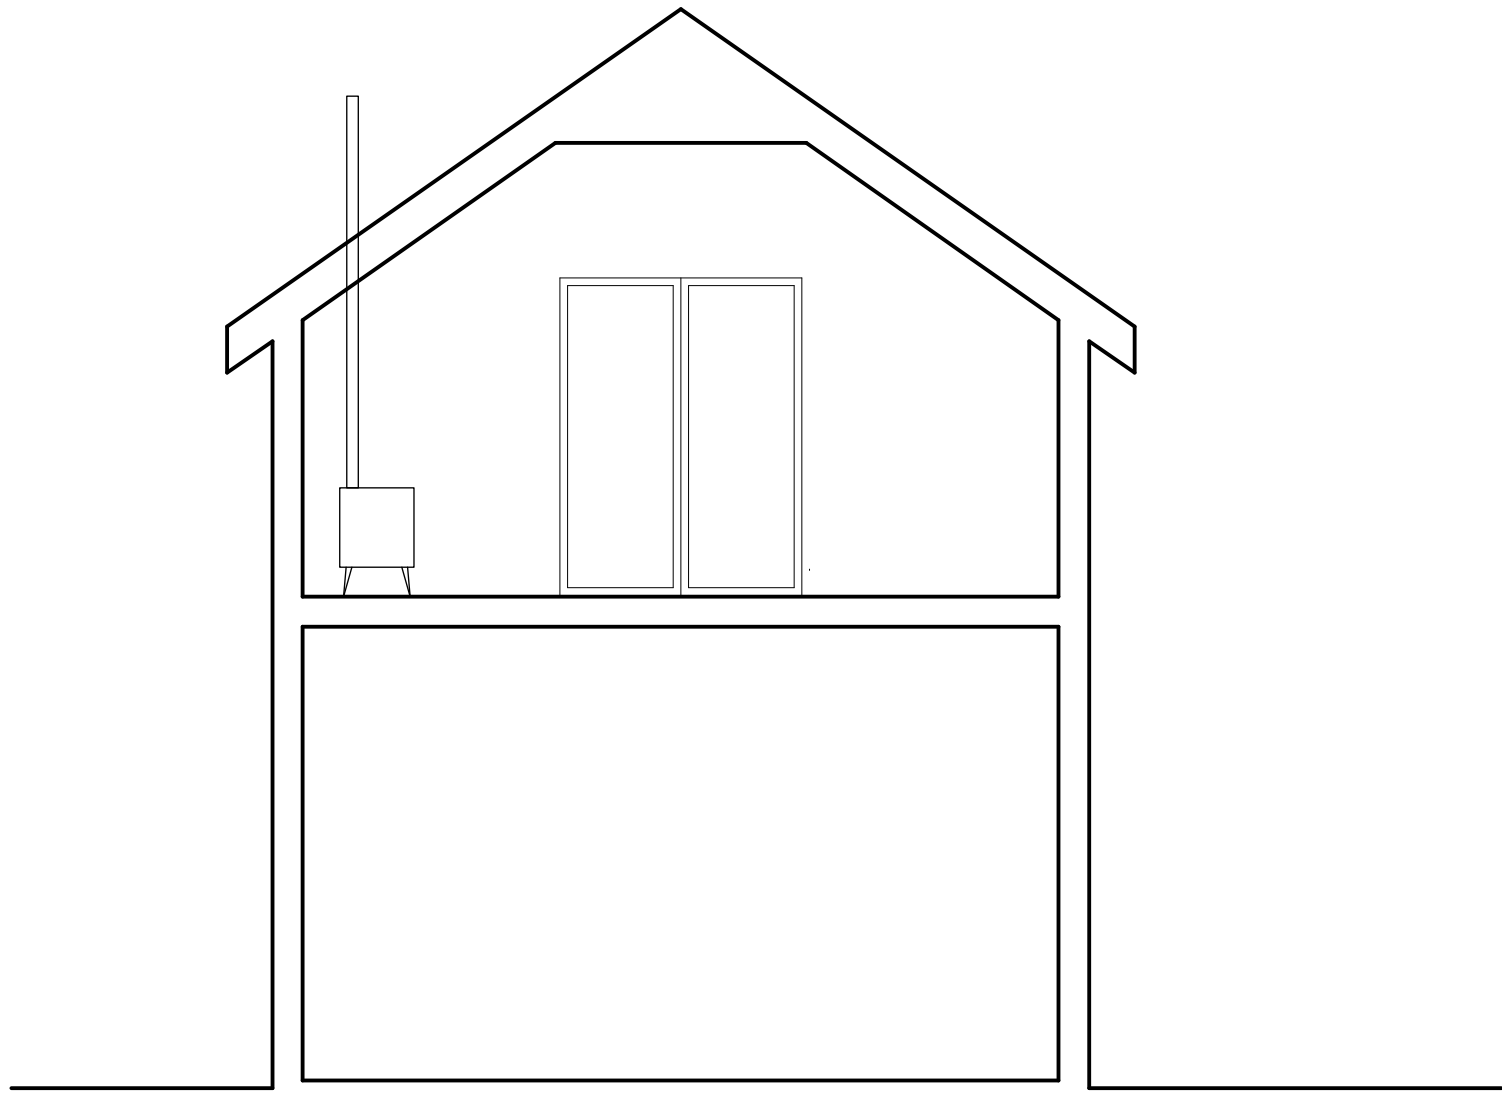


SECTION A-A


A

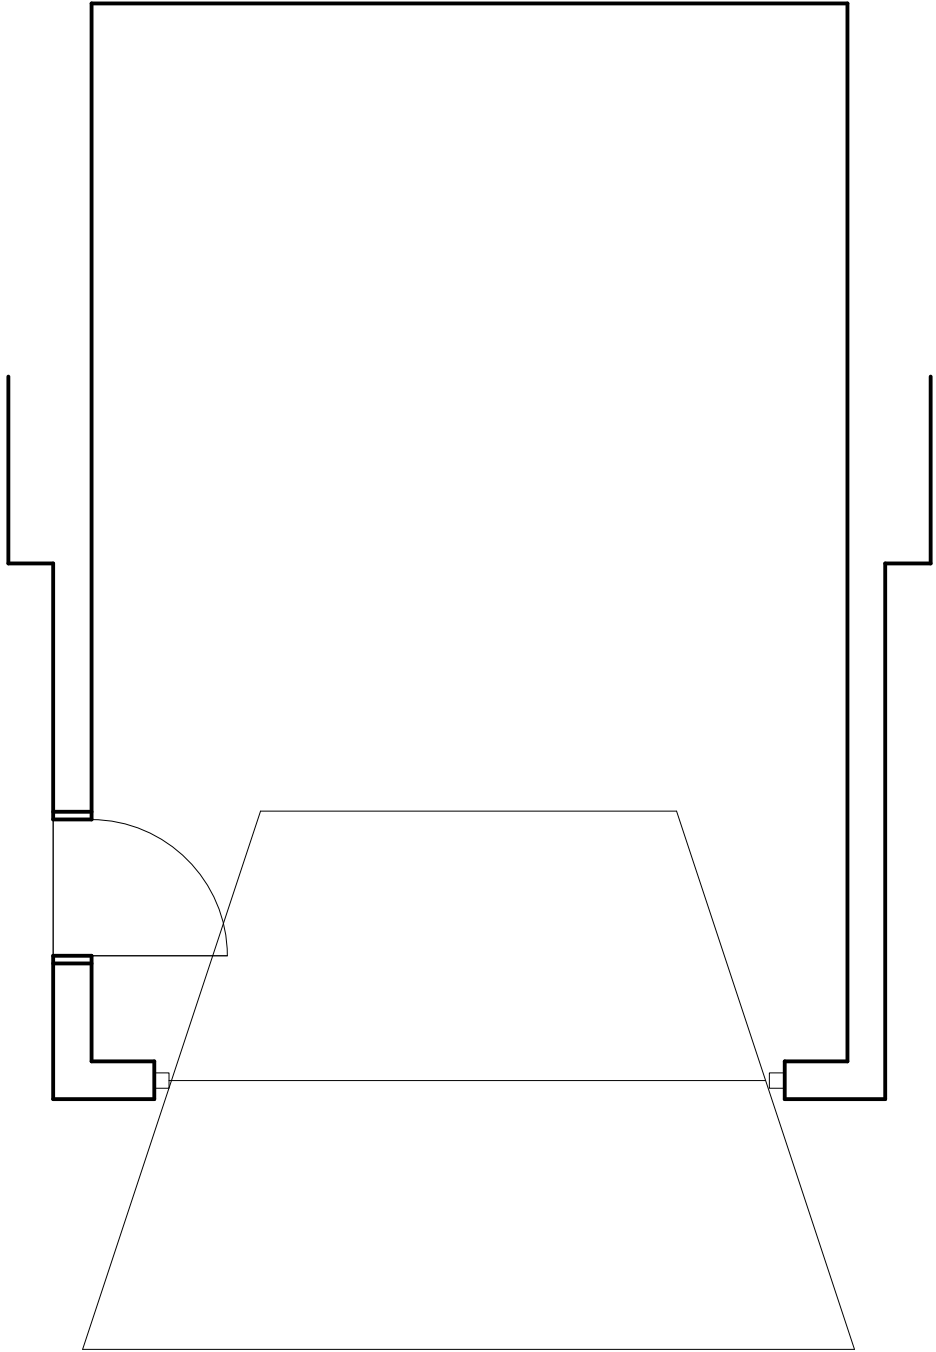

GROUND FLOOR

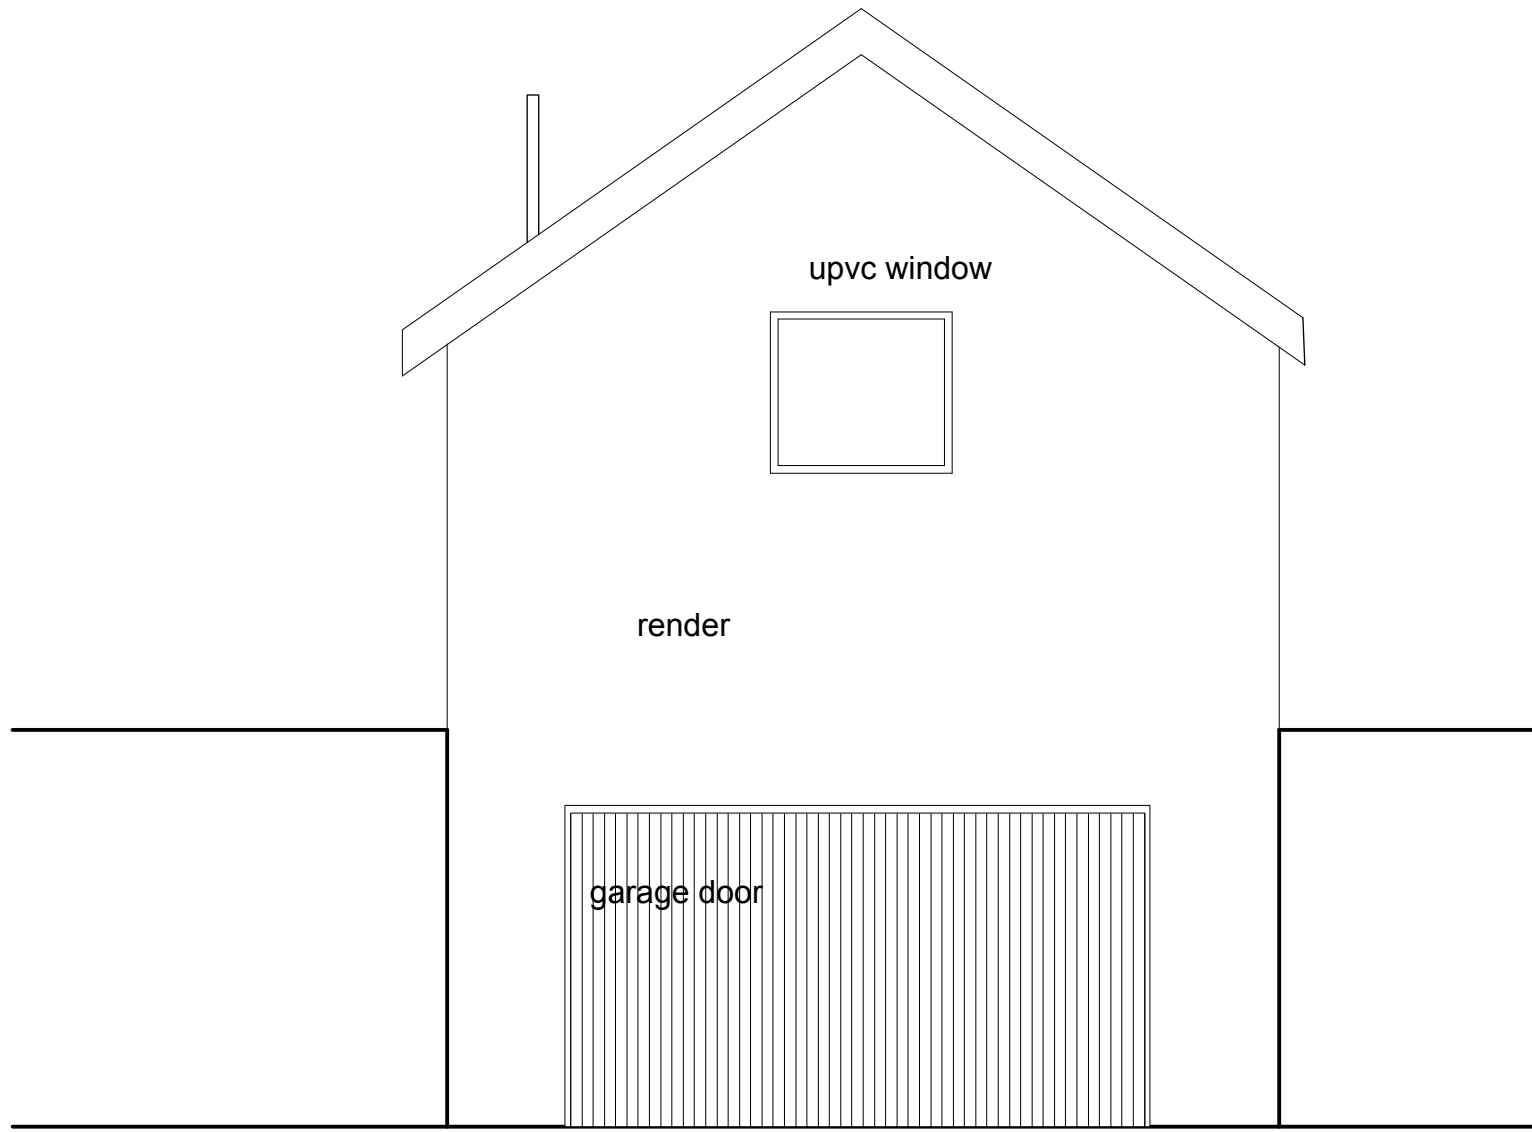


FRONT ELEVATION

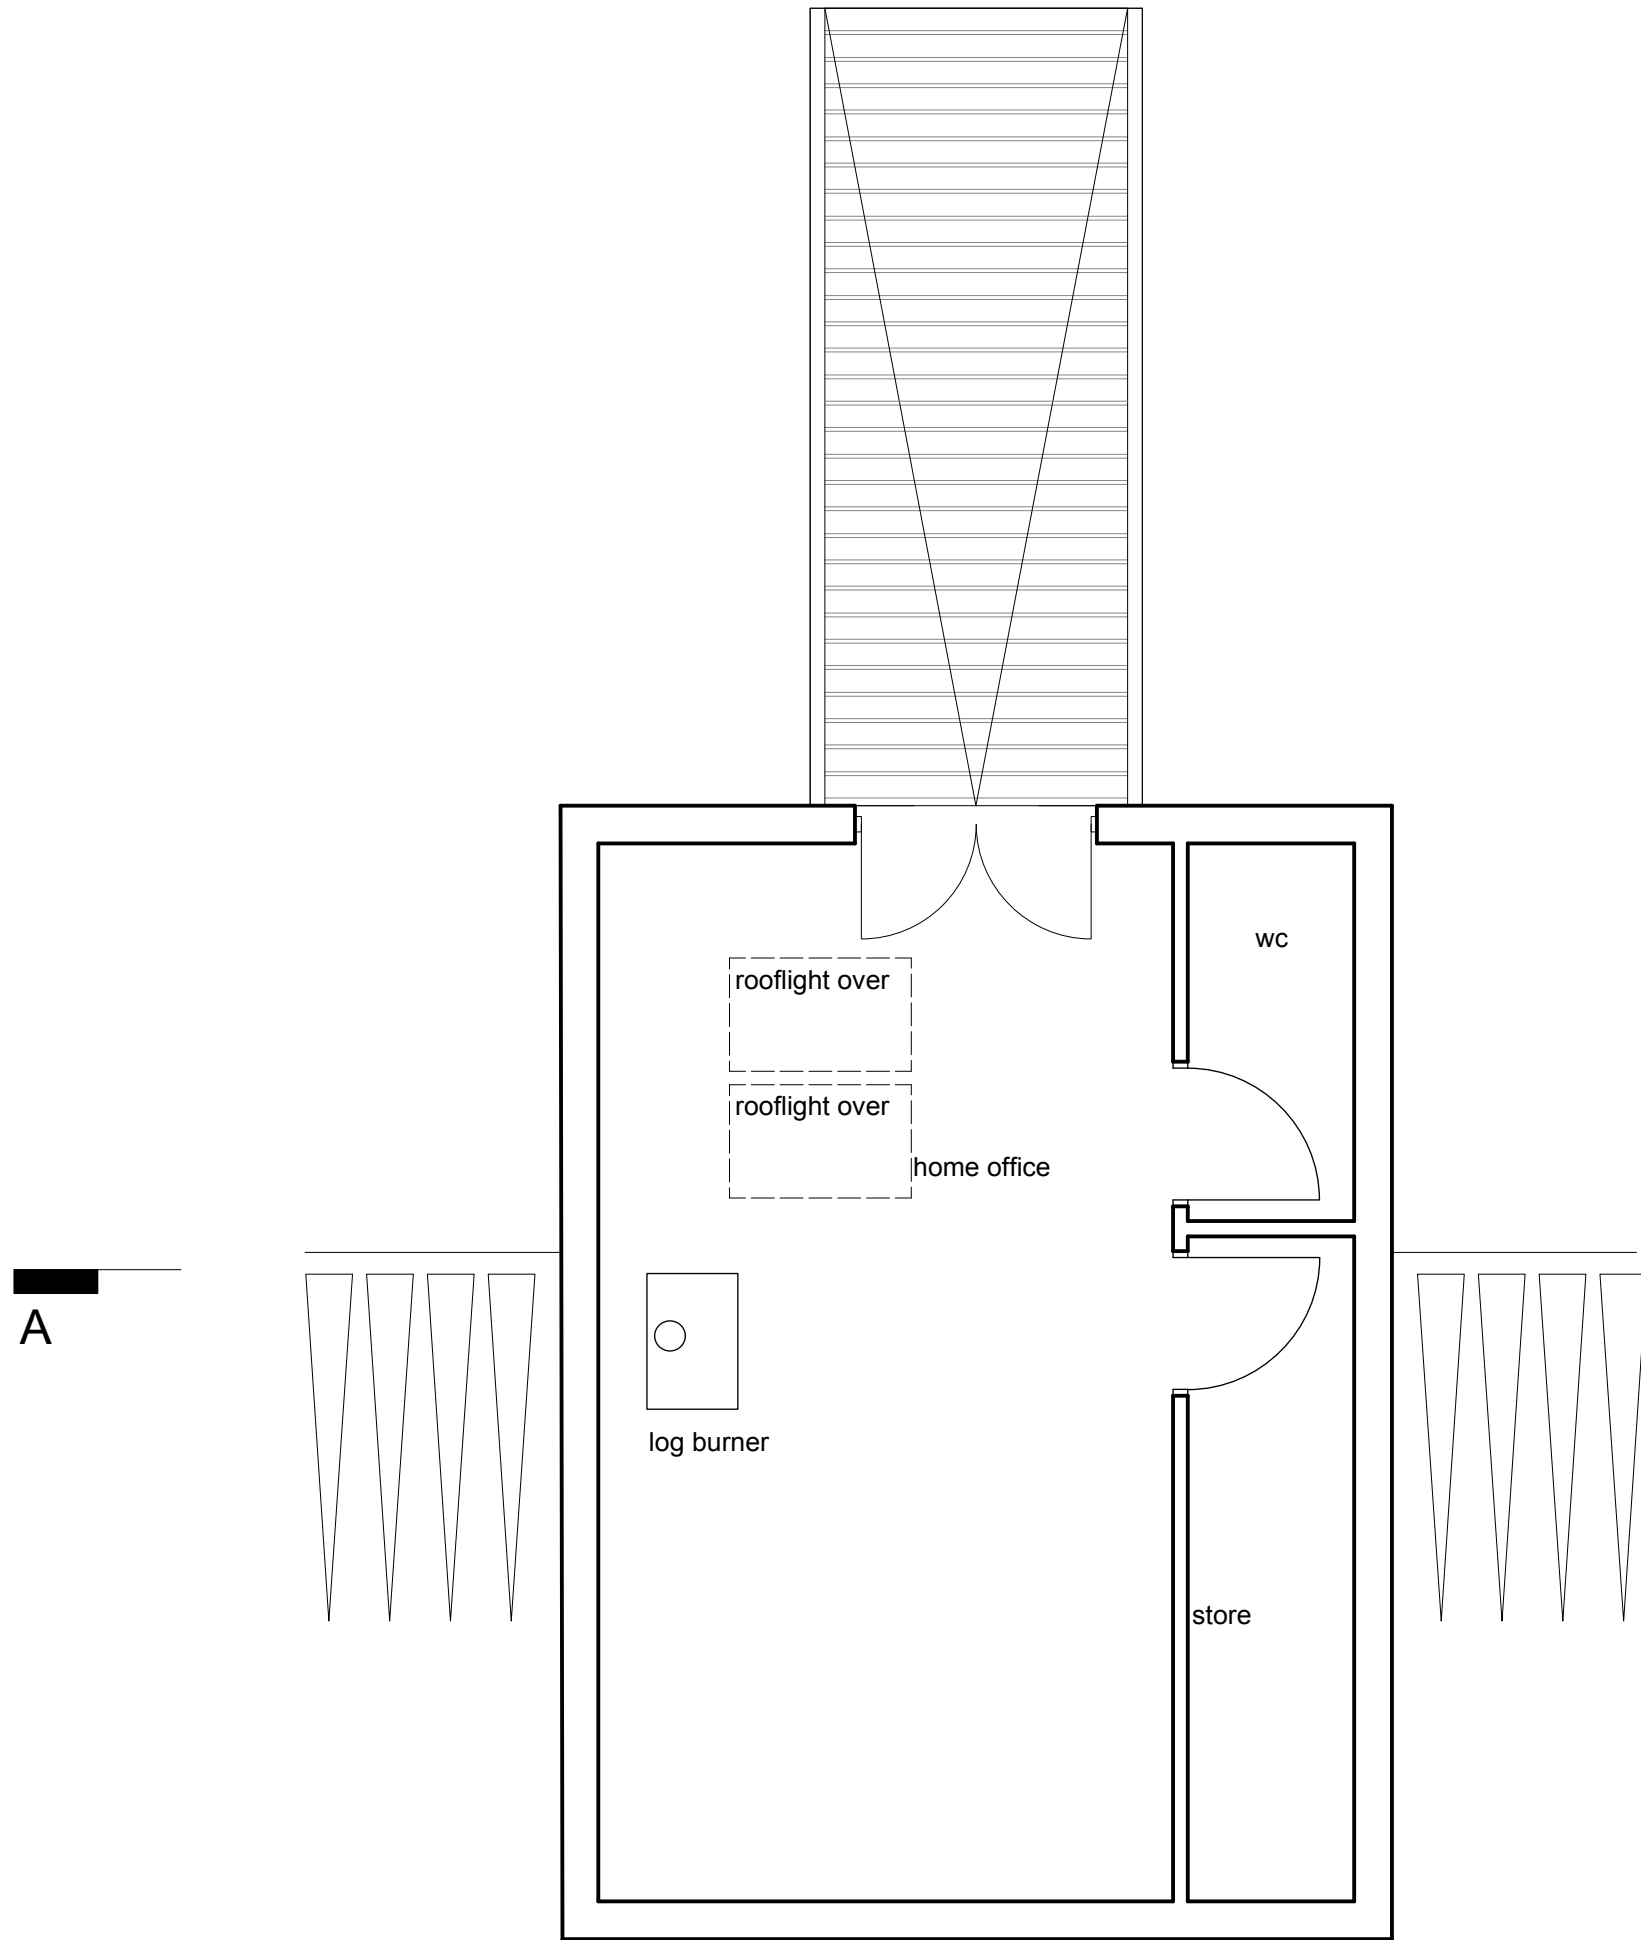


A


FIRST FLOOR

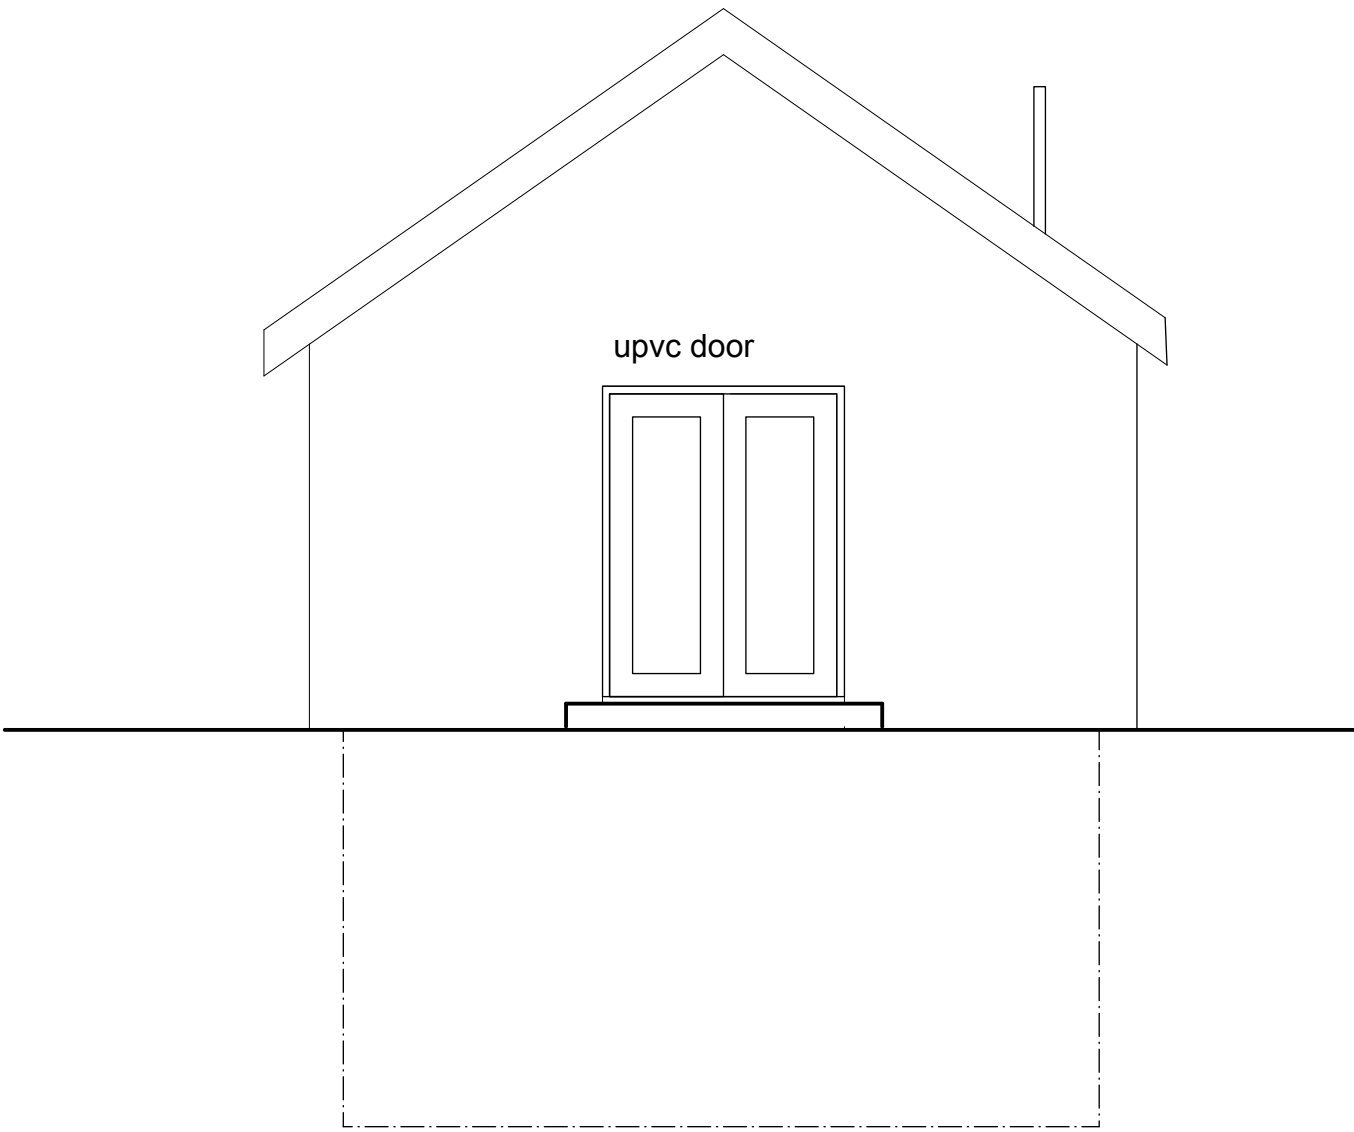

REAR ELEVATION

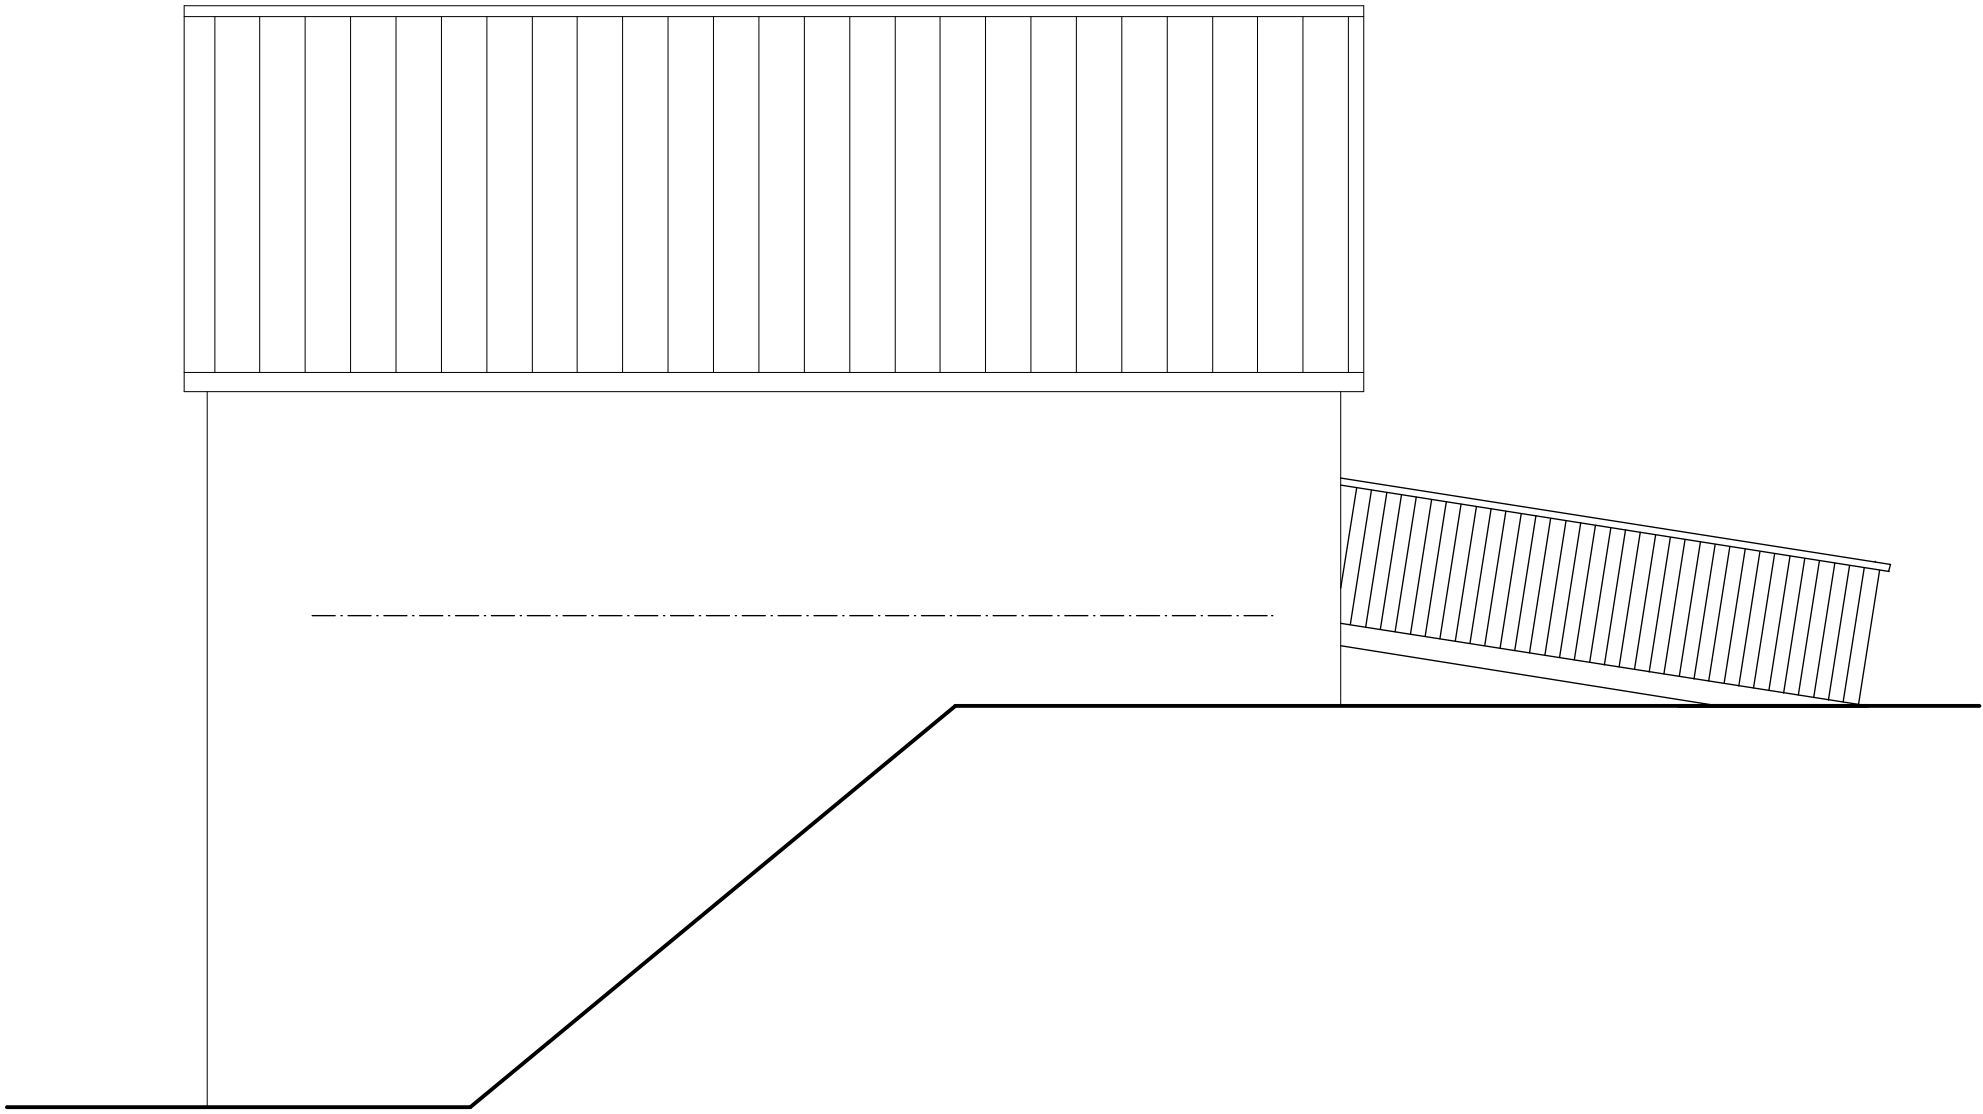

SIDE ELEVATION

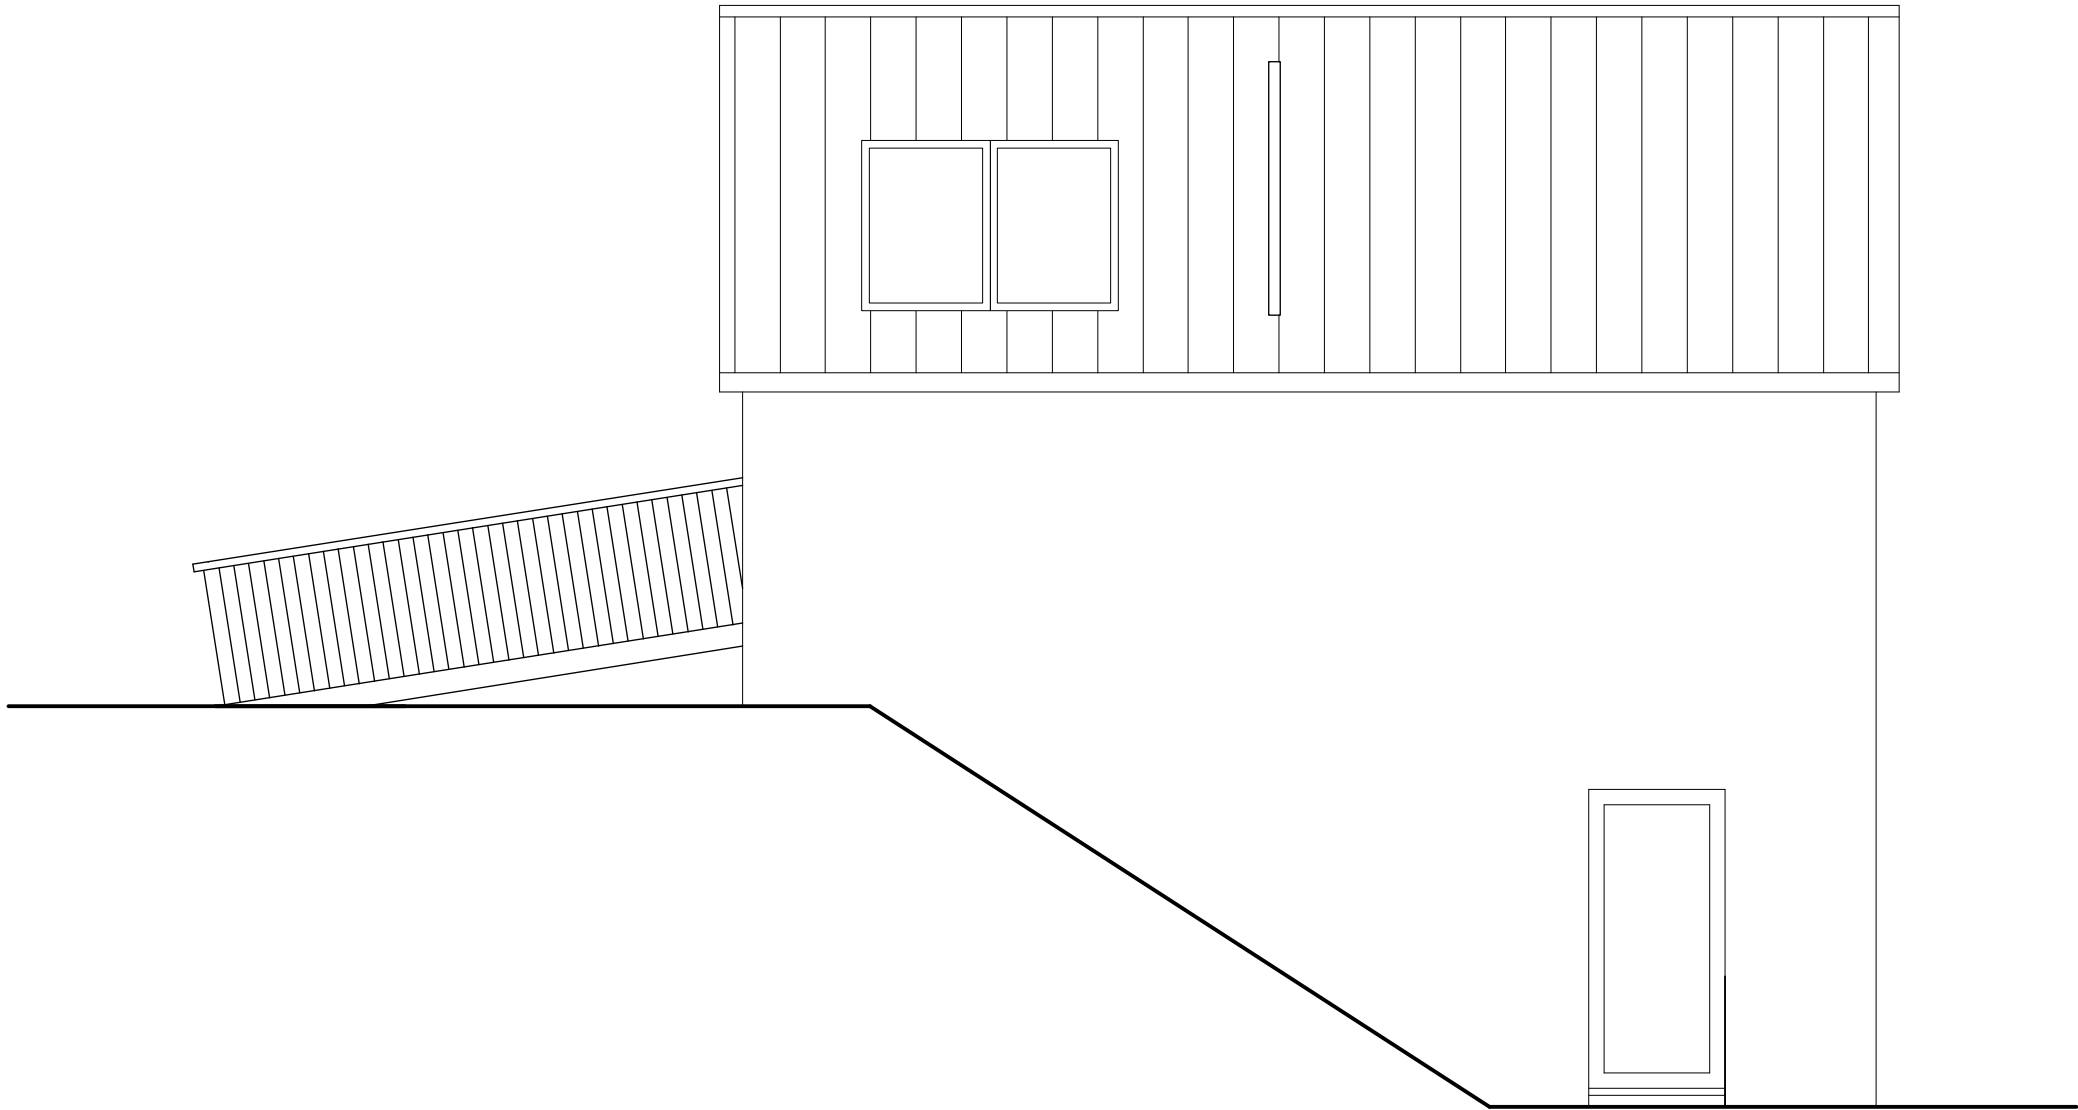


SIDE ELEVATION

**George and Co.**

LAND BEHIND BRACKENDALE,
HEOLGERRIG, MERTHYR TYDFIL

for
MR ROSS WILLIAMS

609.04	proposed garage		
planning	april '19	1:50@A1	SG
1st Floor Woodfired Studios 62 High St Merthyr Tydfil CF37 8DE 07830326552 hello@georgeandco.studio www.georgeandco.studio			
DO NOT SCALE THIS DRAWING			@George and Co.

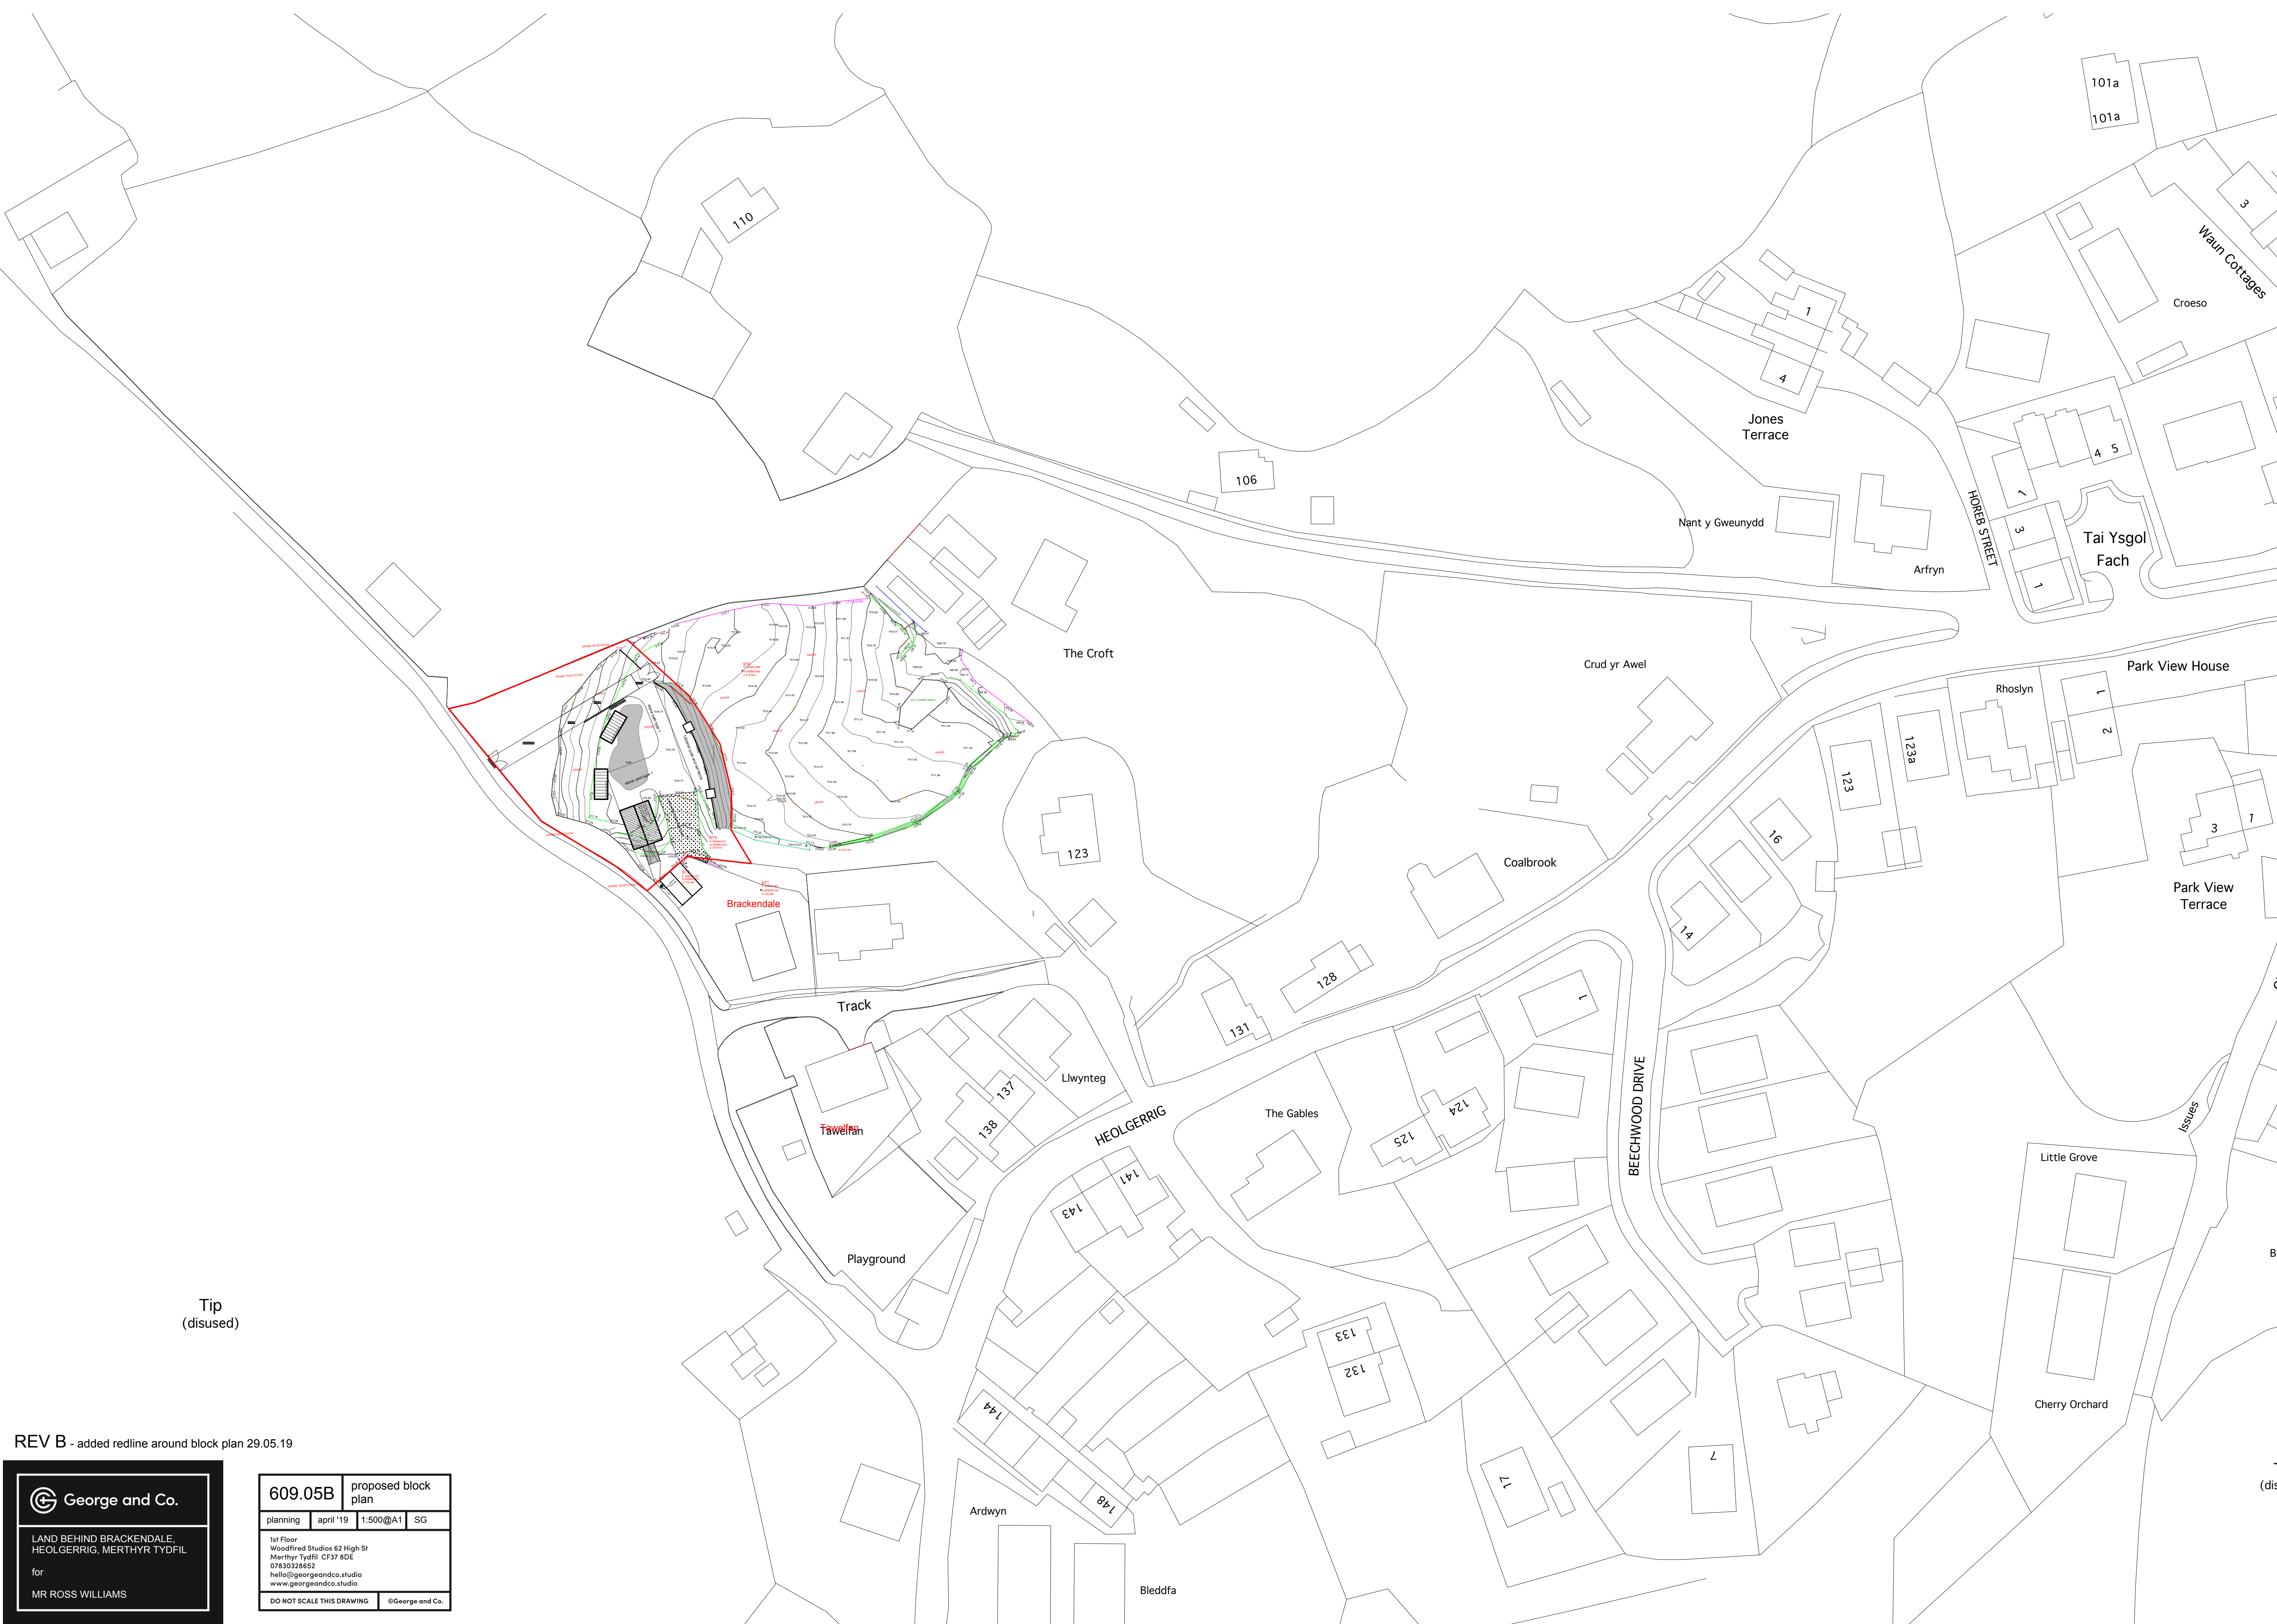

REV B - added redline around block plan 29.05.19

**George and Co.**

LAND BEHIND BRACKENDALE,
HEOLGERRIG, MERTHYR TYDFIL

for

MR ROSS WILLIAMS

609.05B		proposed block plan	
planning	april '19	1:500@A1	SG
1st Floor Woodfired Studios 62 High St Merthyr Tydfil CF37 8DE 07830328652 hello@georgeandco.studio www.georgeandco.studio			
DO NOT SCALE THIS DRAWING		©George and Co.	