


Indicative Site Layout Plan

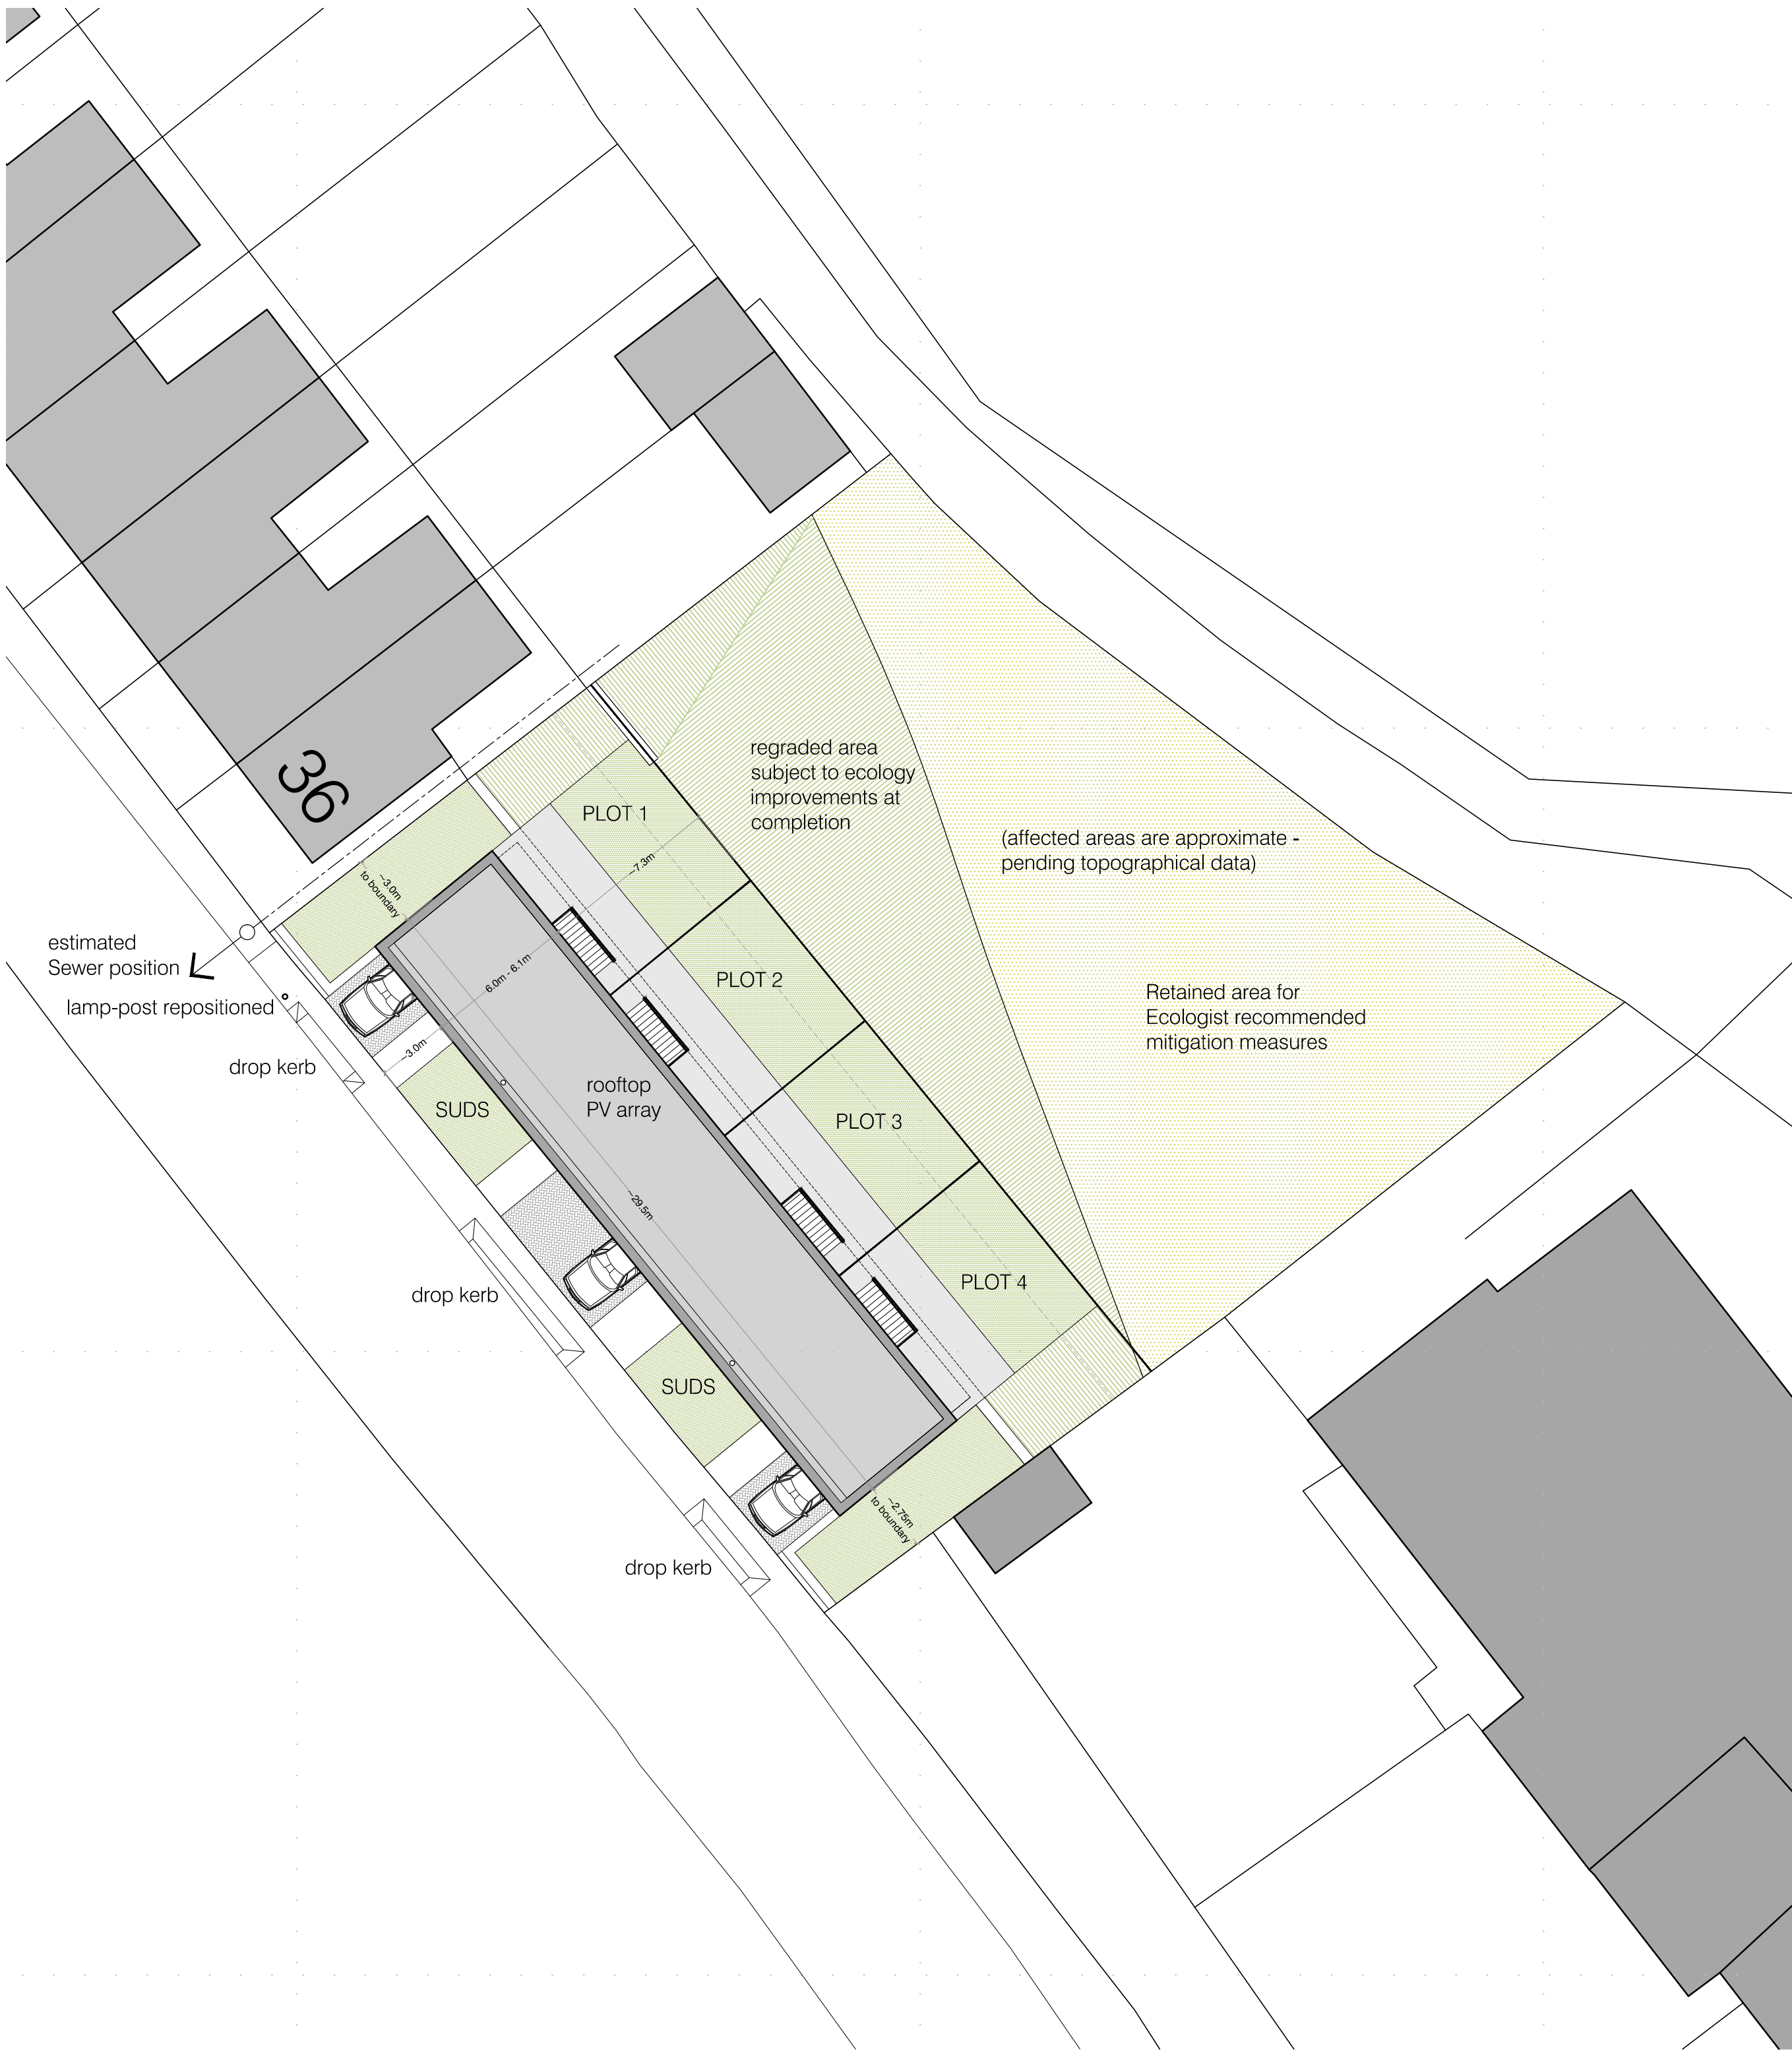

PLEASE NOTE:

- ALL DIMENSIONS APPROXIMATE. & SUBJECT TO SITE CHECK
- DESIGN DOCUMENTATION TO BE READ IN FULL.
- REPORT ALL DISCREPANCIES TO ARCHITECT/ PD.
- NO SITE CHANGES WITHOUT A VALID INSTRUCTION.
- IF IN DOUBT SEEK CLARIFICATION.
- DO NOT COVER WORK PRIOR TO INSPECTION & APPROVAL.

Date	Drawn	Check	Description	Rev.
------	-------	-------	-------------	------

ArdenKitt Architects
T 029 2132 8155 E ardenkitt@ardenkitt.co.uk www.ardenkitt.co.uk AK

Indicative Site Layout Plan				Job No.
Proposed residential development				2308
land adj. 36 Hylton Terrace, Bedlinog				Dwg No.
for Ruby Housing Solutions				AL(00)003
Date	Drawn	Check	Status	Scale
15/04/24	CB	***	RIBA 2	1:200 @ A2