
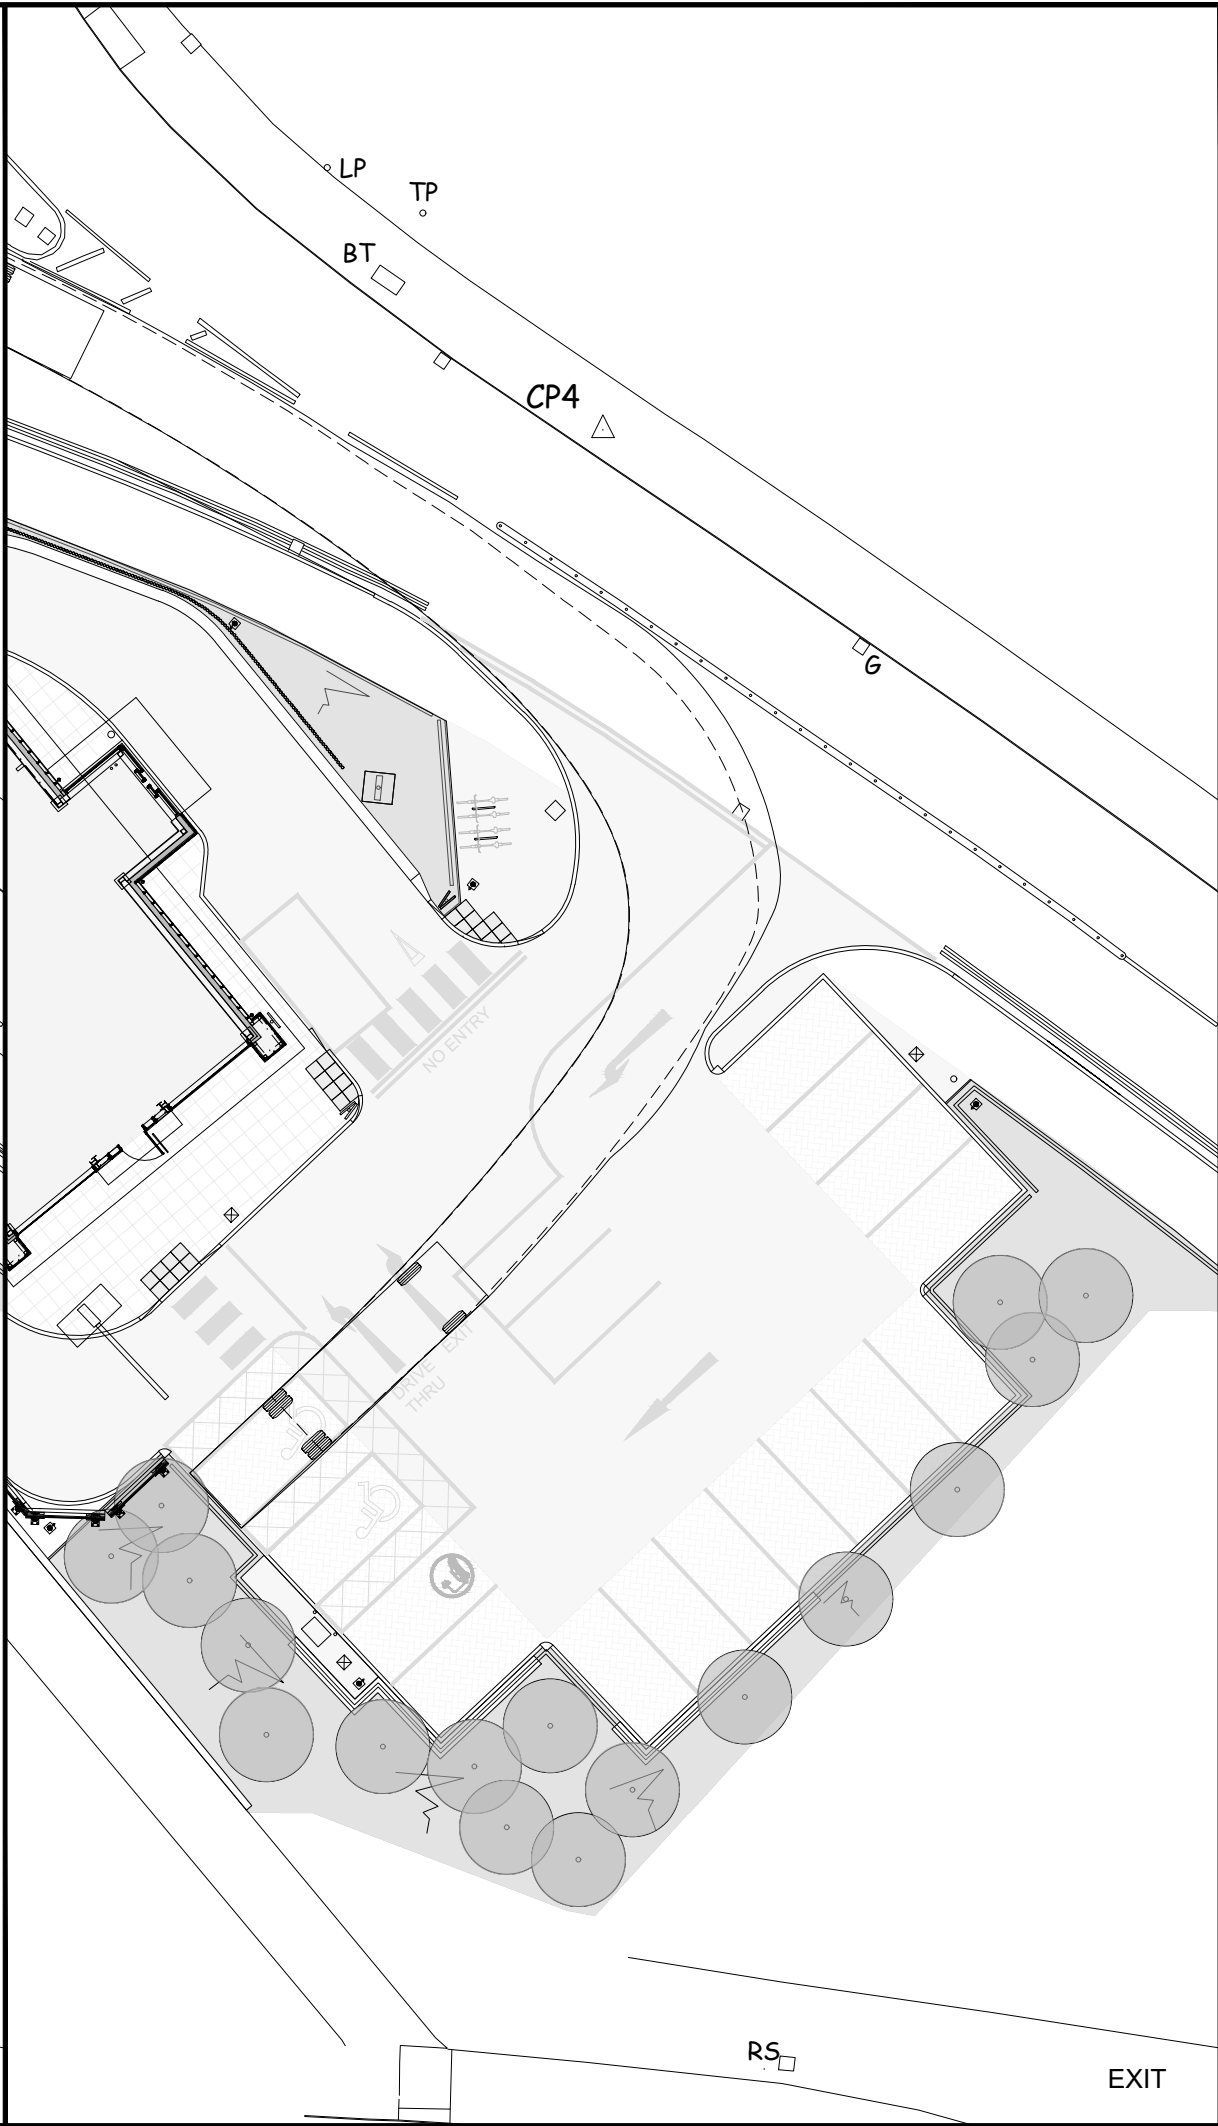


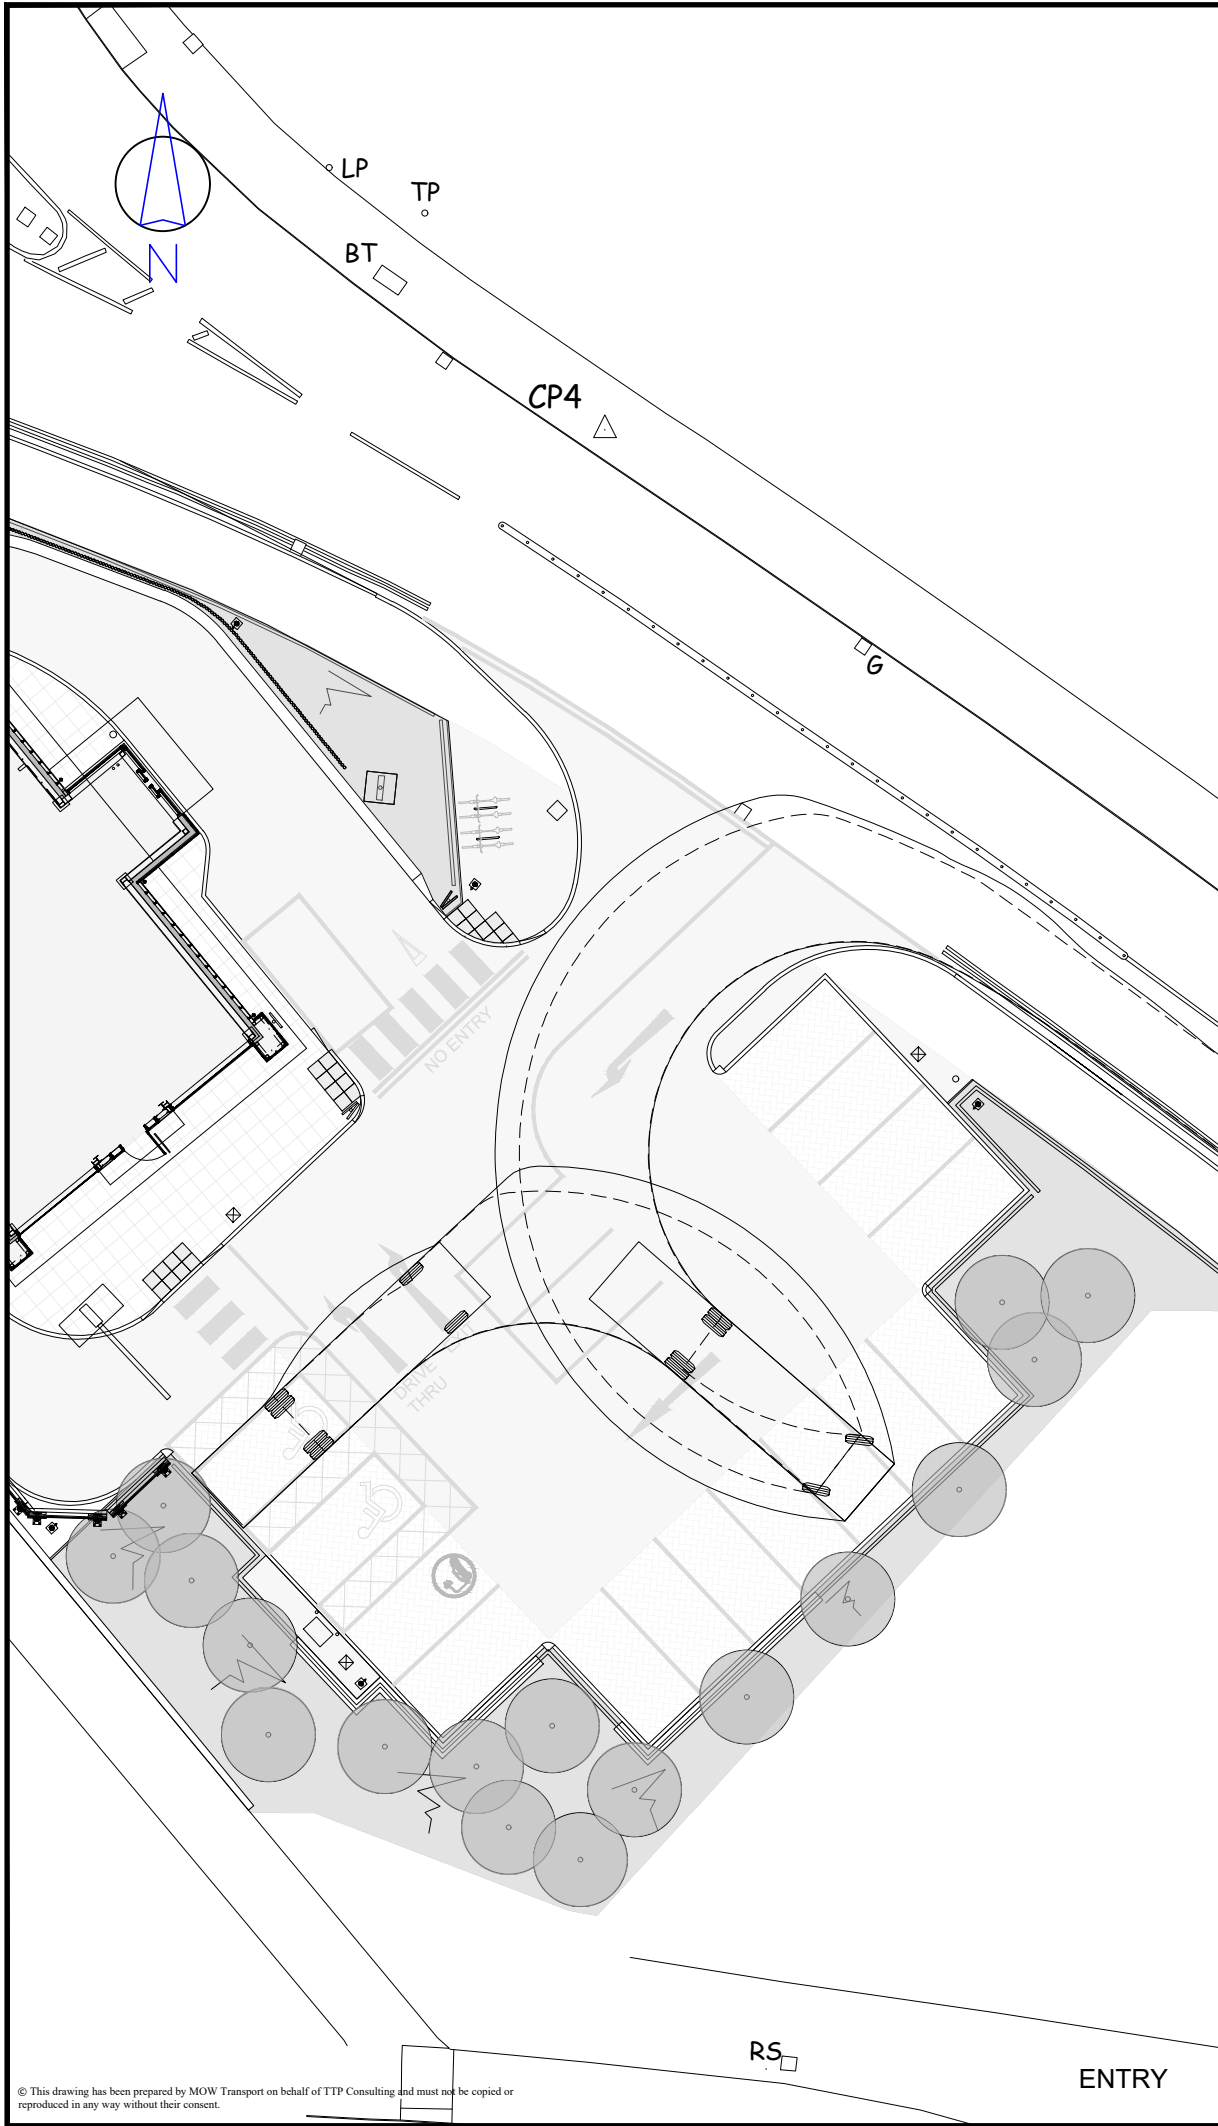

Rev	Details		Drawn	Checked	Date
1			AM		14.05.26
11.2 1.4 6.1 11.2m Rigid Vehicle Overall Length Overall Width Overall Body Height Min Body Ground Clearance Track Width Lock to Lock Time Kerb to Kerb Turning Radius 11.200m 2.500m 3.645m 0.440m 2.470m 3.00 sec 11.000m					
Notes: 1. This is not a construction drawing and is intended for illustrative purposes only.					
Client Costa					
Project Costa Methyr Tydfil					
Drawing Title Swept Path Analysis Using an 11.2m Rigid Vehicle					
Scale 1:250 at A3					
Drawn		MW	14.05.26		
Checked		AM	14.05.26		
ttp consulting transport planning specialists 27 Beak Street London W1F 9RU Tel. No. 020 7100 0753					
Drawing Number					Rev
2024-5006-AT-122					1