


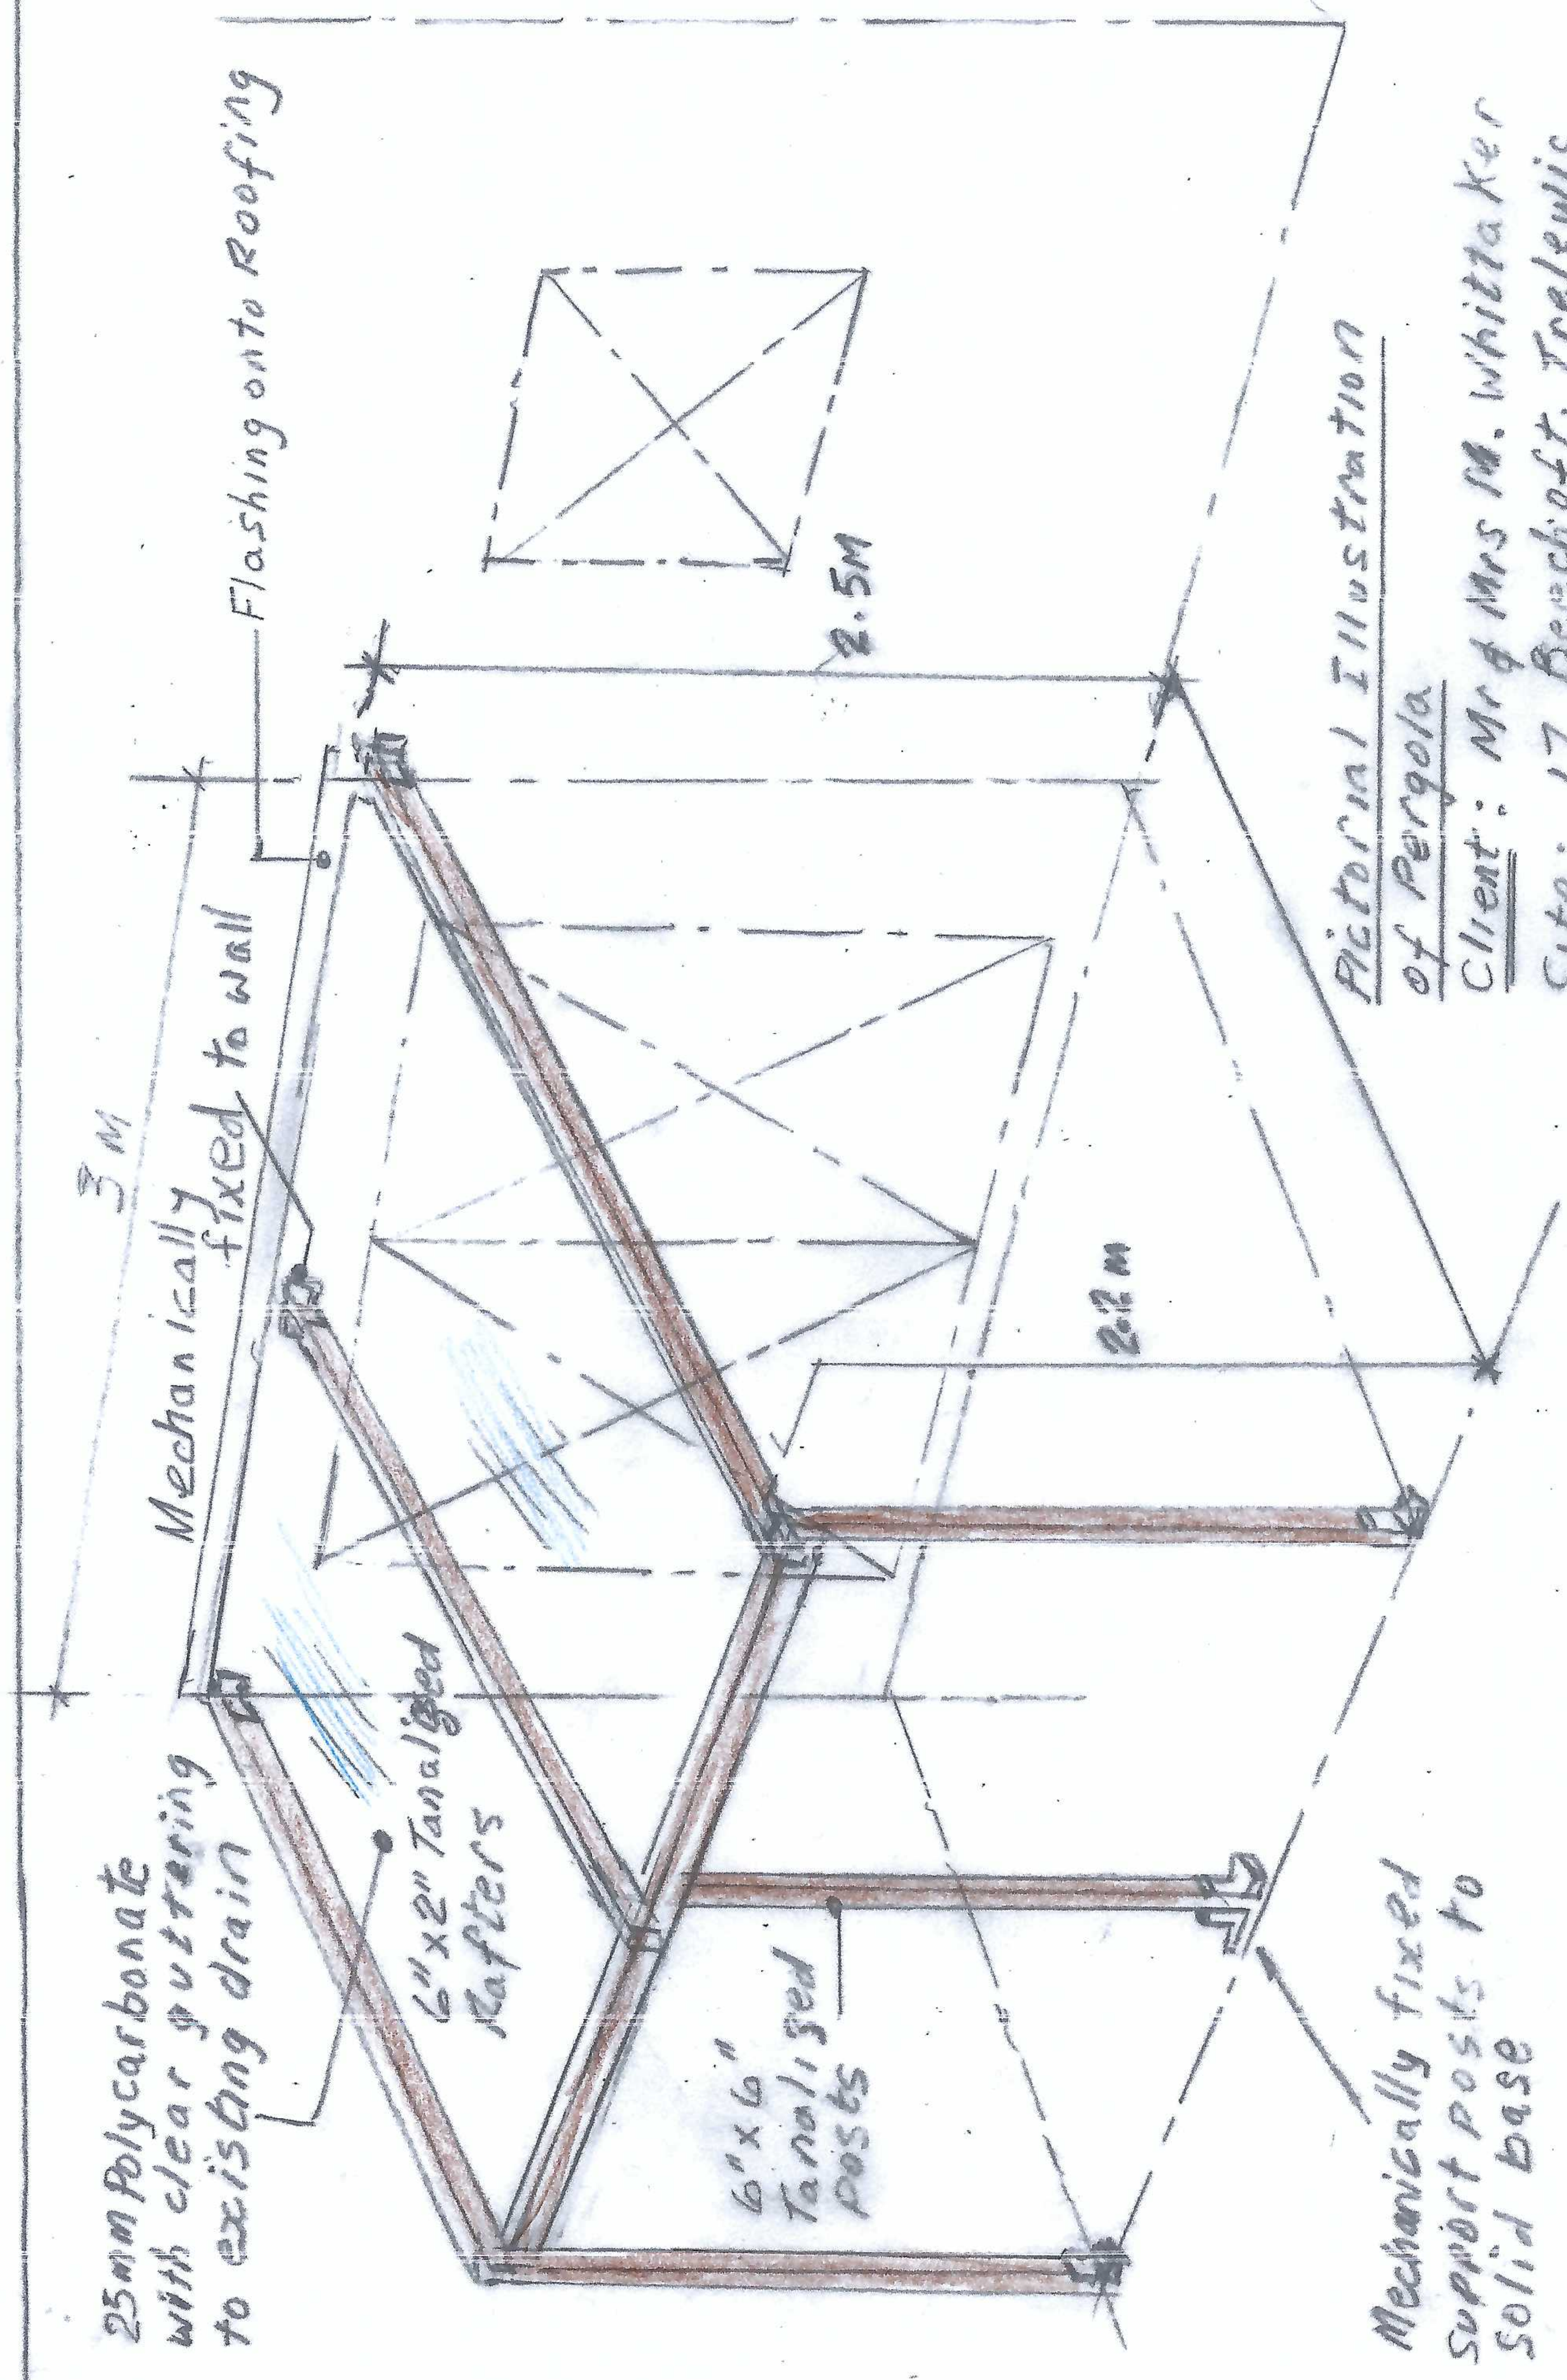

Pictorial Illustration  
of Pergola

Client: Mr & Mrs M. Whittaker

Site: 17 Beechcroft, Trelewis

CF466VP

Date: 14th May 2026

Drawn by: G. E. Hughes (G E Hughes)