

Summerleaze Acres, Pill Street, Magor
Monmouthshire, NP26 3DE
TEL: 01633 880493 EMAIL: info@swsgl.co.uk

Registered address as above
Reg no. 832363

NOTES :

REV	DATE	DESCRIPTION	BY
--	00-00-0000	-	---

DRAWING NUMBER :
C0091-PDRN-0004

PROJECT TITLE :
**PENYDARREN BGC - 3G REDEVE-
LOPMENT**

DRAWING TITLE :
DRAINAGE SECTIONS

DATE : 01 / 10 / 2021

JOB NO : C0091

DRAWN BY : GWT

SCALE : VAR

Numbering :

T = Tender **C** = Construction **D** = Design
AB = As Built **Pr** = Proposed **L** = Live

THIS DRAWING WAS DRAWN BY SOUTH WALES SPORTS GROUNDS AND IS
CORRECT TO THE COMPANIES KNOWLEDGE

DO NOT SCALE FROM THIS DRAWING


CONTRACTORS MUST CHECK ALL DIMENSIONS ON SITE. ANNOTATED
DIMENSIONS MAY REFLECT INACCURATELY ON SITE. ANY NOTICED
DISCREPANCIES MUST BE REPORTED IMMEDIATELY TO SOUTH WALES
SPORTS GROUND CONTRACTORS LTD.

CONTRACTORS TO REFER TO THE SPECIFICATION BY DEFAULT.


RESIDUAL RISKS ARE NOT HIGHLIGHTED IN THIS DRAWING AND FURTHER
INFORMATION SHOULD BE SOUGHT

ALWAYS CHECK FOR LATER REVISIONS OF THIS DRAWING


Existing Drainage Lateral
TYPE X

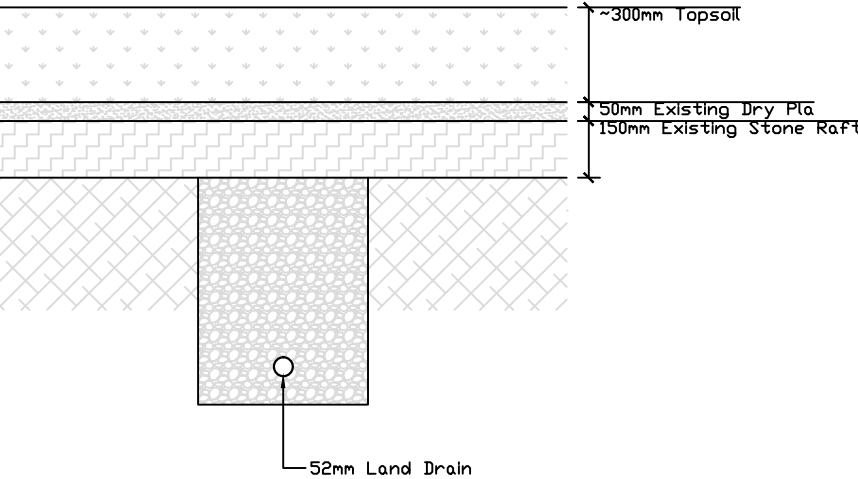

Upgrade to Existing Drainage
Lateral
Type A

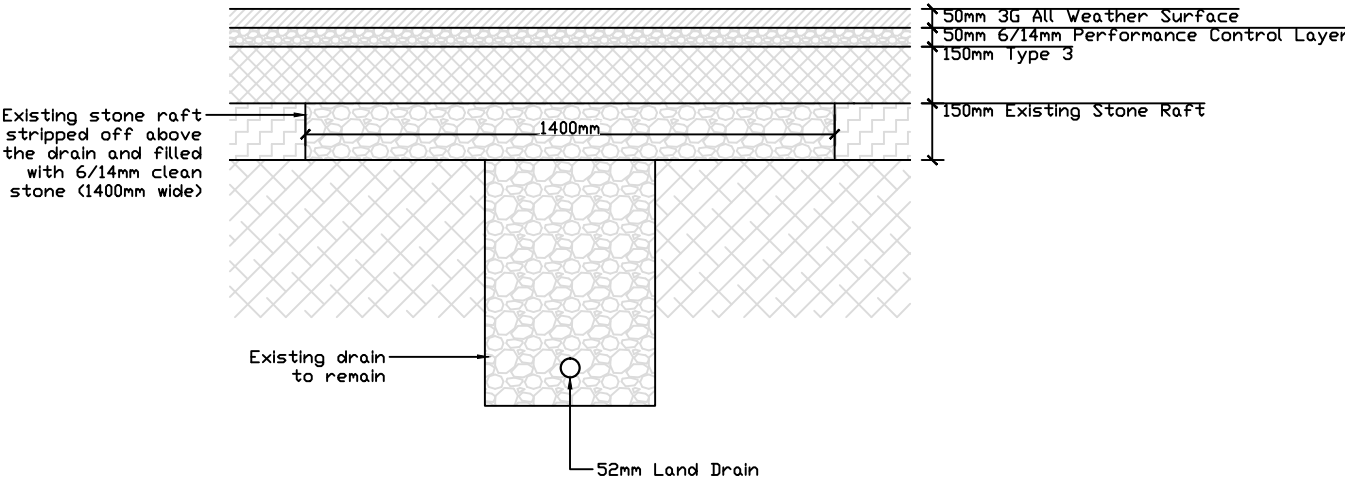

NEW Drainage Lateral
Type B1/2
(BAFFLE)

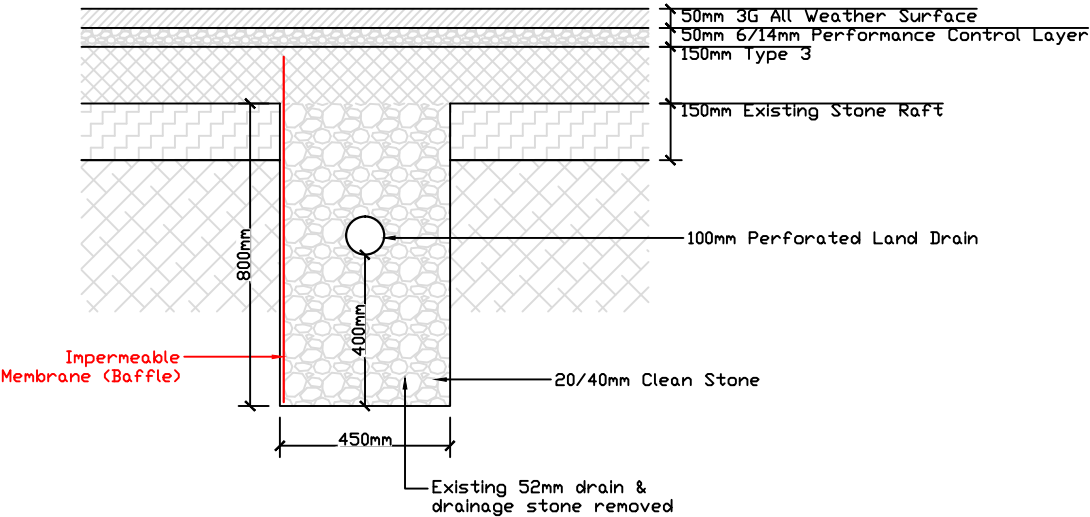

NEW Drainage Lateral
Type C
(NO Baffle)

