


HEAD
PROTECTION
MUST BE WORN
AT ALL TIMES

FOOT
PROTECTION
MUST BE WORN
AT ALL TIMES

EYE
PROTECTION
MUST BE WORN
(ACCORDING TO TASK)

HAND
PROTECTION
MUST BE WORN
(ACCORDING TO TASK)

SUITABLE PPE MUST BE WORN IN LINE WITH YOUR AGREED METHOD STATEMENT

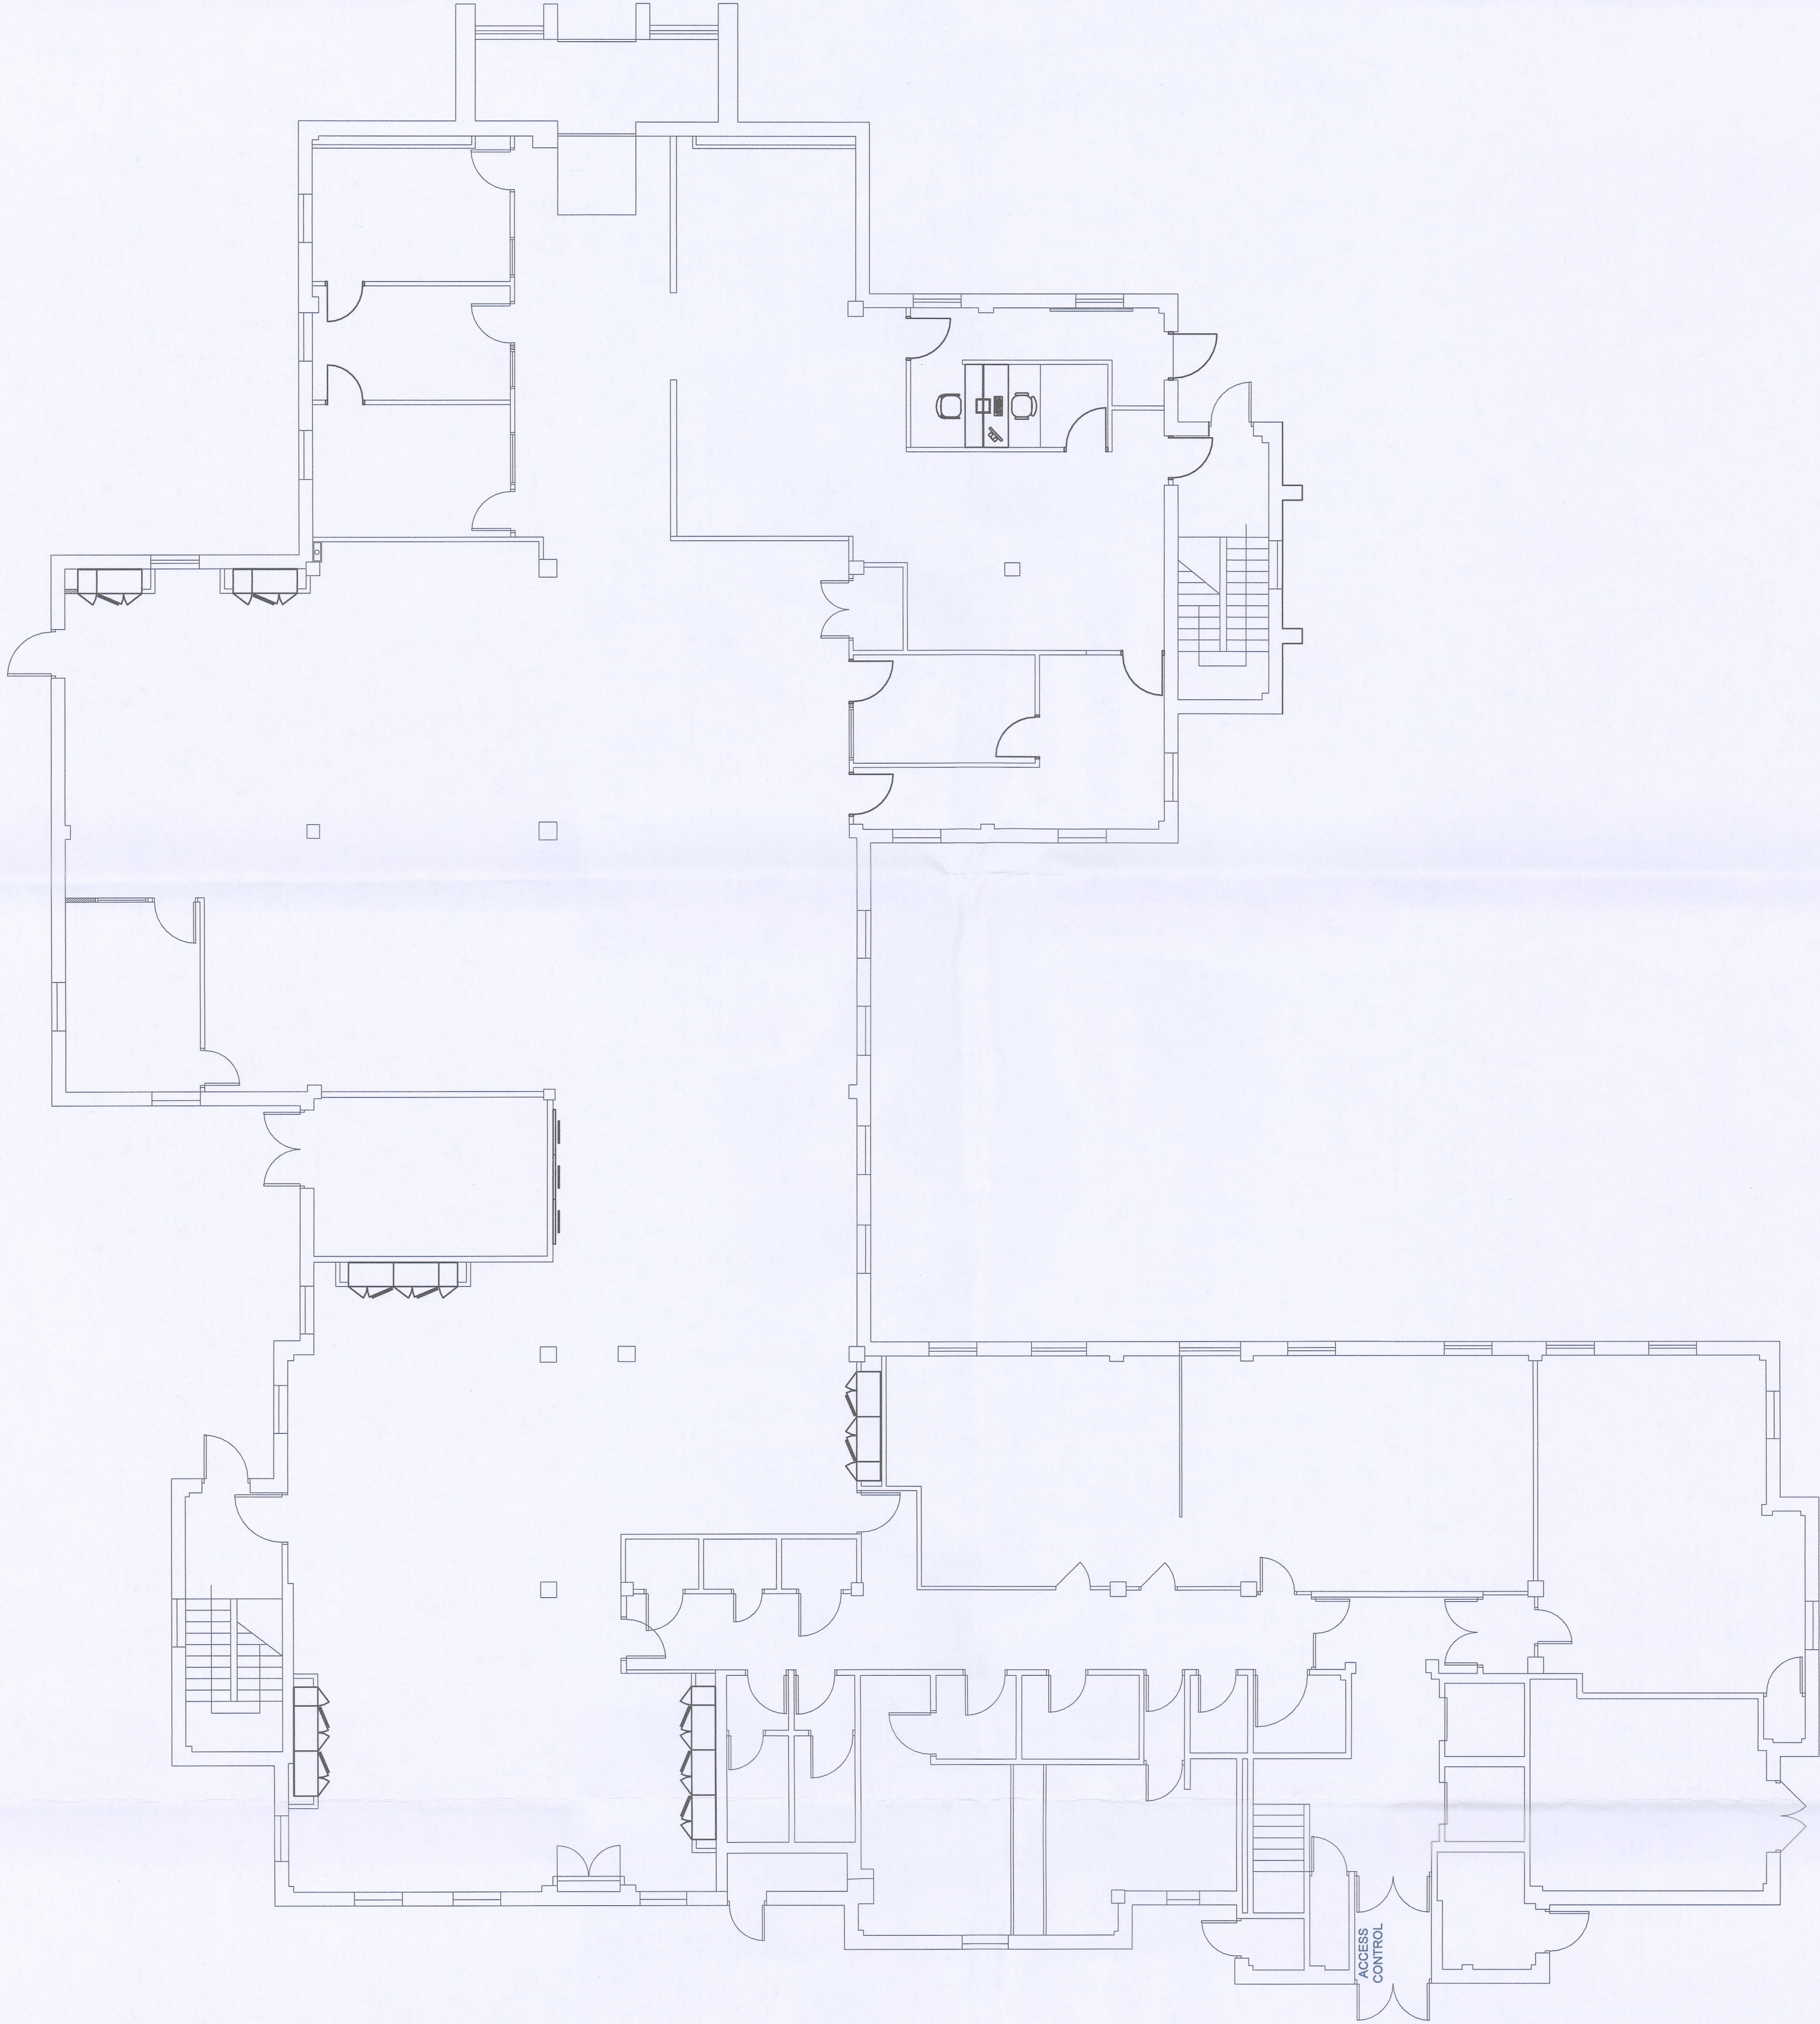

EXISTING GROUND FLOOR LAYOUT
SCALE 1:100

210254

PLANNING DEPT
16 JUL 2021
RECEIVED

210254
17 AUG 2021
J. JONES
PARTIAL BT/PAH L3/1
RECEIVED

REVISIONS	DATE	INIT
-----------	------	------

ISSUED FOR
INFORMATION

DRAWING PROJECT
TY BETHESDA, AVE DE CLICHY,
MERTHYR TYDFIL CF47 8AS
INTERNAL ALTERATIONS

DRAWING TITLE
PHASE 1
EXISTING GENERAL ARRANGEMENT

CLIENT
Department
for Work &
Pensions

DESIGNER TM	CHECKED BY MH/BC	SCALE 1:100 @ A1	DATE 04.06.2021
----------------	---------------------	---------------------	--------------------

DRAWING NUMBER
5639-DWP_MERTHYR-RIL-00-XX-DR-0002-EX_GA-P1

SCALE BAR @1:100
0 1m 5m 10m

ALL ROLLER SHUTTER SIZES TO BE
CONFIRMED ON SITE BY CONTRACTORS
BEFORE COMMENCING ANY WORKS