


Plot 1 - Upper Colliers Row

Layout plan

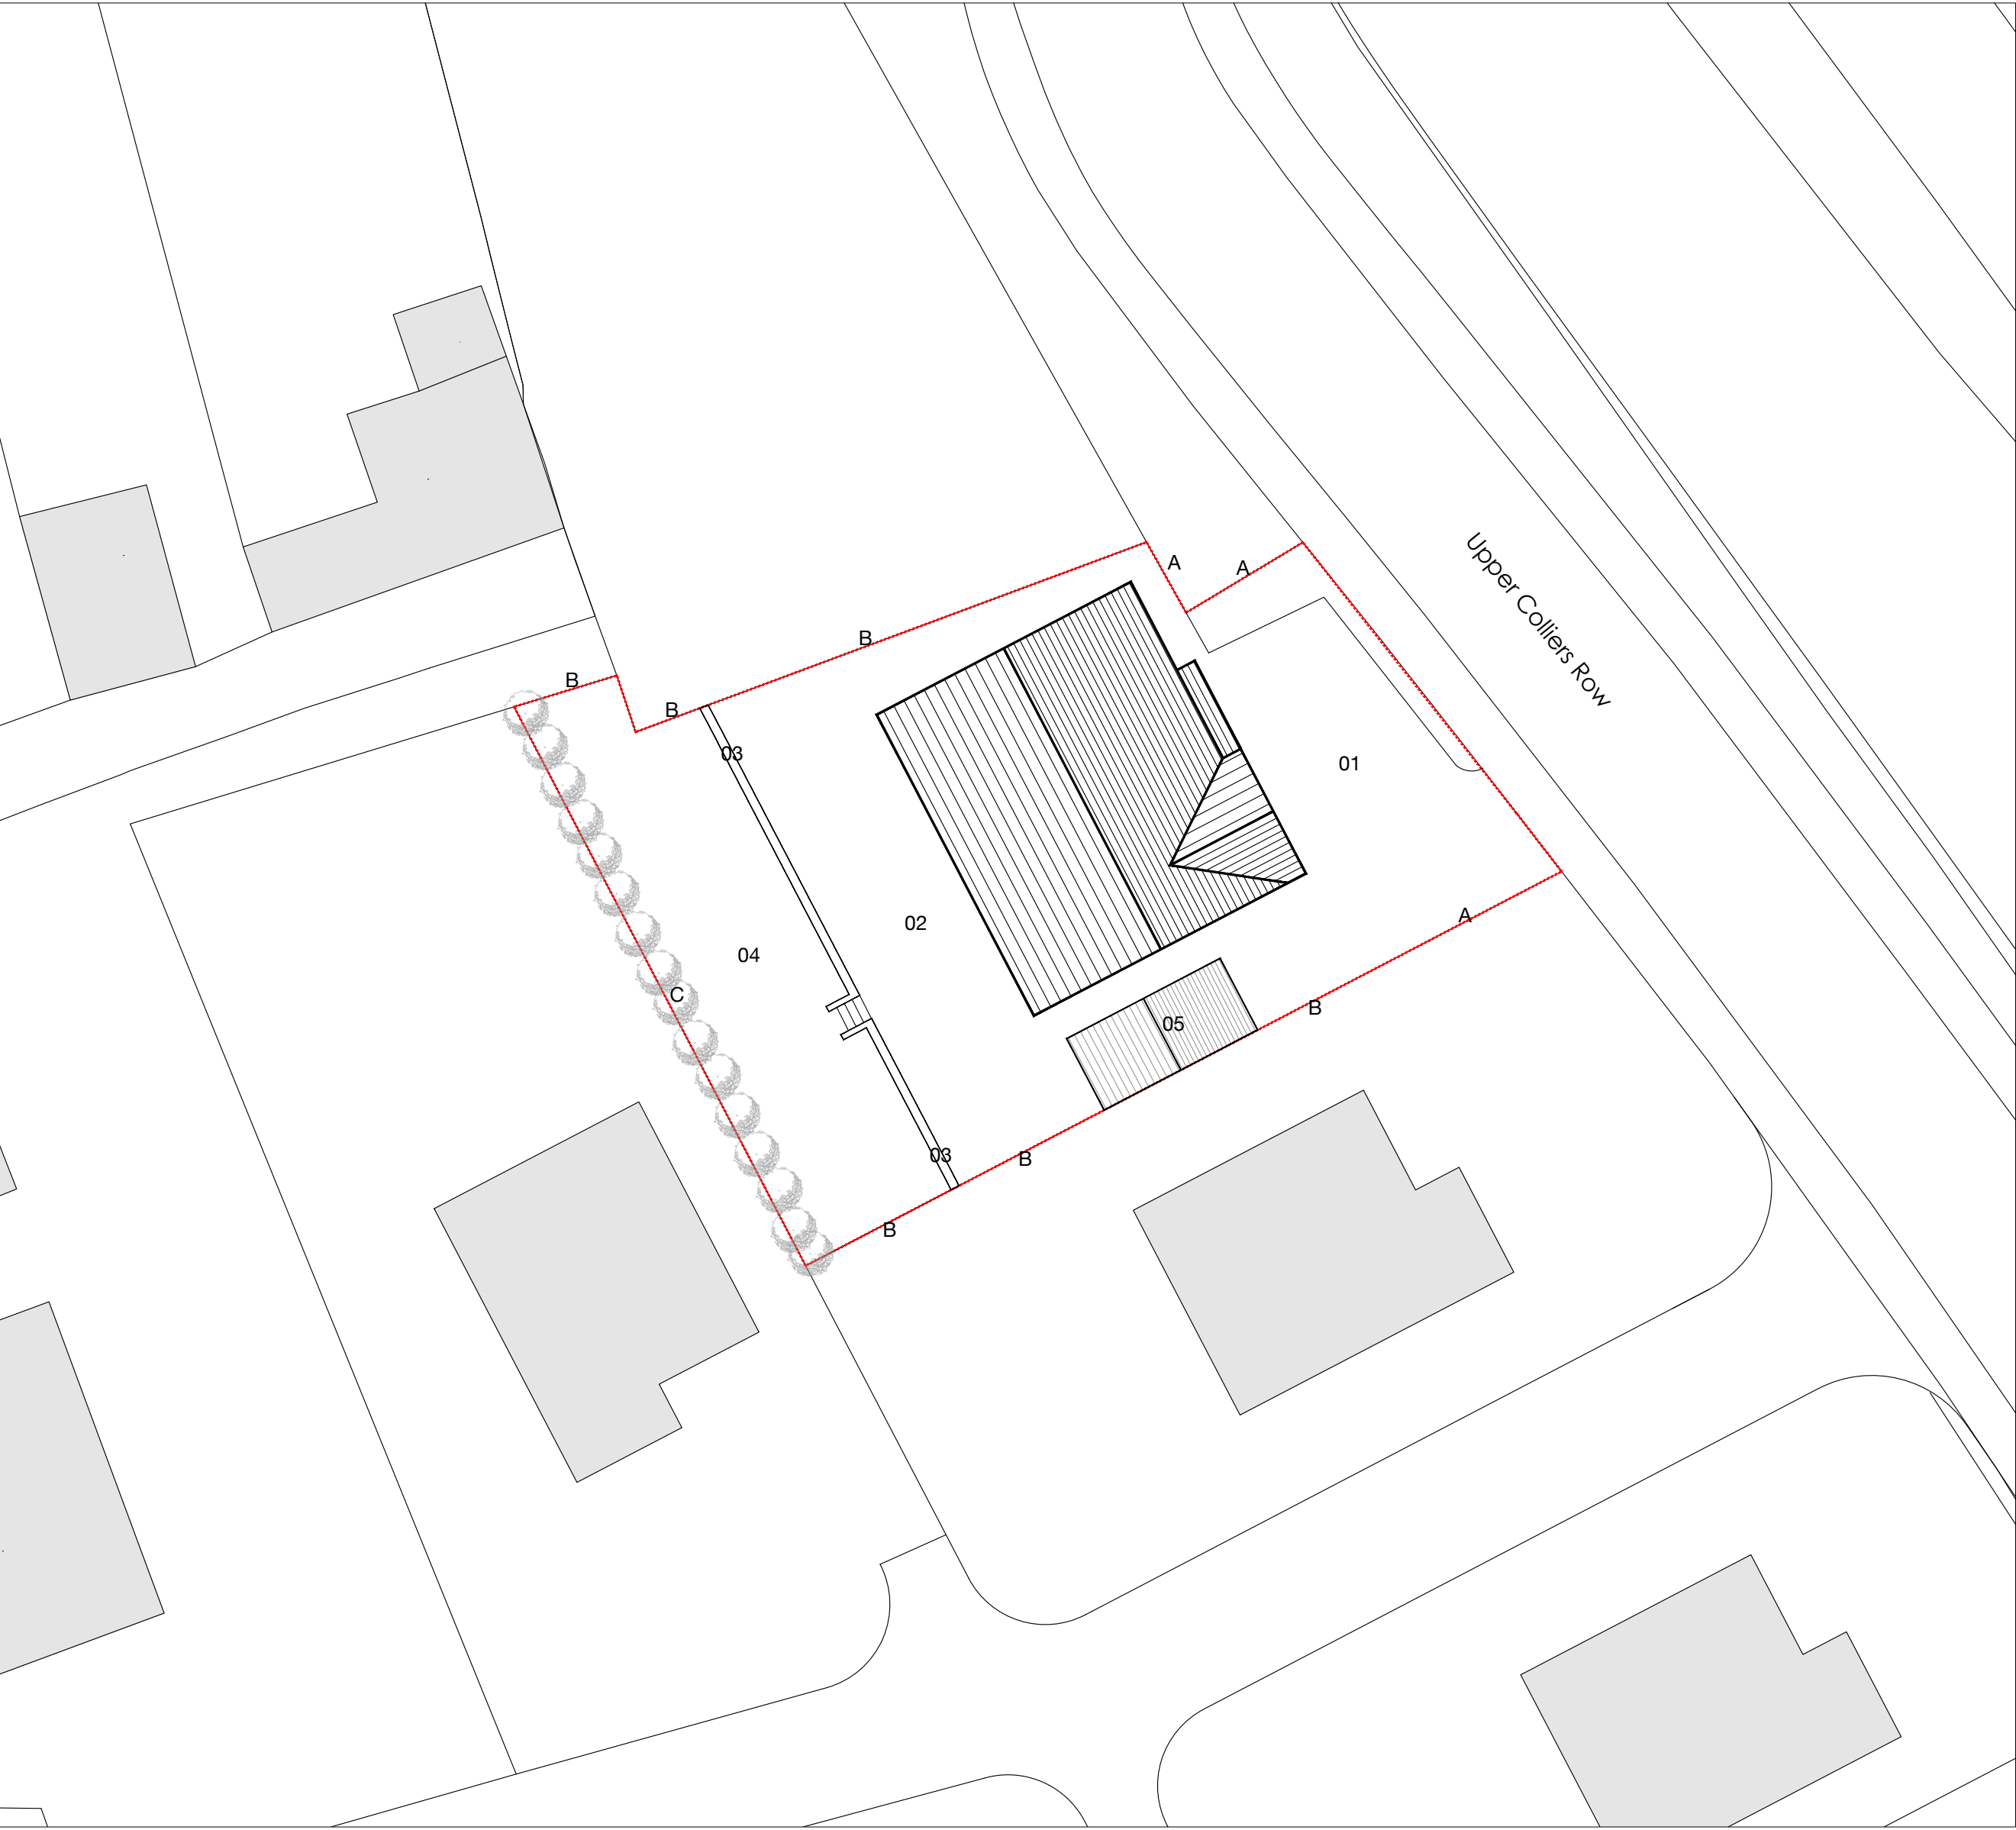

- KEY
- 01 PARKING AND TURNING AREA inc. SUDS
 - 02 PATIO
 - 03 900MM RETAINING WALL
 - 04 LAWN
 - 05 GARDEN STORE
- A 800MM HIGH CLOSE BOARDED FENCE
- B 2000MM HIGH CLOSE BOARDED FENCE
- C NEW HEDGEROW - SEE L.E.M.P

