



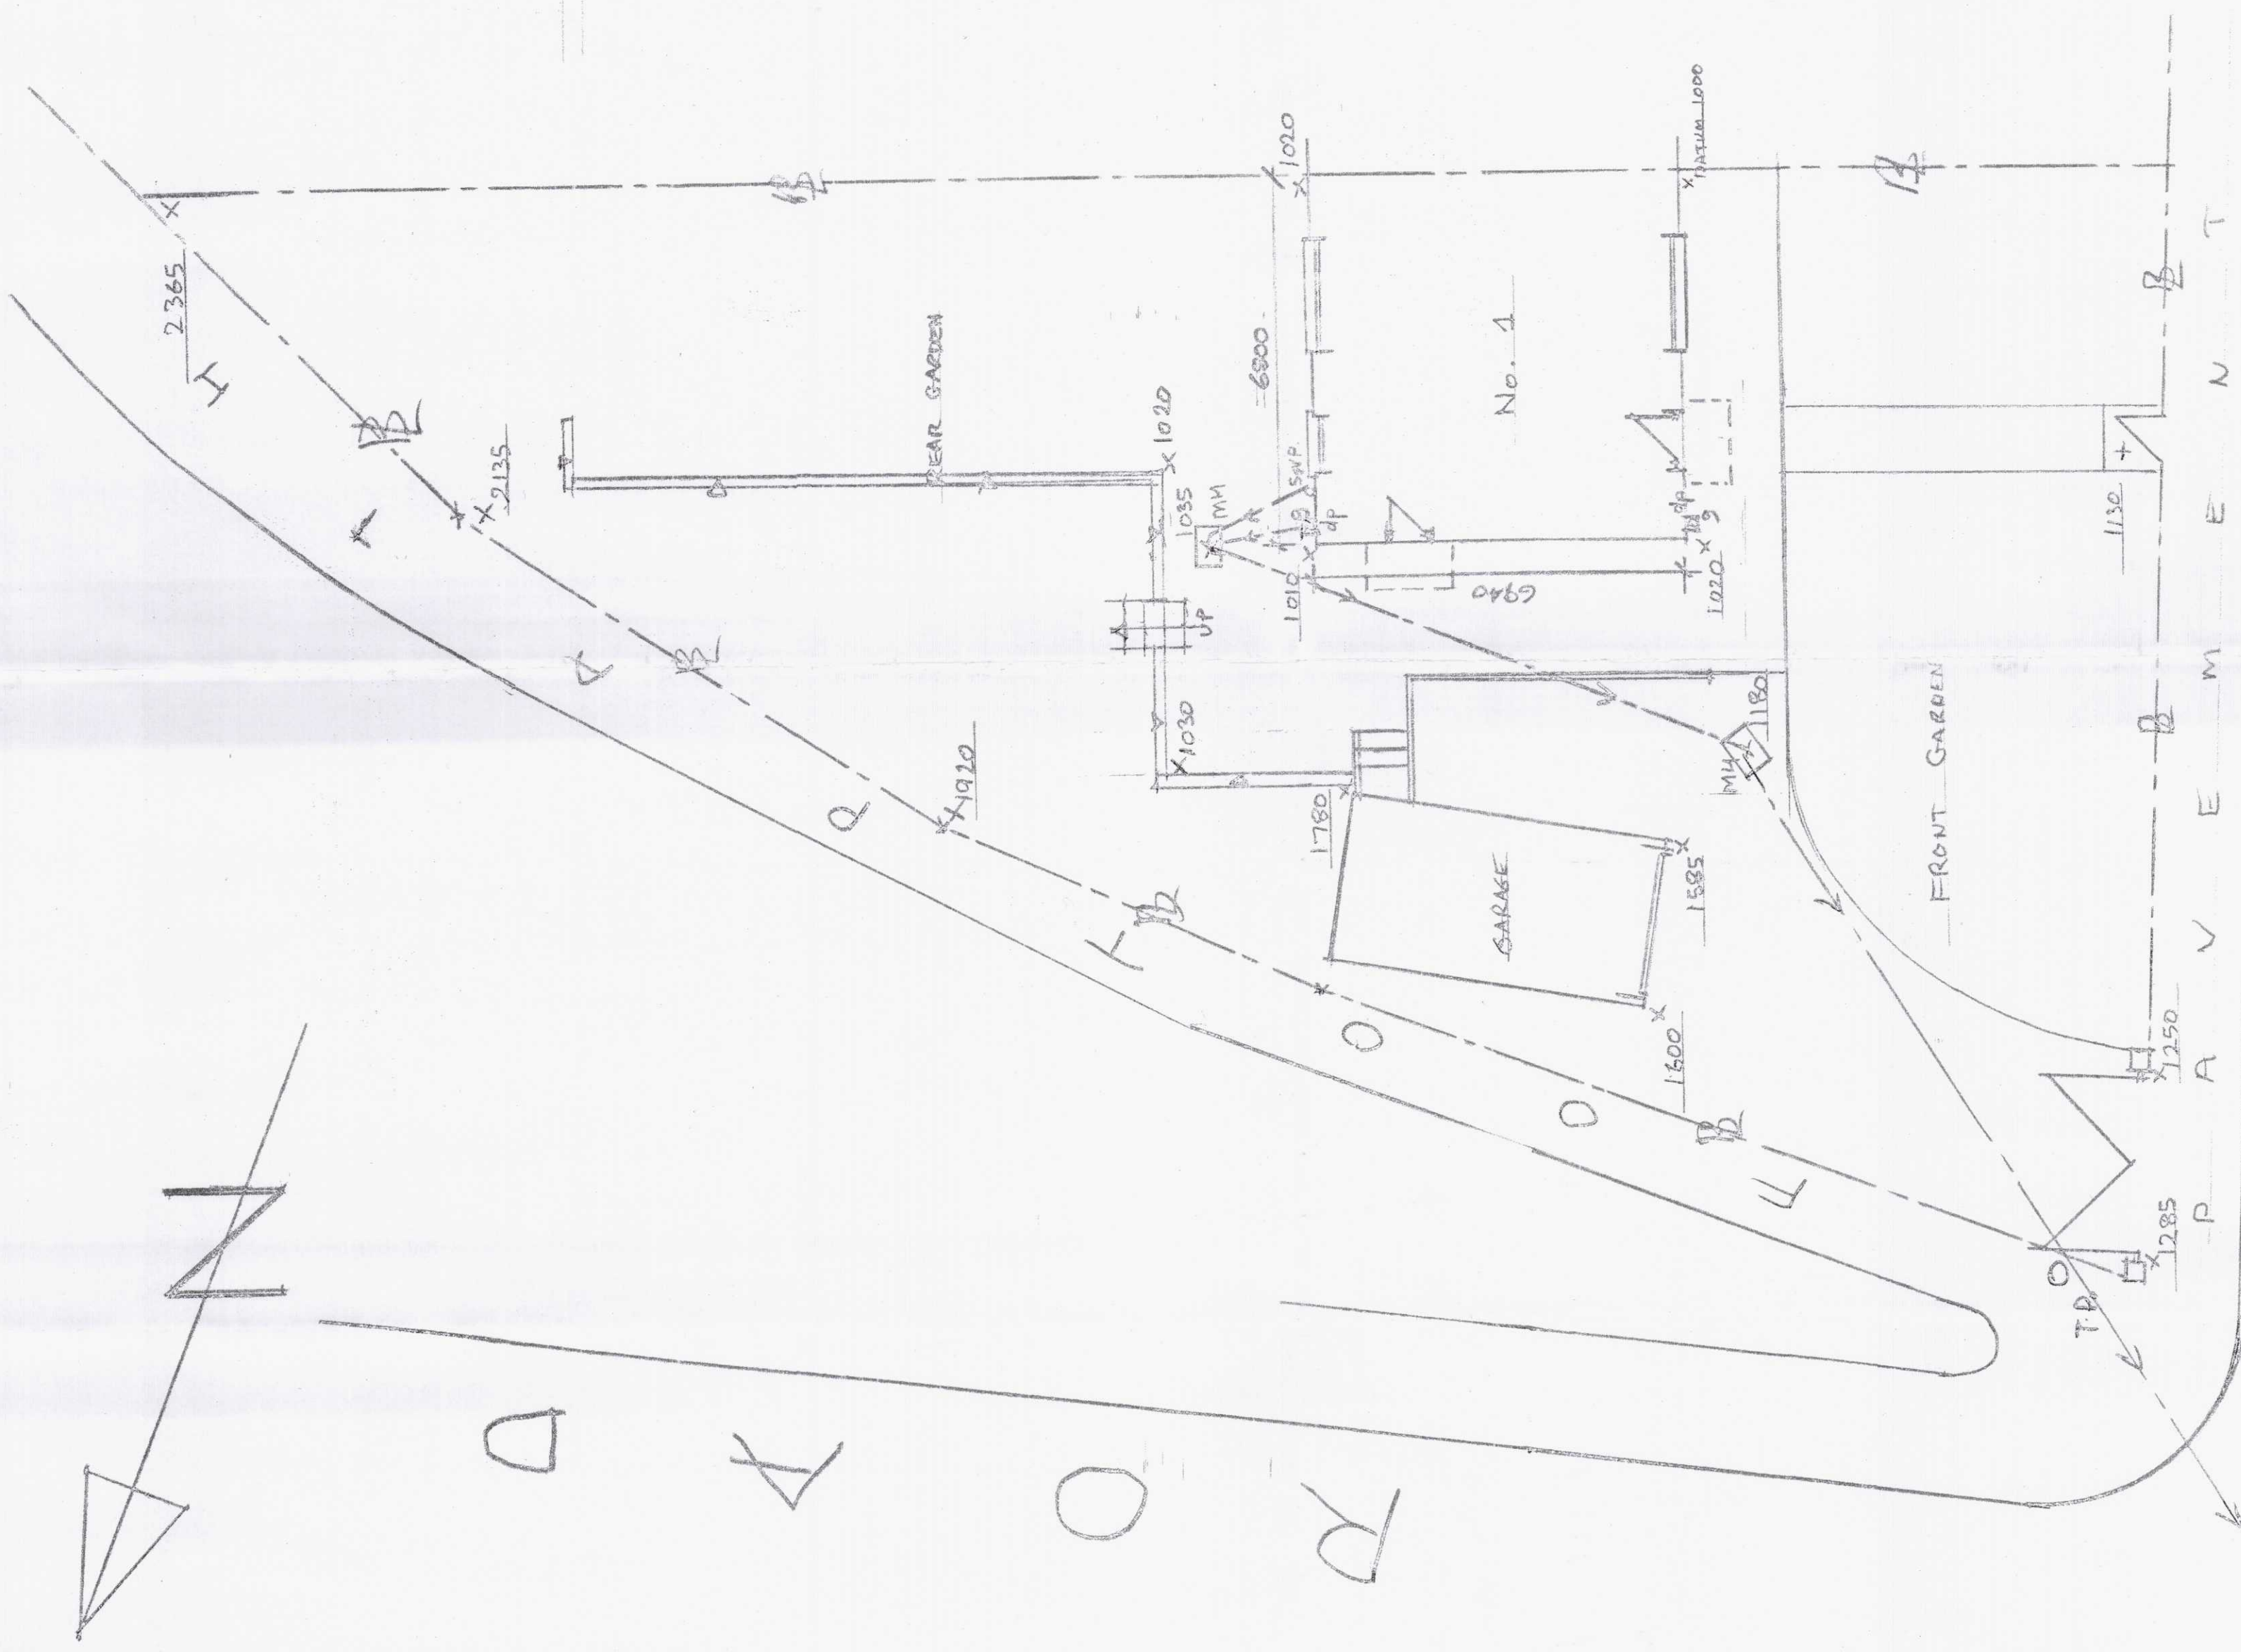


P R O A D


EXISTING SITE LAYOUT 1:100

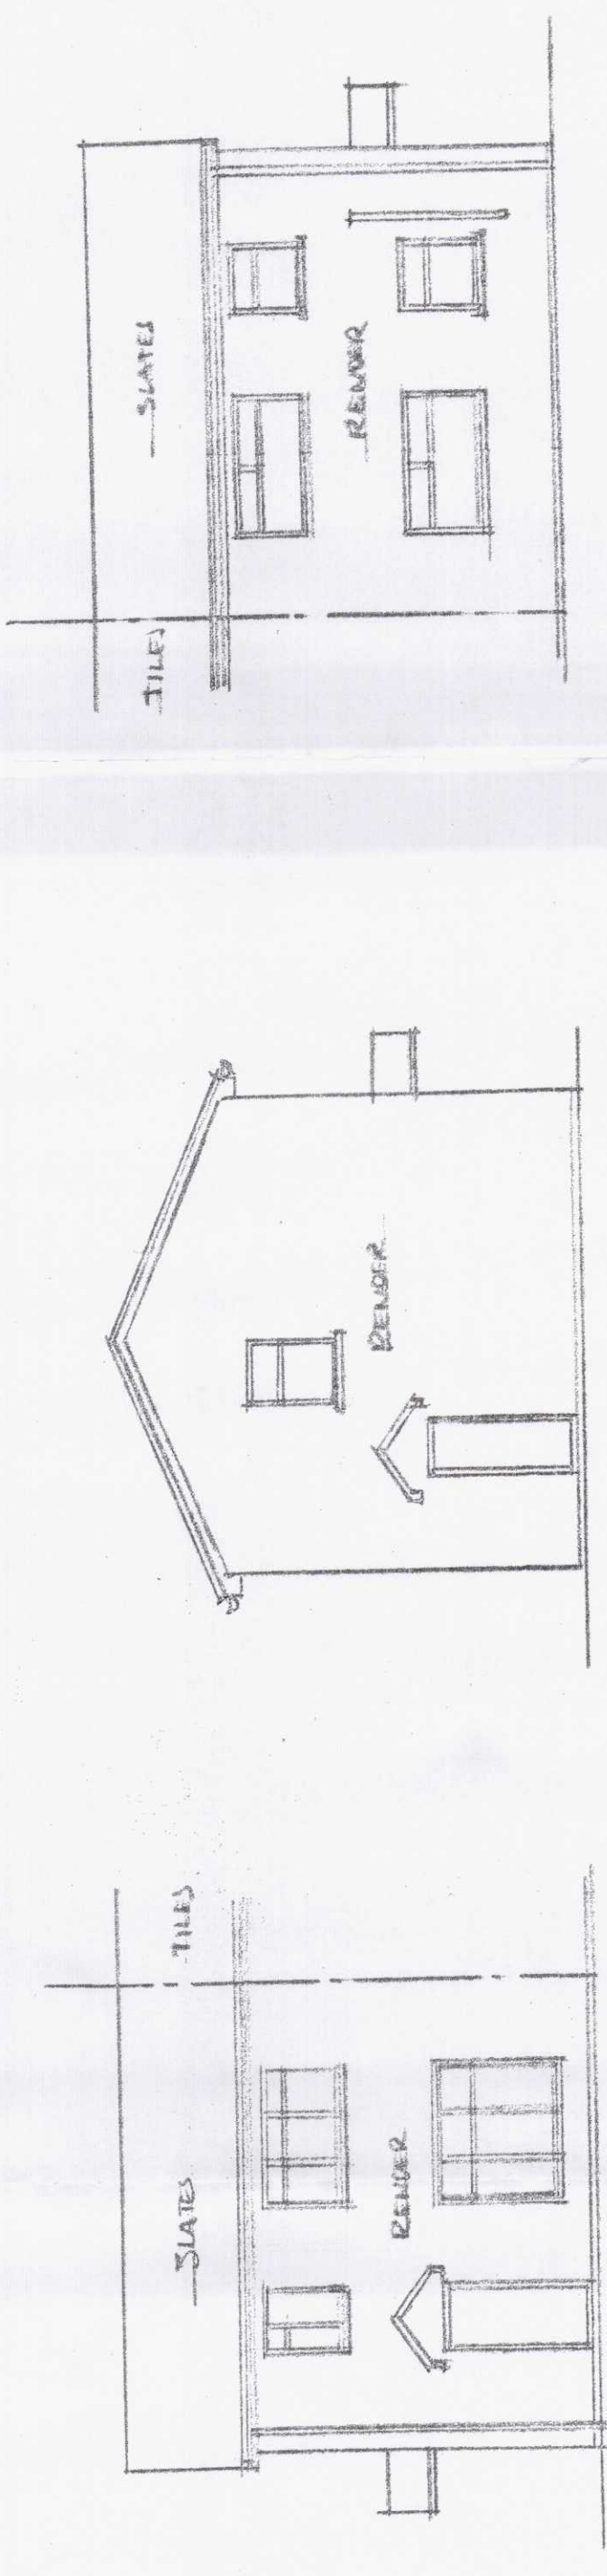


EXISTING SOUTH WEST ELEVATION 1:100

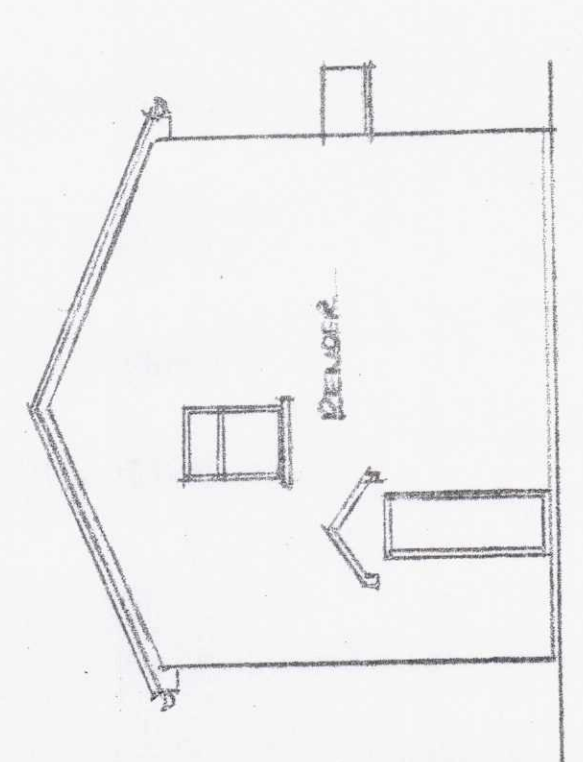

EXISTING NORTH WEST ELEVATION 1:100

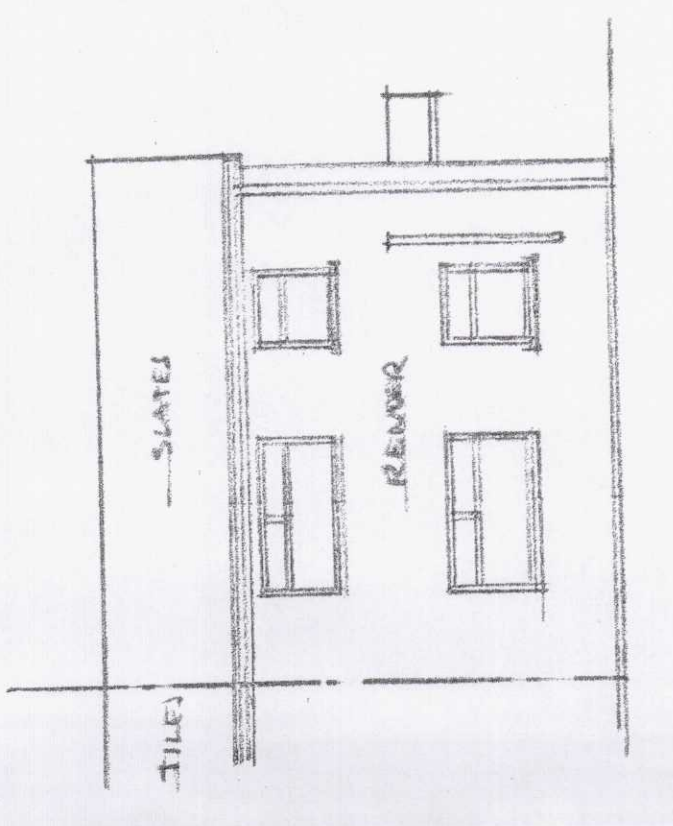


EXISTING NORTH EAST ELEVATION 1:100

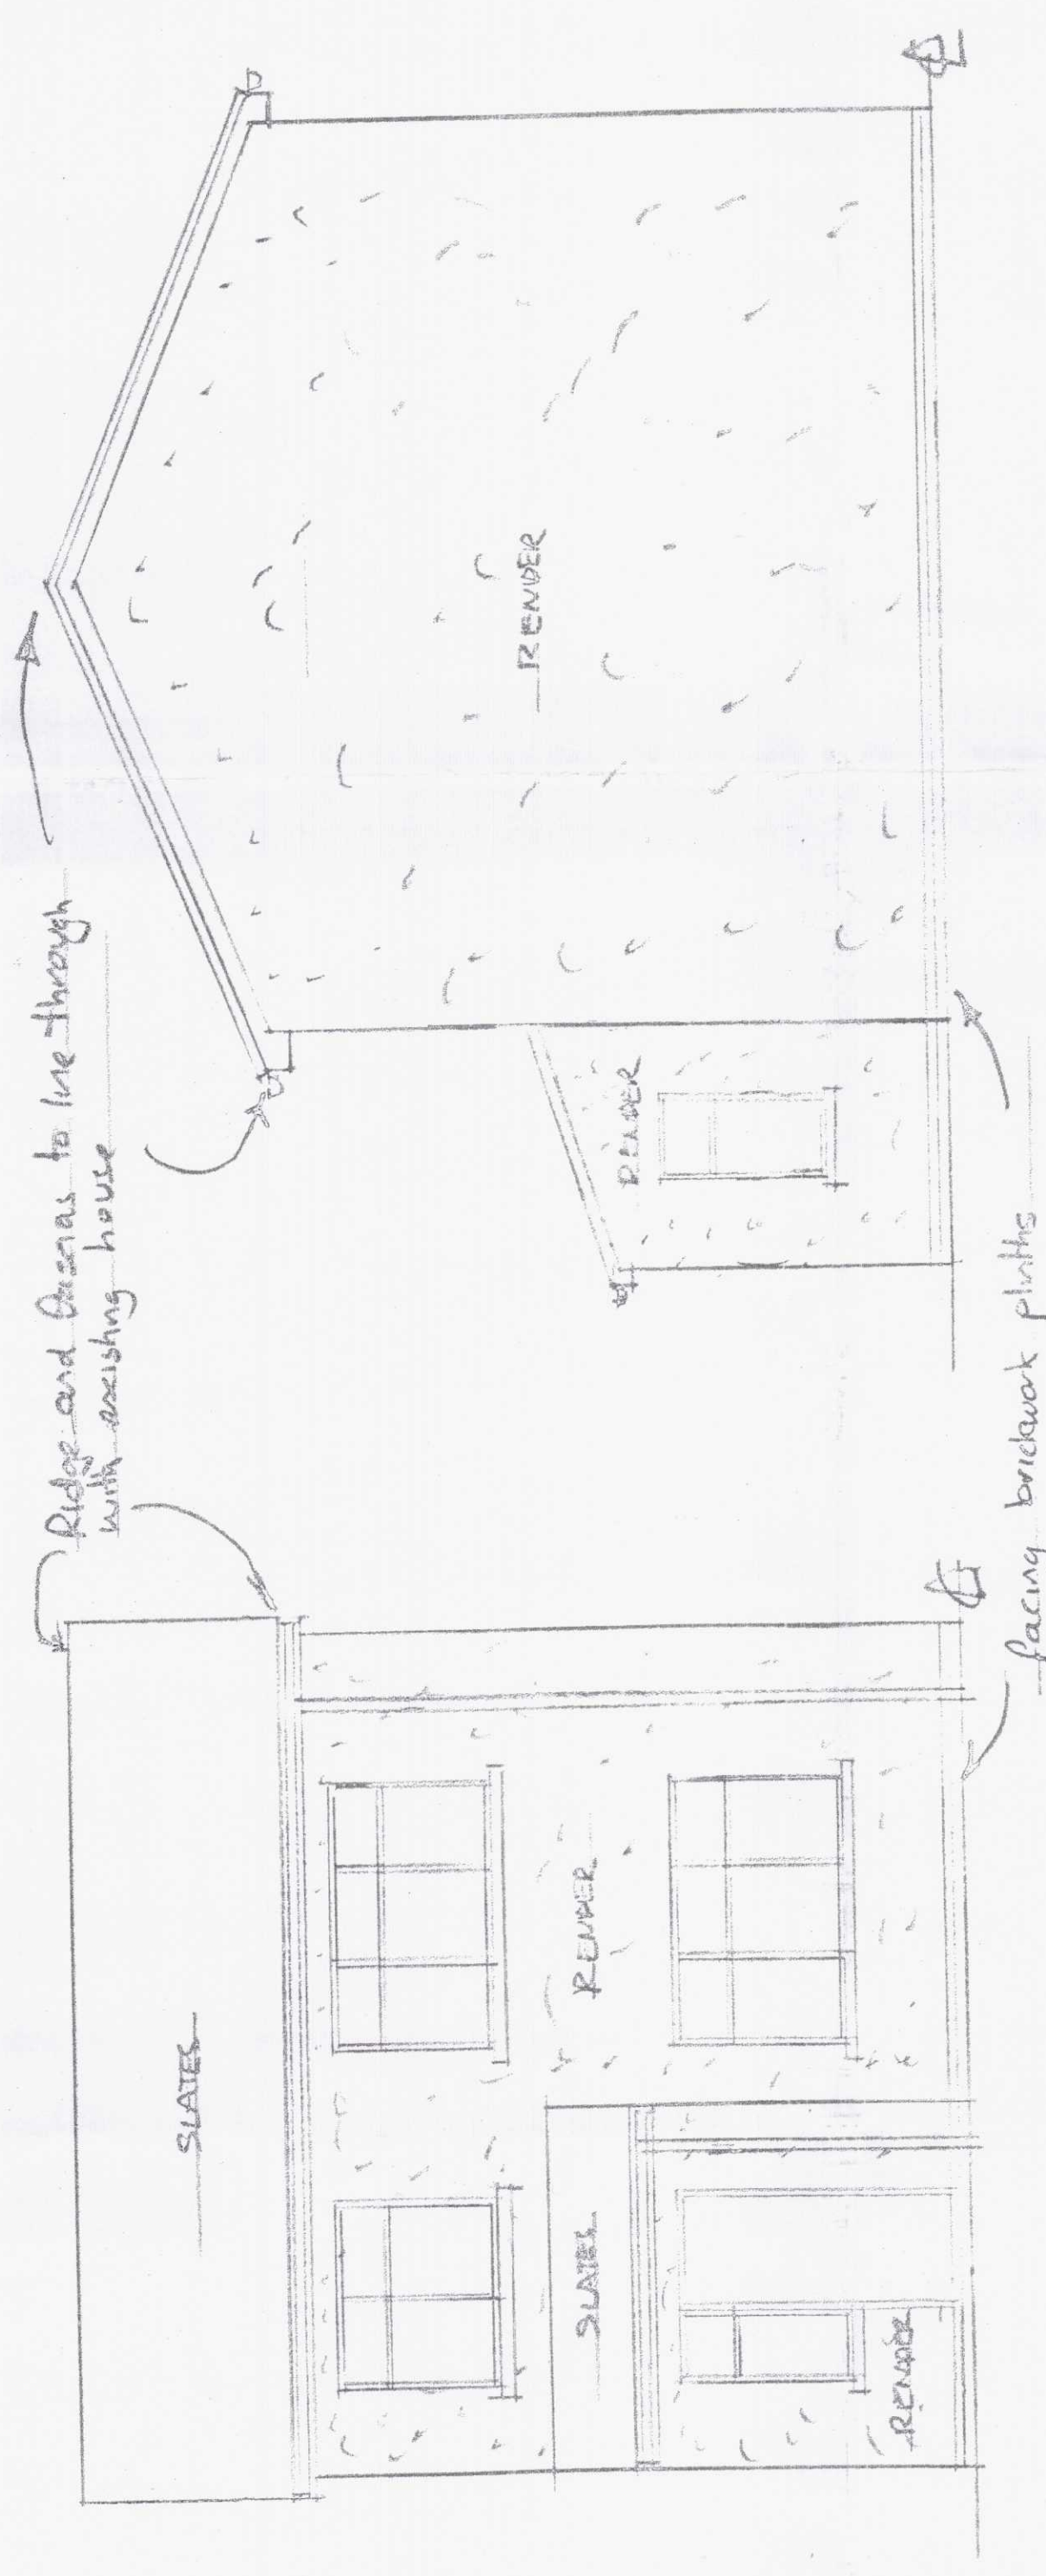

PROPOSED SOUTH WEST ELEVATION 1:50

PROPOSED SOUTH EAST ELEVATION 1:50

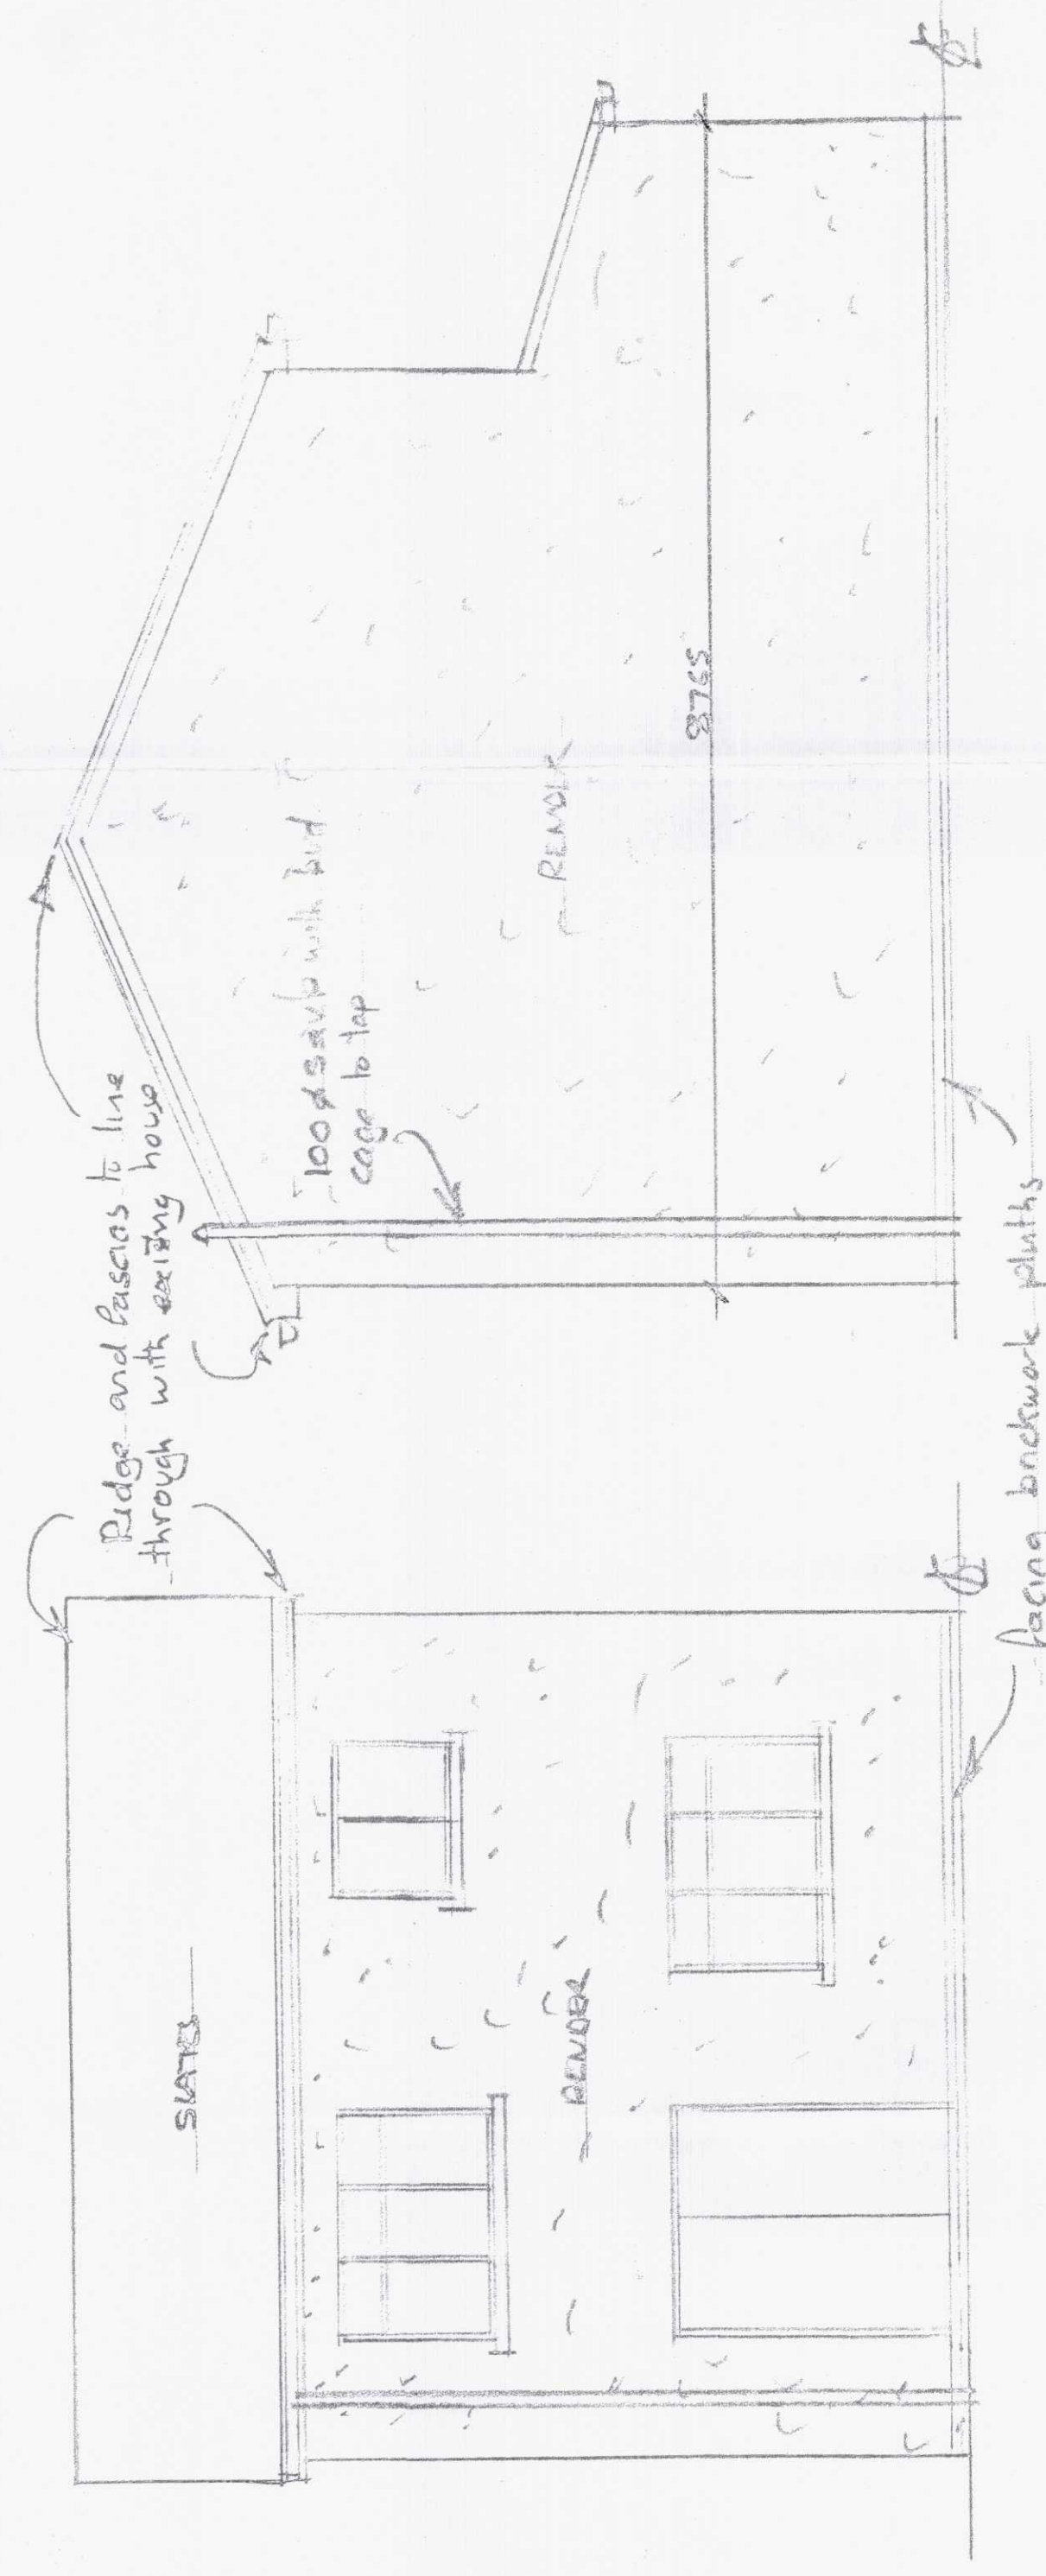

PROPOSED NORTH WEST ELEVATION 1:50

PROPOSED NORTH EAST ELEVATION 1:50

JOB			
PROPOSED NEW HOUSE ADJACENT TO EXISTING HOUSE			
ADDRESS			
DRAWING			
122	SCALE	DATE	1:50, 1:100 AND 2:100
			A. FELLING